


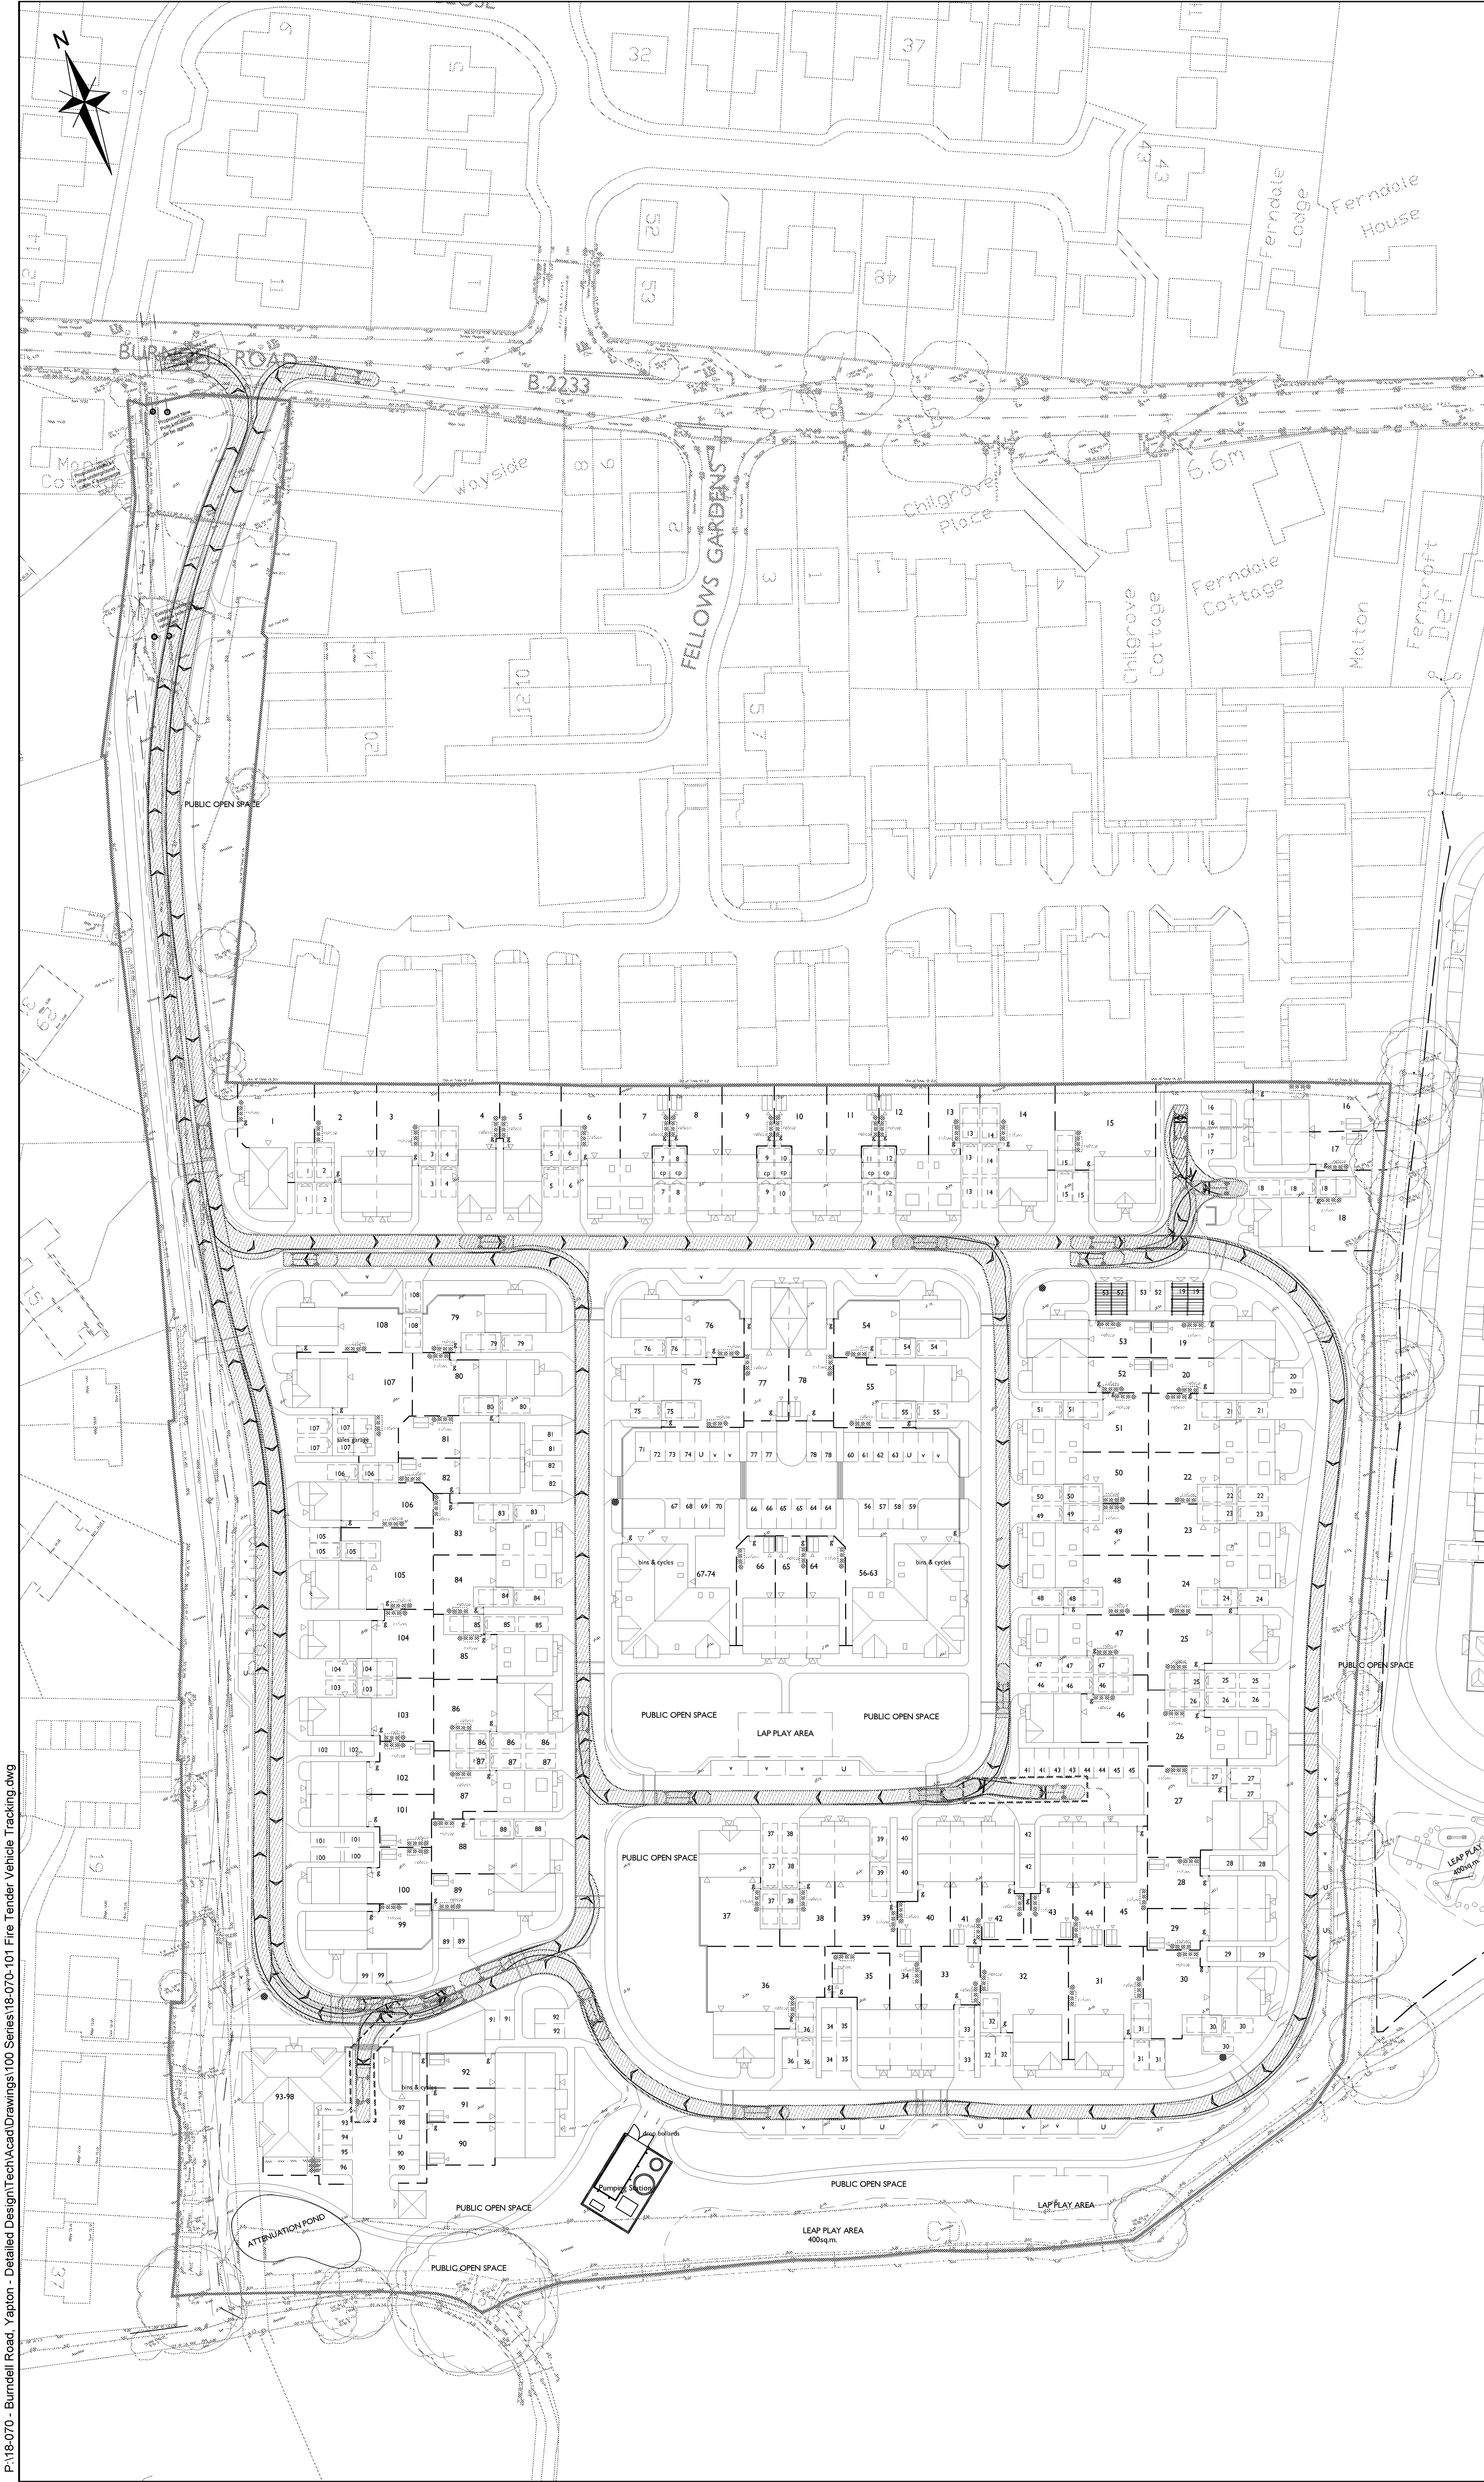

NOTES

REPRODUCED FROM ORDNANCE SURVEY (©) BY THE PERMISSION OF THE CONTROLLER OF HER MAJESTY'S STATIONERY OFFICE. (©) CROWN COPYRIGHT. ALL RIGHTS RESERVED. LICENCE NUMBER 100045322.

- DO NOT SCALE FROM THIS DRAWING. WORK FROM FIGURED DIMENSIONS ONLY.
- ALL DIMENSIONS SHOWN ON THIS DRAWING ARE IN METRES.
- THIS DRAWING IS A PRELIMINARY REVIEW ONLY AND SUBJECT TO DETAILED DESIGN.
- ODYSSEY ACCEPT NO LIABILITY FOR THE ACCURACY OF SURVEY INFORMATION AND LAYOUTS SUPPLIED BY OTHERS.
- MASTERPLAN IS BASED ON URBAN PULSE DESIGN SITE PLAN DRAWING 18-1065-005 DATED 29/10/18.

LEGEND

— SITE BOUNDARY

20m MAXIMUM FIRE TENDER REVERSE DISTANCE

INDICATIVE HOSE LESS THAN 30m TO ALLOW FOR 15m INTERNALLY WITHIN DWELLING (TO A MAXIMUM OF 45m)

● FIRE HYDRANT

VEHICLE TRACKING DATA

8.68

1.52 3.81

DB32 FIRE APPLIANCE

OVERALL LENGTH	8.680m
OVERALL WIDTH	2.180m
OVERALL BODY HEIGHT	3.452m
MIN BODY GROUND CLEARANCE	0.337m
MAX TRACK WIDTH	2.121m
LOCK-TO-LOCK TIME	6.00s
KERB TO KERB TURNING RADIUS	7.910m

FOR PLANNING PURPOSES ONLY

A PLANNING ISSUE		JA	LH	RS	23.11.18																		
Rev	Amendments	Drn	Chk	App	Date																		
ODYSSEY Tuscany House White Hart Lane Basingstoke Hampshire RG21 4AF Telephone: 01256 331144 Fax: 01256 331134 E: info@odysseyconsult.co.uk W: www.odysseyconsult.co.uk Job Title LAND SOUTH OF BURNDILL ROAD, YAPTON Drawing Title FIRE TENDER VEHICLE TRACKING Client BOVIS HOMES <table><tr><td>Scale</td><td>1:500 @A1</td><td>Date</td><td>NOV 18</td><td>Designed</td><td>SOM</td></tr><tr><td>Drawn</td><td>SOM</td><td>Checked</td><td>LH</td><td>Approved</td><td>RS</td></tr><tr><td>Job No</td><td>18-070</td><td>Drawing No</td><td>18-070/101</td><td>Rev</td><td>A</td></tr></table>						Scale	1:500 @A1	Date	NOV 18	Designed	SOM	Drawn	SOM	Checked	LH	Approved	RS	Job No	18-070	Drawing No	18-070/101	Rev	A
Scale	1:500 @A1	Date	NOV 18	Designed	SOM																		
Drawn	SOM	Checked	LH	Approved	RS																		
Job No	18-070	Drawing No	18-070/101	Rev	A																		