


P:18-070 - Burndell Road, Yapton - Detailed Design\Tech\Acad\Drawings\100 Series\18-070-107 Pumping Station Tanker Vehicle Tracking.dwg

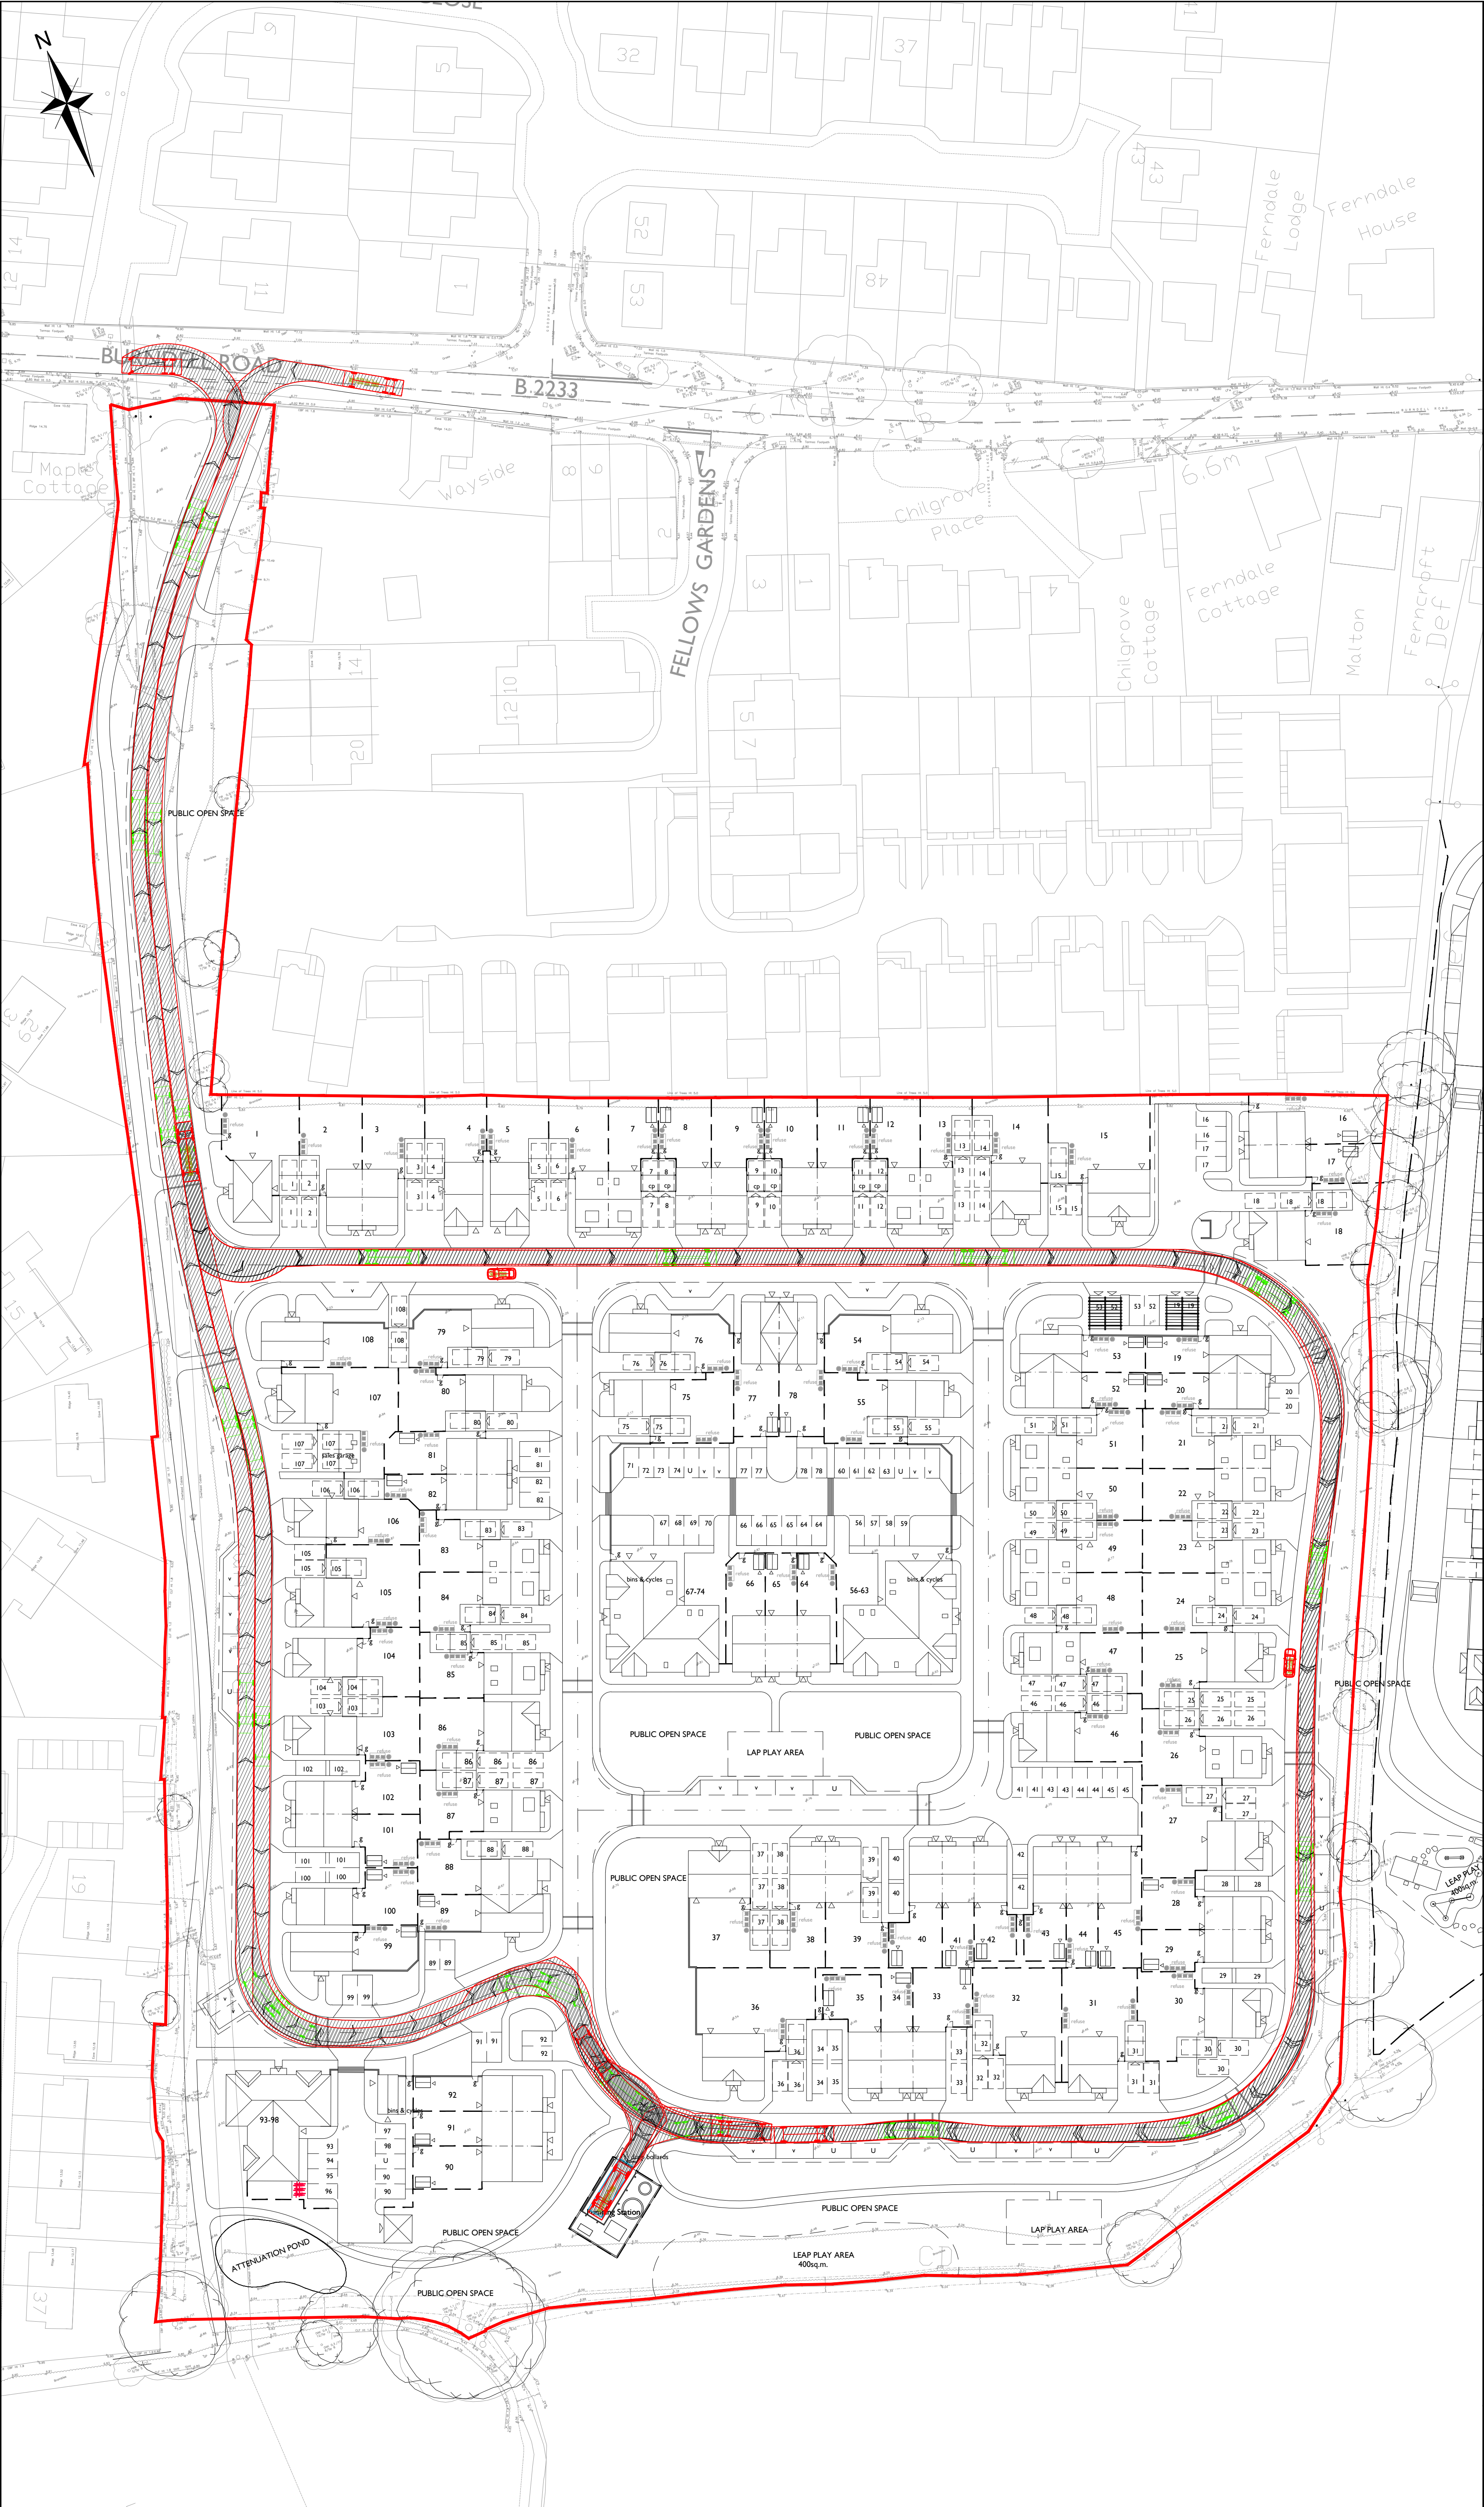

NOTES

REPRODUCED FROM ORDNANCE SURVEY (®) BY THE PERMISSION OF THE CONTROLLER OF HER MAJESTY'S STATIONERY OFFICE. (©) CROWN COPYRIGHT. ALL RIGHTS RESERVED. LICENCE NUMBER 100045322.

- DO NOT SCALE FROM THIS DRAWING. WORK FROM FIGURED DIMENSIONS ONLY.
- ALL DIMENSIONS SHOWN ON THIS DRAWING ARE IN METRES.
- THIS DRAWING IS A PRELIMINARY REVIEW ONLY AND SUBJECT TO DETAILED DESIGN.
- ODYSSEY ACCEPT NO LIABILITY FOR THE ACCURACY OF SURVEY INFORMATION AND LAYOUTS SUPPLIED BY OTHERS.
- MASTERPLAN IS BASED ON URBAN PULSE DESIGN SITE PLAN DRAWING 18-1065-005 DATED 29/10/18.

LEGEND

SITE BOUNDARY

VEHICLE TRACKING DATA

9.5

1.45

5.4

1.2

IVECO 18,000 LLITRE TANKER

OVERALL LENGTH

9.500m

OVERALL WIDTH

2.500m

OVERALL BODY HEIGHT

3.799m

MIN BODY GROUND CLEARANCE

0.603m

TRACK WIDTH

2.500m

LOCK-TO-LOCK TIME

5.00s

KERB TO KERB TURNING RADIUS

9.500m

FOR PLANNING PURPOSES ONLY

|     |                |     |     |     |          |
|-----|----------------|-----|-----|-----|----------|
| A   | PLANNING ISSUE | JA  | LH  | RS  | 23.11.18 |
| Rev | Amendments     | Drn | Chk | App | Date     |

ODYSSEY

Tuscany House  
White Hart Lane  
Basingstoke  
Hampshire RG21 4AF

Telephone: 01256 331144  
Fax: 01256 331134  
E: info@odysseyconsult.co.uk  
W: www.odysseyconsult.co.uk

Job Title

LAND SOUTH OF BURDELL ROAD,  
YAPTON

Drawing Title

PUMPING STATION TANKER  
VEHICLE TRACKING

Client

BOVIS HOMES

|           |            |          |
|-----------|------------|----------|
| Scale     | Date       | Designed |
| 1:500 @A1 | NOV 18     | SOM      |
| Drawn     | Checked    | Approved |
| SOM       | LH         | RS       |
| Job No    | Drawing No | Rev      |
| 18-070    | 18-070/107 | A        |

ARUN DISTRICT COUNCIL V9731800C