


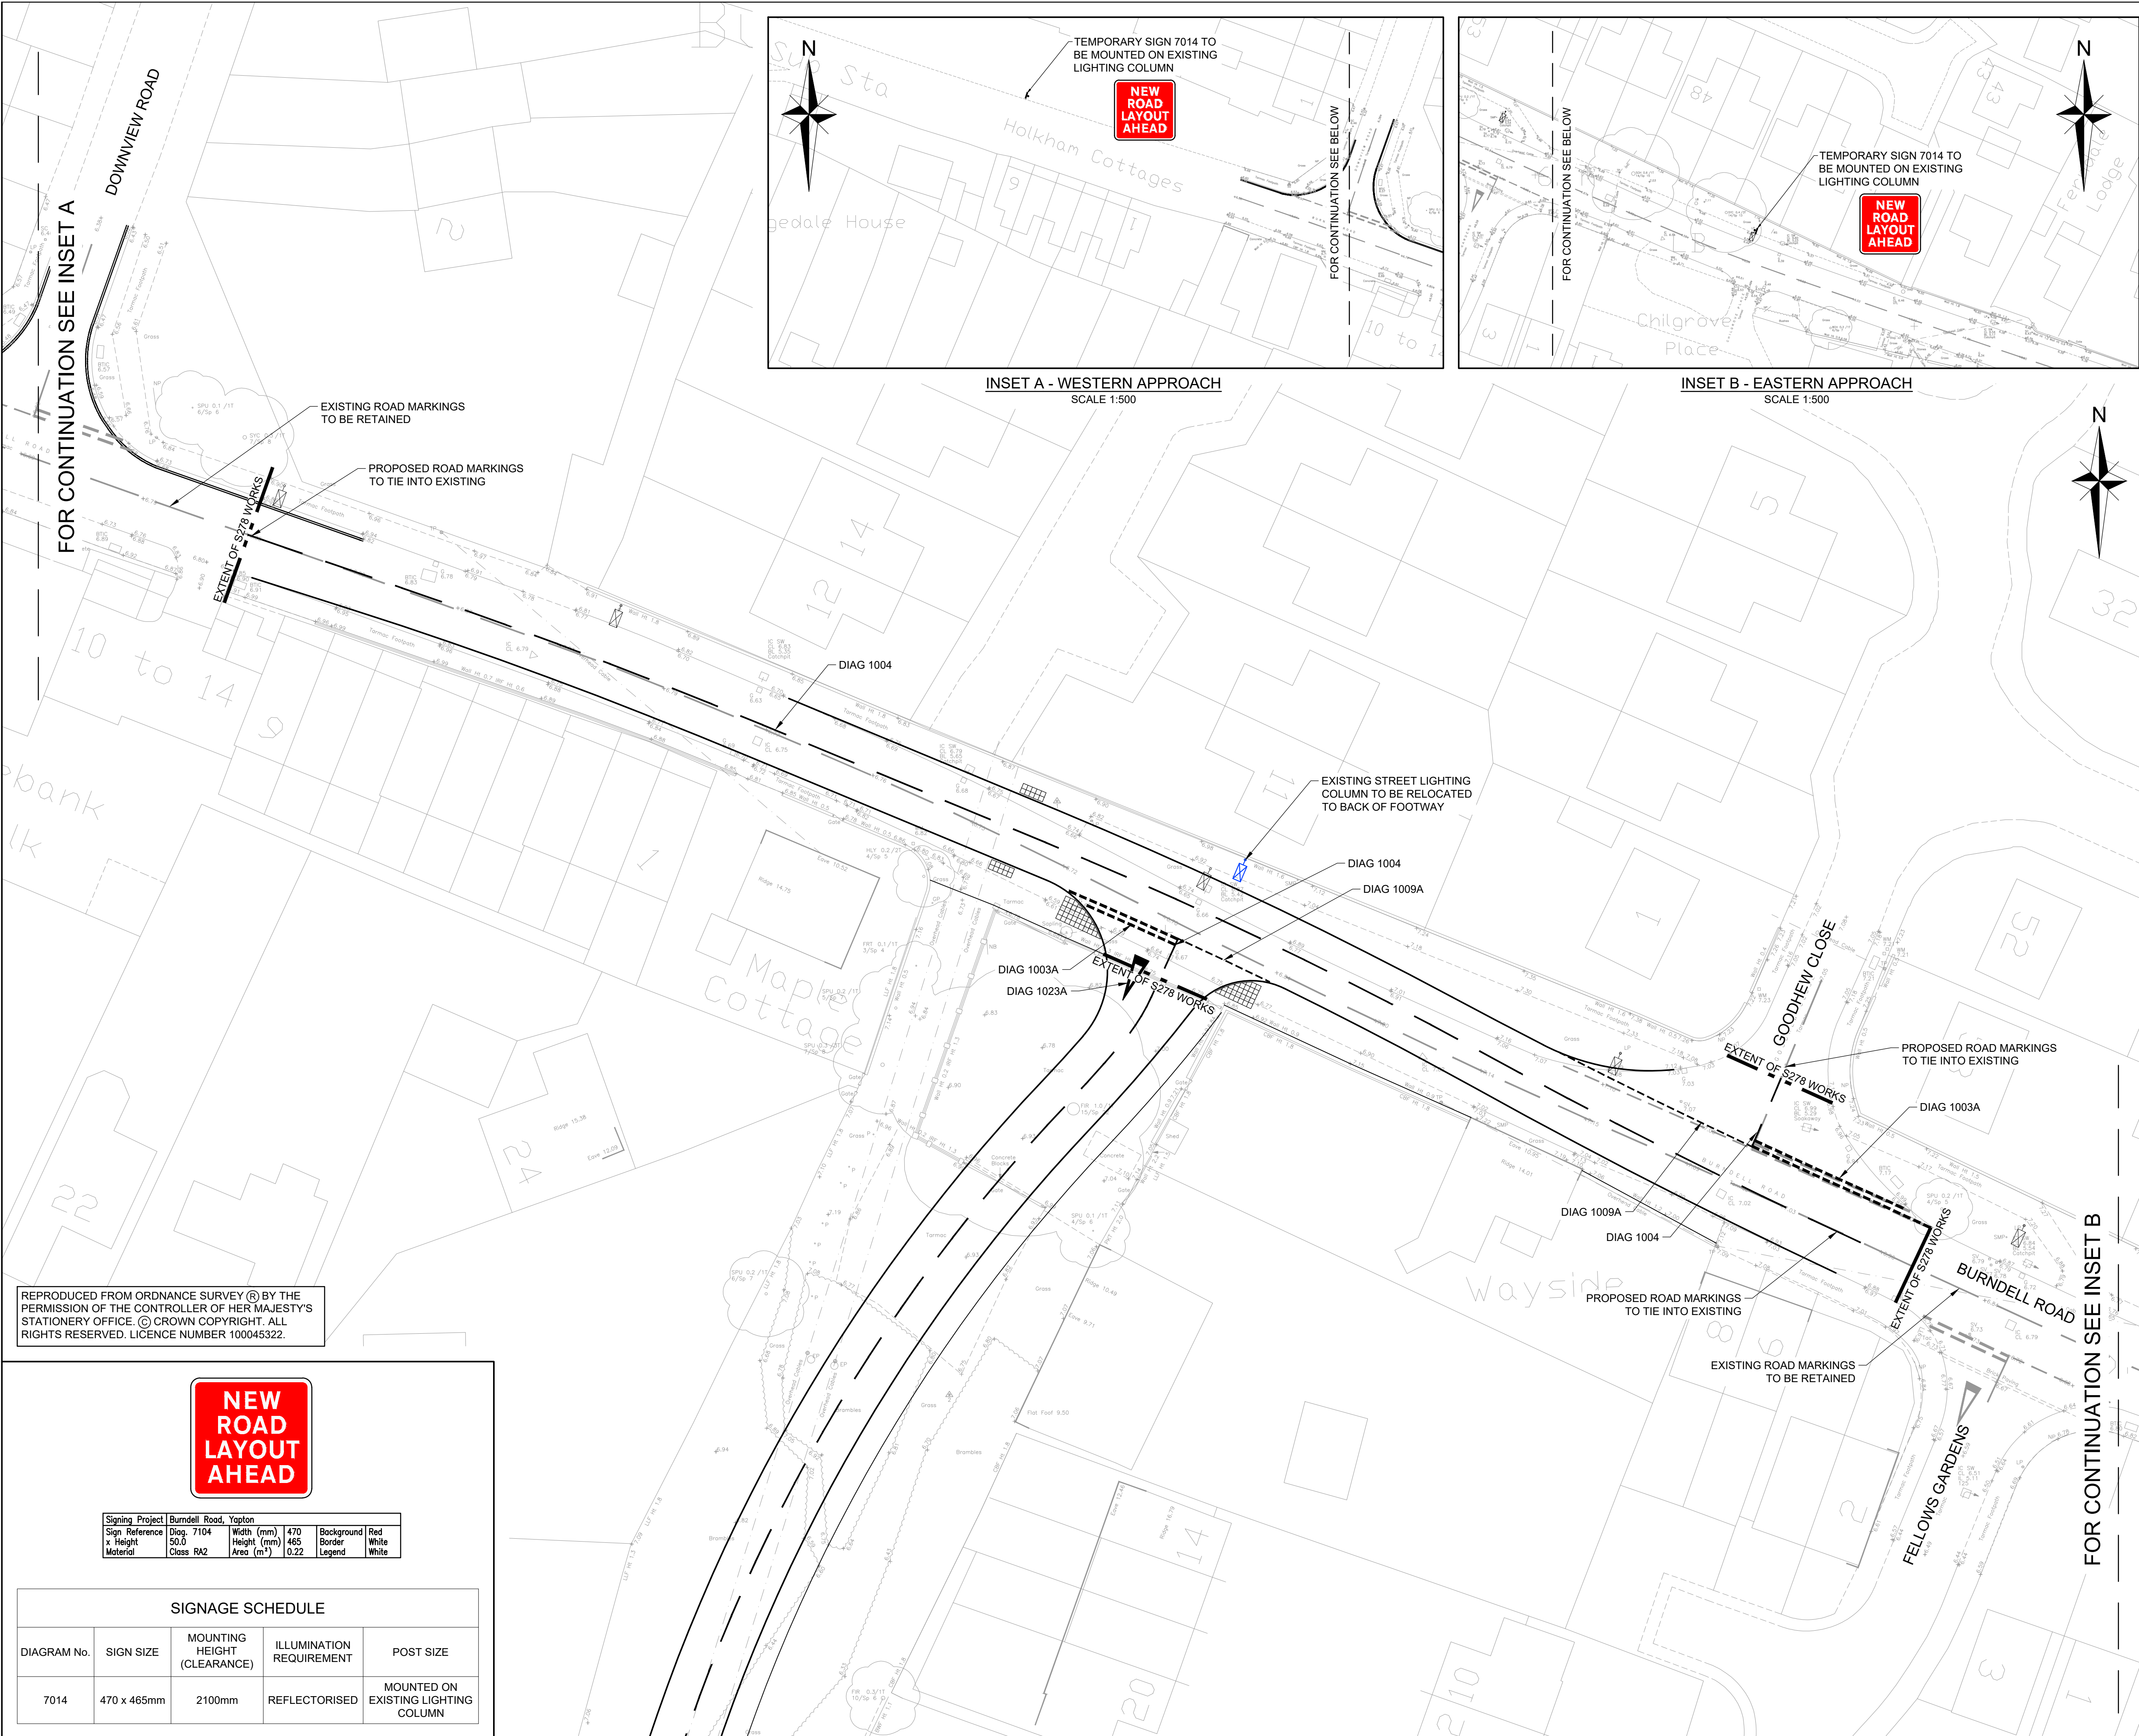

REPRODUCED FROM ORDNANCE SURVEY (®) BY THE PERMISSION OF THE CONTROLLER OF HER MAJESTY'S STATIONERY OFFICE. (©) CROWN COPYRIGHT. ALL RIGHTS RESERVED. LICENCE NUMBER 100045322.

NEW
ROAD
LAYOUT
AHEAD

Signing Project	Burndell Road, Yapton
Sign Reference	Diag. 7104
x Height	50.0
Material	Class RA2
Width (mm)	470
Height (mm)	465
Area (m²)	0.22
Background	Red
Border	White
Legend	White

SIGNAGE SCHEDULE				
DIAGRAM No.	SIGN SIZE	MOUNTING HEIGHT (CLEARANCE)	ILLUMINATION REQUIREMENT	POST SIZE
7014	470 x 465mm	2100mm	REFLECTORISED	MOUNTED ON EXISTING LIGHTING COLUMN

INSET A - WESTERN APPROACH
SCALE 1:500

INSET B - EASTERN APPROACH
SCALE 1:500

NOTES

- IF THERE IS ANY AMBIGUITY BETWEEN THE SPECIFICATION AND THE DRAWINGS, THE CONTRACTOR SHALL IMMEDIATELY INFORM THE ENGINEER.
- DO NOT SCALE FROM THIS DRAWING. WORK FROM FIGURED DIMENSIONS ONLY.
- THE USE OF TEMPORARY TRAFFIC SIGNS IS TO BE RESTRICTED, BY DIRECTION 37, TO A PERIOD OF NO LONGER THAN 3 MONTHS AT THE EXPENSE OF THE DEVELOPER.
- ALL SIGN AND BOLLARD LOCATIONS TO BE AGREED ON SITE WITH WSCC ENGINEER/HIGHWAY OFFICER.
- ALL STREET FURNITURE TO HAVE A MINIMUM CLEARANCE OF 0.5m FROM KERB FACE OF CARRIAGEWAY.
- ALL PROPOSED ROAD MARKINGS ARE TO BE IN ACCORDANCE WITH TRAFFIC SIGNS AND GENERAL DIRECTIONS 2016.
- ALL ROAD MARKINGS TO BE THERMOPLASTIC.
- PROPOSED STREET LIGHTING IS BASED ON SSE'S STREET LIGHTING LAYOUT DRAWING SSE235781-LD-001.
- FOR PROPOSED STREET LIGHTING CALCULATIONS, REFER TO SSE DOCUMENT SSE235781-AC-001.

KEY:

- PROPOSED TRAFFIC SIGN
- EXISTING STREET LIGHTING
- PROPOSED STREET LIGHTING
- DIAG 1004 DIAGRAM NUMBER (SEE NOTE 6)

ROAD MARKING SCHEDULE

DIAGRAM No.	LENGTH	WIDTH	SPACING
1003A	600mm	200mm	300mm
1004	4000mm	100mm	2000mm
1009A	600mm	100mm	300mm
1023A	3750mm	1250mm	-

APPROVED FOR
CONSTRUCTION

C	APPROVED FOR CONSTRUCTION	TSB	SG	LH	22.02.19
B	AMENDED IN ACCORDANCE WITH WSCC COMMENTS DATED 30.01.19	SOM	SG	LH	05.02.19
A	ISSUED FOR RSA	JA	SG	LH	07.12.18
Rev	Amendments	Dm	Chk	App	Date

**ODYSSEY**

Tuscany House
White Hart Lane
Basingstoke
Hampshire RG21 4AFTelephone: 01256 331144
Fax: 01256 331134
E: info@odysseyconsult.co.uk
W: www.odysseyconsult.co.uk

Job Title			BURNDELL ROAD, YAPTON		
Drawing Title			SECTION 278 - WHITE LINING, STREET LIGHTING & SIGNAGE		
Client			BOVIS HOMES		
Scale	Date	Designed			
1:250 @ A1	DEC 18	SG			
Drawn	Checked	Approved			
JA	SG	LH			
Job No	Drawing No	Rev			
18-219	18-219/106	C			