


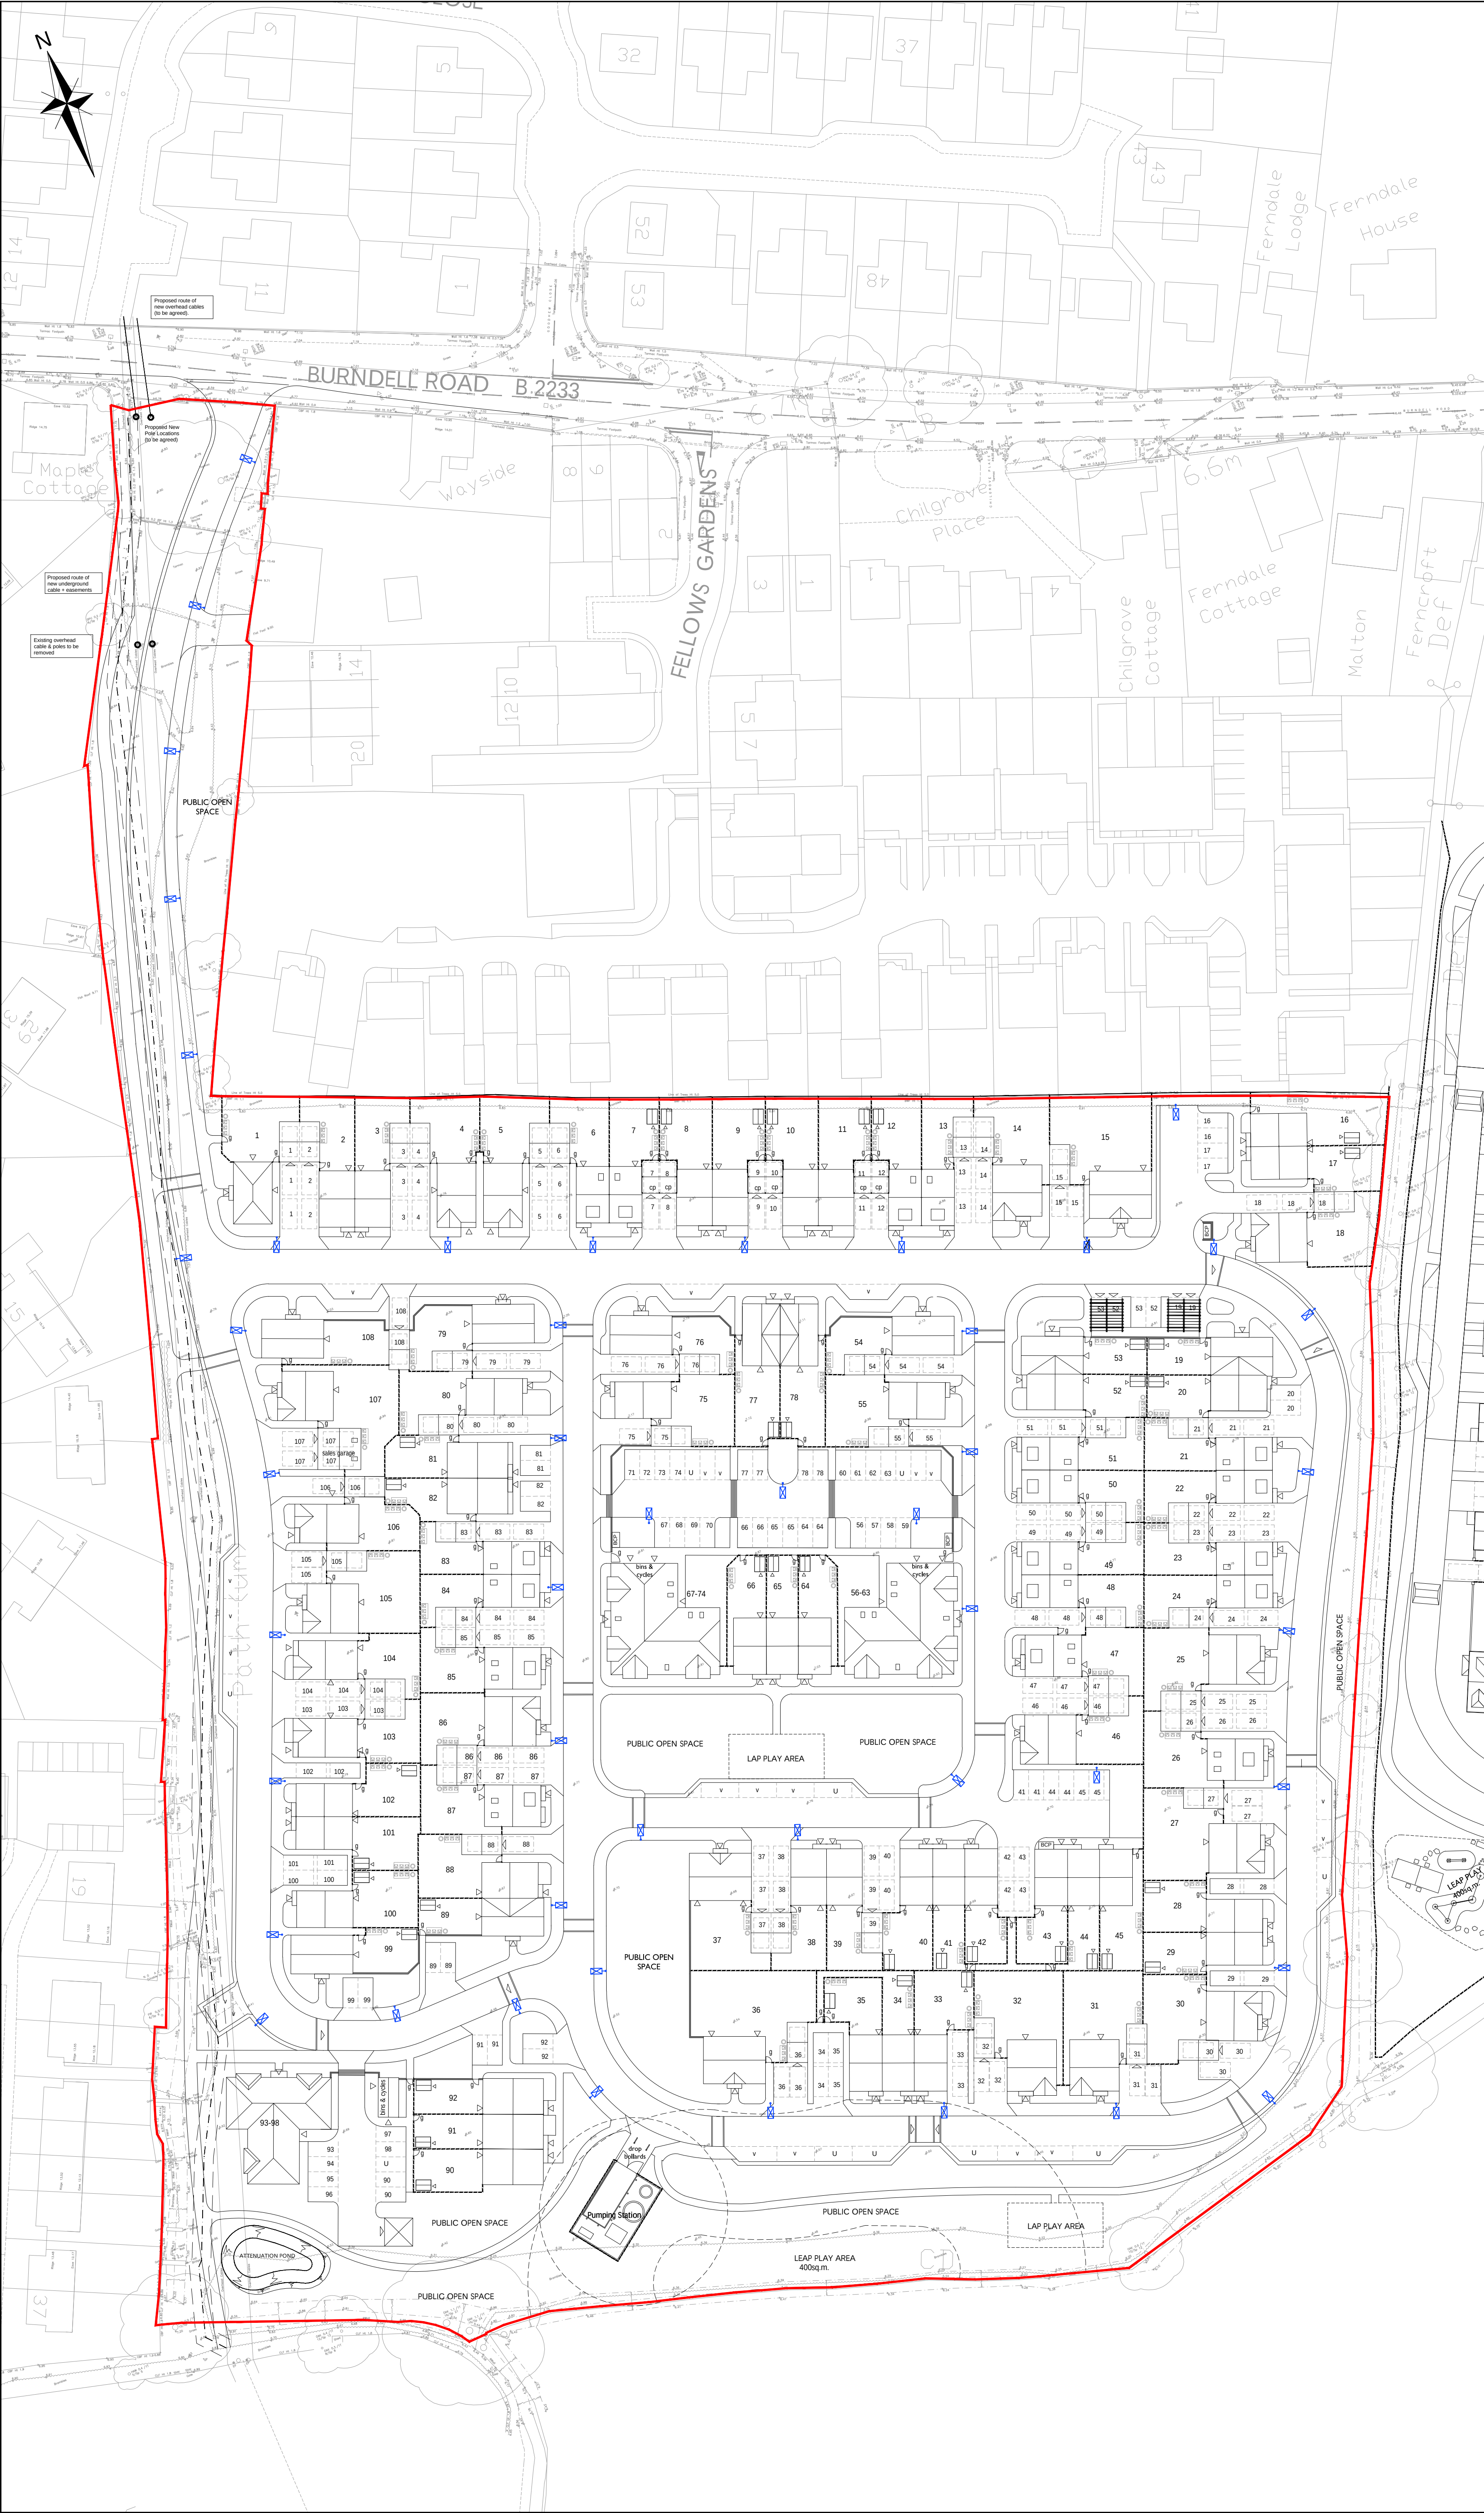

NOTES

REPRODUCED FROM ORDNANCE SURVEY (©) BY THE PERMISSION OF THE CONTROLLER OF HER MAJESTY'S STATIONERY OFFICE. (©) CROWN COPYRIGHT. ALL RIGHTS RESERVED. LICENCE NUMBER 100045322.

- DO NOT SCALE FROM THIS DRAWING. WORK FROM FIGURED DIMENSIONS ONLY.
- ALL DIMENSIONS SHOWN ON THIS DRAWING ARE IN METRES.
- THIS DRAWING IS A PRELIMINARY REVIEW ONLY AND SUBJECT TO DETAILED DESIGN.
- ODYSSEY ACCEPT NO LIABILITY FOR THE ACCURACY OF SURVEY INFORMATION AND LAYOUTS SUPPLIED BY OTHERS.
- MASTERPLAN IS BASED ON URBAN PULSE DESIGN SITE PLAN DRAWING 18-1065-005D DATED 03/04/19.

LEGEND

SITE BOUNDARY

PROPOSED INDICATIVE STREET LIGHTING

FOR PLANNING PURPOSES ONLY

C SITE LAYOUT UPDATED	SG	LH	LH	05.04.19	
B SITE LAYOUT UPDATED	TSB	SG	LH	21.02.19	
A PLANNING ISSUE	JA	LH	RS	23.11.18	
Rev	Amendments	Drn	Chk	App	Date

ODYSSEY

Tuscany House
White Hart Lane
Basingstoke
Hampshire RG21 4AF

Telephone: 01256 331144
Fax: 01256 331134
E: info@odysseyconsult.co.uk
W: www.odysseyconsult.co.uk

Job Title

LAND SOUTH OF BURNDILL ROAD,
YAPTON

Drawing Title

STREET LIGHTING PLAN

Client

BOVIS HOMES

Scale	1:500 @A1	Date	NOV 18	Designed	SG
Drawn	JA	Checked	SG	Approved	LH
Job No	18-070	Drawing No	18-070/106	Rev	C

ARUN DISTRICT COUNCIL V9731800C