

Planting Schedule					
Trees	Species Name	Girth	Height	Density	Specification
	Ilex aquifolium	30-40cm	3m	3/m²	Bushy :C: Thick scrub mix
	Crataegus monogyna	60-80cm	3m	3/m²	Transplant :B: Thick scrub mix
	Euonymus europaeus	60-80cm	3m	3/m²	Transplant :B: Thick scrub mix
	Euonymus europaeus 'Red Cascade'	60-80cm	3m	3/m²	Bushy :C:
	Sambucus nigra 'Laciniata'	60-80cm	3m	3/m²	Bushy :C:
	Crataegus monogyna	60-80cm	0.5Cr Double Staggered at 0.5m offset	3/m²	Transplant :B: Native hedge mix
	Ilex aquifolium	60-80cm	0.5Cr Double Staggered at 0.5m offset	3/m²	Transplant :B: Native hedge mix
	Euonymus europaeus	60-80cm	0.5Cr Double Staggered at 0.5m offset	3/m²	Transplant :B: Native hedge mix
	Acer campestre	80-100cm	0.5Cr Double Staggered at 0.5m offset	3/m²	Transplant :B: Native hedge mix
	Fagus sylvatica	12-14cm	450-625cm	Counted	Heavy Standard :Clear Stem min. 200 :RB
	Carpinus betulus 'Purpurea'	12-14cm	450-625cm	Counted	Heavy Standard :Clear Stem min. 200 :RB
	Sorbus torminalis	12-14cm	450-625cm	Counted	Heavy Standard :Clear Stem min. 200 :RB
	Carpinus betulus	12-14cm	450-625cm	Counted	Heavy Standard :Clear Stem min. 200 :RB
	Alnus glutinosa	12-14cm	450-625cm	Counted	Heavy Standard :Clear Stem min. 200 :RB
	Sorbus aria 'Maestica'	14-16cm	450-625cm	Counted	Extra Heavy Standard :Clear Stem min. 200 :RB
	Alnus robora	14-16cm	450-625cm	Counted	Extra Heavy Standard :Clear Stem min. 200 :RB
	Carpinus betulus 'Frans Fontaine'	14-16cm	450-625cm	Counted	Extra Heavy Standard :Clear Stem min. 200 :RB
	Sorbus aucuparia	12-14cm	450-625cm	Counted	Heavy Standard :Clear Stem min. 200 :RB
	Acer campestre	12-14cm	450-625cm	Counted	Heavy Standard :Clear Stem min. 200 :RB
	Sorbus aria	12-14cm	450-625cm	Counted	Heavy Standard :Clear Stem min. 200 :RB
	Prunus avium	12-14cm	450-625cm	Counted	Heavy Standard :Clear Stem min. 200 :RB

Shrubs					
Species Name	Height	Pot Size	Specification	Density	No.
Abelia grandiflora 'Prostrata'	40-60cm	3L	Bushy :C:	4/m²	32No
Abelia schumannii	40-60cm	3L	Bushy :C:	4/m²	165No
Aucuba japonica 'Rozannie'	40-60cm	3L	Bushy :C:	4/m²	54No
Berberis buxifolia 'Nana'	40-60cm	3L	Bushy :C:	4/m²	42No
Berberis thunbergii 'Atropurpurea Nana'	40-60cm	3L	Bushy :C:	4/m²	12No
Berberis thunbergii 'Rose Glow'	40-60cm	3L	Bushy :C:	4/m²	76No
Buxus sempervirens	40-60cm	3L	Bushy :C:	0.3Cr	1250No
Leanthis Burkwoodi	40-60cm	3L	Bushy :C:	4/m²	42No
Chaenomeles superba 'Pink Lady'	40-60cm	3L	Bushy :C:	4/m²	11No
Cistus 'Peggy Sammons'	40-60cm	3L	Bushy :C:	4/m²	143No
Cistus 'Silver Pink'	40-60cm	3L	Bushy :C:	4/m²	13No
Cistus crispus 'Sunset'	40-60cm	3L	Bushy :C:	4/m²	10No
Cornus alba 'Sibirica'	60-80cm	3L	Bushy :C:	4/m²	15No
Cornus sanguinea	60-80cm	3L	Bushy :BR: Thick scrub mix	3/m²	139No
Cornus sanguinea	60-80cm	3L	Bushy :BR: Native hedge mix	0.5Cr Double Staggered at 0.5m offset	91No
Cornus stolonifera 'Flaviramea'	40-60cm	3L	Bushy :C:	0.3Cr Double Staggered at 0.3m offset	45No
Cornus stolonifera 'Flaviramea'	40-60cm	3L	Bushy :C:	4/m²	35No
Cornus stolonifera 'Kelsey Gold'	40-60cm	3L	Bushy :C:	4/m²	218No
Corylus avellana	60-80cm	3L	Bushy :BR: Thick scrub mix	3/m²	213No
Corylus avellana	100-125cm	3L	Bushy :BR: Thick scrub mix	Counted	17No
Corylus avellana	60-80cm	3L	Bushy :BR: Native hedge mix	0.5Cr Double Staggered at 0.5m offset	466No
Cotinus Flame	40-60cm	3L	Bushy :C:	4/m²	69No
Cytisus scoparius 'Cormish Cream'	40-60cm	3L	Bushy :C:	4/m²	9No
Euonymus fortunei 'Silver Queen'	40-60cm	3L	Bushy :C:	4/m²	13No
Hebe 'Margot'	40-60cm	3L	Bushy :C:	4/m²	107No
Hebe 'Red Edge'	40-60cm	3L	Bushy :C:	4/m²	47No
Hebe brachysiphon 'White Gem'	40-60cm	3L	Bushy :C:	4/m²	209No
Hebe salicifolia	40-60cm	3L	Bushy :C:	4/m²	7No
Hydrangea macrophylla 'Altona'	40-60cm	3L	Bushy :C:	4/m²	184No
Ilex aquifolium 'Silver van Tol'	60-80cm	3L	Bushy :C:	Counted	4No
Lavandula angustifolia 'Hidcote'	40-60cm	3L	Bushy :C:	4/m²	13No
Ligustrum vulgare	60-80cm	3L	Bushy :C:	0.5Cr Double Staggered at 0.3m offset	337No
Ligustrum vulgare	60-80cm	3L	Bushy :BR: Native hedge mix	0.5Cr Double Staggered at 0.5m offset	185No
Lonicera pileata 'Moss Green'	40-60cm	3L	Bushy :C:	4/m²	102No
Manonia aquifolium 'Apollo'	40-60cm	3L	Bushy :C:	4/m²	53No
Olearia haastii	40-60cm	3L	Bushy :C:	4/m²	3No
Pieris 'Flaming Silver'	40-60cm	3L	Bushy :C:	4/m²	157No
Pieris japonica 'Little Heath Green'	40-60cm	3L	Bushy :C:	4/m²	18No
Pittosporum tenuifol. 'Irene Patterson'	40-60cm	3L	Bushy :C:	0.3Cr Double Staggered at 0.3m offset	1982No
Pittosporum tenuifolium 'Golf Ball'	40-60cm	3L	Bushy :C:	4/m²	17No
Potentilla fruticosa 'Abbotswood'	40-60cm	3L	Bushy :C:	4/m²	82No
Potentilla fruticosa 'Pink Charm'	40-60cm	3L	Bushy :C:	4/m²	20No
Prunus spinosa	60-80cm	3L	Bushy :BR: Pond scrub mix	3/m²	8No
Pyracantha 'Red Column'	80-100cm	3L	Bushy :C:	0.3Cr Double Staggered at 0.3m offset	557No
Ribes sanguineum 'Pulborough Scarlet'	40-60cm	3L	Bushy :C:	4/m²	21No
Rosa canina	40-60cm	3L	Bushy :BR: Thick scrub mix	3/m²	139No
Rosa canina	40-60cm	3L	Bushy :BR: Native hedge mix	0.5Cr Double Staggered at 0.5m offset	91No
Rosa pimpinellifolia	40-60cm	3L	Bushy :BR: Thick scrub mix	3/m²	139No
Salix cinerea	60-80cm	3L	Bushy :BR: Pond scrub mix	3/m²	32No
Salix purpurea	60-80cm	3L	Bushy :BR: Pond scrub mix	3/m²	16No
Salix repens	30-40cm	3L	Bushy :BR: Pond scrub mix	3/m²	8No
Salix viminalis	60-80cm	3L	Bushy :BR: Pond scrub mix	3/m²	8No
Sambucus nigra	60-80cm	3L	Bushy :BR: Thick scrub mix	3/m²	6No
Sarcococca hookerana digiv. 'Purple Stem'	40-60cm	3L	Bushy :C:	4/m²	221No
Skimmia japonica 'Rubella'	40-60cm	3L	Bushy :C:	4/m²	89No
Spiraea japonica 'Goldflame'	40-60cm	3L	Bushy :C:	4/m²	28No
Symphoricarpos chenaultii 'Hancock'	40-60cm	3L	Bushy :C:	4/m²	37No
Ulex europaeus	40-60cm	3L	Bushy :BR: Thick scrub mix	3/m²	139No
Viburnum davidii	40-60cm	3L	Bushy :C:	4/m²	191No
Viburnum lantana	40-60cm	3L	Bushy :BR: Thick scrub mix	3/m²	139No
Viburnum opulus	60-80cm	3L	Bushy :BR: Native hedge mix	0.5Cr Double Staggered at 0.5m offset	91No
Viburnum opulus	40-60cm	3L	Bushy :BR: Pond scrub mix	3/m²	8No
Viburnum opulus	100-125cm	3L	Bushy :BR: Pond scrub mix	Counted	5No
Viburnum opulus 'Nanum'	40-60cm	3L	Bushy :C:	4/m²	15No


Climbers					
Species Name	Height	Pot Size	Specification	Density	No.
Lonicera japonica 'Hall's Prolific'	100-150cm	5L	3/5 brks. Framed	Counted	19No
Lonicera periclymenum	100-150cm	5L	3/5 brks. Framed	Counted	8No
Lonicera periclymenum 'Belgica'	100-150cm	5L	3/5 brks. Framed	Counted	16No

Herbaceous			
Species Name	Pot Size	Specification	Density
Carex oshimensis 'Evergold'	3L	C	7/m²
Stipa gigantea	3L	C	4/m²

Grasses			
Species Name	Pot Size	Specification	Density
Deschampsia caespitosa	10L	Full Pot	4/m²

Ecological Enhancements

- Approximate location of 3No Schwegler 1B Nest Box
- Approximate location of 3No Schwegler 2M Nest Box
- Approximate location of 6No Schwegler Bat Tubes
- Approximate location of 10No Schwegler Sparrow Terrace 1SP
- Approximate location of 3No Schwegler 2F Bat Box
- Approximate location of 3No Schwegler 1FD Bat Box
- Approximate location of 4 log piles to be established within the reptile receptor area

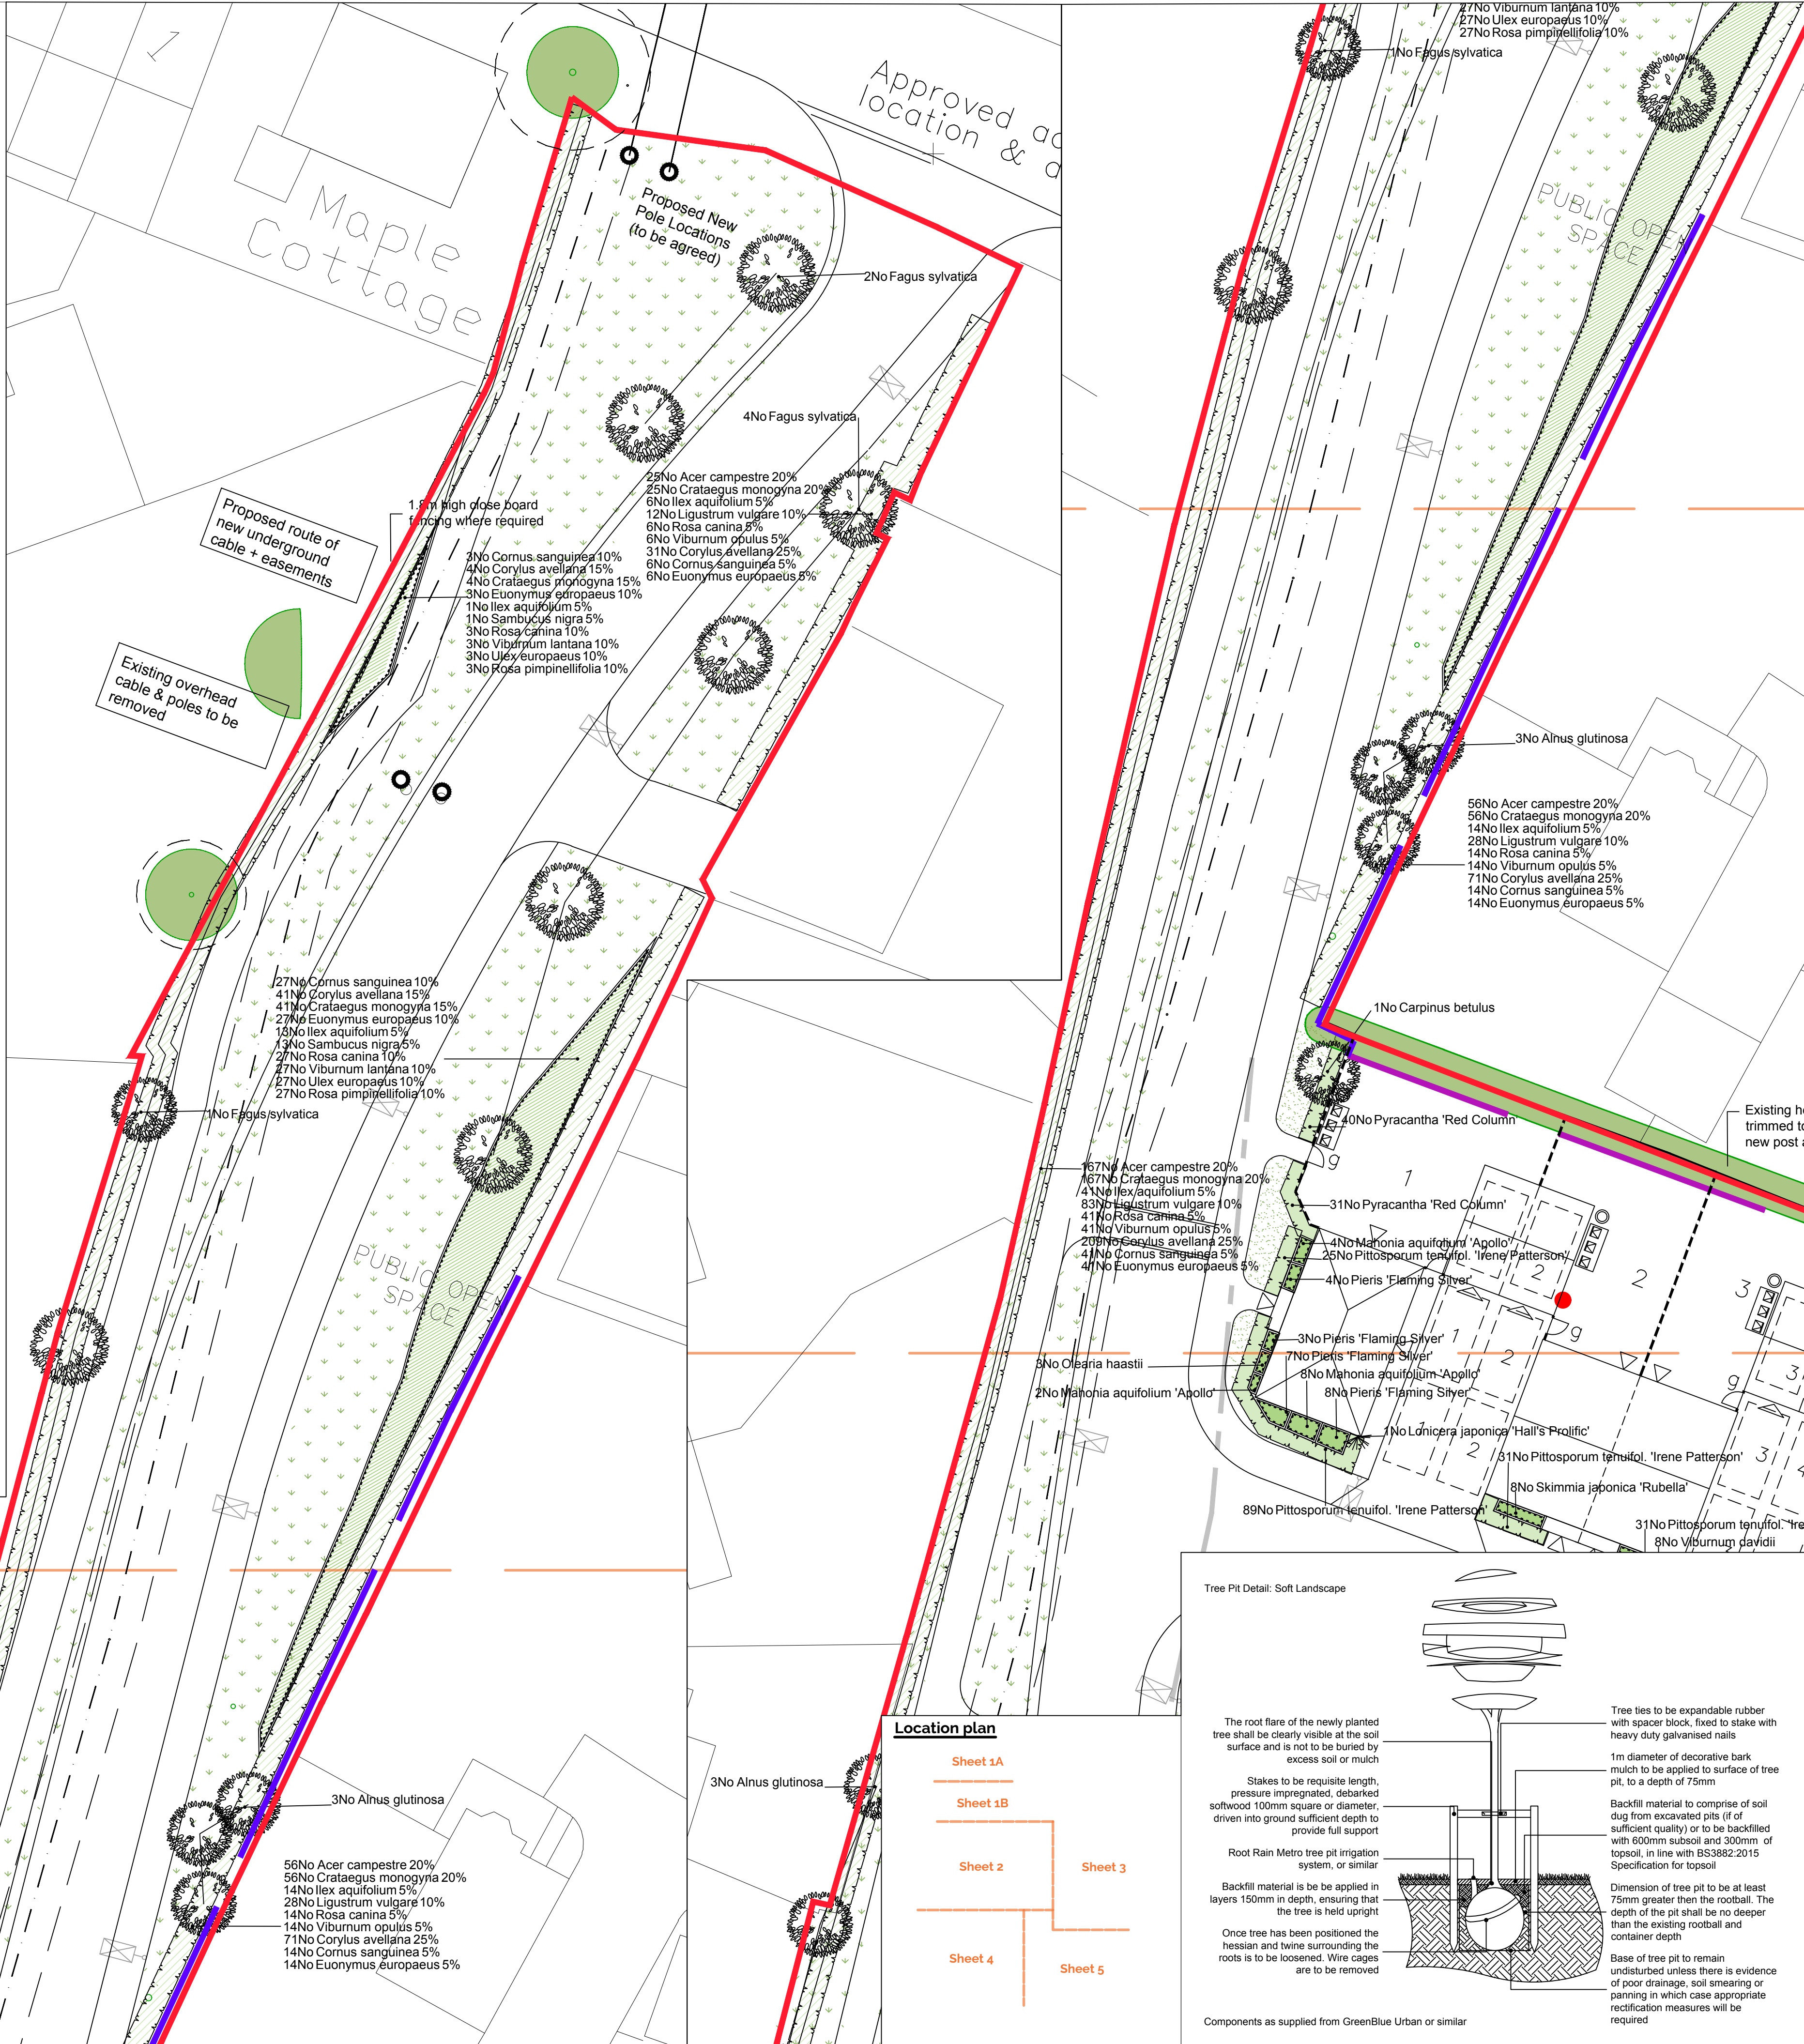

SPECIFICATION
All works generally, to comply with the written Soft Landscape Specification.

NOTES:
DO NOT SCALE FROM DRAWING
NOT FOR CONSTRUCTION, FOR PLANNING PURPOSES ONLY

Legend

- Existing trees to be retained and protected during construction
- Proposed tree planting within soft landscape. See detail on sheet 1
- Proposed specimen shrub planting
- Proposed climbing plants to be trained up adjacent wall/ fence/pergola with galvanised wires and hook set 250mm apart with support canes removed prior to planting
- Proposed Buxus (box) hedge planting to be planted in a single row at 300mm centres. To be maintained at 0.6m height
- Proposed hedge planting to be planted in a double staggered row 300mm apart and at 500mm centres in each row. To be maintained at 1m height
- Proposed native hedge planting to be planted in a double staggered row 300mm apart and at 500mm centres in each row. To be maintained at 1m height and 1.8m height adjacent to site boundaries
- Proposed shrub planting to receive 75mm bark mulch after planting operations
- Proposed native mix shrub planting to be planted in groups of 5-7no. of each species and as above
- Proposed grass areas to receive good quality amenity grass turves laid in line with good horticultural practices
- Proposed Open Space Areas, to be seeded with EL1 Flowering Lawn grass seed mix as supplied by Emorsgate and sown at 4 grams per msq, or similar and approved
- Proposed Open Space Areas with existing groundcover to be retained. Areas disturbed during construction to be seeded with EM2 Standard General Purpose meadow mix. Shaded areas to be seeded with EW1 Woodland Mixture as supplied by Emorsgate and sown at 4 grams per msq, or similar and approved
- Proposed Attenuation Pond, to be seeded with EM8 Meadow mixture for Wetlands as supplied by Emorsgate and sown at 4 grams per msq, or similar and approved
- Proposed 1.2m high post and rail stock proof fencing
- Proposed 1.8m close board fencing along the boundary with 22 Felloe Gardens
- Cut lines
- Approximate position of bird box, as described, available from Schwegler-natur.de, or similar and approved
- Approximate position of lighting columns. Refer to dwg 18-070-106 Street Lighting Plan (WIP) by Odyssey for more details

For Play Areas Detail refer to dwg YAPT-LAP1-001, YAPT-LAP1-001 and YAPT-LEAP-001

G	09.04.19	Client comments	JS
F	08.04.19	LPA comments, layout changes	DKM
E	19.02.19	Client comments, layout changes	DKM
D	19.02.19	Client comments, layout changes	DKM
C	18.02.19	Client comments, layout changes	DKM
B	15.02.19	Client comments, layout changes	DKM
A	06.02.19	Client comments, layout changes	DKM



HEAD OFFICE
Rodbourne Rail Business Centre, Grange Lane,
Malmesbury, SN16 0ES
Tel: 01666 825646

Courtyard House, Mill Lane, Godalming, GU7 1EY
Tel: 01483 425714

Suite 6, Crescent House, Yonge Close, Eastleigh, SO50 9SX
Tel: 02382 026300

email: mail@acdenv.co.uk
www.acdenvironmental.co.uk



scheme: Land off Burndell Road
Yapton
client: Bovis Homes
drawing: Soft Landscape Proposals
date: Nov. 2018
scale: 1:200@A1
drawing no: BOV22172 11G sheet 1
drawn: AE checked: DKM

Copyright of ACD Environmental Ltd. All rights described in Chapter IV of the Copyright, Designs and Patents Act 1988 have been generally asserted. 2011. Copyright of this plan remains with ACD until all fees have been paid in full.