
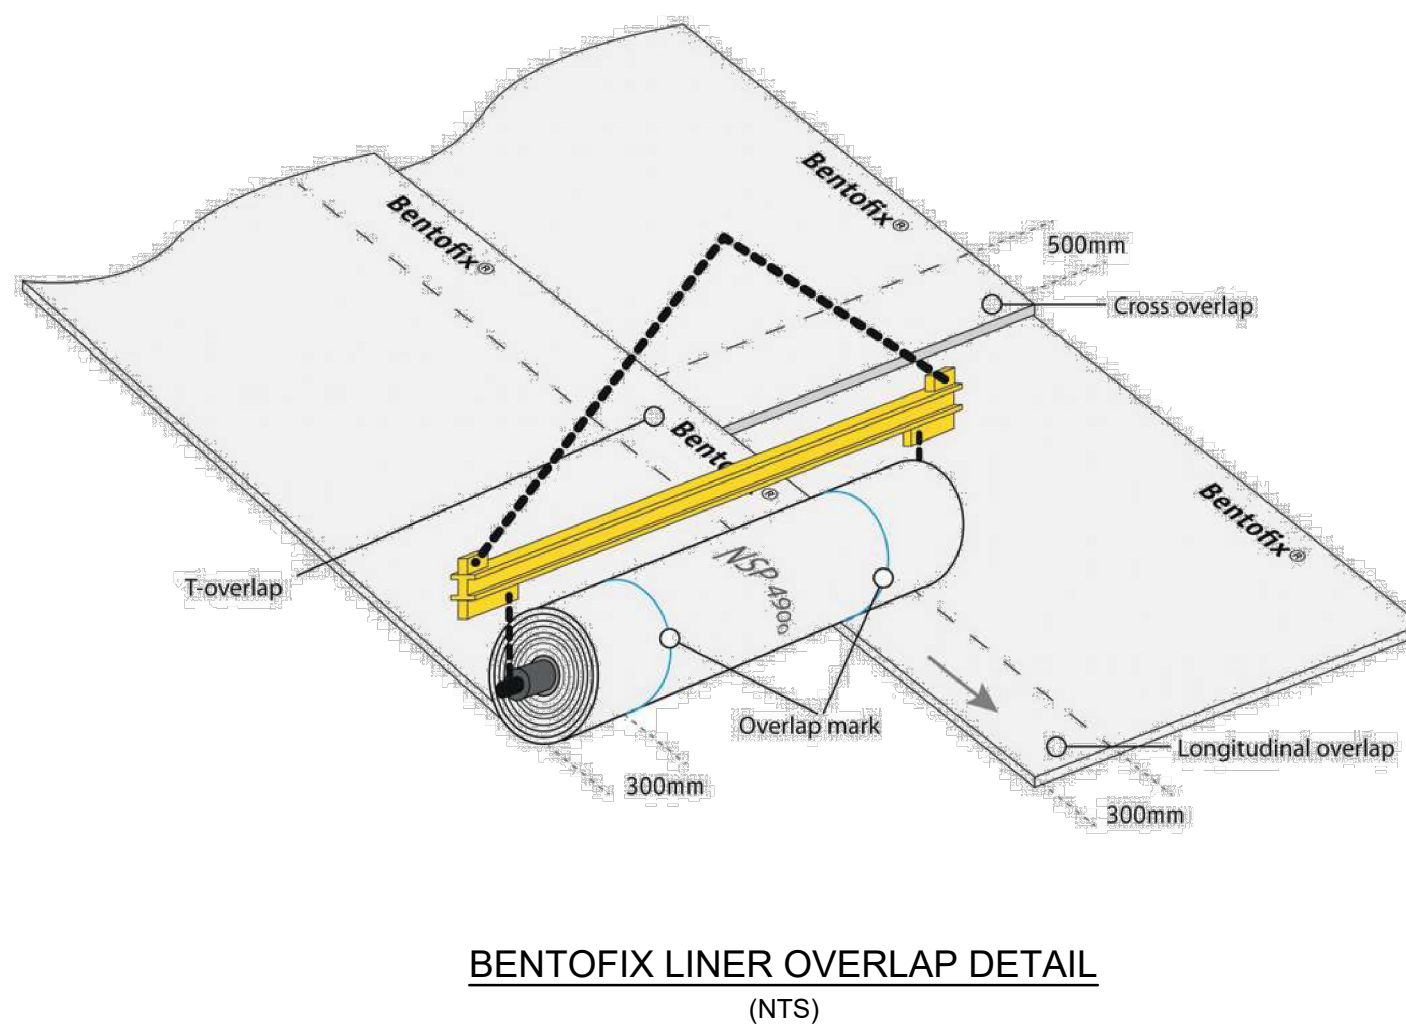
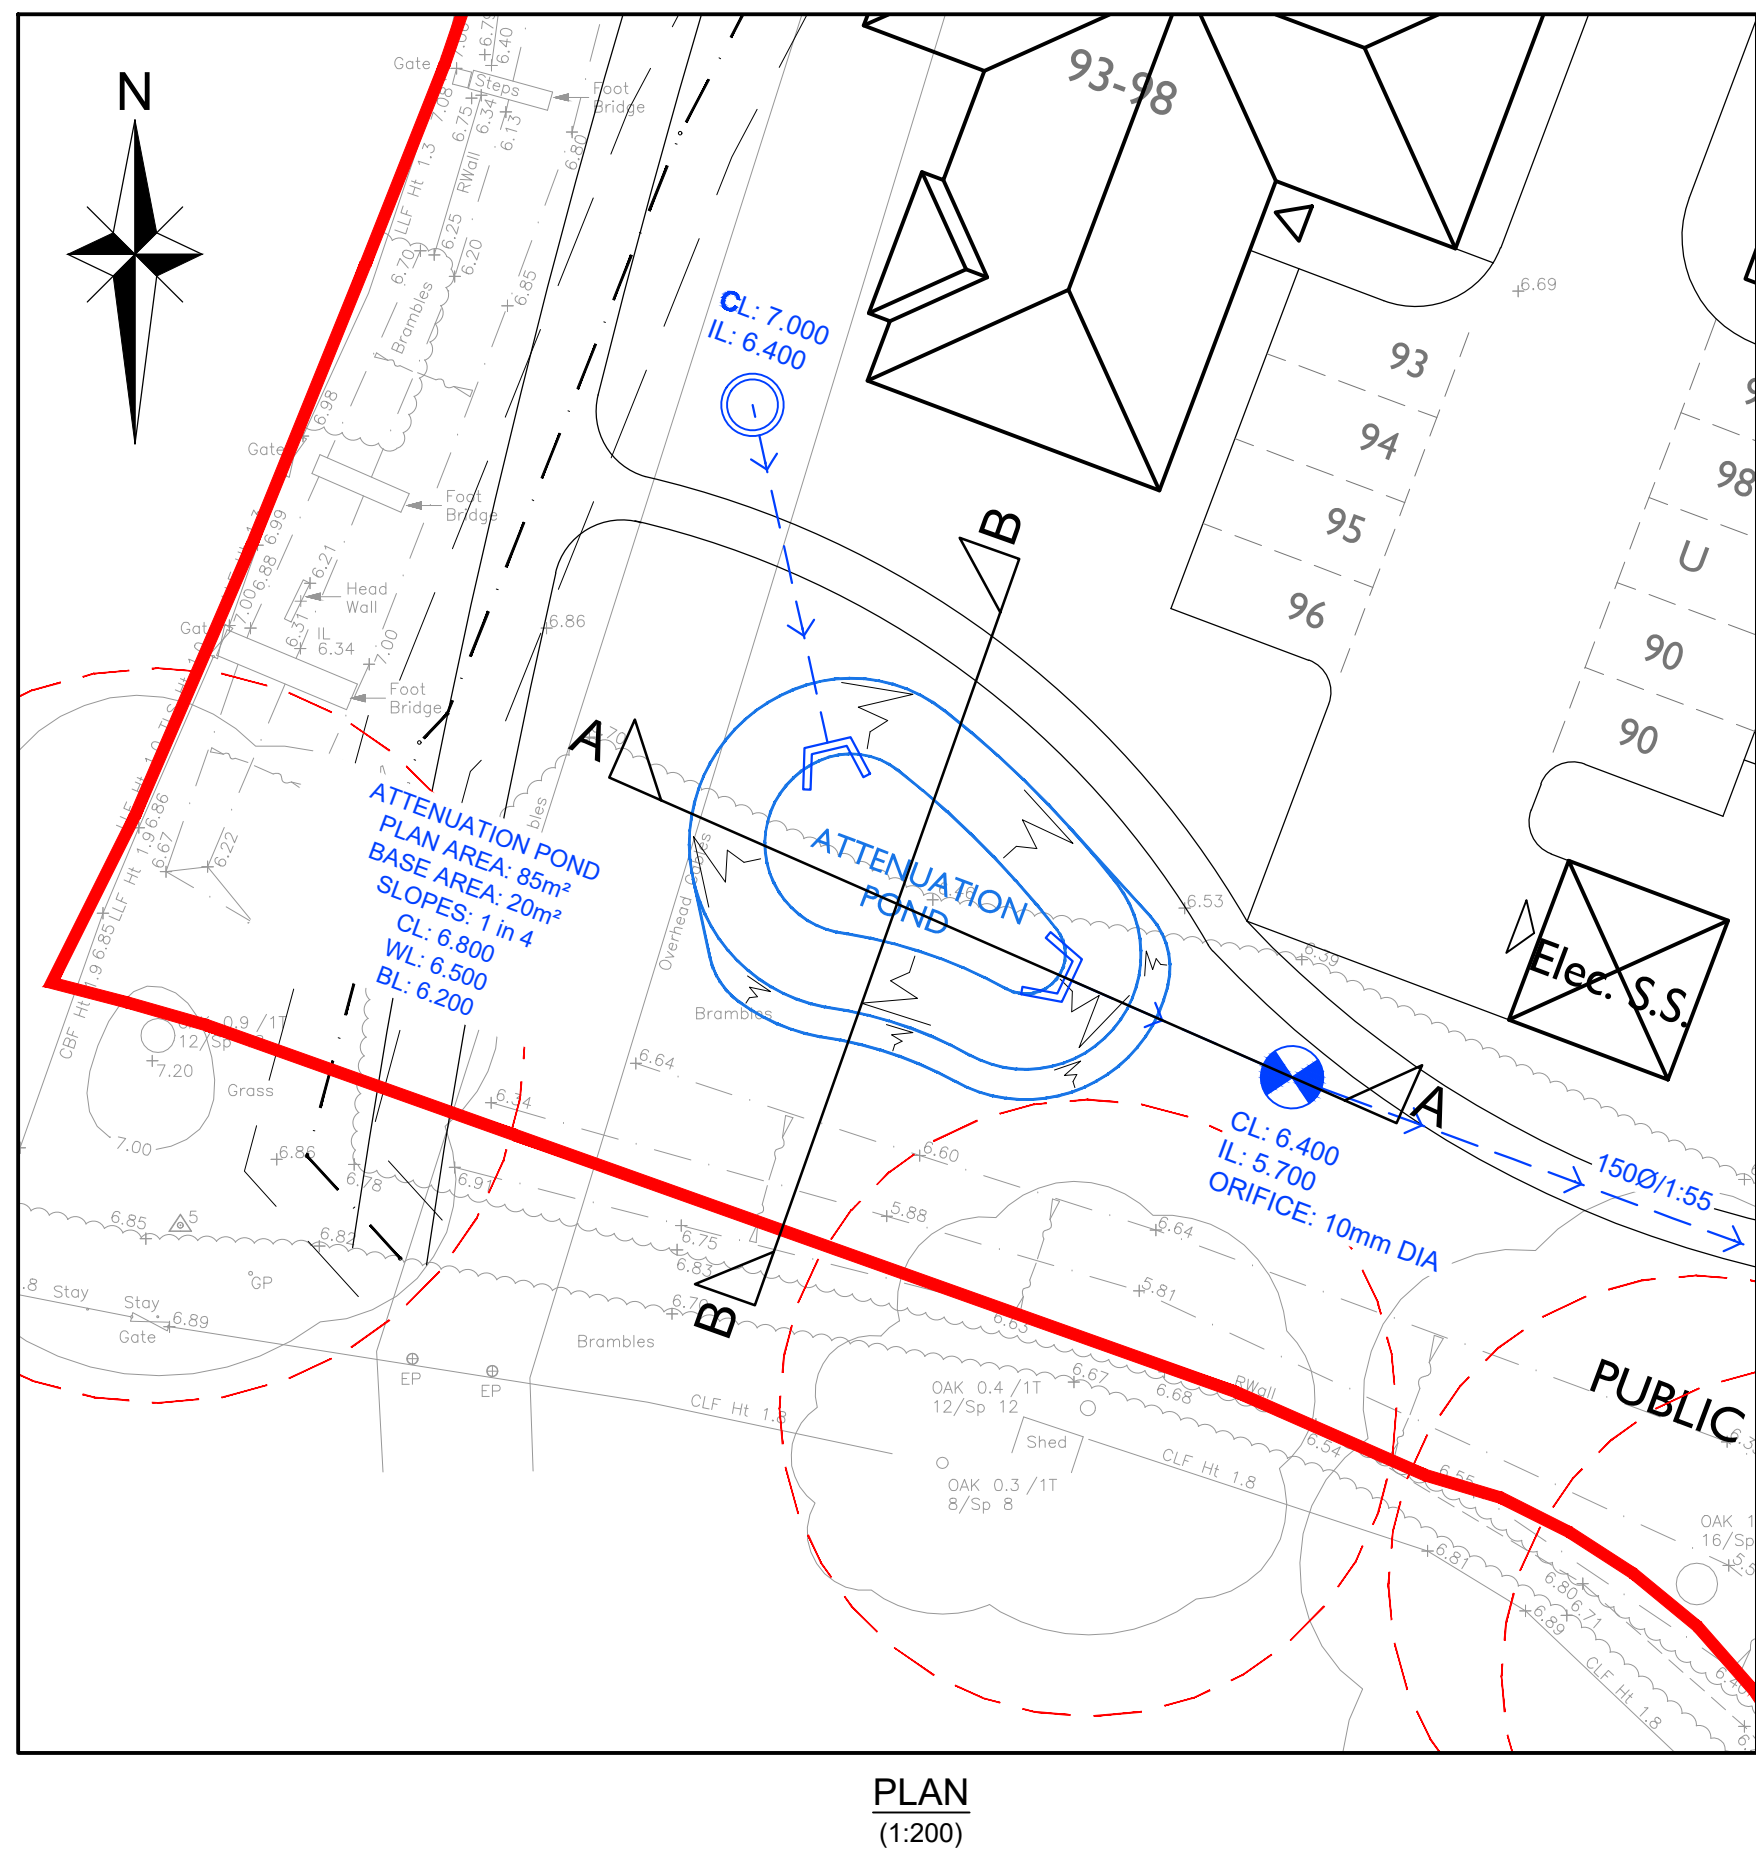
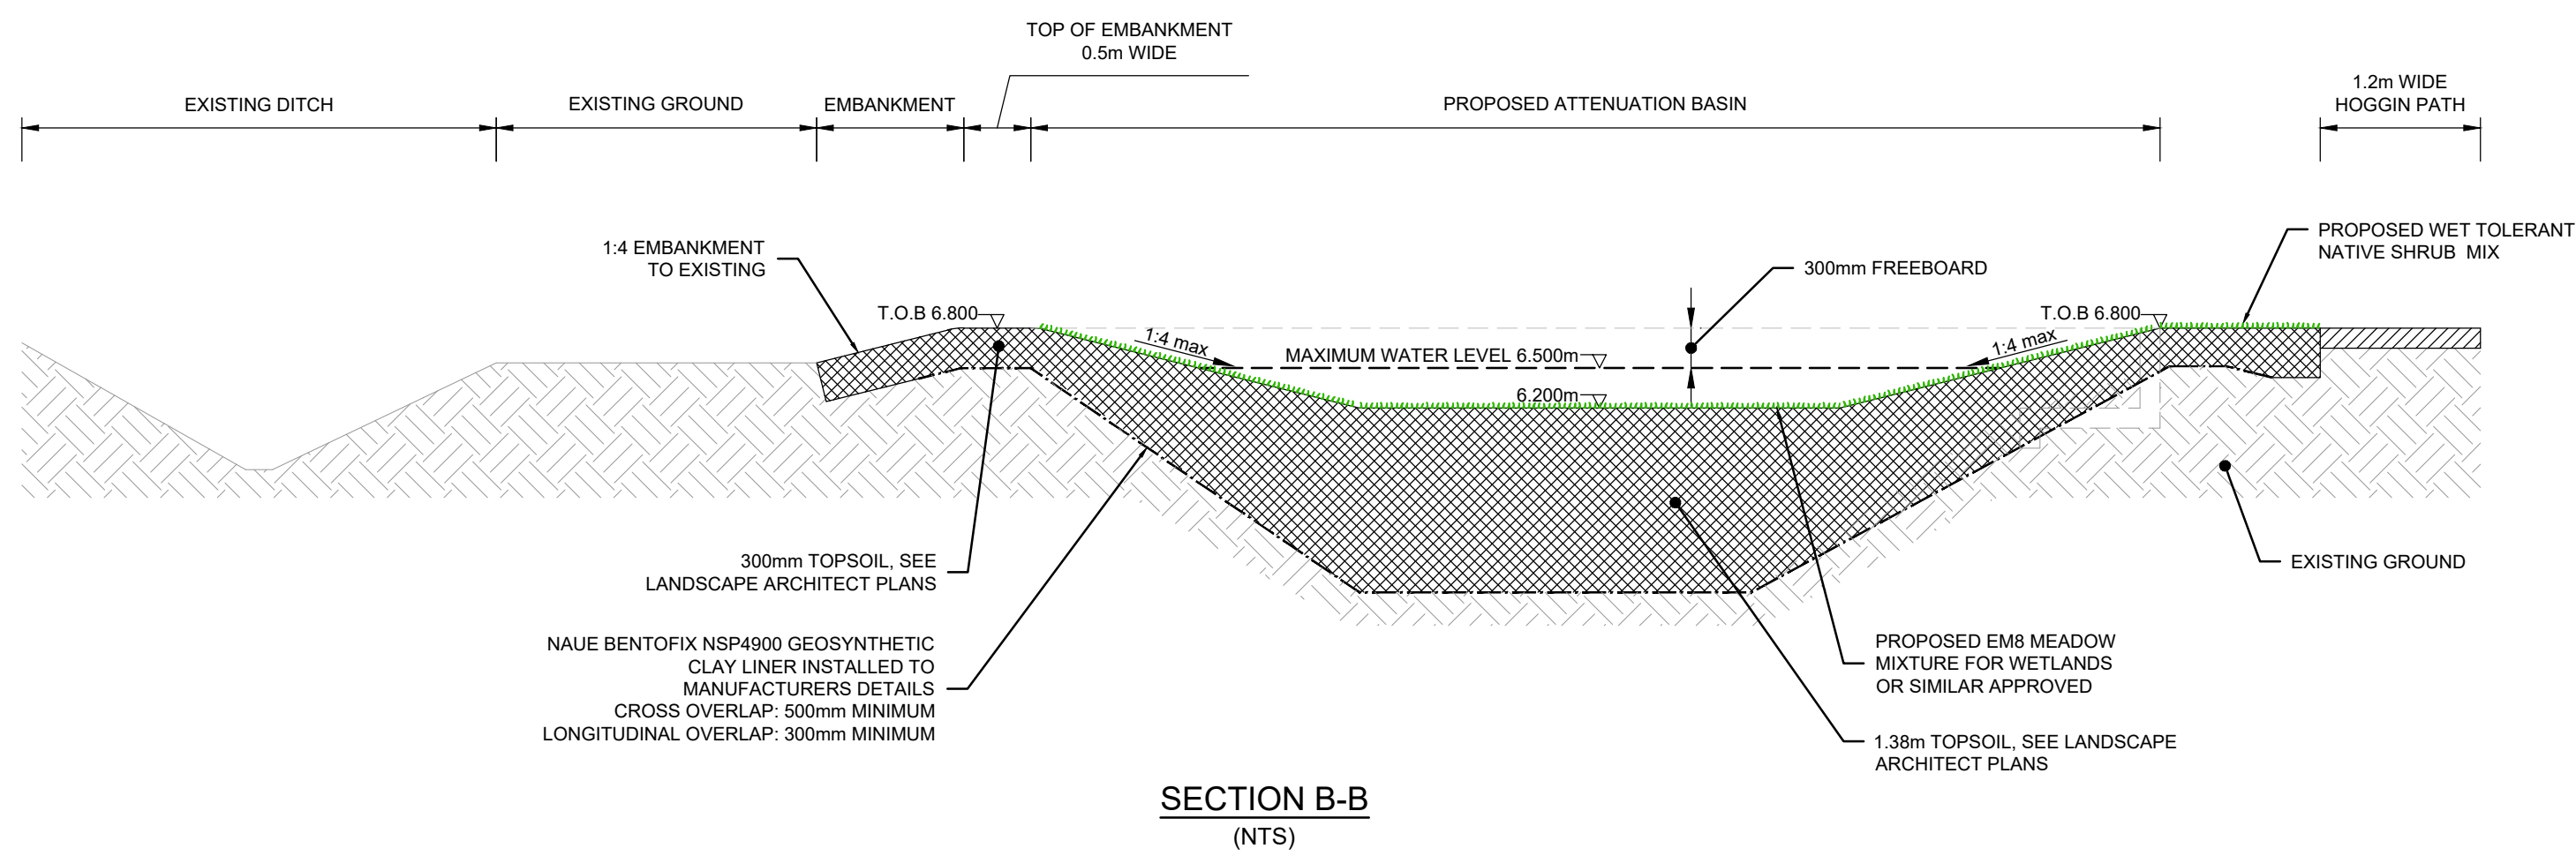


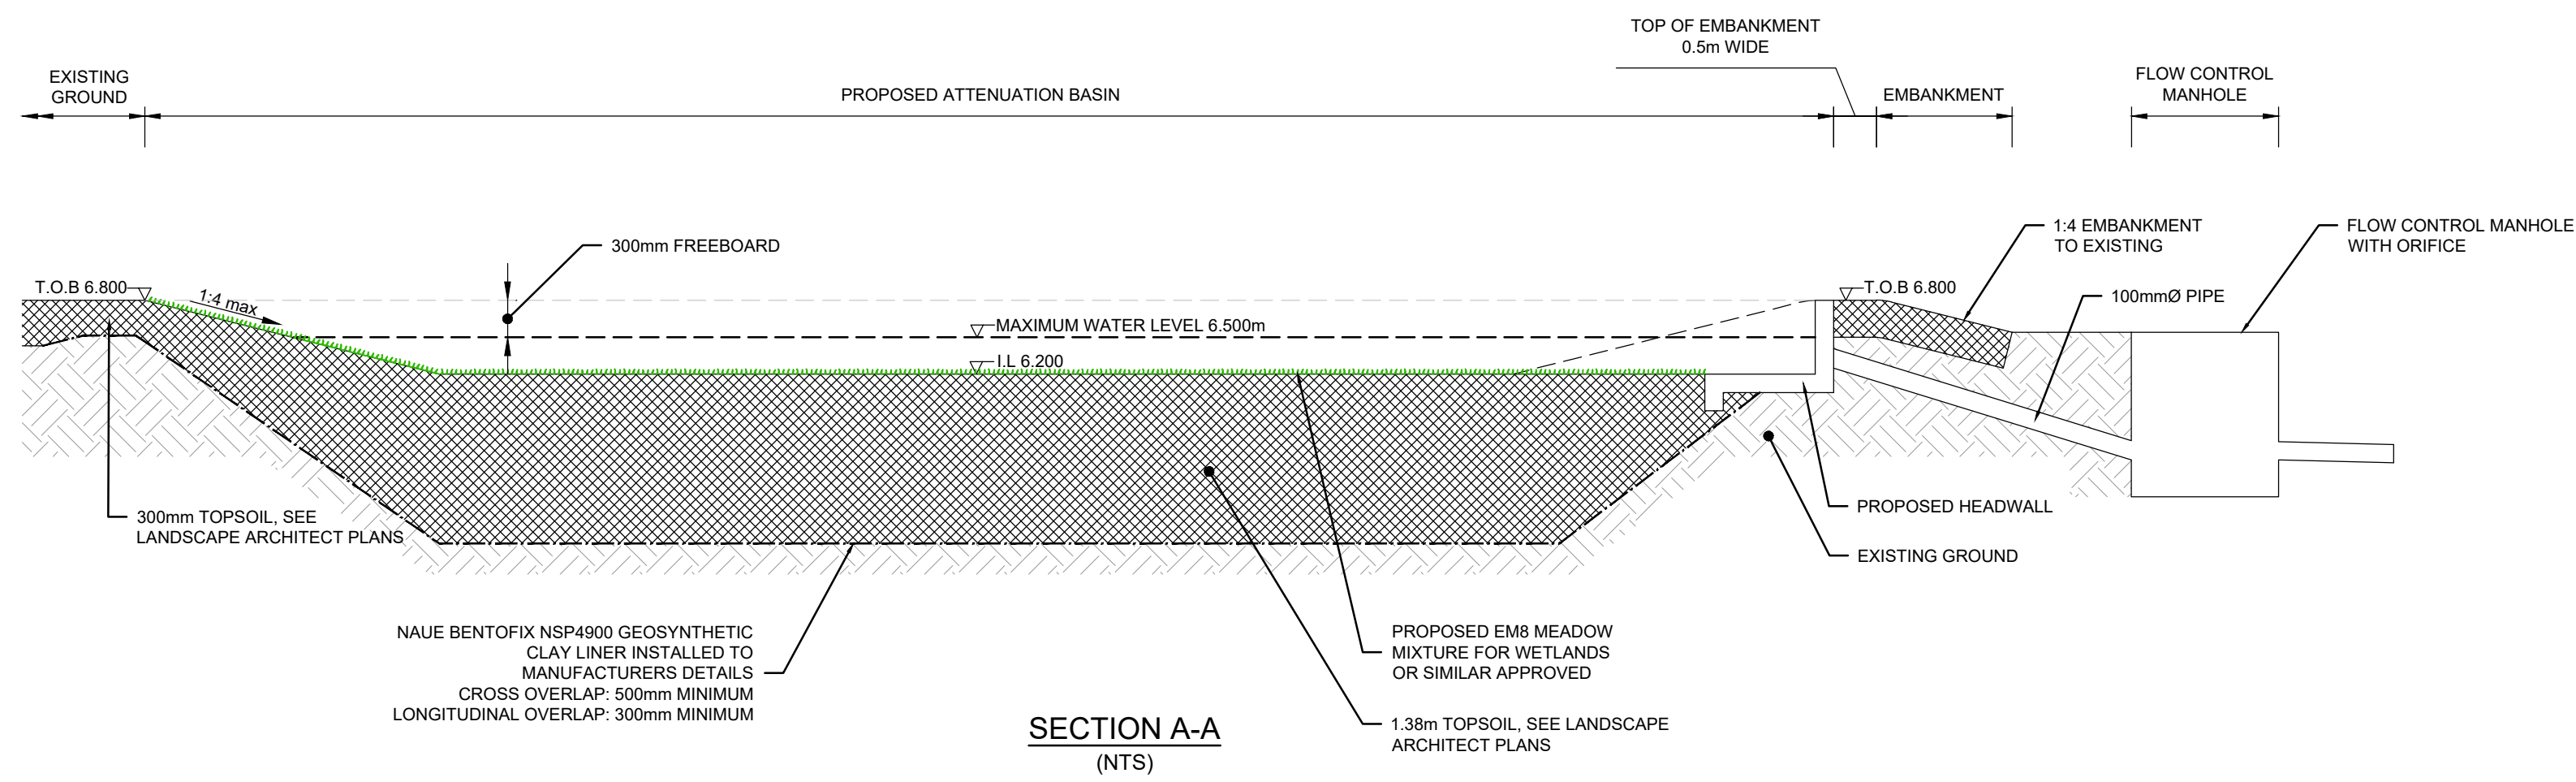

- NOTES**
- THIS DRAWING IS TO BE READ IN CONJUNCTION WITH ALL OTHER RELATED DRAWINGS ISSUED BY THE ARCHITECT AND ENGINEER. SEWERS FOR ADOPTION SIXTH/SEVENTH EDITION, WEST SUSSEX COUNTY COUNCIL STANDARDS AND BOVIS HOMES STANDARDS.
 - DO NOT SCALE FROM THIS DRAWING. WORK FROM FIGURED DIMENSIONS ONLY.
 - ALL DIMENSIONS SHOWN IN METRES UNLESS NOTED OTHERWISE.
 - ALL DIMENSIONS, LEVELS AND SURVEY GRID CO-ORDINATES ARE TO BE CHECKED ONSITE AND THE ENGINEER NOTIFIED IMMEDIATELY OF ANY DISCREPANCIES PRIOR TO THE COMMENCEMENT OF THE WORKS.
 - NO DEVIATION FROM THE DETAILS SHOWN ON THIS DRAWING IS PERMITTED WITHOUT PERMISSION FROM THE ENGINEER.
 - THIS DRAWING IS BASED ON THE PLANNING LAYOUT PROVIDED BY URBAN PULSE DESIGN. DRAWING REFERENCE PL-01 18-1065-005-A.
 - THE TOPOGRAPHICAL SURVEY HAS BEEN PROVIDED BY DIGITAL TERRAIN SURVEYS. DRAWING REFERENCE: DTS040119-701B DATED: JAN 19. AS SUCH ODYSSEY DOES NOT TAKE RESPONSIBILITY FOR THE ACCURACY OF THIS INFORMATION.
 - FOR PROPOSED DRAINAGE LAYOUT, REFER TO ODYSSEY DRAWING 18-070/103.

- LEGEND**
- DEVELOPMENT BOUNDARY
 - SURFACE WATER SEWER AND MANHOLE
 - SURFACE WATER FLOW CONTROL MANHOLE
 - PROPOSED HEADWALL
 - TREE ROOT PROTECTION ZONE

C	TOPSOIL DEPTH ADJUSTED TO SUIT UPDATED BUOYANCY CALCULATIONS	JA	SG	LH	12.07.19
B	TOPSOIL DEPTH ADJUSTED TO SUIT BUOYANCY CALCULATIONS	JA	SG	LH	03.07.19
A	OVERLAP DETAILS ADDED	JA	SG	LH	20.06.19
Rev	Amendments	Dm	Chk	App	Date

ODYSSEY

Tuscary House
White Hart Lane
Basingstoke
Hampshire RG21 4AF

Telephone: 01256 331144
Fax: 01256 331134
E: info@odysseyconsult.co.uk
W: www.odysseyconsult.co.uk

Job Title
LAND SOUTH OF BURDELL ROAD, YAPTON

Drawing Title
ATTENUATION POND DETAILS

Client
BOVIS HOMES

Scale AS SHOWN @ A1	Date JUNE 19	Designed JA
Drawn JA	Checked LH	Approved LH
Job No 18-070	Drawing No 18-070/114	Rev C