


P:18-070 - Burndell Road, Yapton - Detailed Design\Tech\Acad\Drawings\100 Series Planning Pack\18-070-100 Refuse Vehicle Tracking.dwg

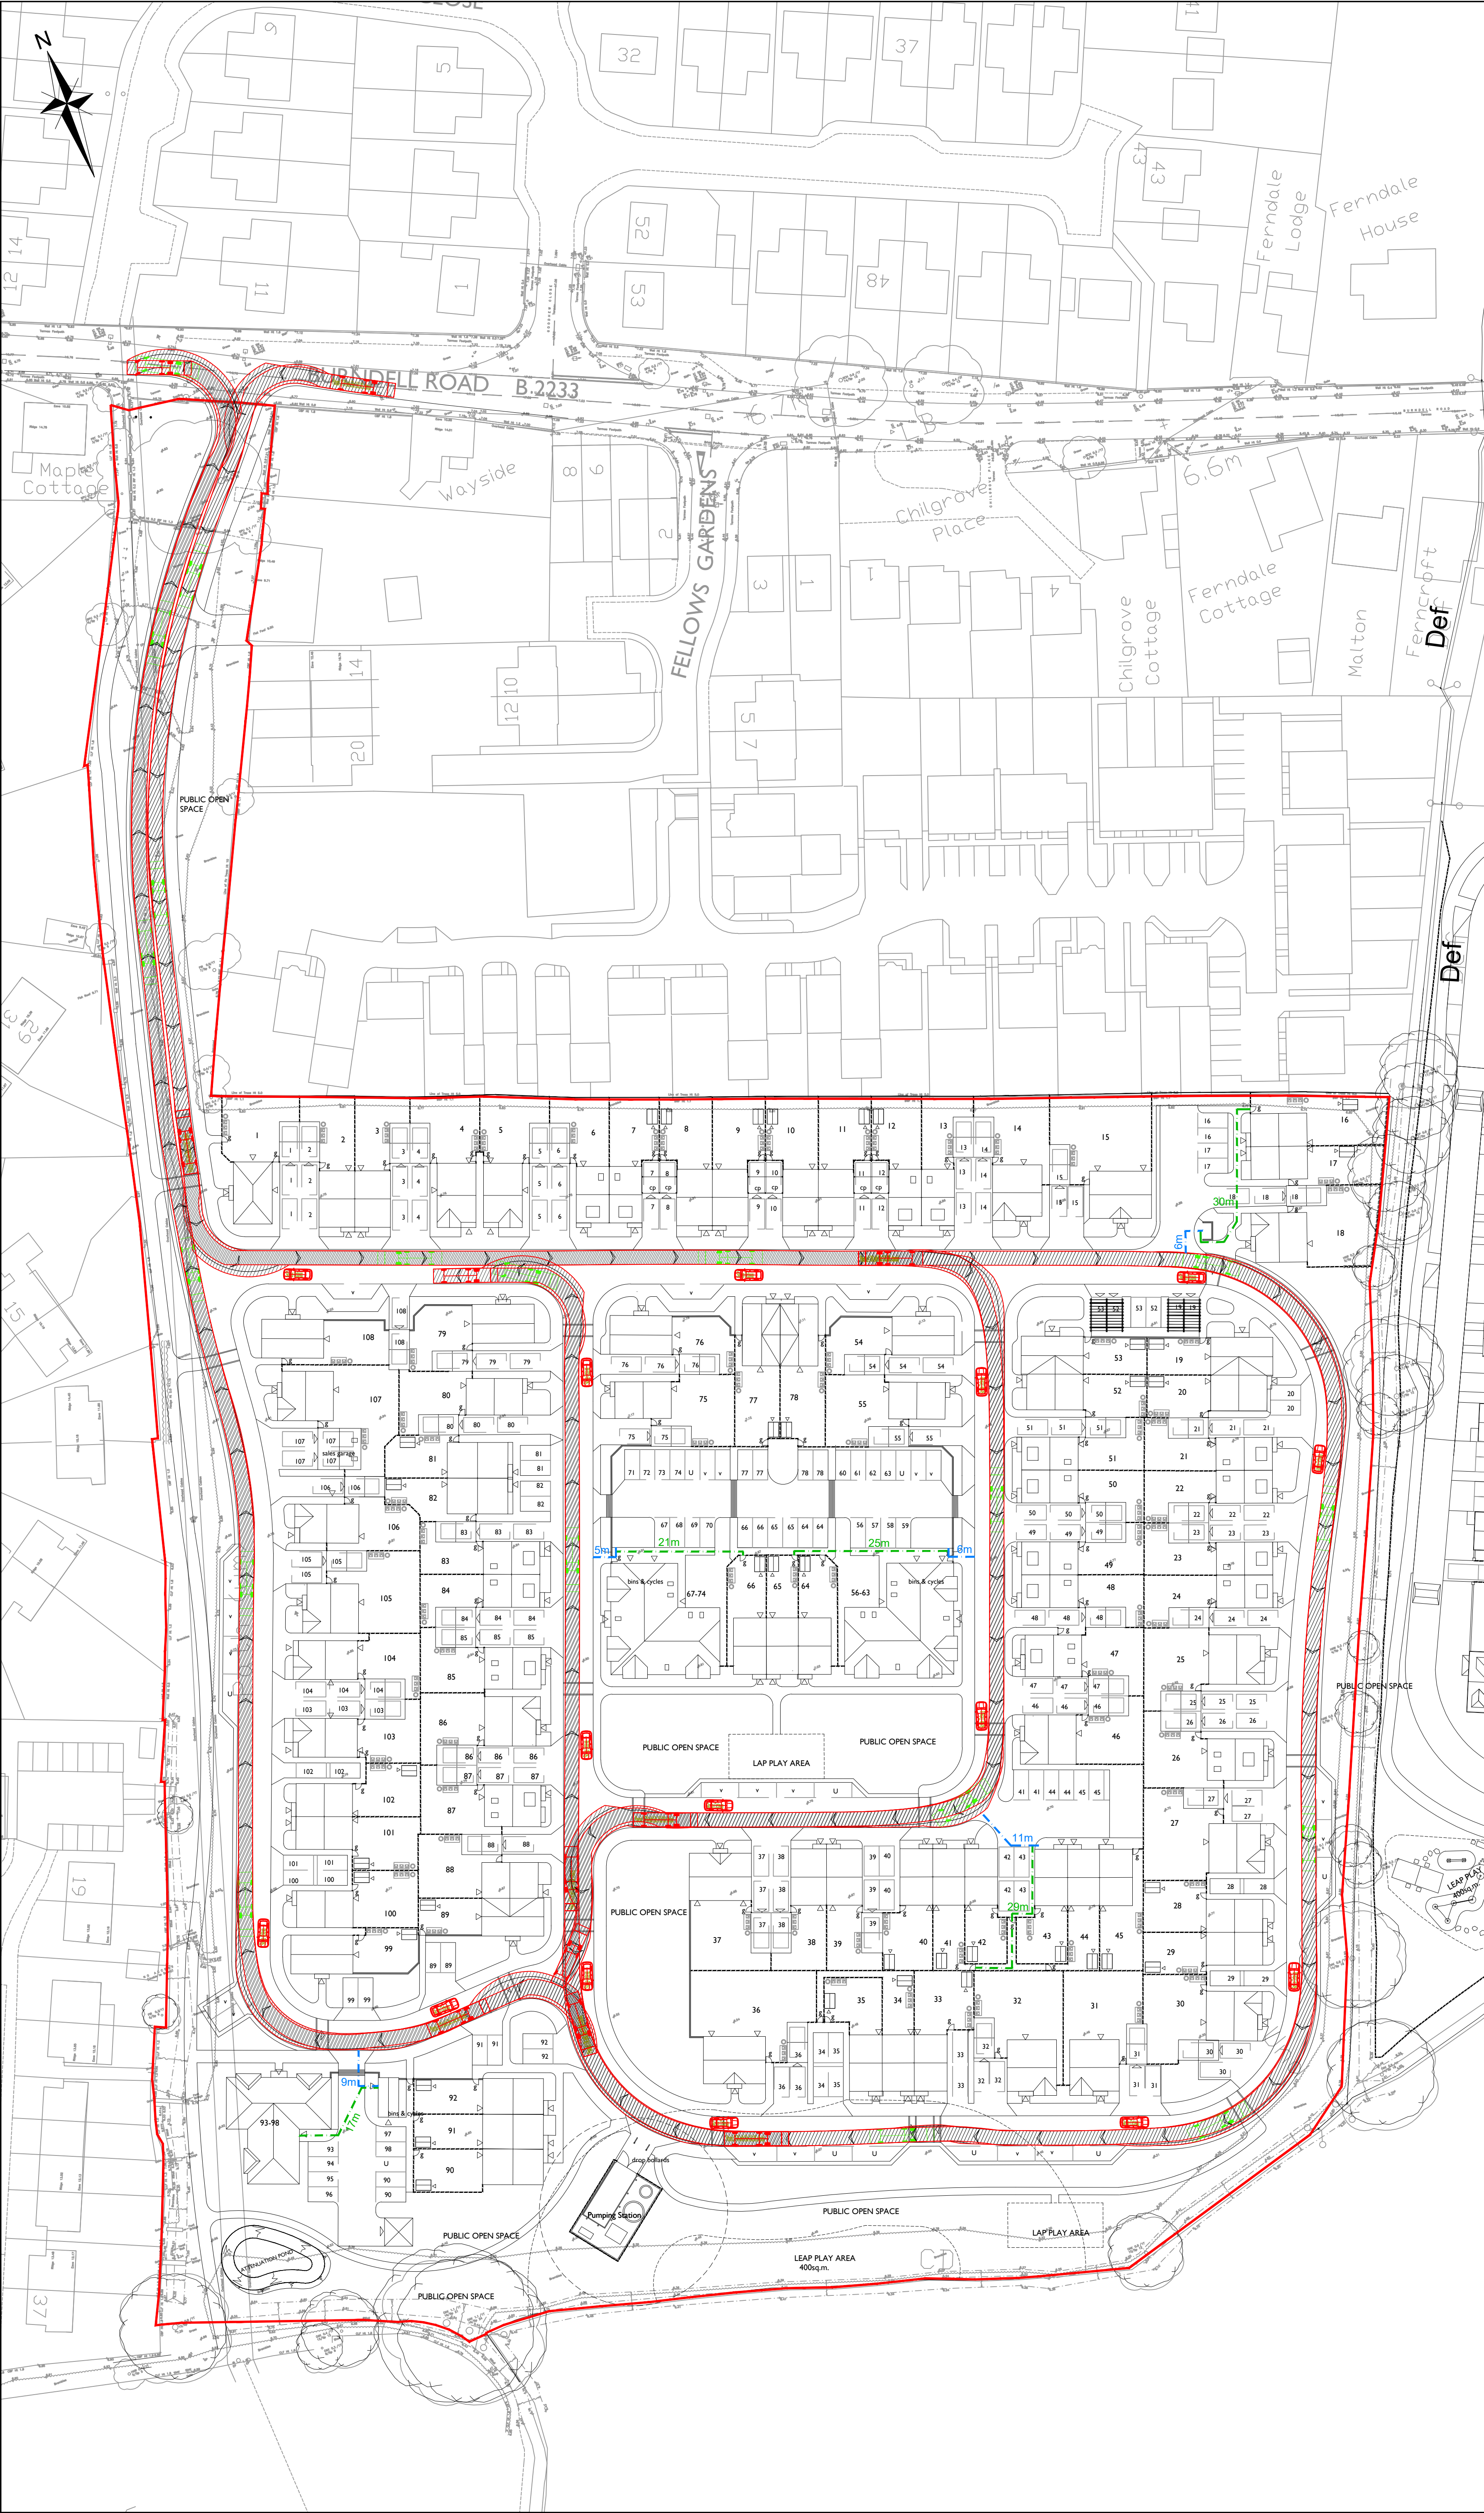

NOTES

REPRODUCED FROM ORDNANCE SURVEY (®) BY THE PERMISSION OF THE CONTROLLER OF HER MAJESTY'S STATIONERY OFFICE. © CROWN COPYRIGHT. ALL RIGHTS RESERVED. LICENCE NUMBER 100045322.

- DO NOT SCALE FROM THIS DRAWING. WORK FROM FIGURED DIMENSIONS ONLY.
- ALL DIMENSIONS SHOWN ON THIS DRAWING ARE IN METRES.
- THIS DRAWING IS A PRELIMINARY REVIEW ONLY AND SUBJECT TO DETAILED DESIGN.
- ODYSSEY ACCEPT NO LIABILITY FOR THE ACCURACY OF SURVEY INFORMATION AND LAYOUTS SUPPLIED BY OTHERS.
- MASTERPLAN IS BASED ON URBAN PULSE DESIGN SITE PLAN DRAWING 18-1065-005D DATED 03/04/19.

LEGEND

- SITE BOUNDARY
- MAXIMUM 30m RESIDENT REFUSE CARRY DISTANCE
- MAXIMUM 15m OPERATIVE REFUSE CARRY DISTANCE
- BCP PROPOSED BIN COLLECTION POINT

VEHICLE TRACKING DATA

PHOENIX 2-17N (WITH ELITE 2 6X2 ML CHASSIS)

OVERALL LENGTH	10.220m
OVERALL WIDTH	2.250m
OVERALL BODY HEIGHT	3.707m
MIN BODY GROUND CLEARANCE	0.280m
TRACK WIDTH	2.250m
LOCK-TO-LOCK TIME	4.00s
KERB TO KERB TURNING RADIUS	10.550m

FOR PLANNING PURPOSES ONLY

E SITE LAYOUT UPDATED	SOM	SG	LH	07.08.19	
D SITE LAYOUT UPDATED	SG	LH	LH	05.04.19	
C BIN COLLECTION POINTS AND CARRY DISTANCES ADDED	SOM	SG	LH	21.03.19	
B SITE LAYOUT UPDATED	TSB	SG	LH	21.02.19	
A PLANNING ISSUE	JA	LH	RS	23.11.18	
Rev	Amendments	Drn	Chk	App	Date

ODYSSEY

Tuscany House
White Hart Lane
Basingstoke
Hampshire RG21 4AF

Telephone: 01256 331144
Fax: 01256 331134
E: info@odysseyconsult.co.uk
W: www.odysseyconsult.co.uk

Job Title

LAND SOUTH OF BURDELL ROAD, YAPTON

Drawing Title

REFUSE VEHICLE TRACKING

Client

BOVIS HOMES

Scale	Date	Designed
1:500 @A1	NOV 18	SOM
Drawn	Checked	Approved
SOM	LH	RS
Job No	Drawing No	Rev
18-070	18-070/100	E