


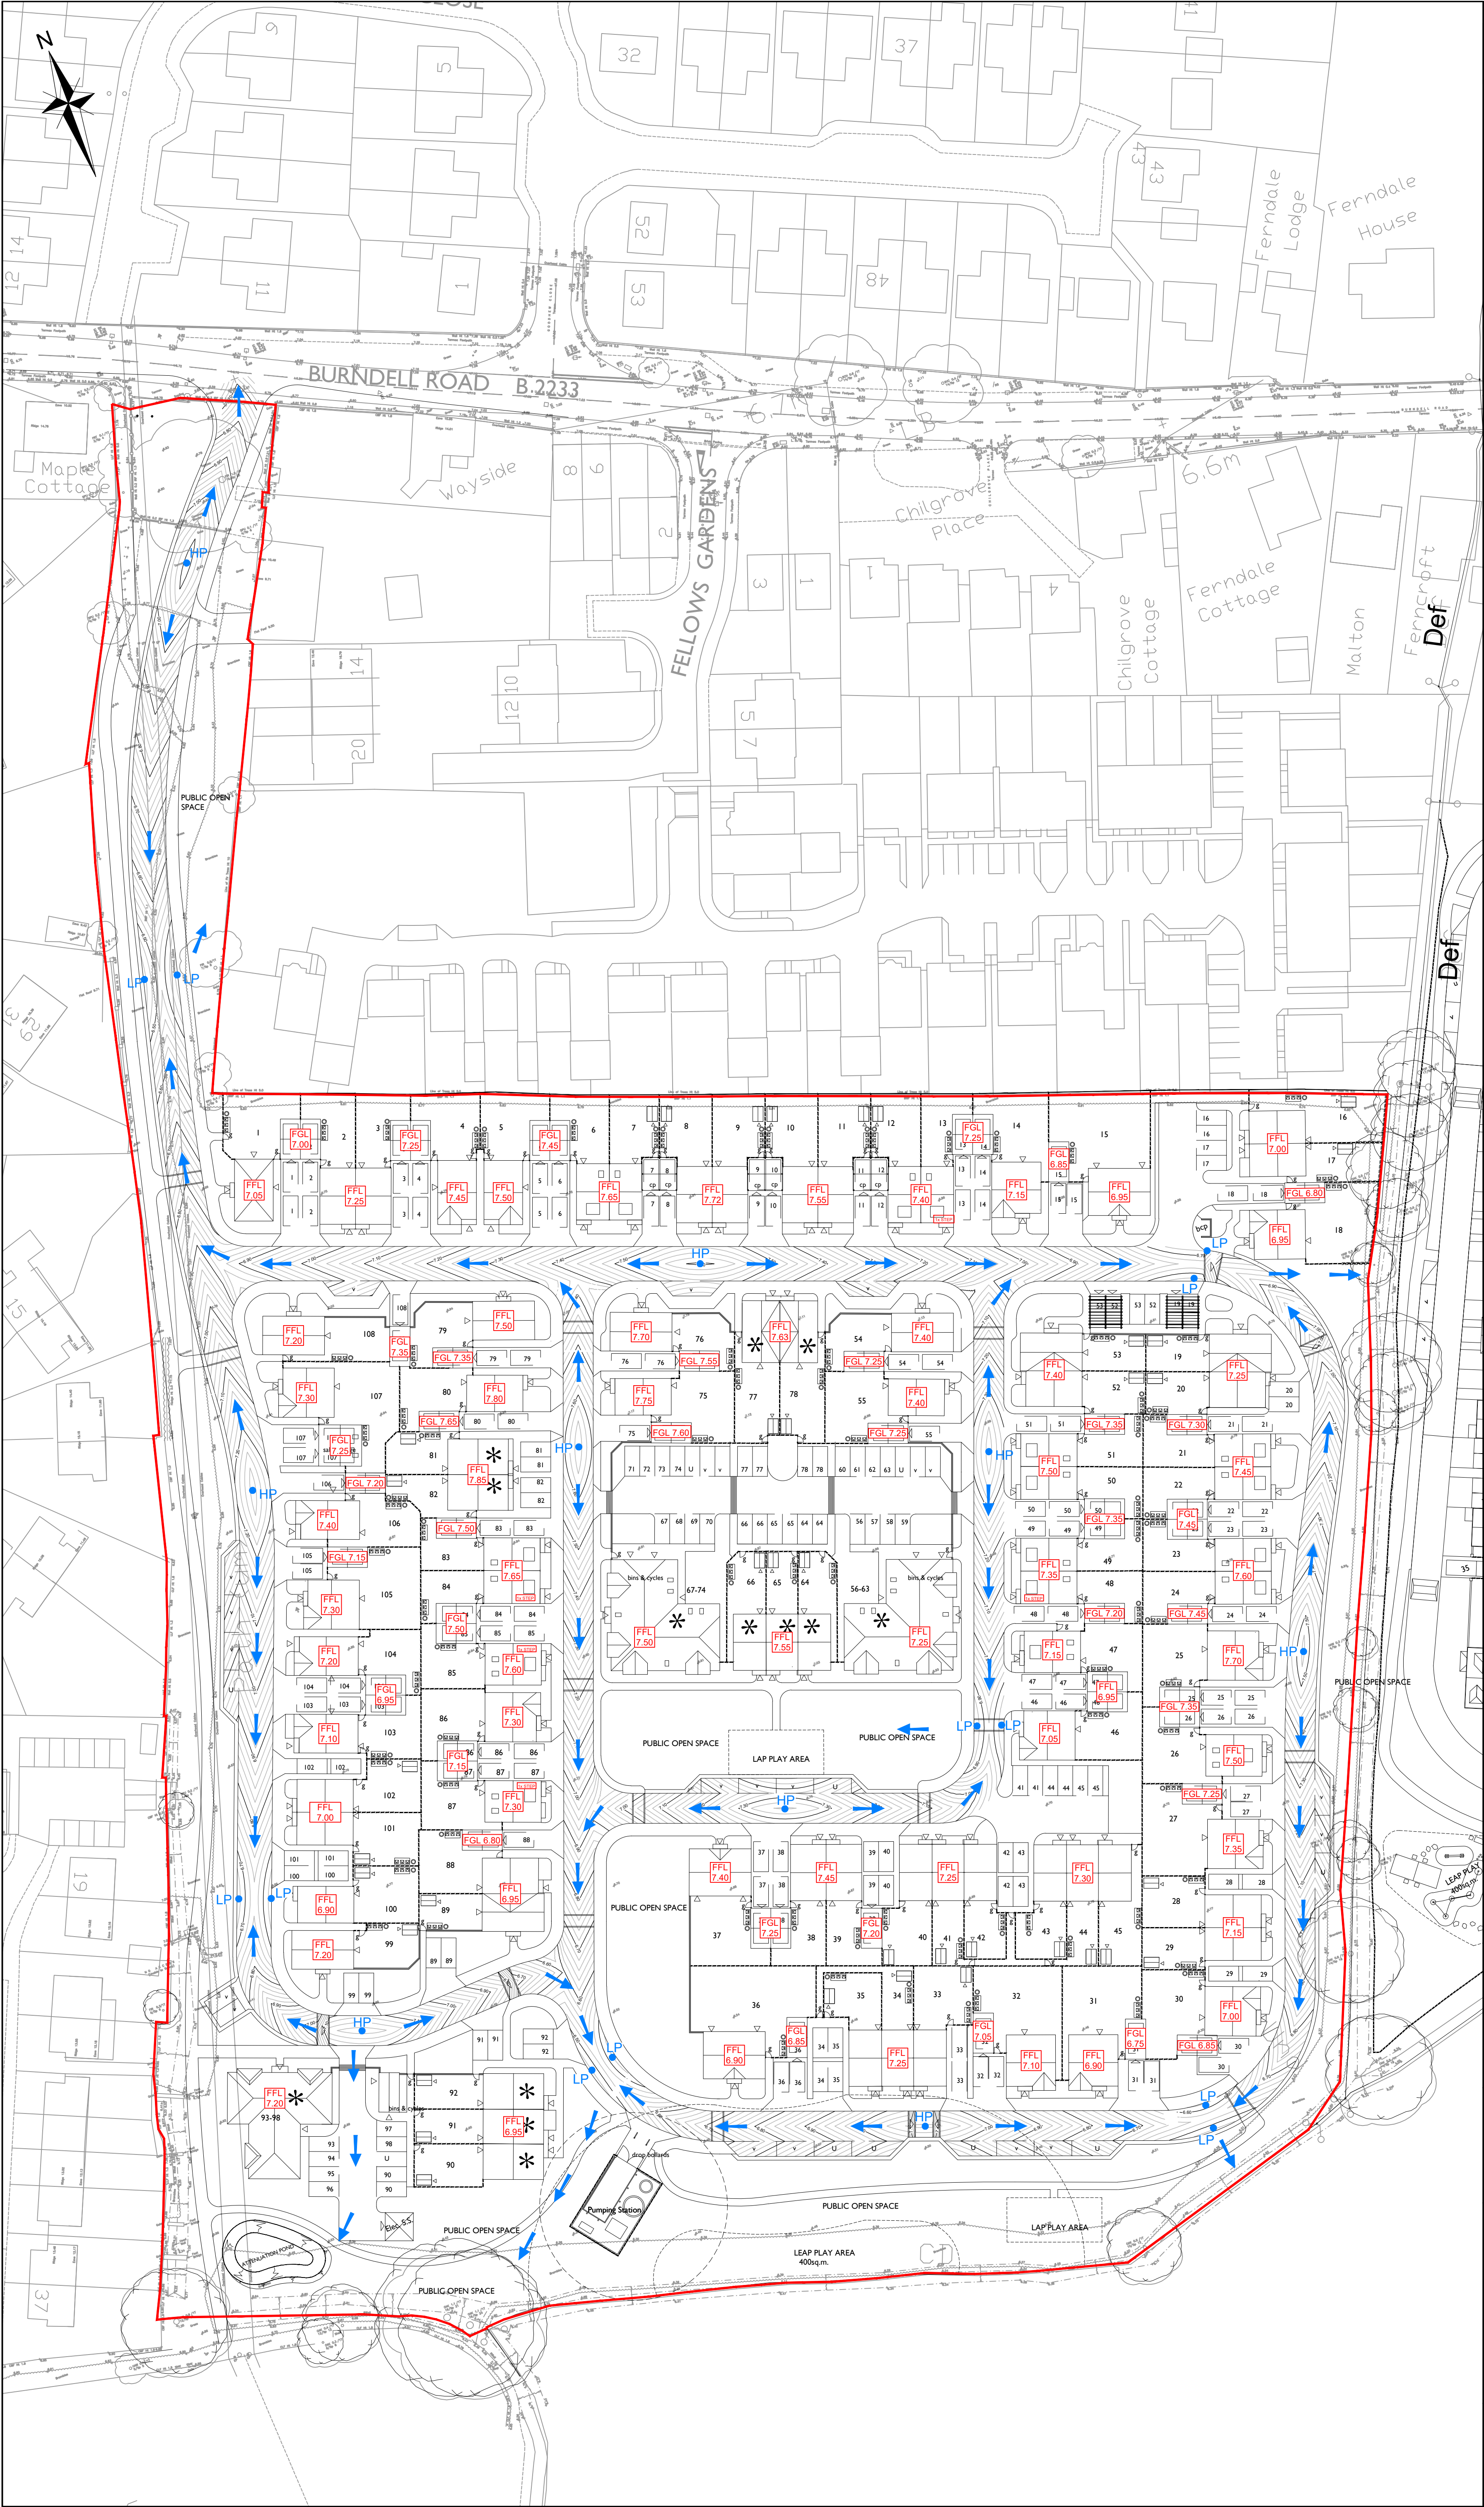

**NOTES**

REPRODUCED FROM ORDNANCE SURVEY (®) BY THE PERMISSION OF THE CONTROLLER OF HER MAJESTY'S STATIONERY OFFICE. © CROWN COPYRIGHT. ALL RIGHTS RESERVED. LICENCE NUMBER 100045322.

- DO NOT SCALE FROM THIS DRAWING. WORK FROM FIGURED DIMENSIONS ONLY.
- ALL DIMENSIONS SHOWN ON THIS DRAWING ARE IN METRES.
- THIS DRAWING IS A PRELIMINARY REVIEW ONLY AND SUBJECT TO DETAILED DESIGN.
- TOPOGRAPHICAL SURVEY HAS BEEN TAKEN FROM DIGITAL TERRAIN SURVEYS DRAWING DTS202014-7Q1B, DATED JANUARY 19'.
- ODYSSEY ACCEPT NO LIABILITY FOR THE ACCURACY OF SURVEY INFORMATION AND LAYOUTS SUPPLIED BY OTHERS.
- MASTERPLAN IS BASED ON URBAN PULSE DESIGN SITE PLAN DRAWING 18-1065-005D DATED 03/04/19.
- FOR PROPOSED SURFACE WATER DRAINAGE LAYOUT REFER TO ODYSSEY DRAWING 18-070/103.

**LEGEND**

- SITE BOUNDARY
- PROPOSED FINISHED FLOOR LEVEL (mAOD)
- PROPOSED FINISHED GARAGE LEVEL (mAOD)
- EXISTING LEVEL (mAOD). SEE NOTE 5.
- PROPOSED HIGHWAY CONTOURS.
- INDICATIVE DIRECTION OF OVERLAND FLOW
- LOW POINT
- HIGH POINT

**FOR PLANNING PURPOSES ONLY**

|                            |            |     |     |          |      |
|----------------------------|------------|-----|-----|----------|------|
| E SITE LAYOUT UPDATED      | SOM        | SG  | LH  | 07.08.19 |      |
| D ATTENUATION POND AMENDED | SG         | LH  | LH  | 25.06.19 |      |
| C SITE LAYOUT UPDATED      | SG         | LH  | LH  | 05.04.19 |      |
| B SITE LAYOUT UPDATED      | TSB        | SG  | LH  | 21.02.19 |      |
| A PLANNING ISSUE           | JA         | LH  | RS  | 23.11.18 |      |
| Rev                        | Amendments | Drn | Chk | App      | Date |

**ODYSSEY**

Tuscany House  
White Hart Lane  
Basingstoke  
Hampshire RG21 4AF

Telephone: 01256 331144  
Fax: 01256 331134  
E: info@odysseyconsult.co.uk  
W: www.odysseyconsult.co.uk

Job Title

**LAND SOUTH OF BURNDILL ROAD, YAPTON**

Drawing Title

**OVERLAND FLOW ROUTE**

Client

**BOVIS HOMES**

|           |            |          |
|-----------|------------|----------|
| Scale     | Date       | Designed |
| 1:500 @A1 | NOV 18     | SG       |
| Drawn     | Checked    | Approved |
| SOM       | LH         | RS       |
| Job No    | Drawing No | Rev      |
| 18-070    | 18-070/105 | E        |