



Client Approval						
	A - Approved					
	B - Approved with comments					
	C - Do not use					
Rev.	Revision Note/Purpose of Issue	Drw By	Date	Chk By	Date	
P01	Preliminary Issue	GW	20.01.21	PWV	20.01.21	

LEGEND	
SCHEDULE OF EXTERNAL MATERIALS	
TO BE READ IN CONJUNCTION WITH SEAWARD MATERIALS SCHEDULE	
Walls	A Main Brick - Colour TBC
	CB Contrasting Brickwork - Colour TBC
	FL Flint Blocks
	OP Oak Posts on brick pier/plinth
	T Timber cladding
Window Heads / Cills	
	ST Stone Cill
	BR Brick Cill
	C Brick Soldier Course
	STH Stone Head
	RST Stone Window Surround
	LC Lead Cill / Lead dormer Cheeks + jambs
	U White PVCu cill
Roof	
	RT Roof Tile - Material TBC
	LT Slate Tile - Material TBC
Eaves/Verge/Fascia	
	W White PVCu
Windows	
	W White PVCu
Front door	
	OD Material TBC
Gutters/RWP	
	RW Black PVCu
Wall vents	
	Timloc Extract Air Brick - Colour TBC
	Boiler Flue

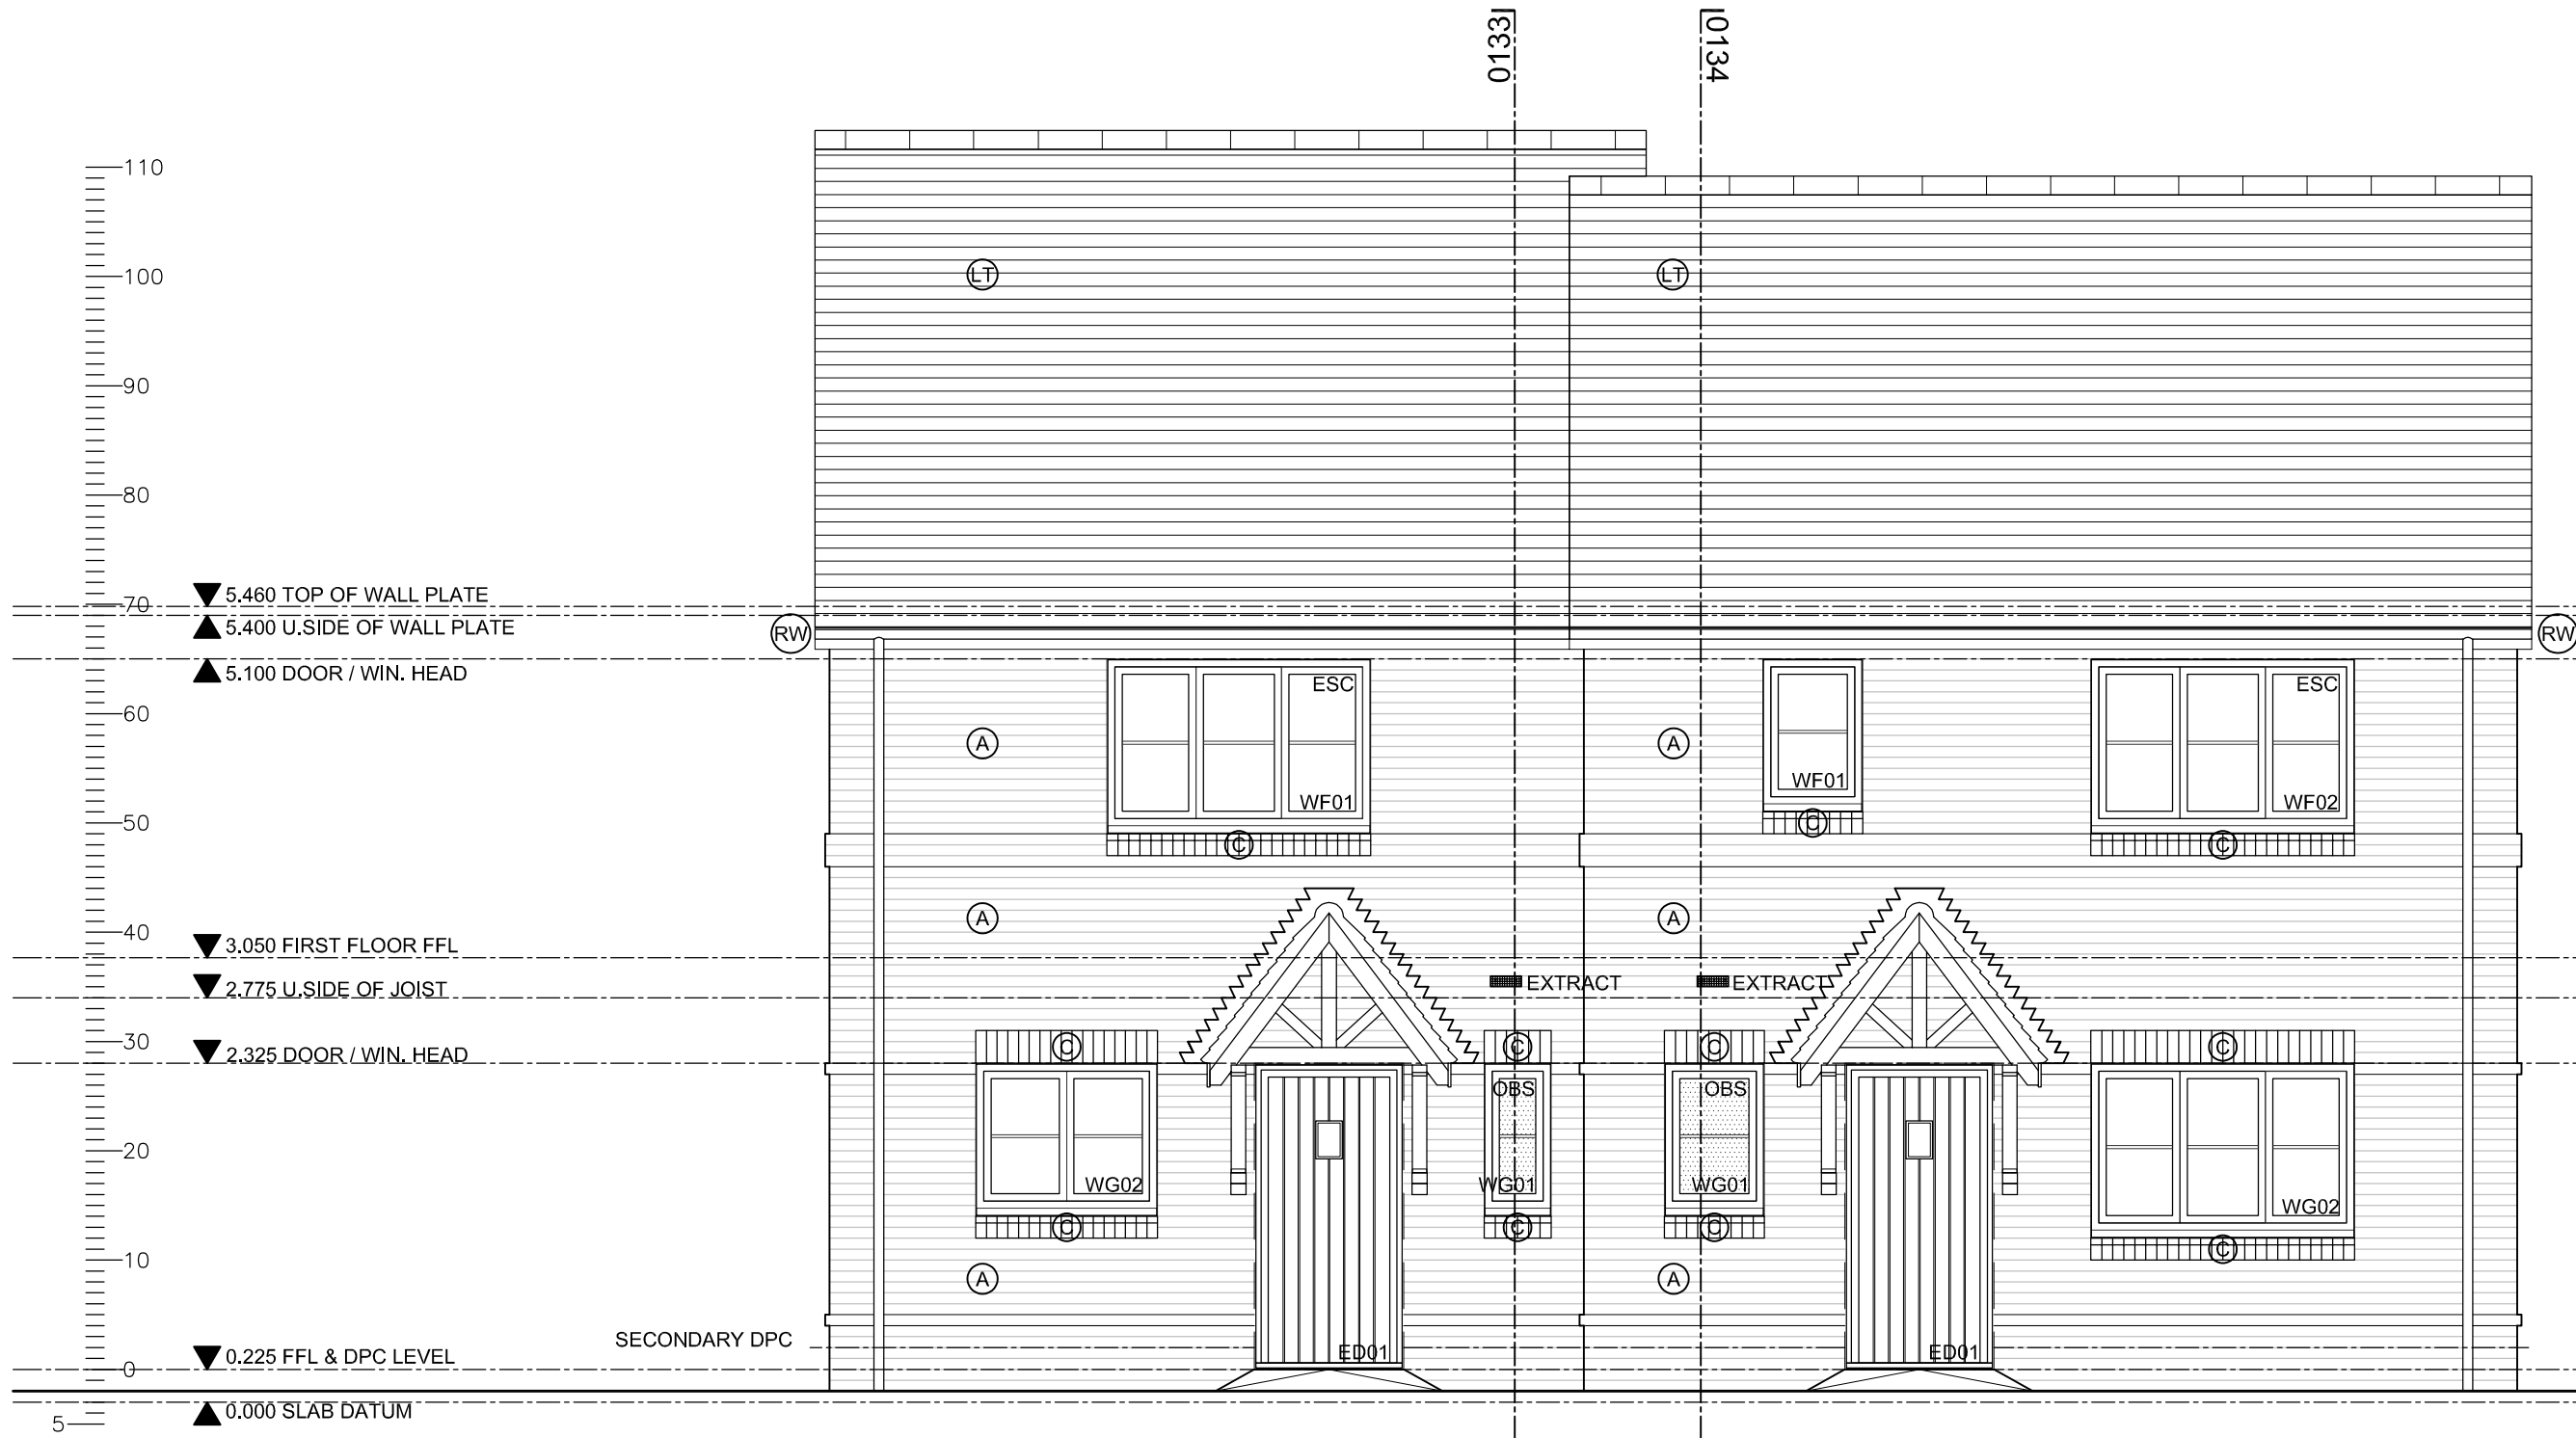


South-West Elevation

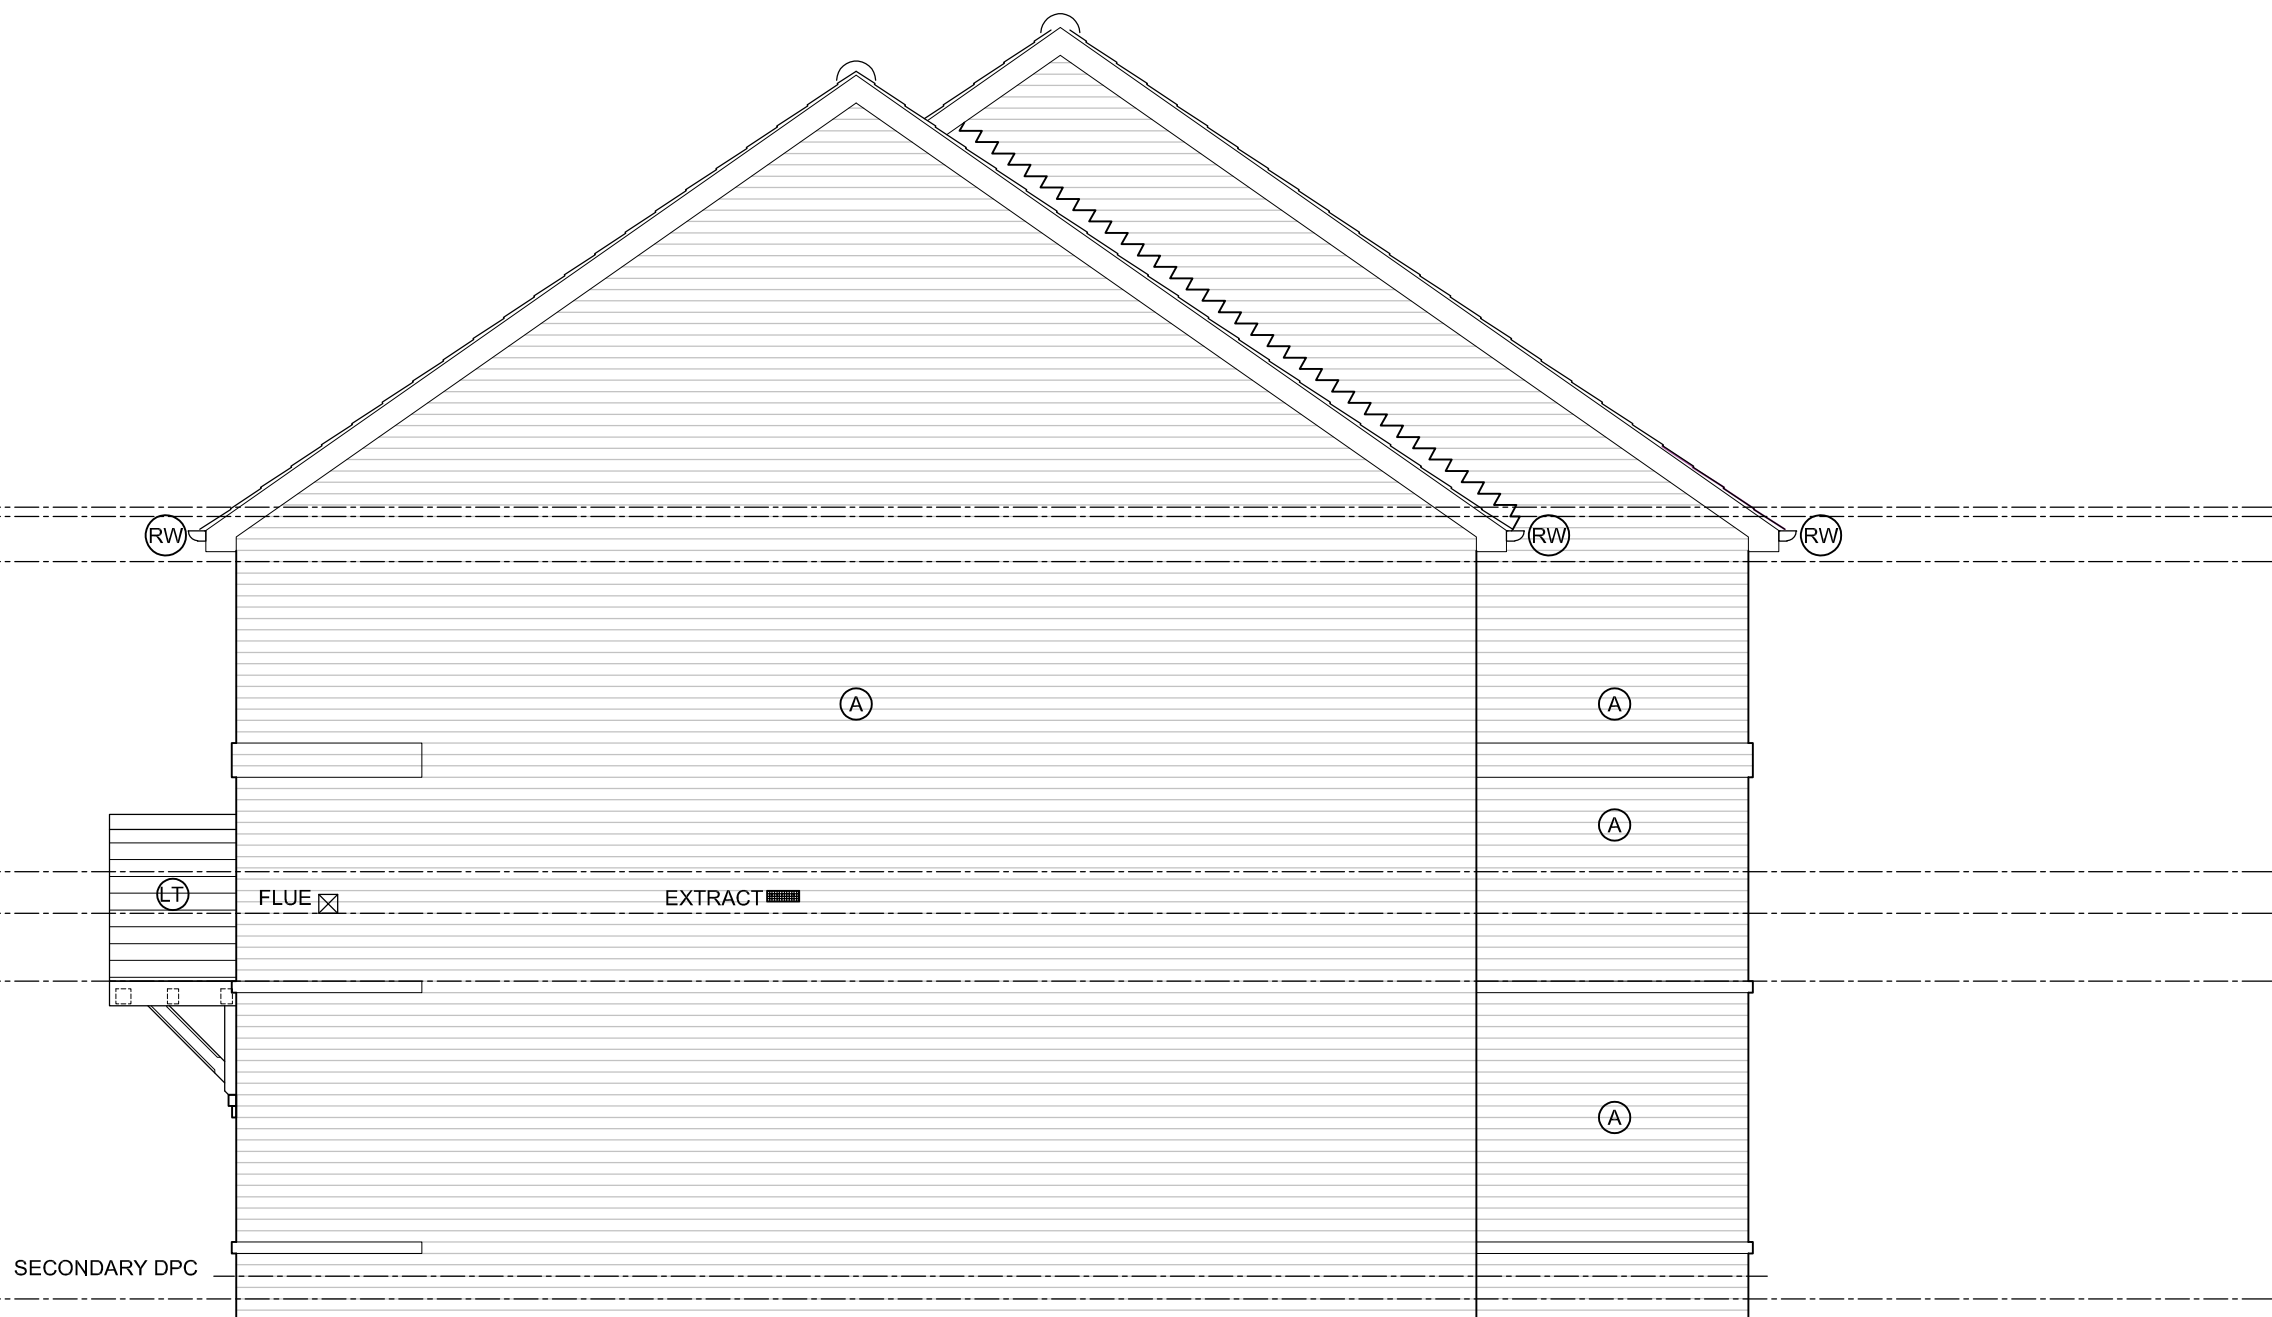

South-East Elevation



North-East Elevation

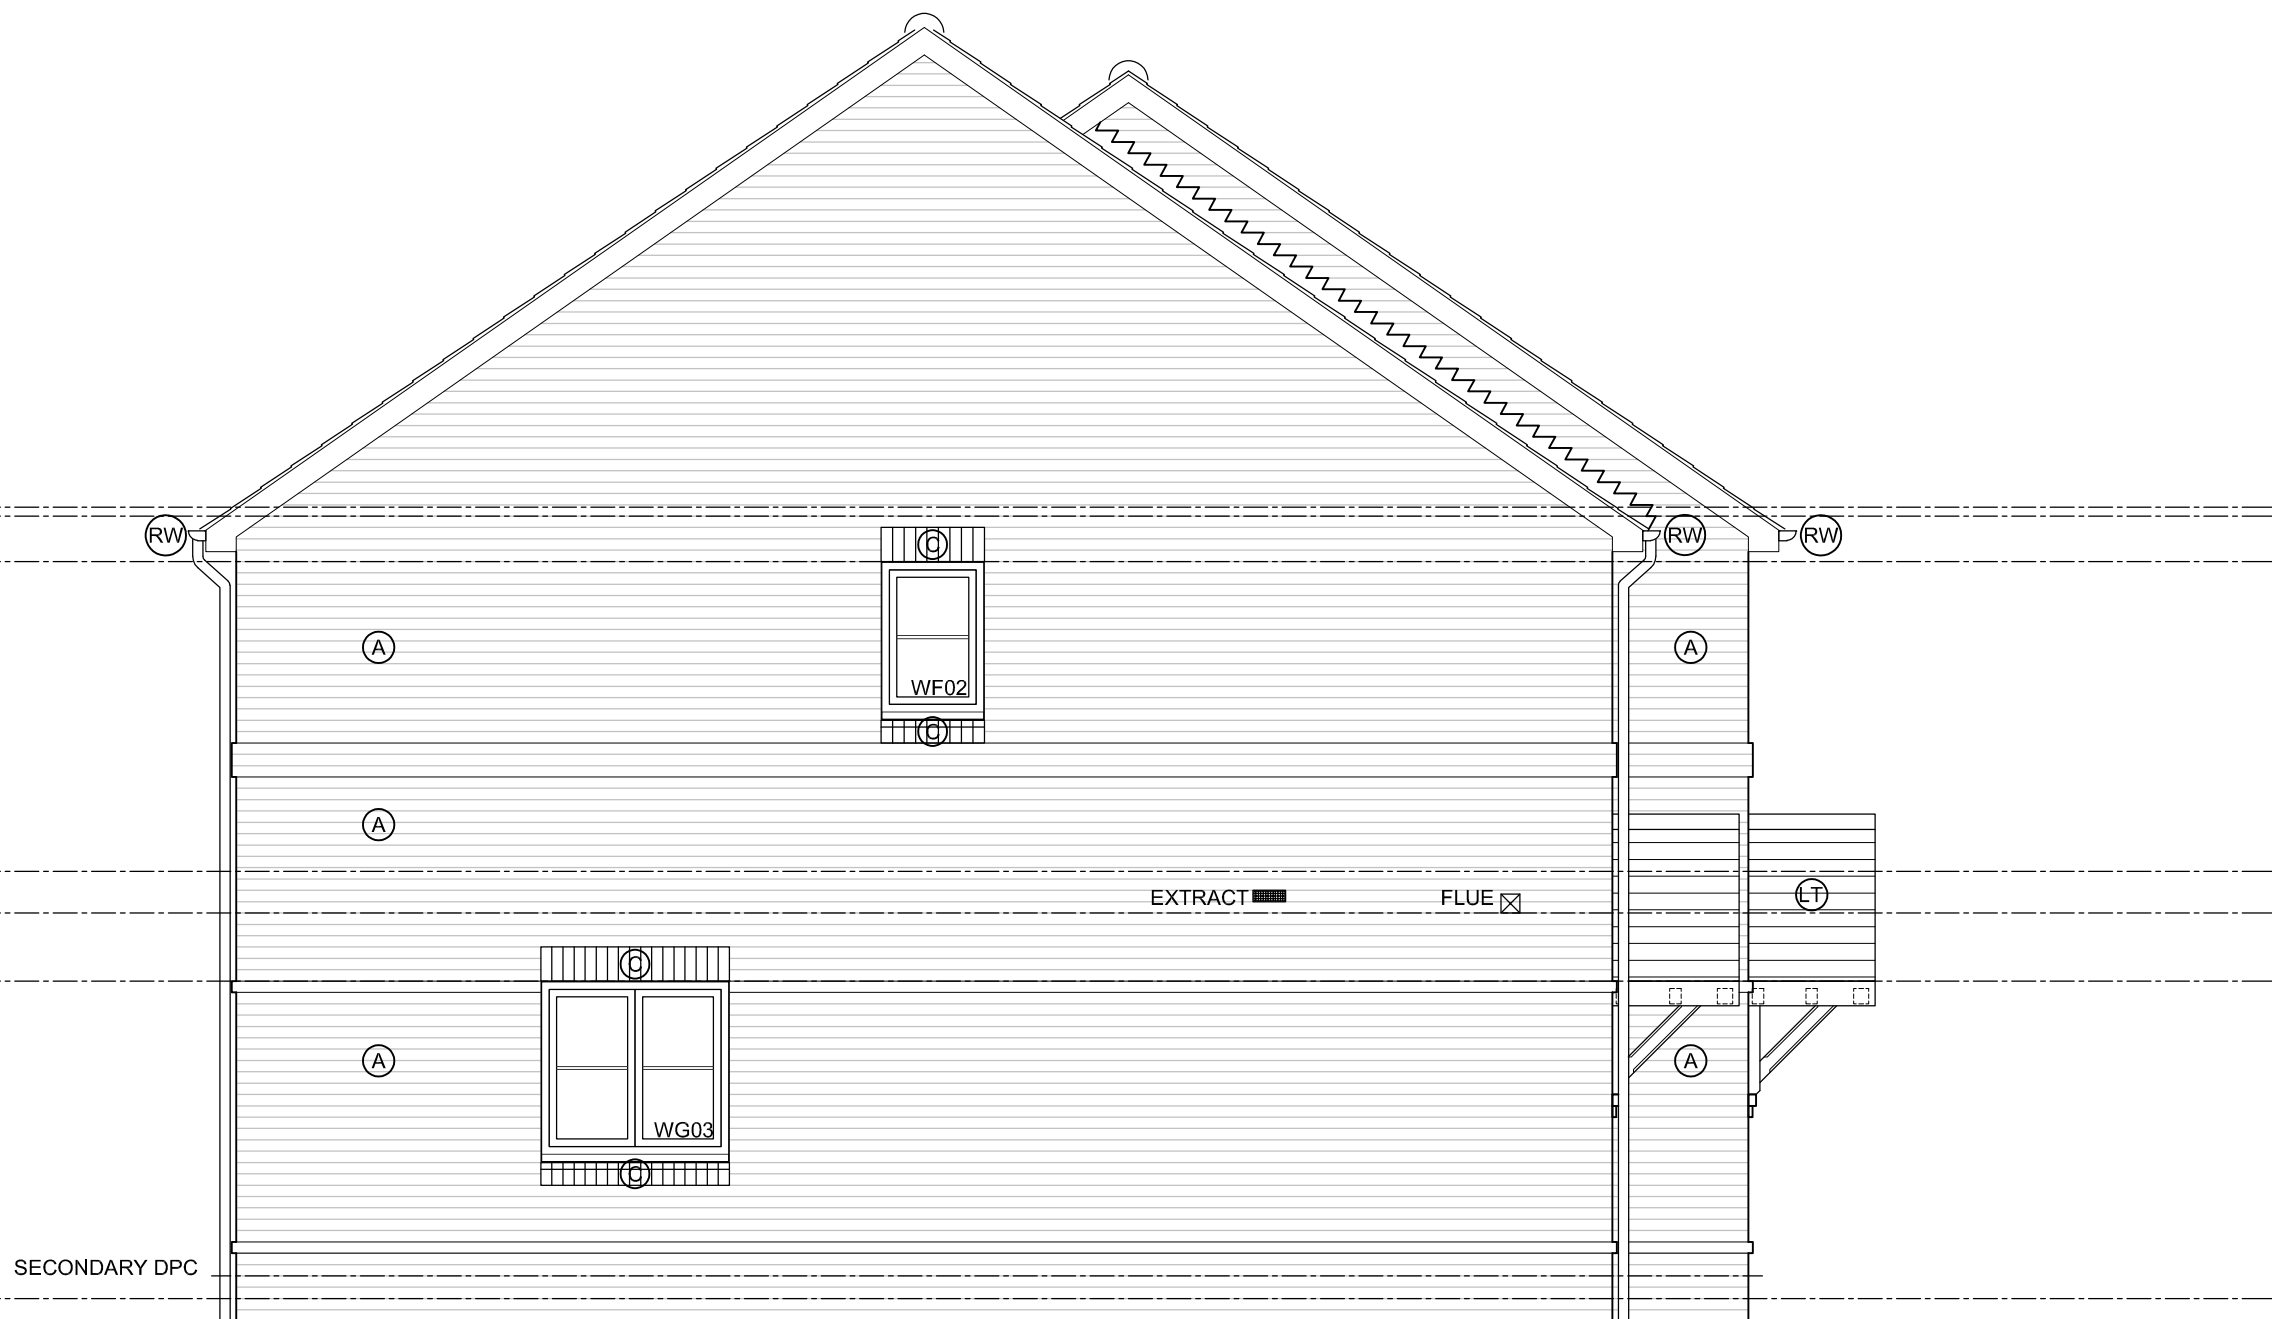

North-West Elevation

Client		Seaward	
Job title		Bonhams Field	
Drawing title		Yapton	
General Arrangement		Elevations	
Plots 36, 37		Scale at A1	
Drawn	Date	Checked	Date
GW	13.01.21	PWV	15.01.21
Job No.	Pro.	Org.	Zone
20-202	BHF	MHA	00
Purpose of Issue	Level	Type	Role
	ZZ	DR	A
			No.
			Rev.
			0132
			P01

PRELIMINARY ISSUE