



- Notes
1. This drawing is the copyright of MH Architects Ltd
 2. Do not scale this drawing except for Local Authority planning purposes
 3. All dimensions must be checked on site by the contractor prior to commencement of the works.



Client Approval					
	A - Approved				
	B - Approved with comments				
	C - Do not use				
Rev.	Revision Note/Purpose of Issue	Drw By	Date	Chk By	Date
P01	Preliminary Issue	MD	30.07.21		
P02	uPVC windows changed to white painted timber, BR cladding added in lieu of timber effect	PWW	18.08.21		

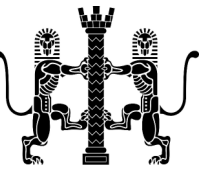


South-East Elevation

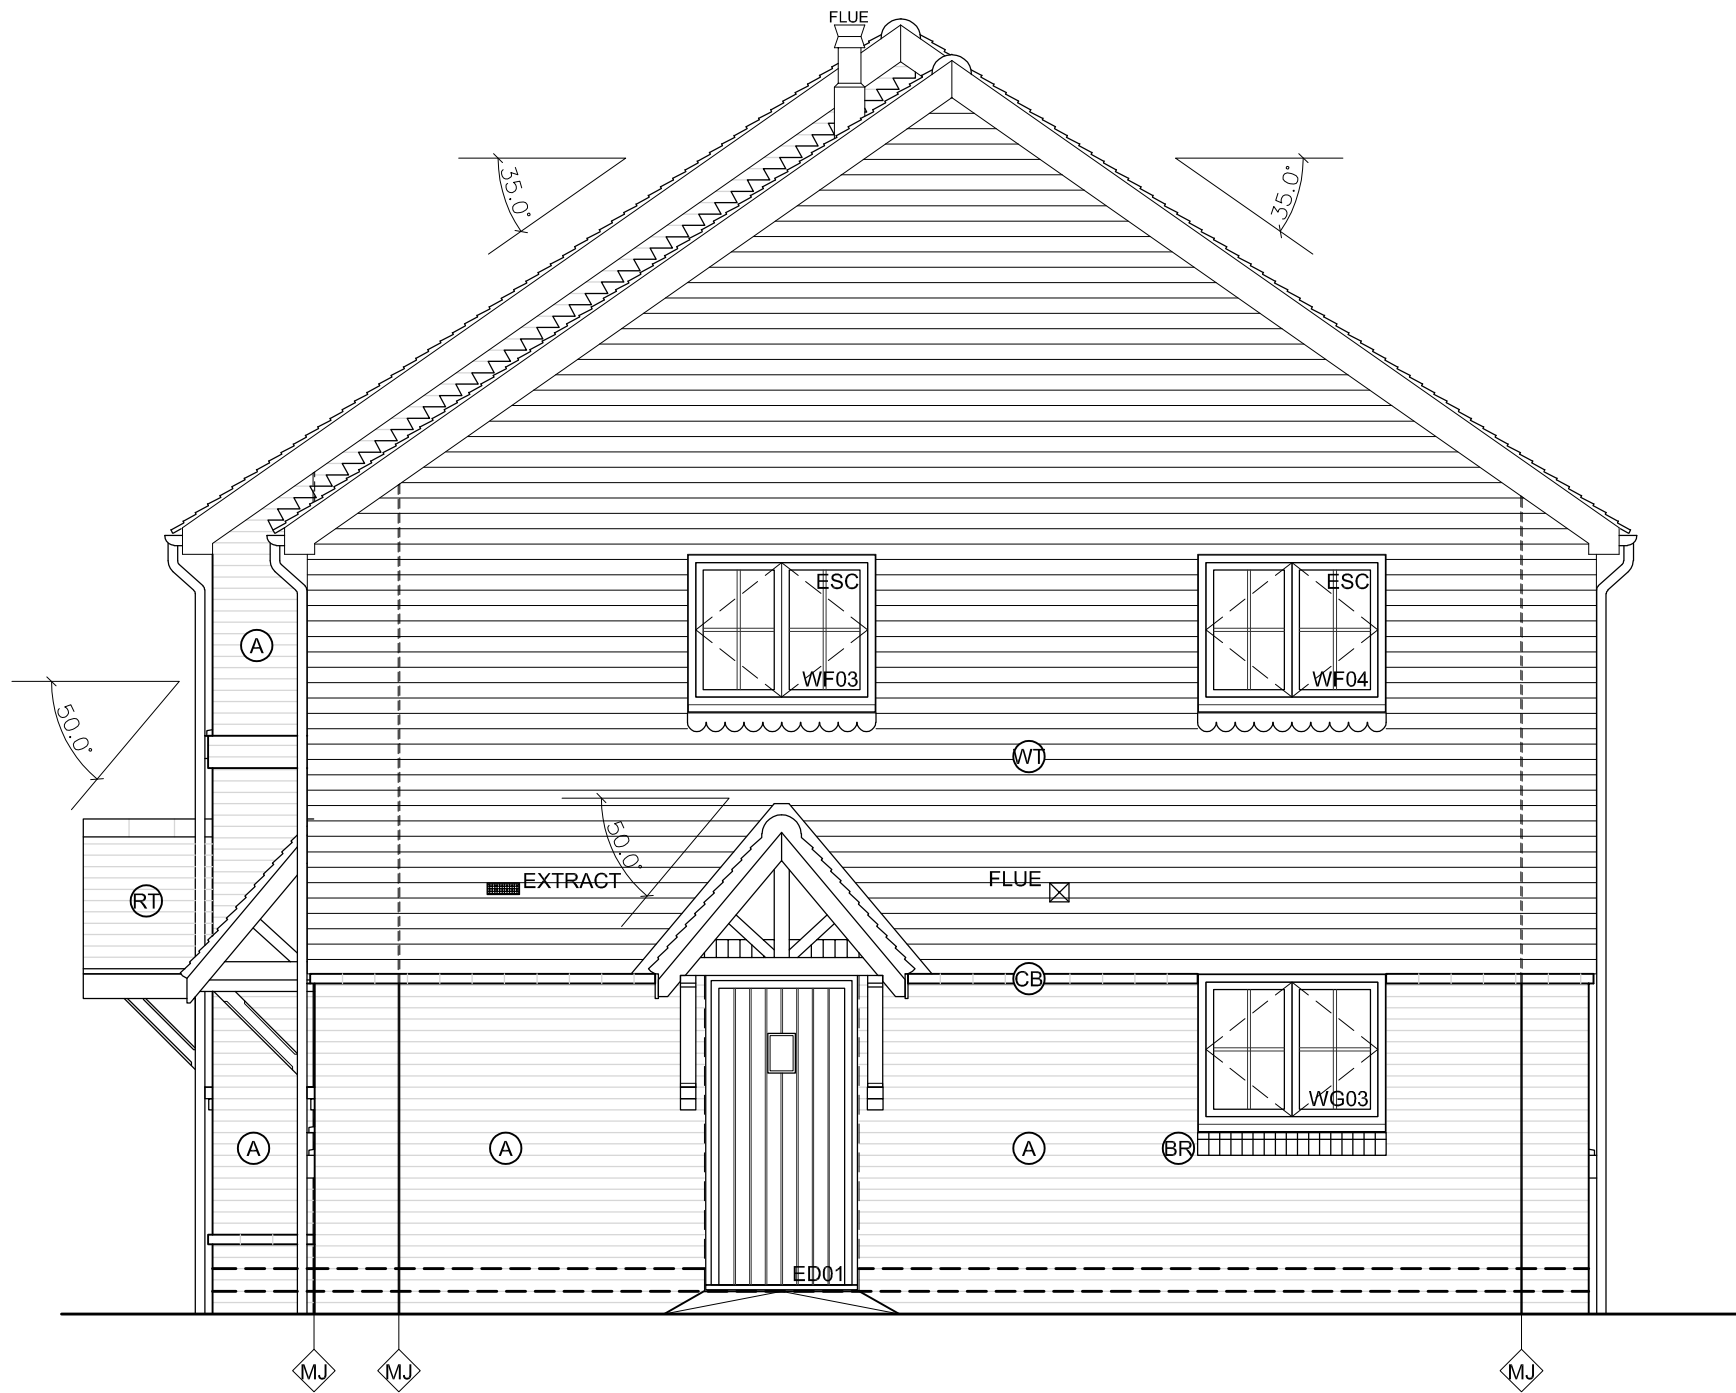

North-East Elevation



North-West Elevation

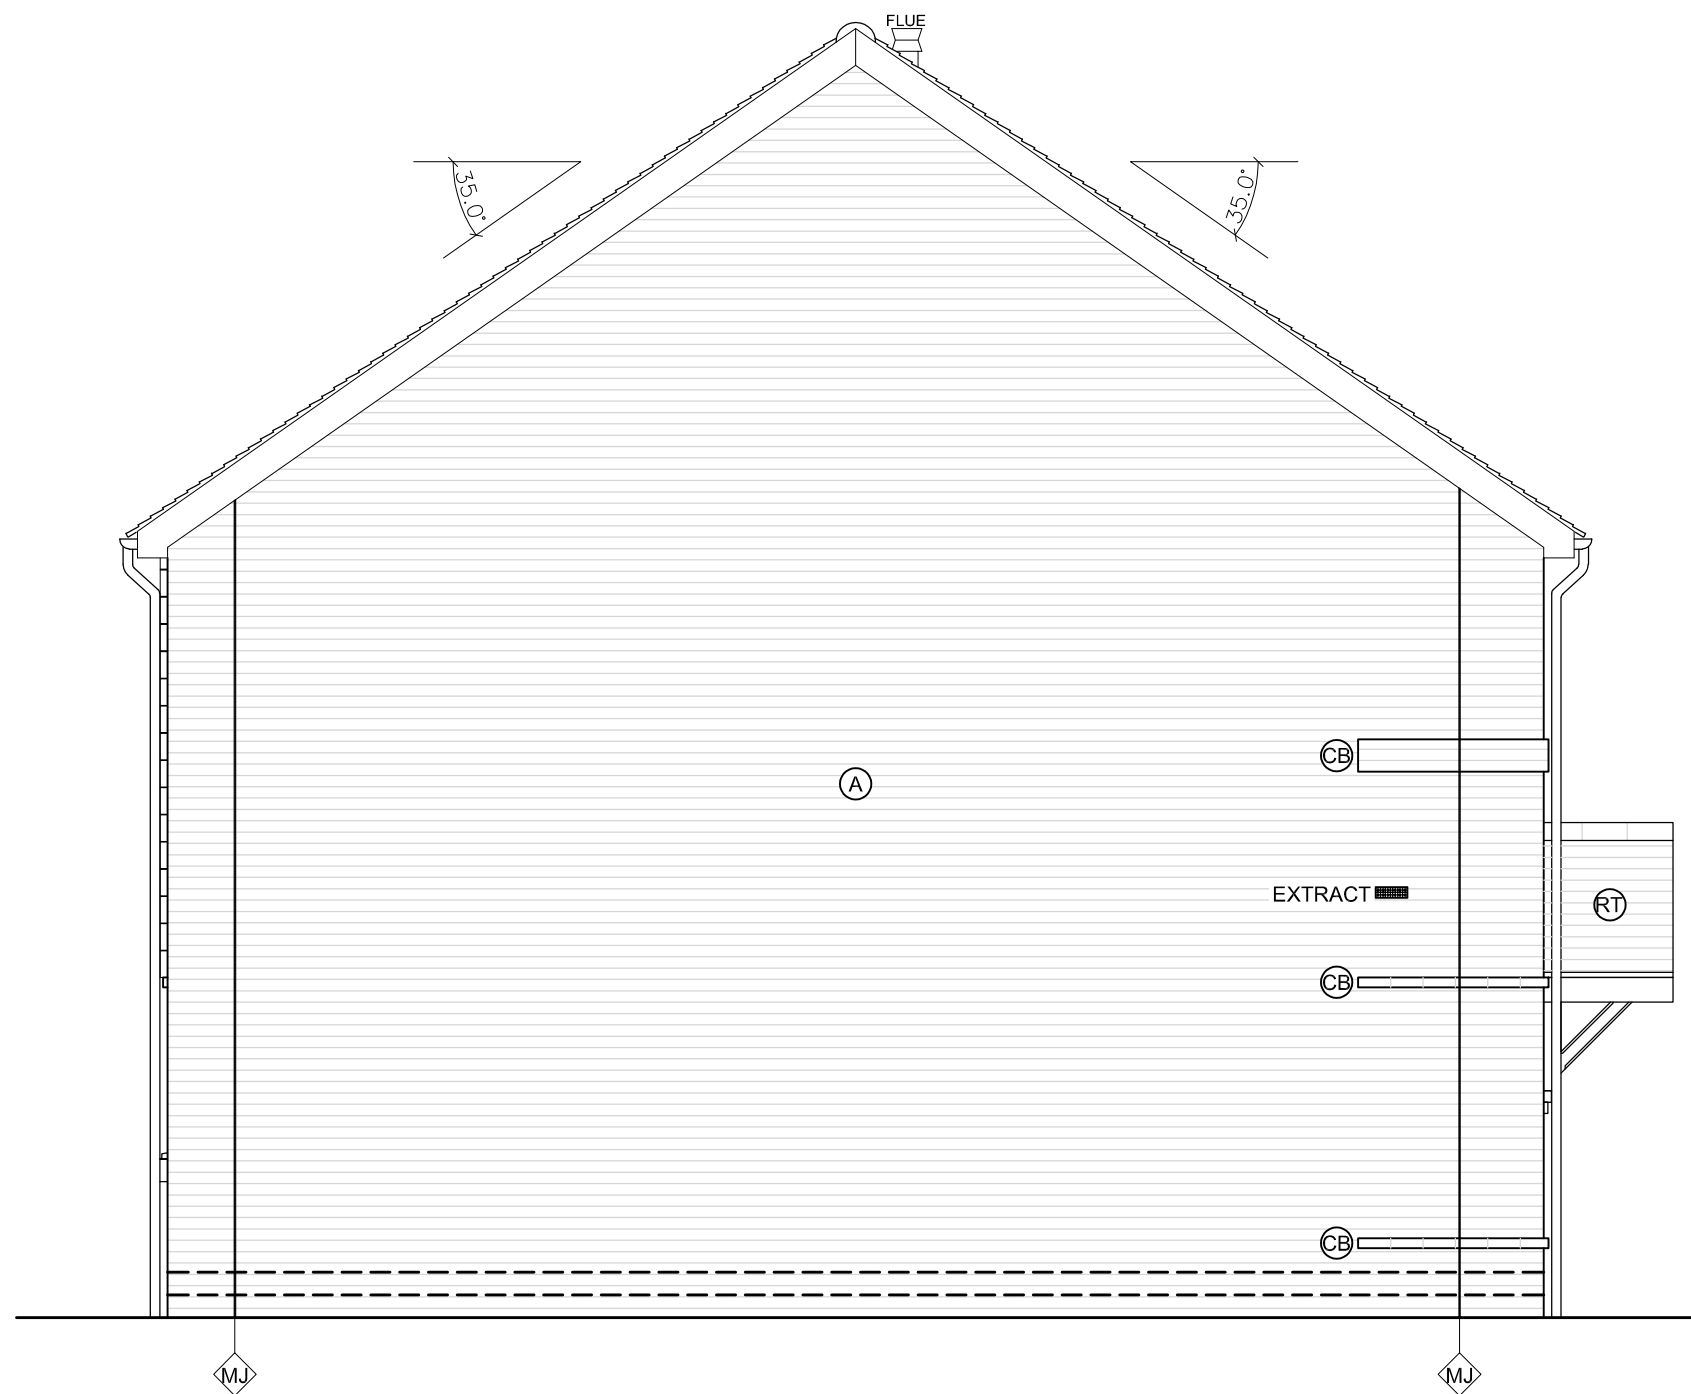

South-West Elevation

LEGEND	
SCHEDULE OF EXTERNAL MATERIALS	
TO BE READ IN CONJUNCTION WITH SEAWARD MATERIALS SCHEDULE	
Walls	A Main Brick - Freshfield Lane 1st Quality stock
	B Main Brick - Welnerberger Maplehurst Light Multi stock
	X Main Brick - Forterra Oakthorpe Red Multi
	CB Contrasting Brickwork - Forterra Atherstone Red
	FL Flint Blocks
	OP Oak Posts on brick pier/plinth
	WT Redland Rosemary Red clay tiles + Dark Antique feature band
	T Dark grey eternit cladding
Window Heads / Cills	
	ST Stone Cill
	BR Brick Cill - Forterra Atherstone Red
	C Brick Soldier Course - Forterra Atherstone Red
	STH Stone Head
	RST Stone Window Surround
	LC Lead Cill / Lead dormer Cheeks + jambs
	U White PVCu cill
Roof	
	RT Roof Tile - Imery Rustic Red plain clay tile
	LT Slate Tile - Spanish rough cut slate Cupa R12
Eaves/Verge/Fascia	White uPVC
Windows	White painted timber
Front door	Black composite
Garage door	Garador metal up and over, black
Gutters/RWP	Black uPVC
Wall vents	
	Timloc Extract Air Brick - Colour TBC
	Boiler Flue
Roof vents	
	Exhaust Vent Tile - Colour TBC
	SVP Vent Tile - Colour TBC
	FLUE
	Boiler Flue - Colour TBC

Client		Seaward	
		A SURE SIGN OF QUALITY	
Job title		Bonhams Yaption	
		West Sussex	
Drawing title		General Arrangement	
		Elevations	
		Plot 4 5 6 7	
Drawn	Date	Checked	Date
MD	28.06.21		
Job No.	Pro.	Org.	Level
20-202	BHF	MHA	00
Purpose of issue	ZZ	DR	A
			0222
			P02
PRELIMINARY ISSUE			

Ground Floor / Bicentennial Building
Southern Gate | Chichester
West Sussex | PO19 8EZ

T: 01243 774748
E: admin@mharchitects.co.uk
www.mharchitects.co.uk

Limited Company
Registered in England No. 0994733

