


Client Approval						
	A - Approved					
	B - Approved with comments					
	C - Do not use					
Rev.	Revision Note/Purpose of Issue	Drw By	Date	Chk By	Date	
P01	Preliminary Issue	GW	20.01.21	PWW	20.01.21	
P02	Eaves level revised. MJA added	GW	28.07.21	PWW	28.07.21	
P03	uPVC windows changed to white painted timber	PWW	18.08.21	PWW	29.07.21	

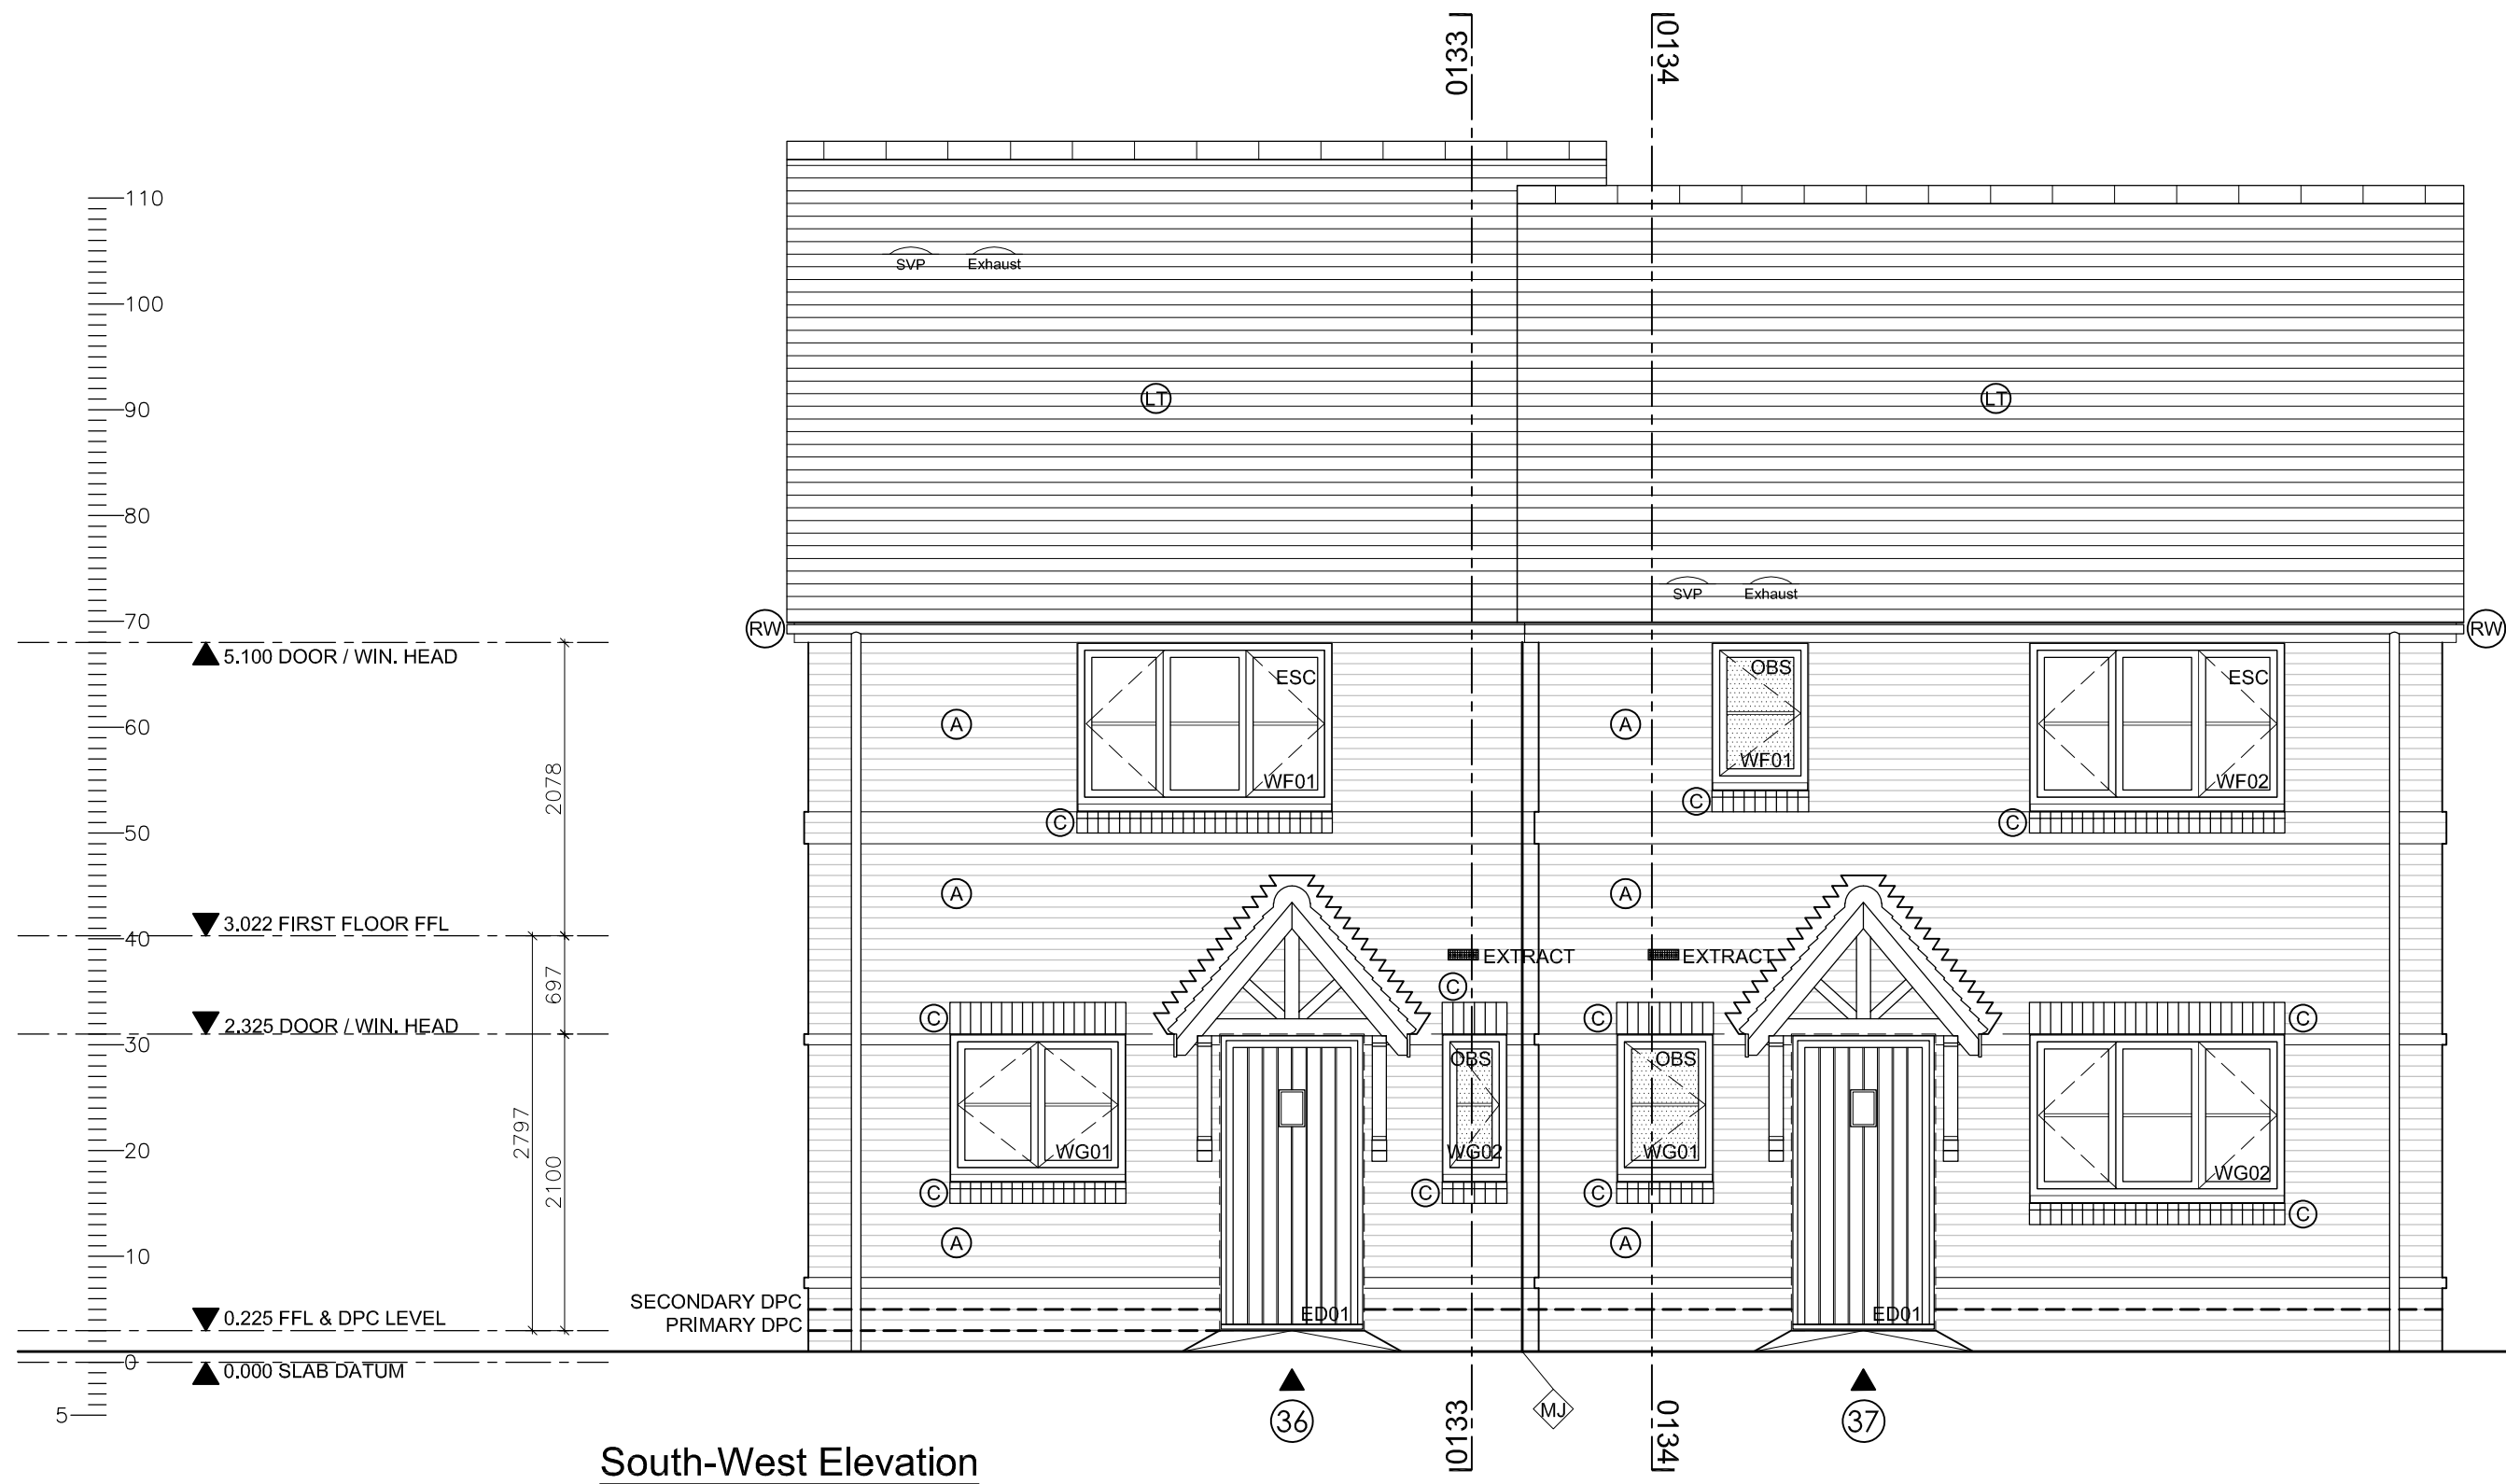


South-West Elevation



South-East Elevation



North-East Elevation

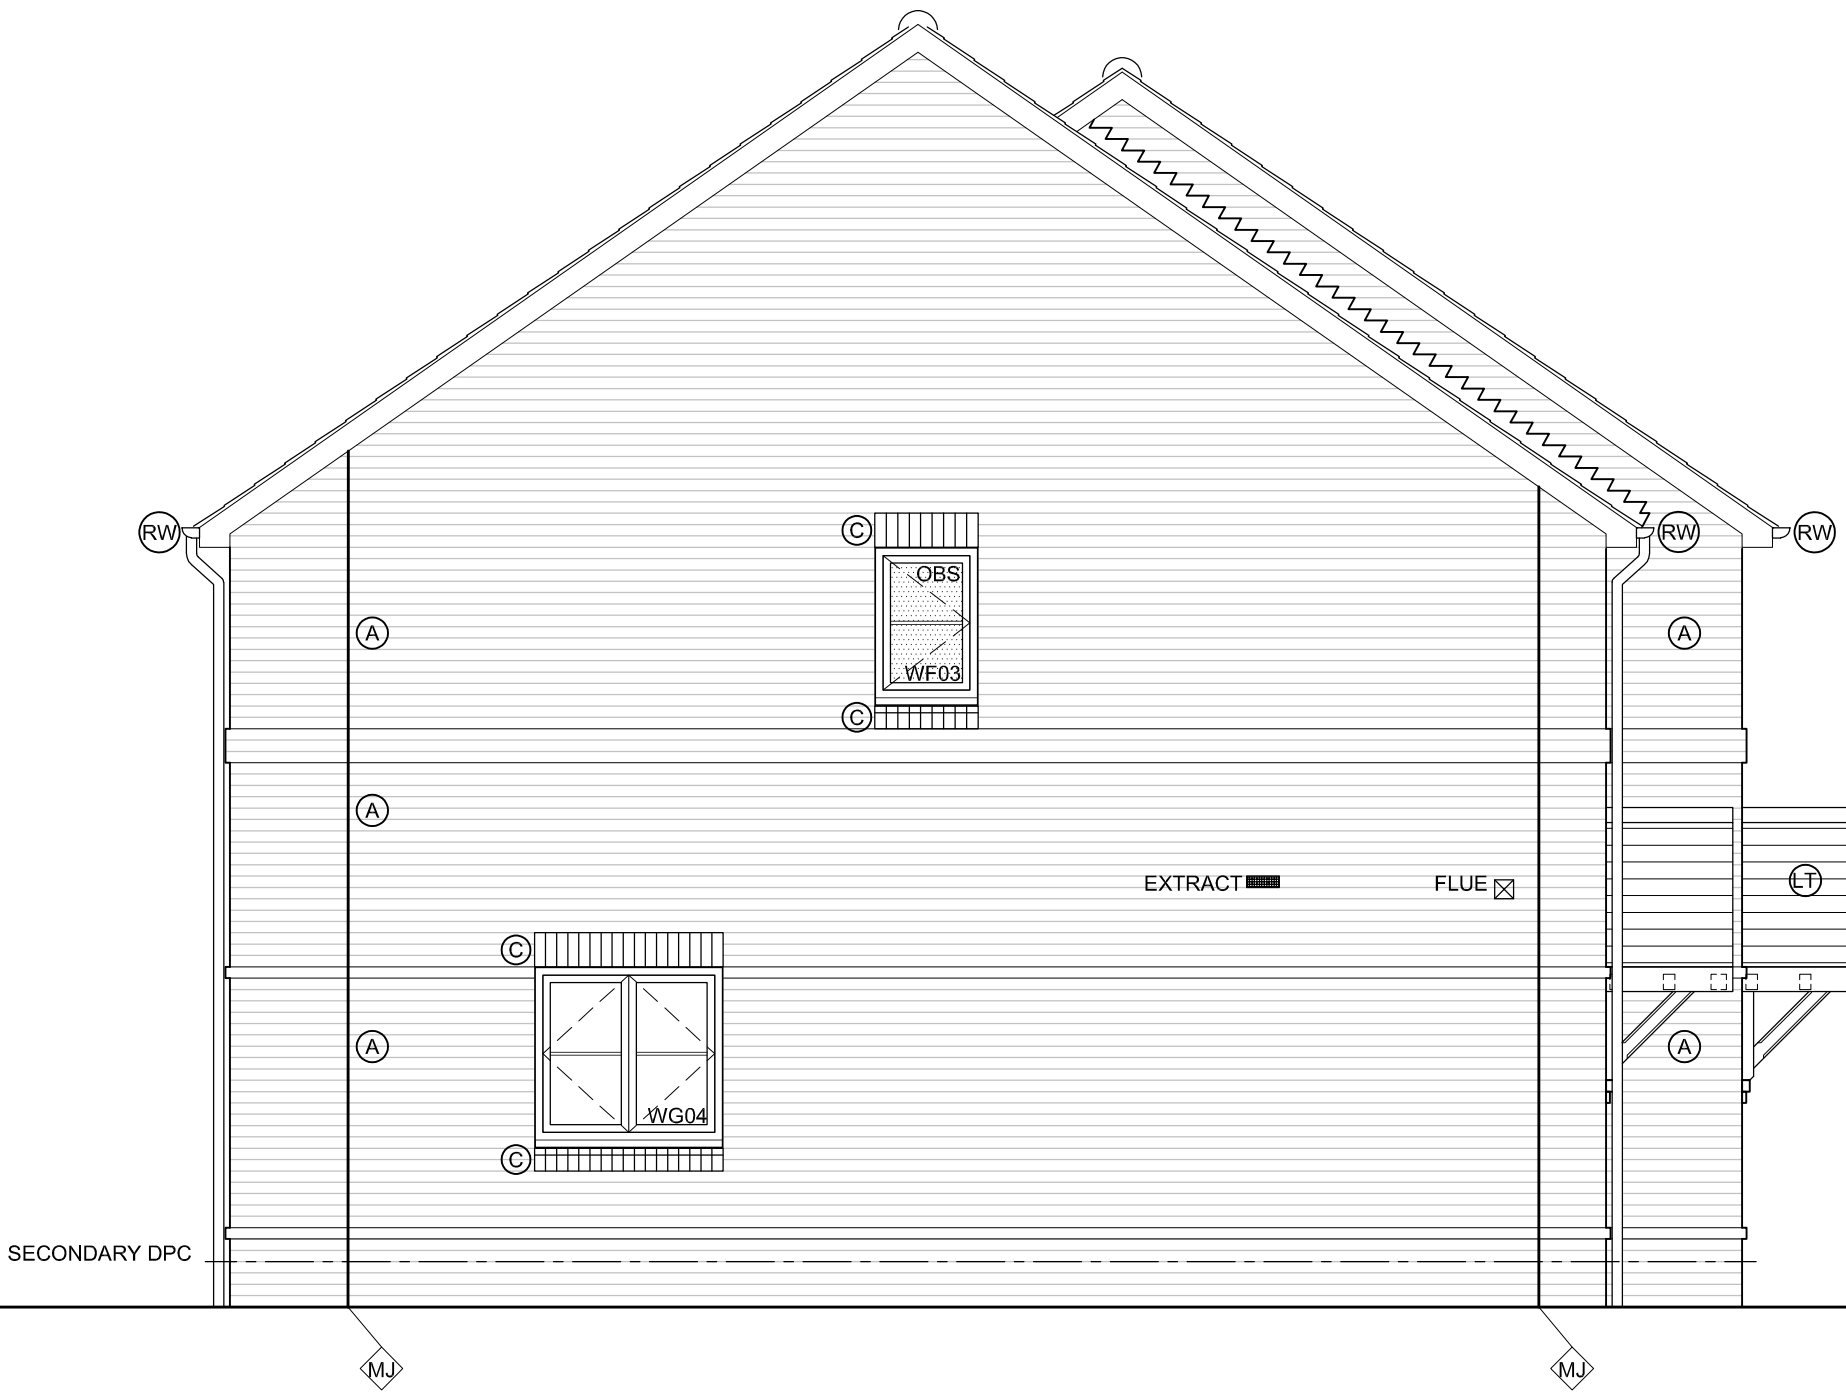

North-West Elevation

LEGEND	
SCHEDULE OF EXTERNAL MATERIALS	
TO BE READ IN CONJUNCTION WITH SEAWARD MATERIALS SCHEDULE	
Walls	A Main Brick - Freshfield Lane 1st Quality stock
	B Main Brick - Welnerberger Maplehurst Light Multi stock
	X Main Brick - Forterra Oakthorpe Red Multi
	CB Contrasting Brickwork - Forterra Atherstone Red
	FL Flint Blocks
	OP Oak Posts on brick pier/plinth
	WT Redland Rosemary Red clay tiles + Dark Antique feature band
	T Dark grey eternit cladding
Window Heads / Cills	
	ST Stone Cill
	BR Brick Cill - Forterra Atherstone Red
	C Brick Soldier Course - Forterra Atherstone Red
	STH Stone Head
	RST Stone Window Surround
	LC Lead Cill / Lead dormer Cheeks + jambs
	U White PVCu cill
Roof	
	RT Roof Tile - Imery Rustic Red plain clay tile
	LT Slate Tile - Spanish rough cut slate Cupa R12
Eaves/Verge/Fascia	White uPVC
Windows	White painted timber
Front door	Black composite
Garage door	Garador metal up and over, black
Gutters/RWP	Black uPVC
Wall vents	Timloc Extract Air Brick - Colour TBC
	Boiler Flue
Roof vents	Exhaust Vent Tile - Colour TBC
	SVP Vent Tile - Colour TBC
	FLUE Boiler Flue - Colour TBC

Client		Seaward A SURE SIGN OF QUALITY	
Job title		Bonhams Field Yapton West Sussex	
Drawing title		General Arrangement Elevations Plots 36, 37	
Drawn	Date	Checked	Date
GW	13.01.21	PWW	15.01.21
Job No.	Pro.	Org.	Zone
20-202	BHF	MHA	00
Purpose of issue	ZZ	DR	A
			0132
			P03
PRELIMINARY ISSUE			