


1. This drawing is the copyright of MH Architects Ltd
2. Do not scale this drawing except for Local Authority planning purposes
3. All dimensions must be checked on site by the contractor prior to commencement of the works.

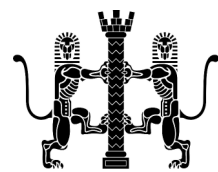

	A - Approved
	B - Approved with comments
	C - Do not use

Rev.	Revision Note/Purpose of Issue	Drw By	Date	Chk By	Date
P01	Preliminary Issue	MD	06.07.21		
P02	S/Engineers information updated				
	External materials legend updated	MD	30.07.21		
C01	Construction Issue	EA	31.08.21	PWV	31.08.21
C02	Area in abeyance omitted	PWV	02.09.21		

SCHEDULE OF EXTERNAL MATERIALS

Walls	A	Main Brick - Freshfield Lane 1st Quality stock
	B	Main Brick - Weinerberger Maplehurst Light Multi stock
	X	Main Brick - Forterra Oakthorpe Red Multi
	CB	Contrasting Brickwork - Forterra Atherstone Red
	FL	Flint Blocks
	OP	Oak Posts on brick pier/plinth
	WT	Redland Rosemary Red clay tiles + Dark Antique feature band
	T	Dark grey eternit cladding

Window Heads / Cills	
ST	Stone Cill
BR	Brick Cill - Forterra Atherstone Red
C	Brick Soldier Course - Forterra Atherstone Red
STH	Stone Head
RST	Stone Window Surround
LC	Lead Cill / Lead dormer Cheeks + jambs
U	White PVCu cill

Roof	
RT	Roof Tile - Imery Rustic Red plain clay tile
LT	Slate Tile - Spanish rough cut slate Cupa R12

Eaves/Verge/Fascia - White uPVC

Windows White painted timber

Front door - Black composite

Garage door - Garador metal up and over, black

Gutters/RWP - Black uPVC


Wall vents

	Timloc Extract Air Brick - Colour TBC
	Boiler Flue

Roof vents

Extract Vent Tile - Colour TBC

 Vent Tile - Colour TBC

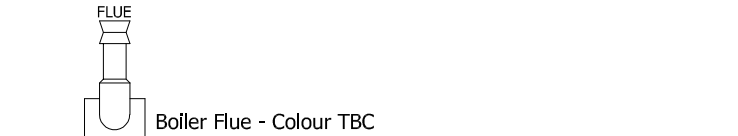

Client

Job title	Female	Male
-----------	--------	------

Bonhams Field
Yapton
West Sussex

Drawing title **General Arrangement**

General Arrangement
Elevations
Plot 2

Drawn	Date		Checked		Date		Scale at A1	
GW	28.06.21						1:50	
Job No.	Pro.	Org.	Zone	Level	Type	Role	No.	Rev.


20-202	BHF	MHA	00	ZZ	DR	A	0202	C02
--------	-----	-----	----	----	----	---	------	-----

CONSTRUCTION



Ground Floor | Bicentennial Building
Southern Gate | Chichester
West Sussex | PO19 8EZ

t. 01243 774748
e. admin@mharchitects.co.uk
www.mharchitects.co.uk


Limited Company
Registered in England No. 1994233

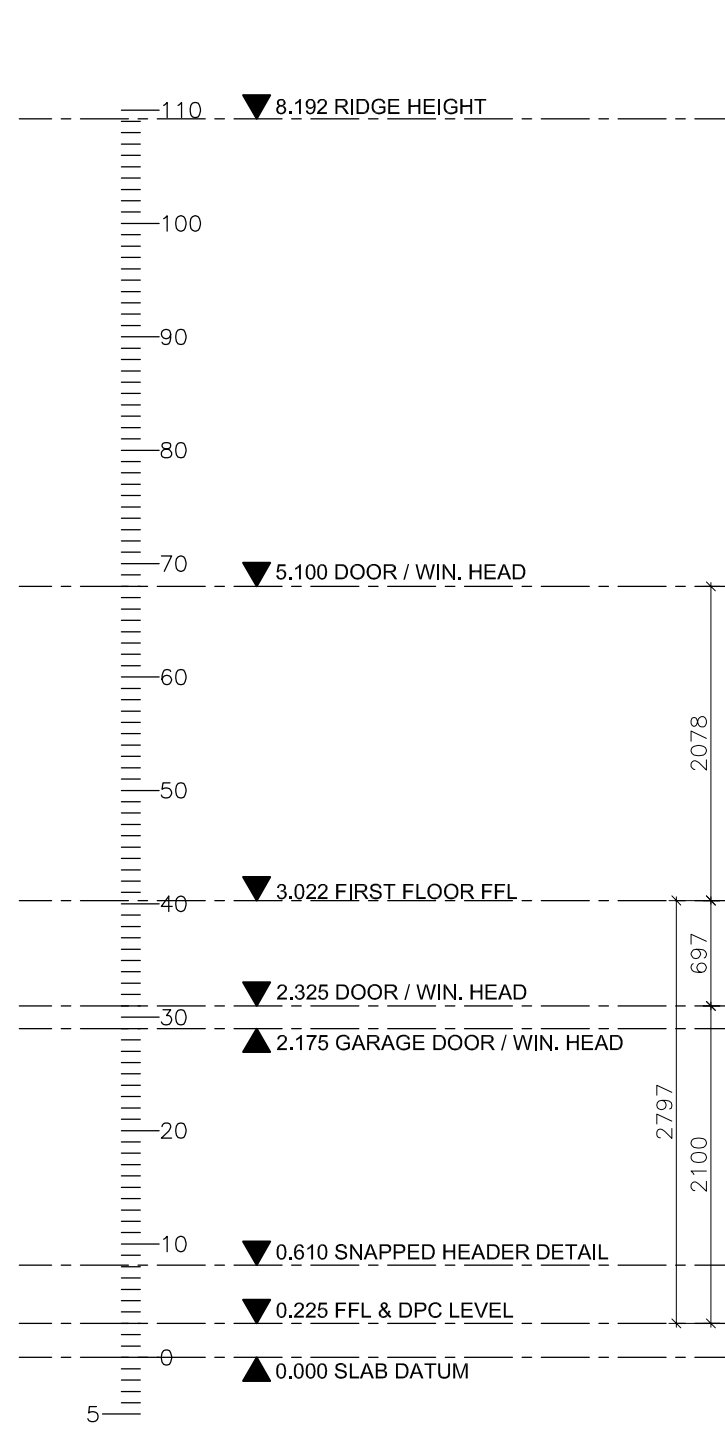



South-East Elevation

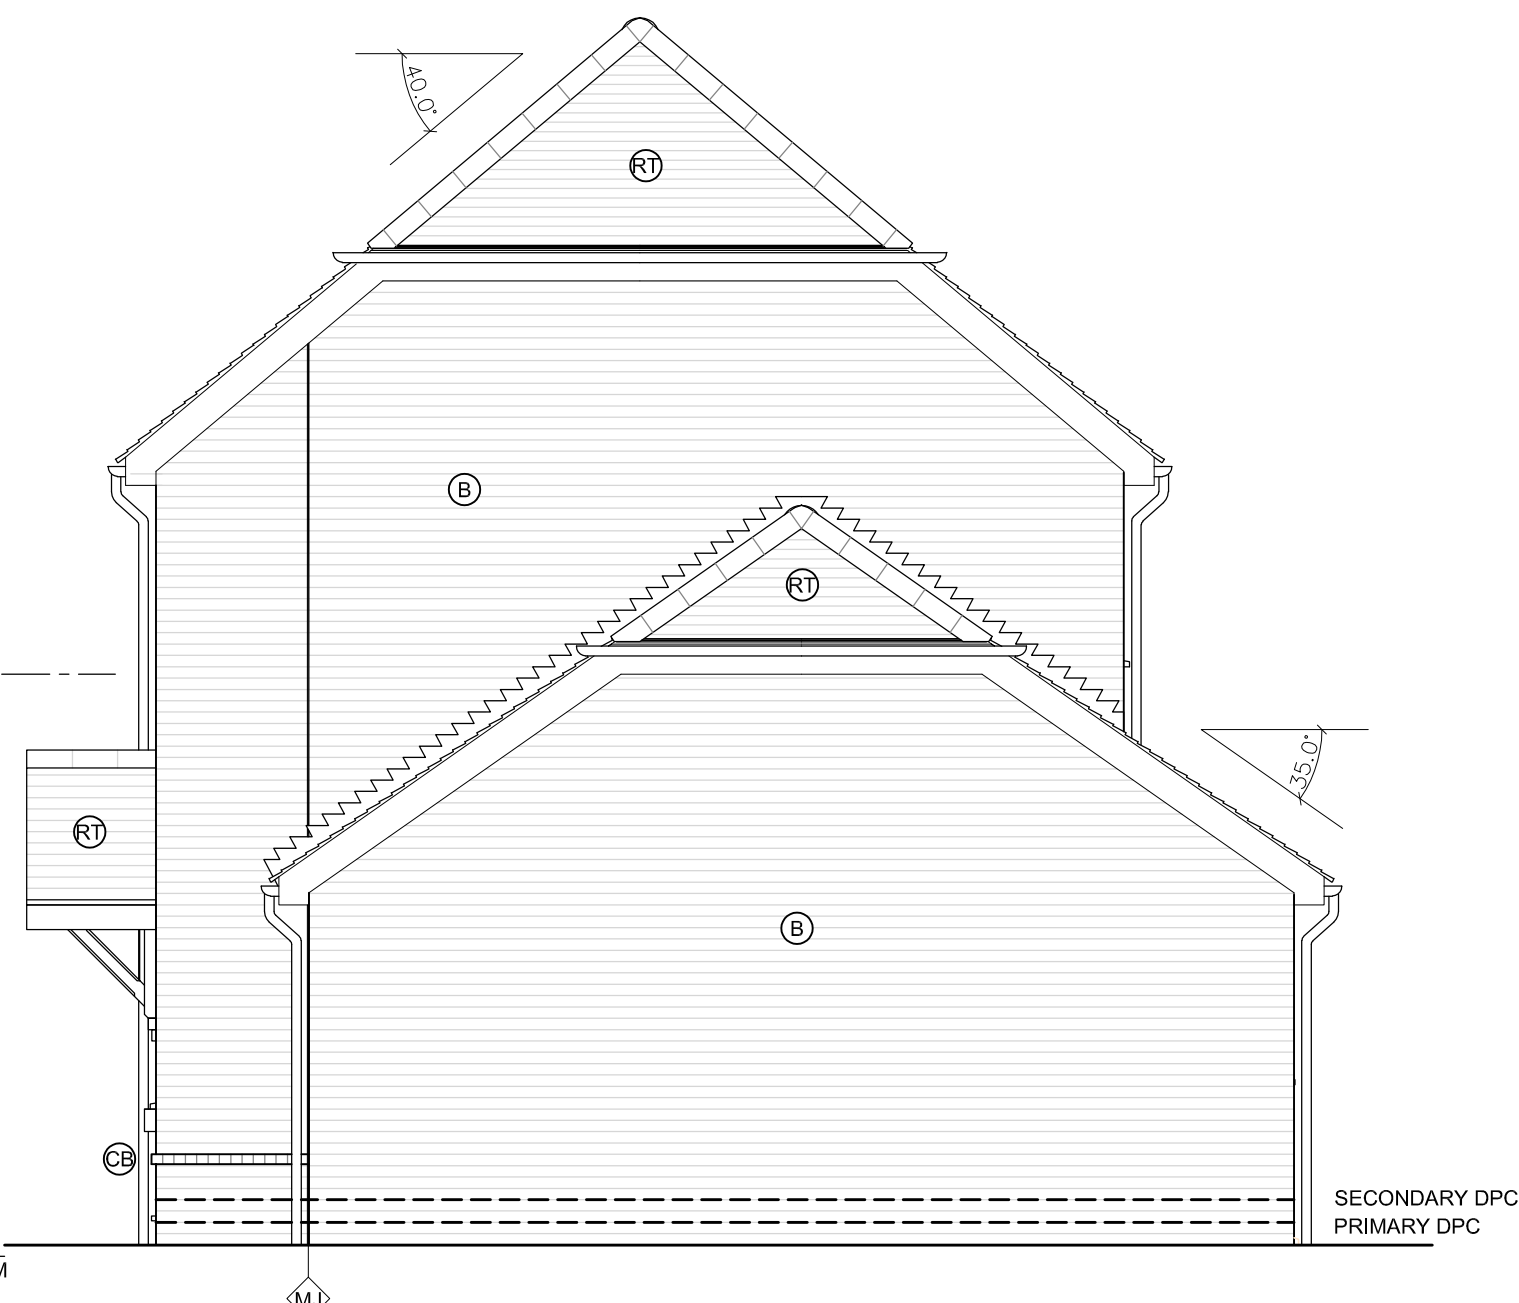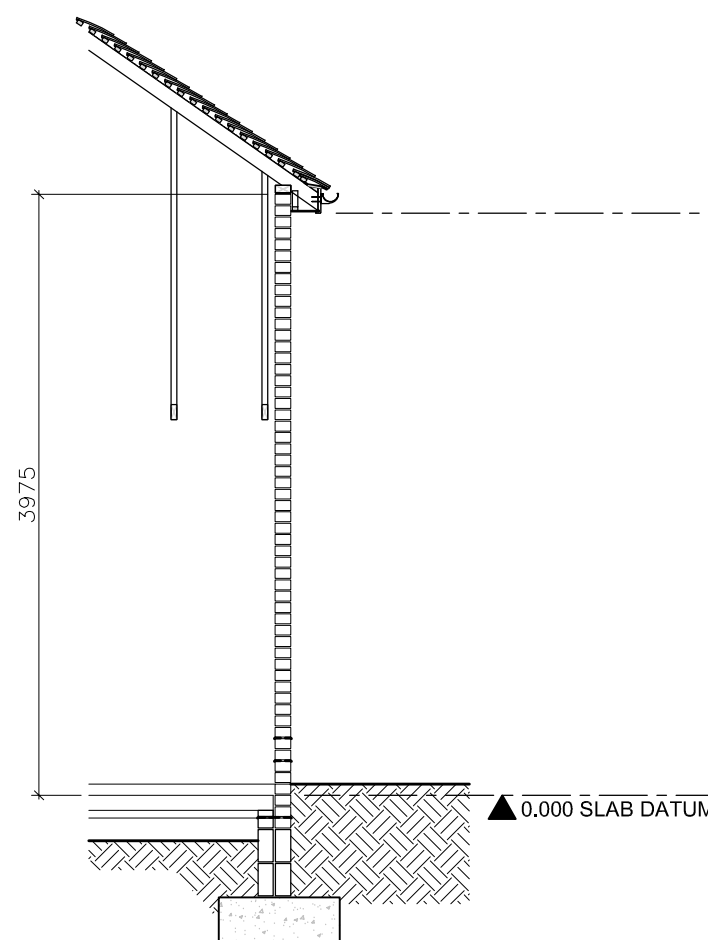

North-East Elevation

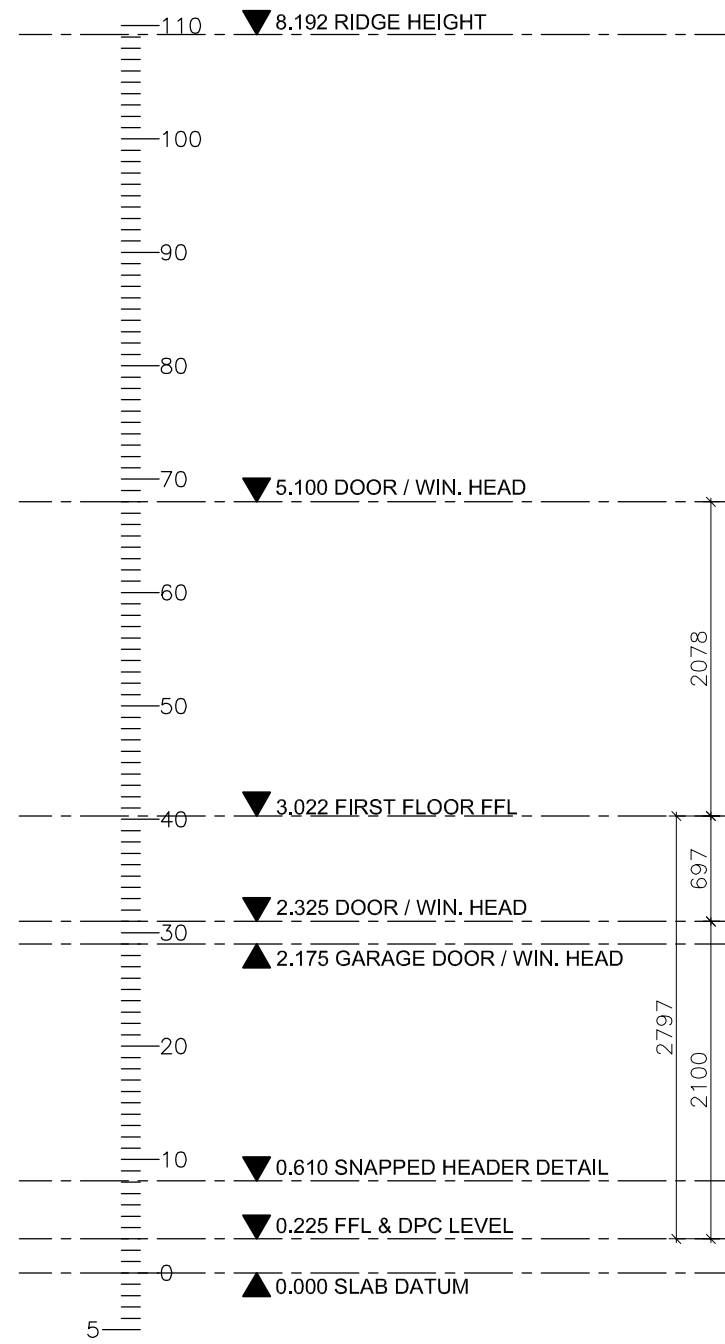

North-West Elevation

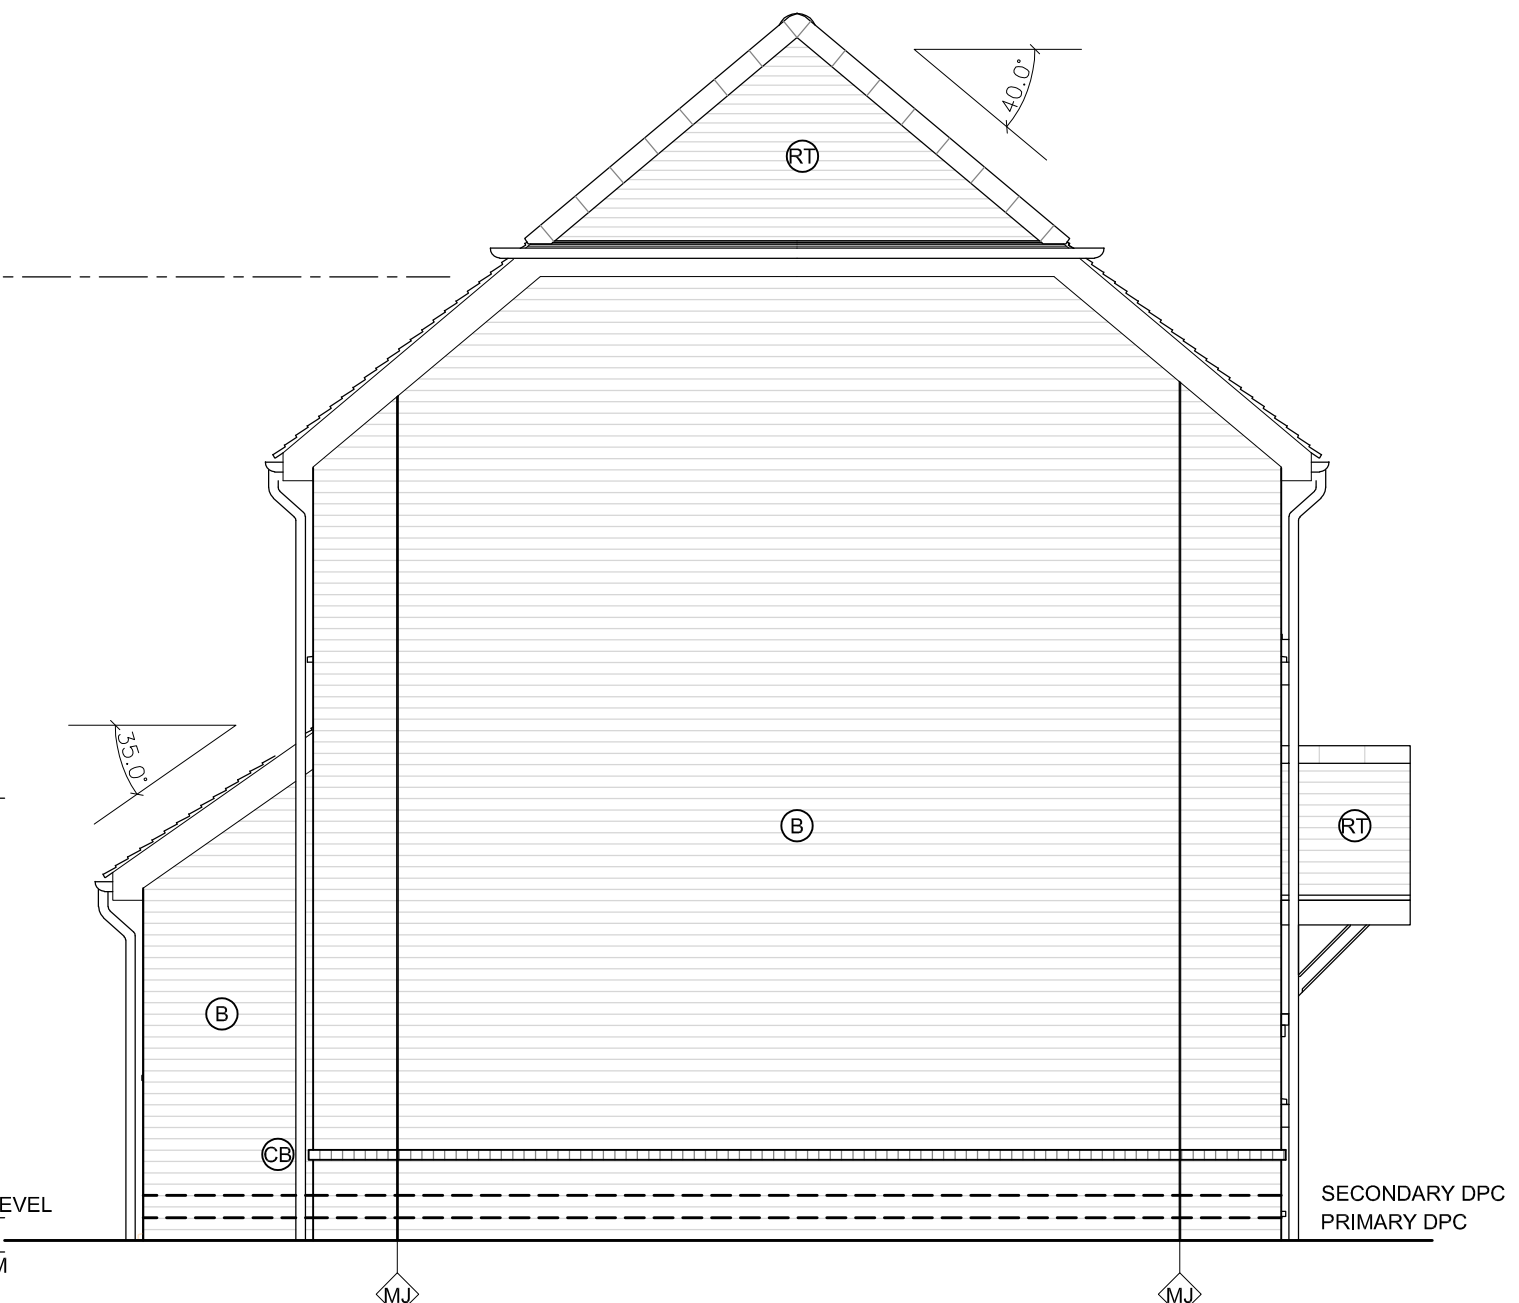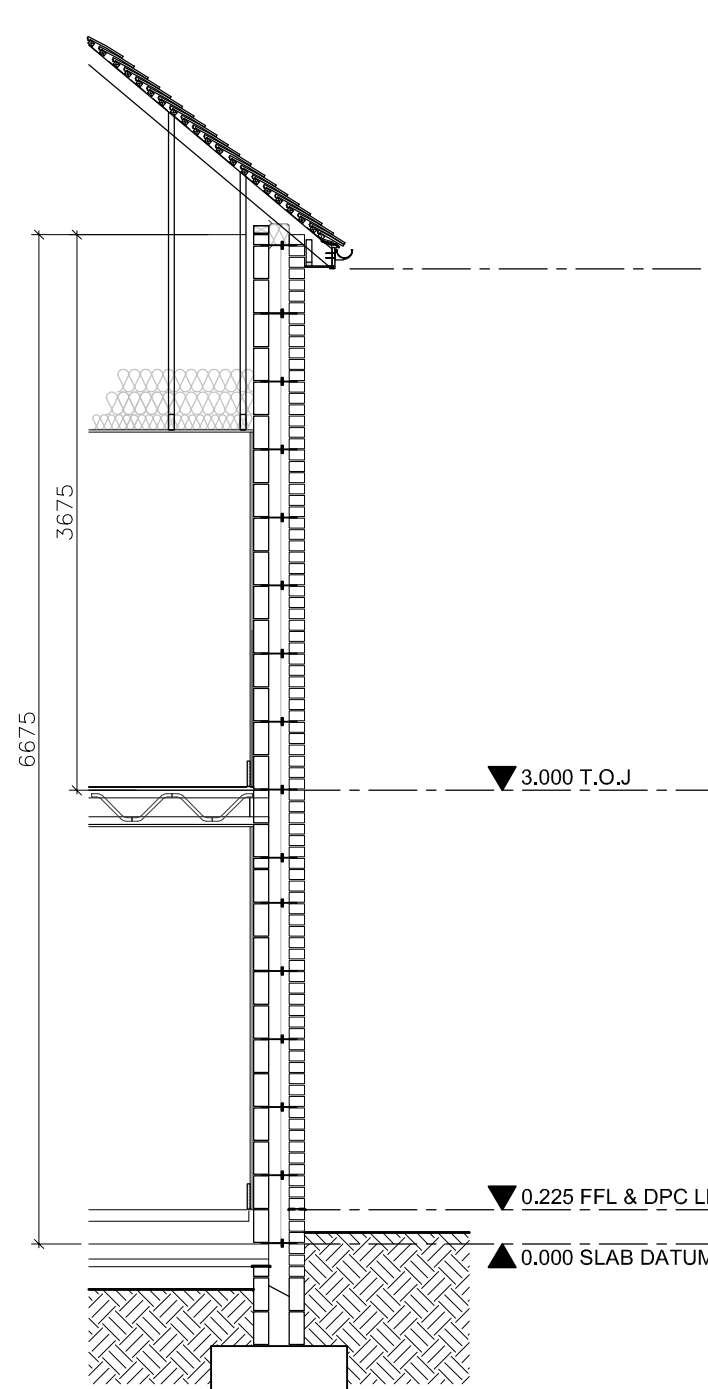

South-West Elevation