

 


- Notes
1. This drawing is the copyright of MH Architects Ltd
 2. Do not scale this drawing except for Local Authority planning purposes
 3. All dimensions must be checked on site by the contractor prior to commencement of the works.

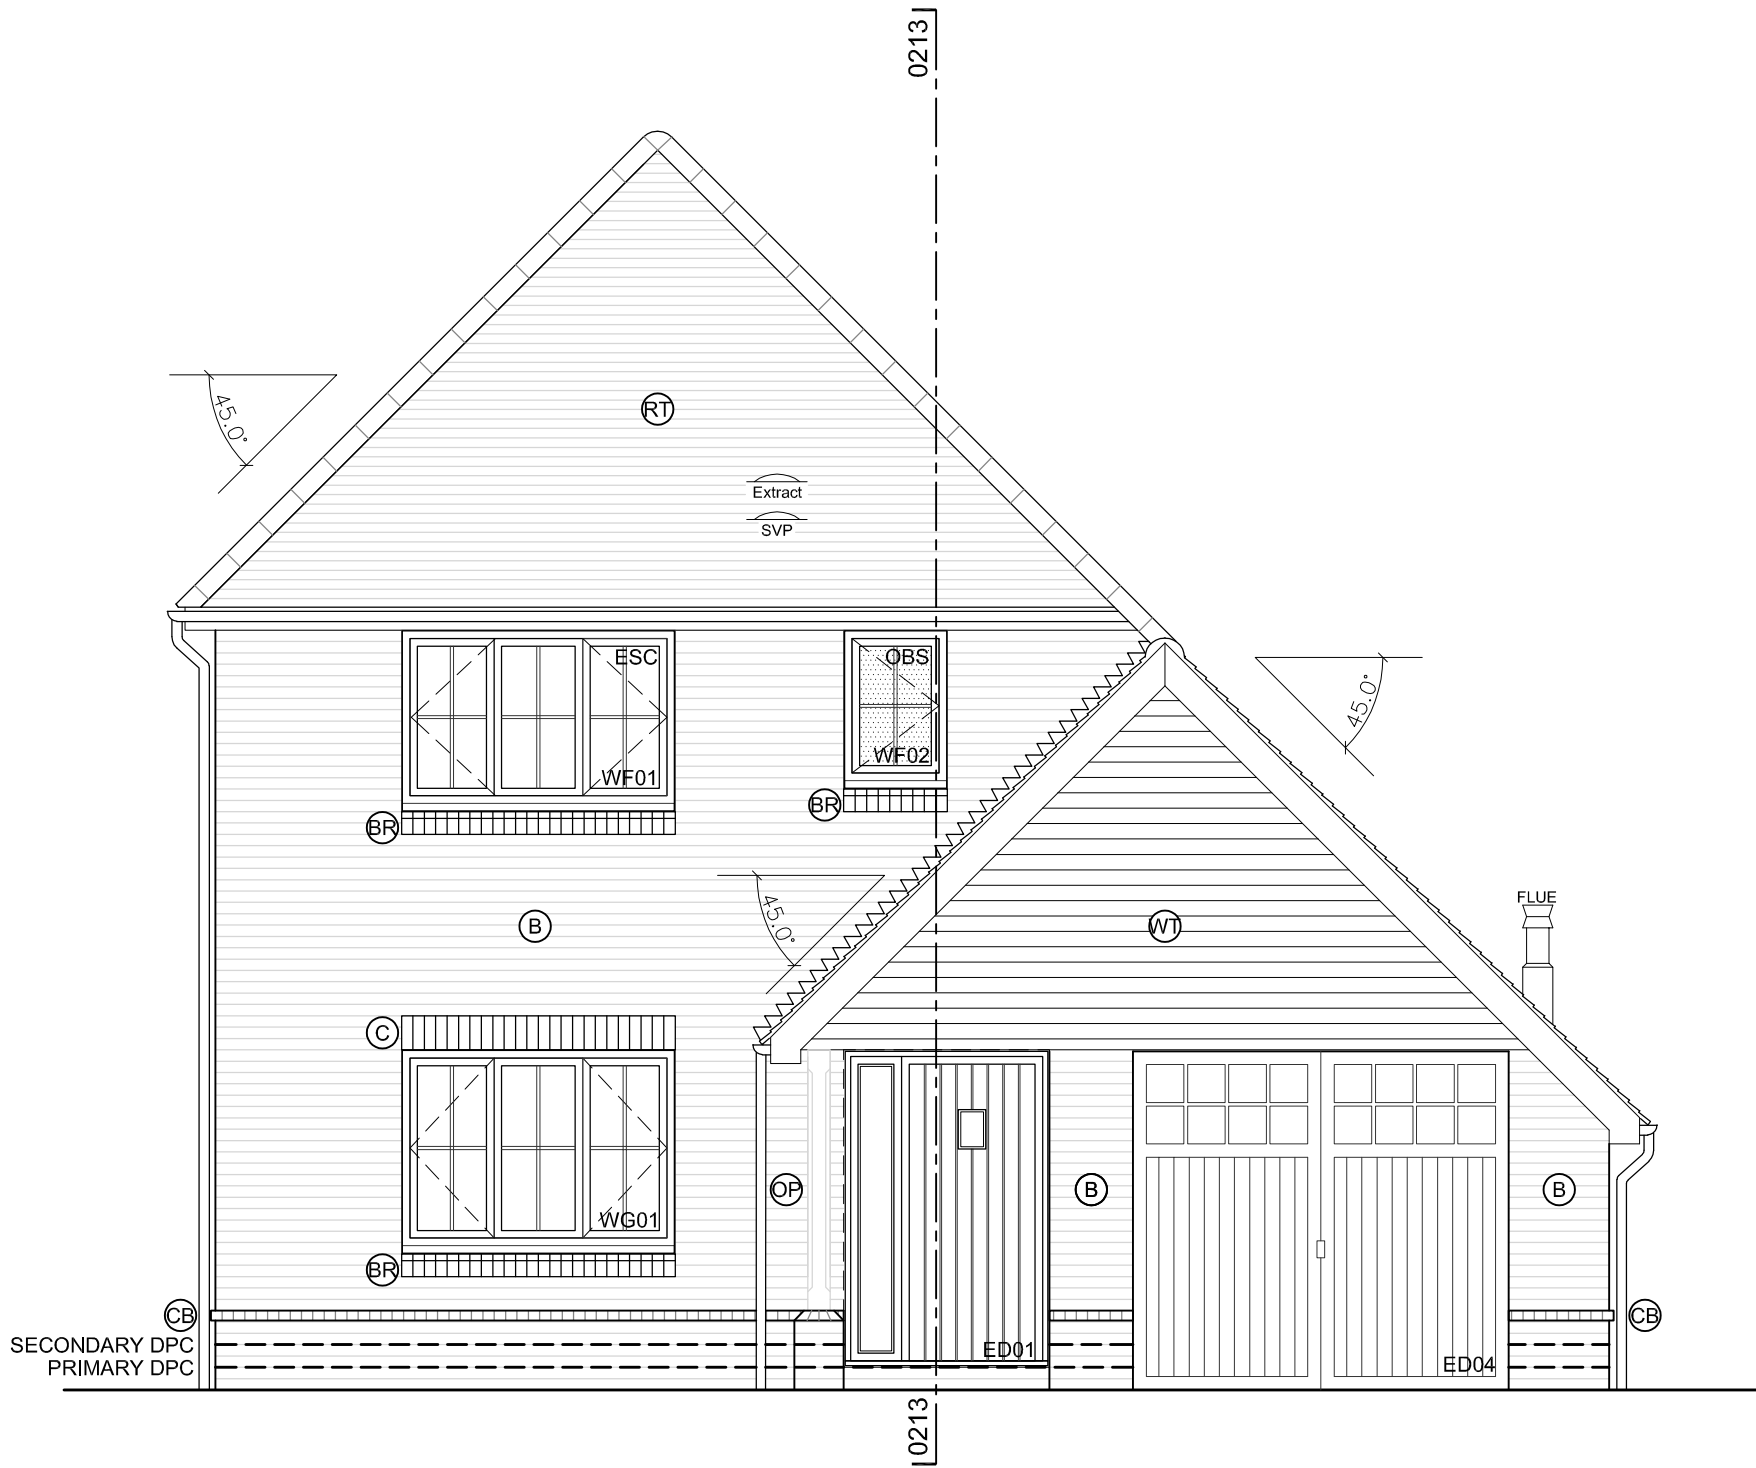


Client Approval						
	A - Approved					
	B - Approved with comments					
	C - Do not use					
Rev.	Revision Note/Purpose of Issue	Drw By	Date	Chk By	Date	
P01	Preliminary Issue	MD	30.07.21	PWV	31.08.21	
C01	Construction Issue	EA	31.08.21	PWV	31.08.21	
C02	Area in abeyance omitted	PWV	02.09.21			



LEGEND	
SCHEDULE OF EXTERNAL MATERIALS	
TO BE READ IN CONJUNCTION WITH SEAWARD MATERIALS SCHEDULE	
Walls	A Main Brick - Freshfield Lane 1st Quality stock
	B Main Brick - Welnerberger Maplehurst Light Multi stock
	X Main Brick - Forterra Oakthorpe Red Multi
	CB Contrasting Brickwork - Forterra Atherstone Red
	FL Flint Blocks
	OP Oak Posts on brick pier/plinth
	WT Redland Rosemary Red clay tiles + Dark Antique feature band
	T Dark grey eternit cladding
Window Heads / Cills	
	ST Stone Cill
	BR Brick Cill - Forterra Atherstone Red
	C Brick Soldier Course - Forterra Atherstone Red
	STH Stone Head
	RST Stone Window Surround
	LC Lead Cill / Lead dormer Cheeks + jambs
	U White PVCu cill
Roof	
	RT Roof Tile - Imery Rustic Red plain clay tile
	LT Slate Tile - Spanish rough cut slate Cupa R12
Eaves/Verge/Fascia - White uPVC	
Windows  White painted timber	
Front door - Black composite	
Garage door - Garador metal up and over, black	
Gutters/RWP - Black uPVC	
Wall vents	
	 Timloc Extract Air Brick - Colour TBC
	 Boiler Flue
Roof vents	
	 Vent Tile - Colour TBC
	 Vent Tile - Colour TBC
	 Boiler Flue - Colour TBC

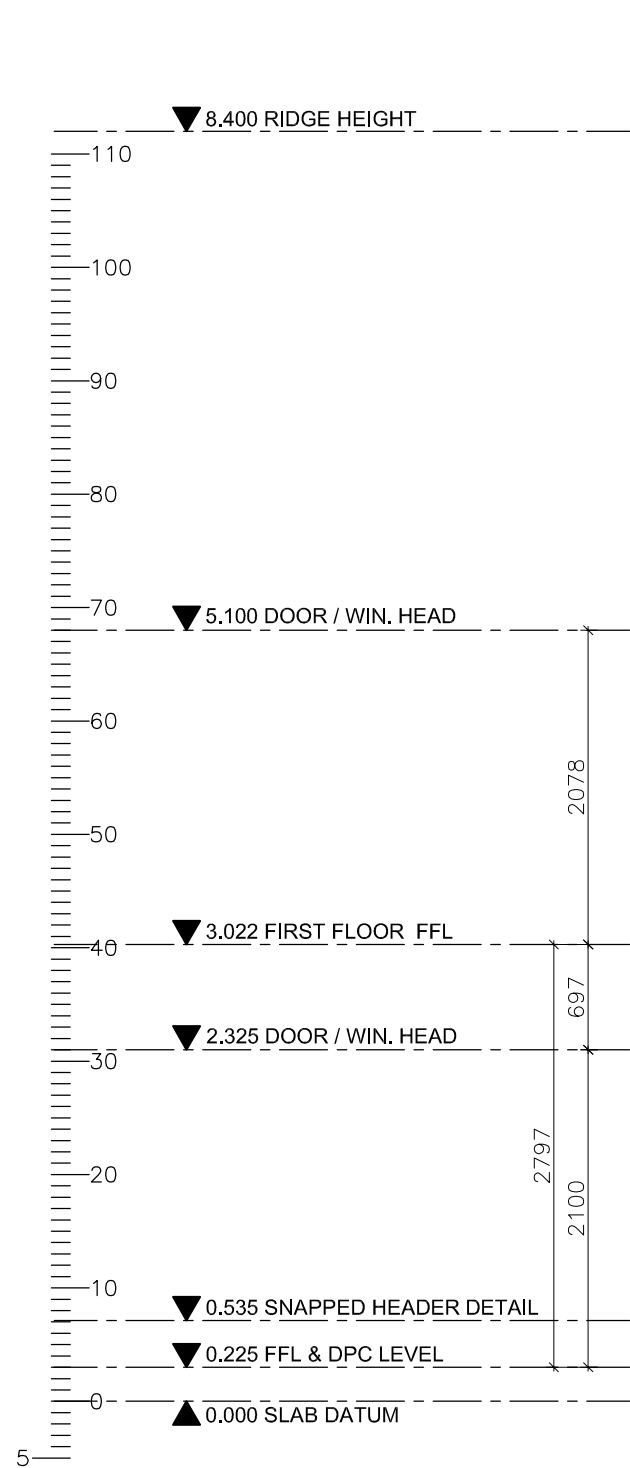

South-East Elevation

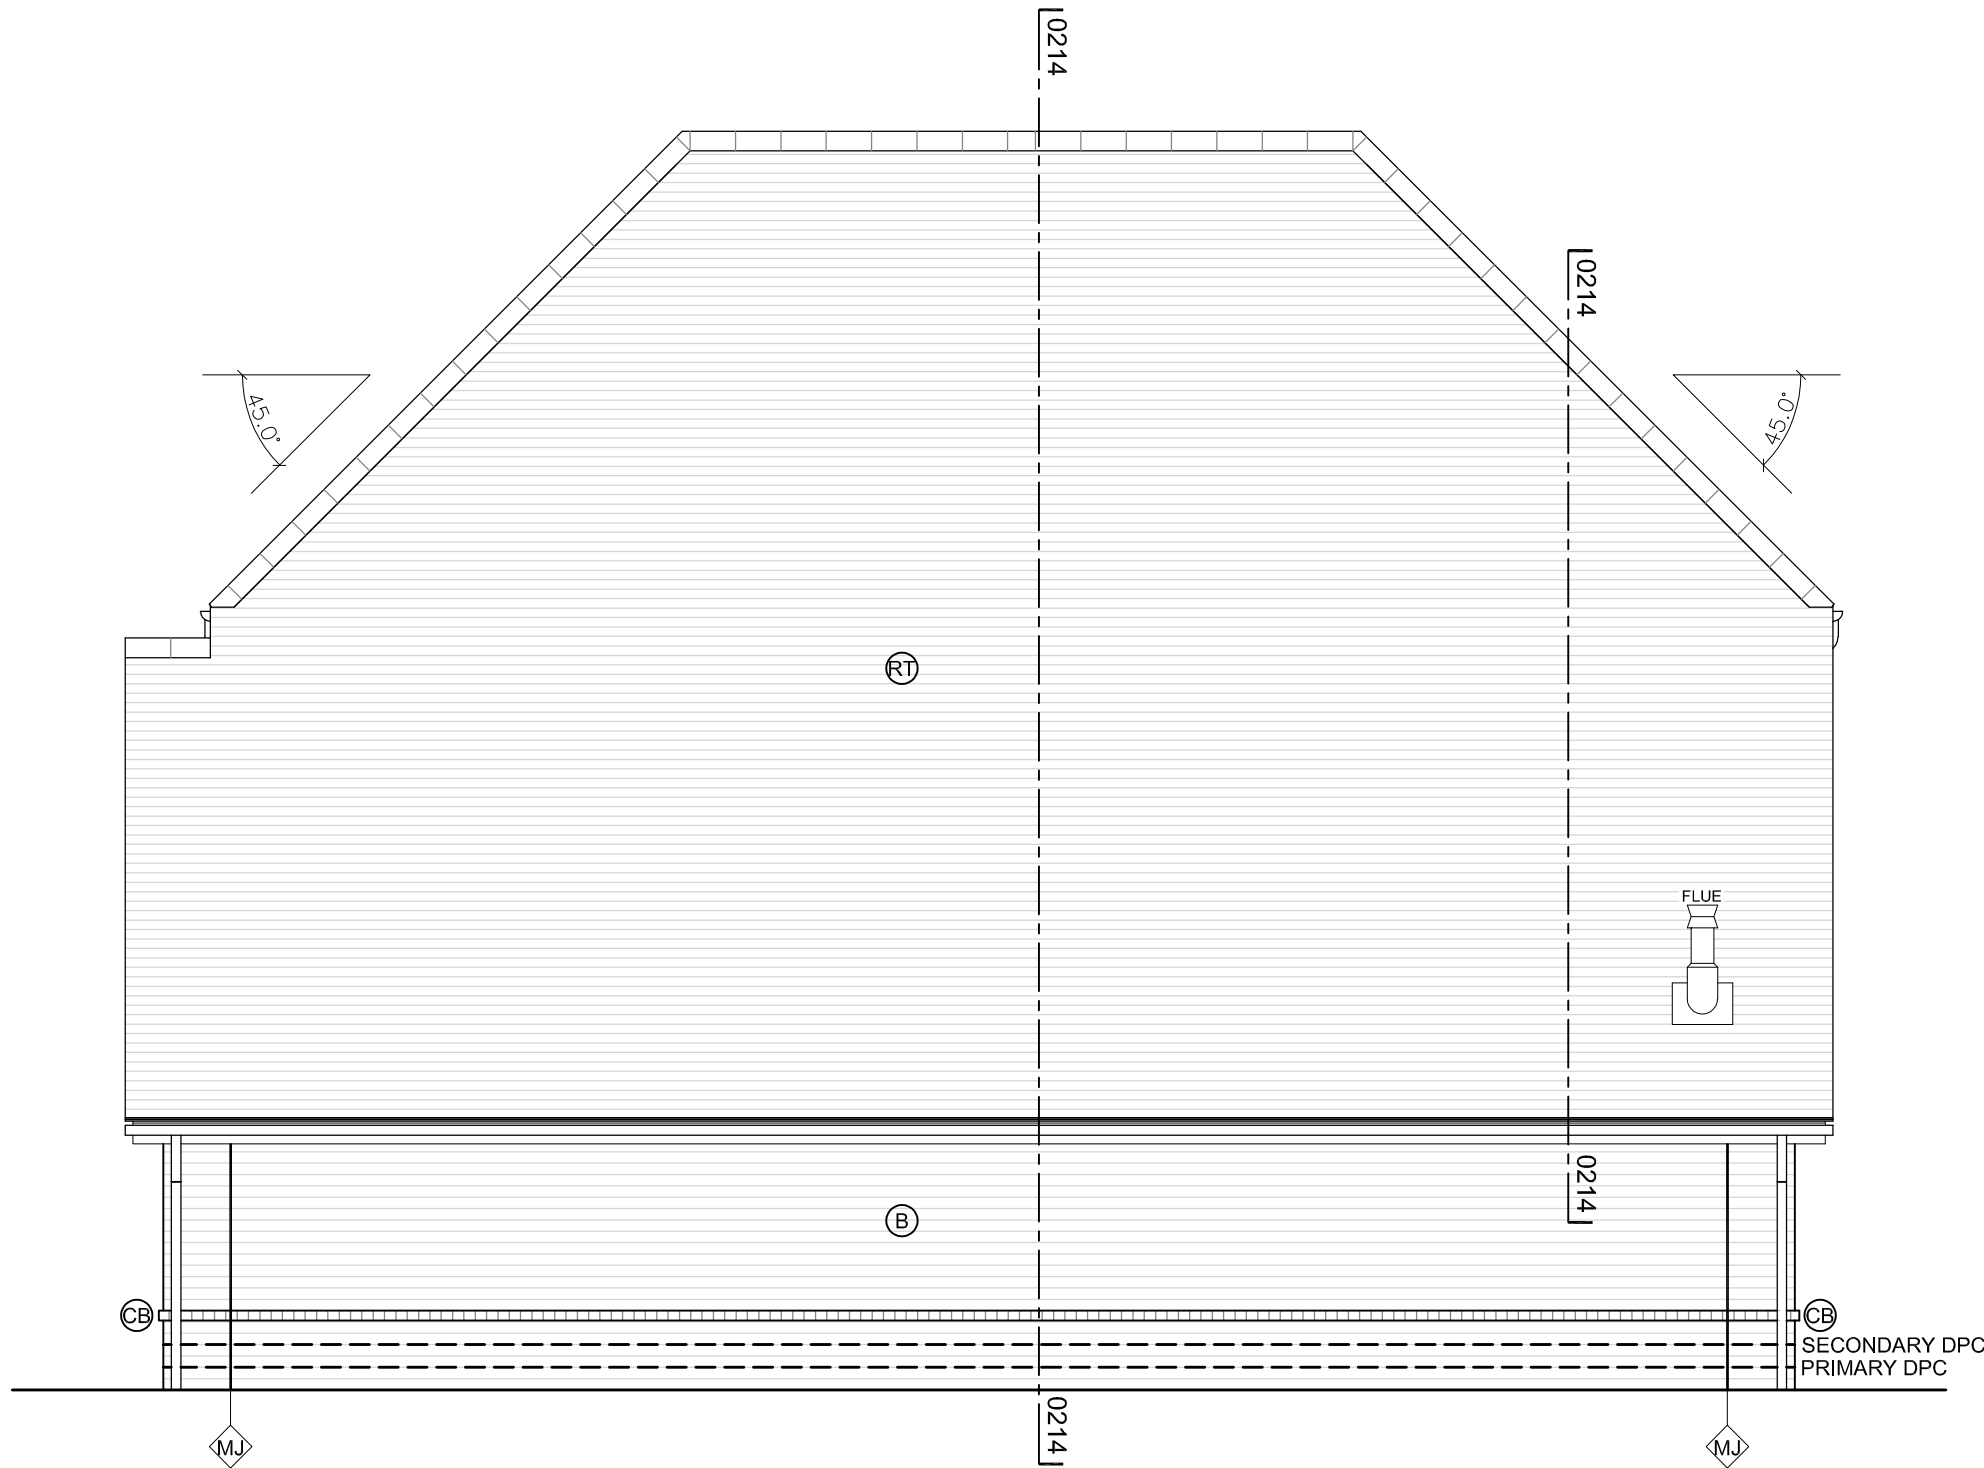


North-East Elevation

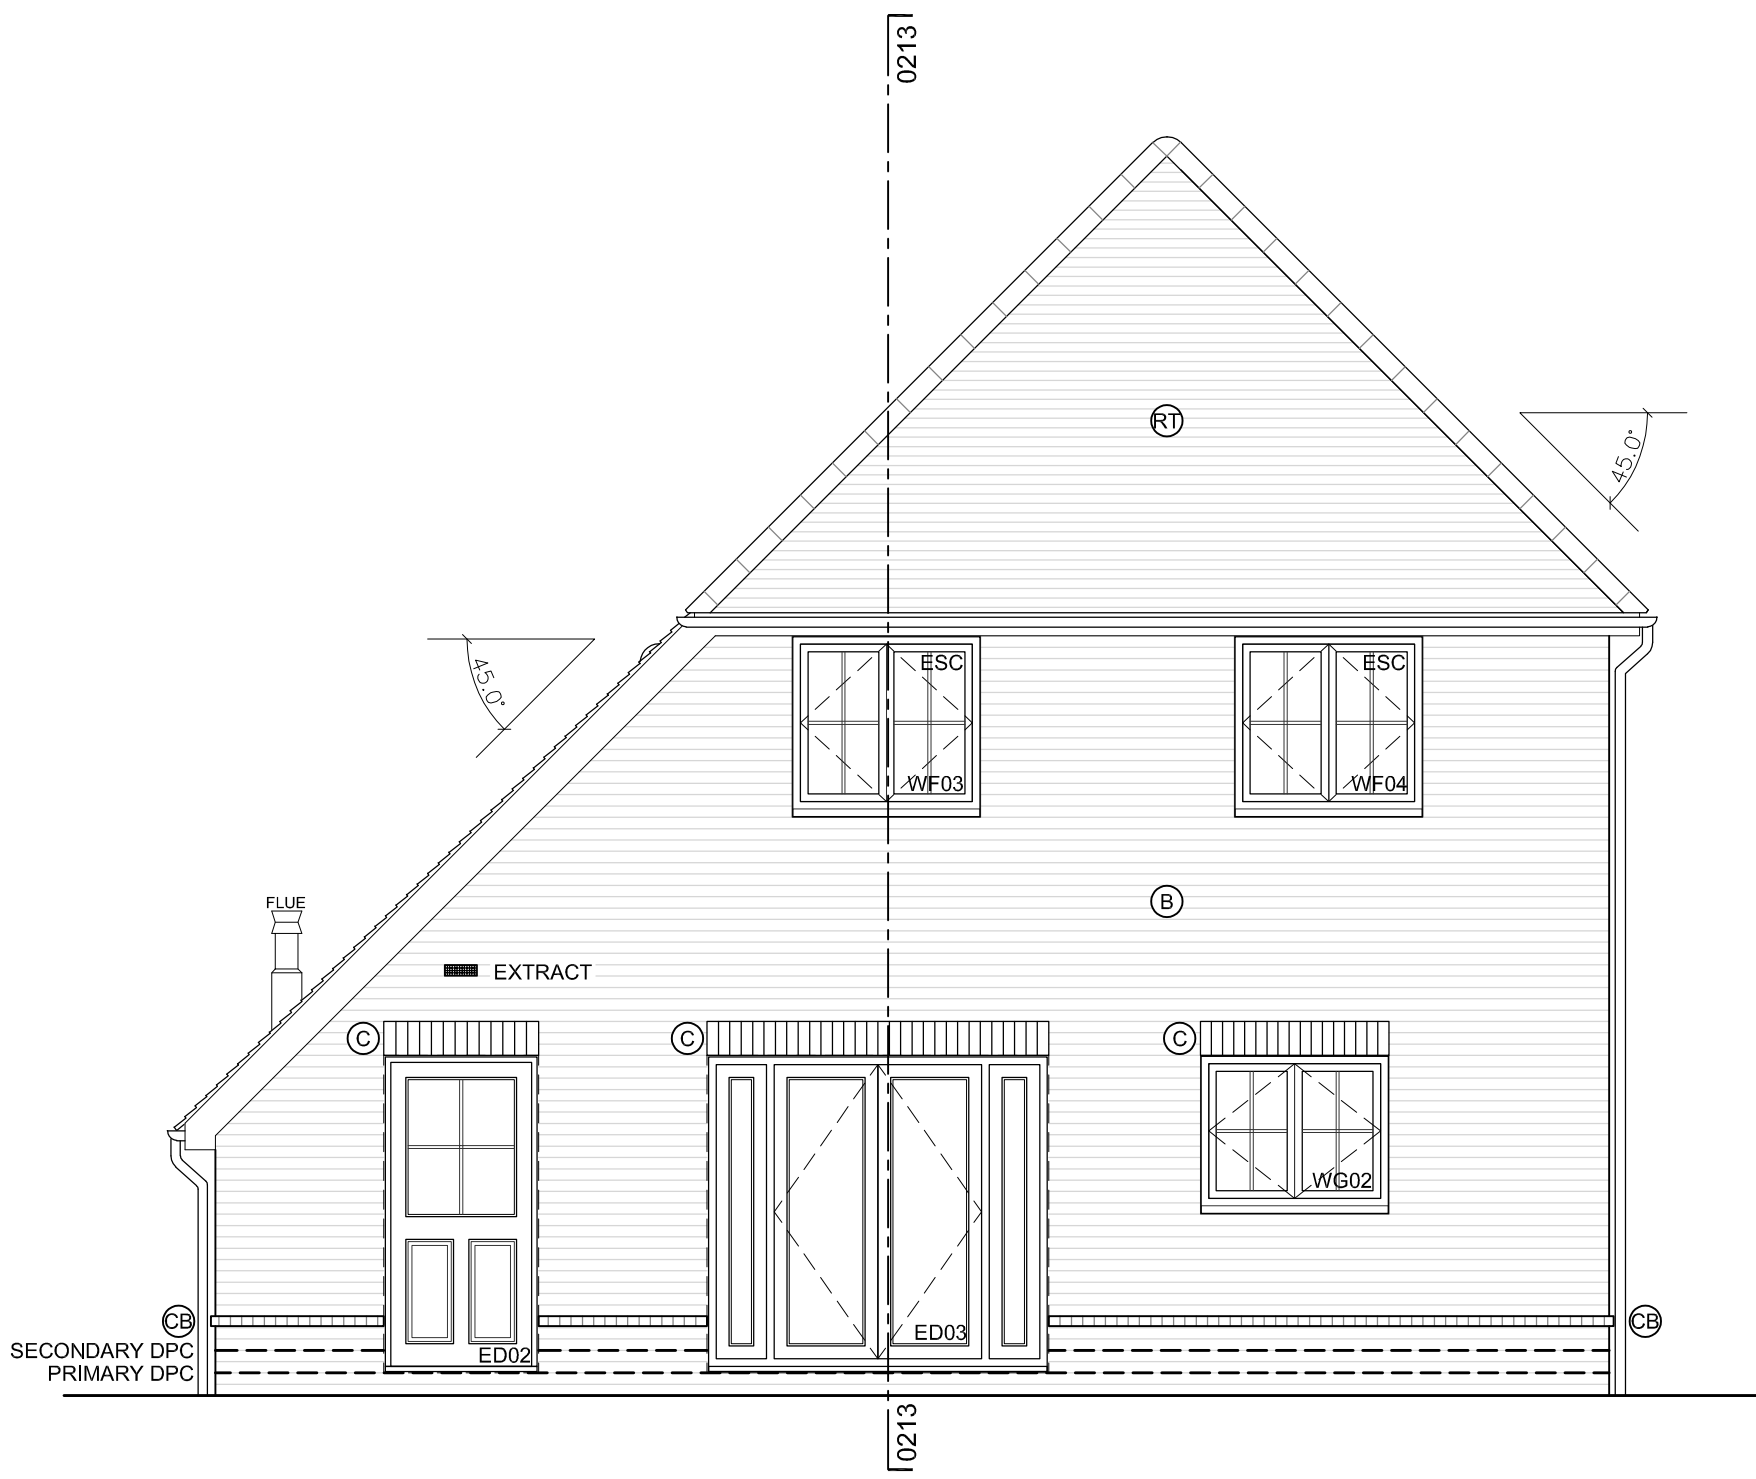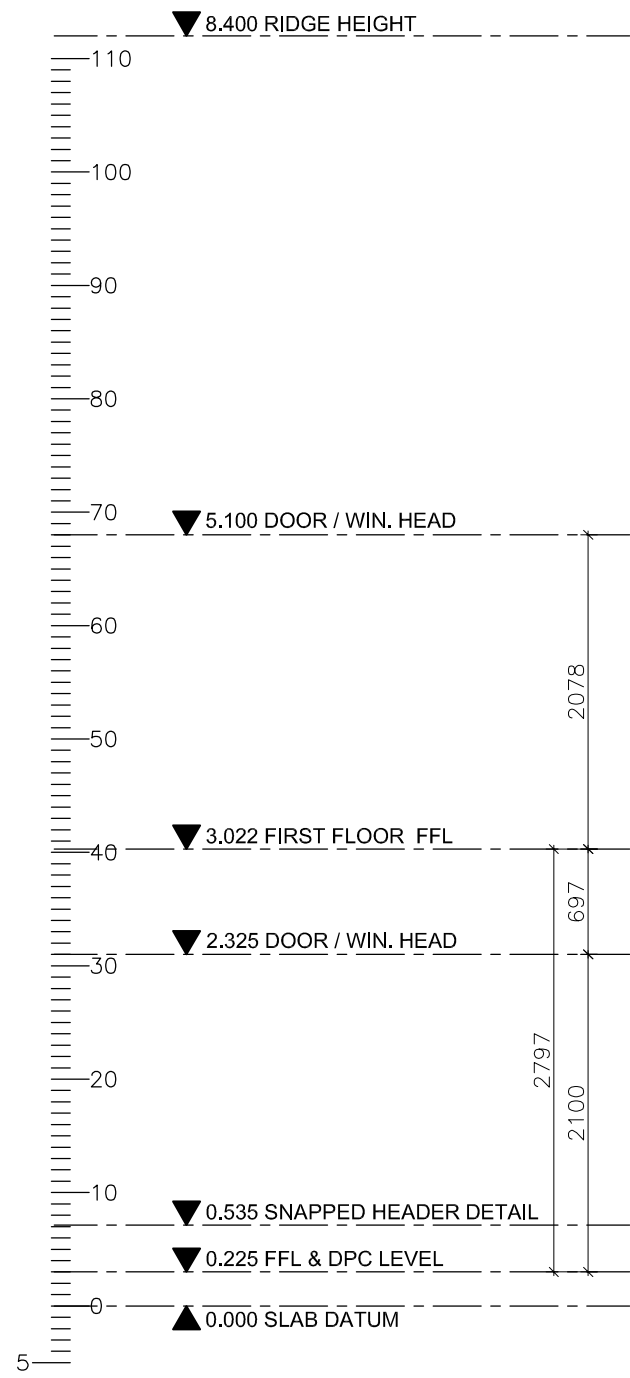

North-West Elevation

Unprotected area calculation:
Using Method.1 AD.B1 Section B4
Window WFO5 opening is 1.3m away from boundary, max unprotected area allowable at 1m = 5.6m²
Unprotected area of window opening 0.685x1.05m, 0.72m² can be ignored.

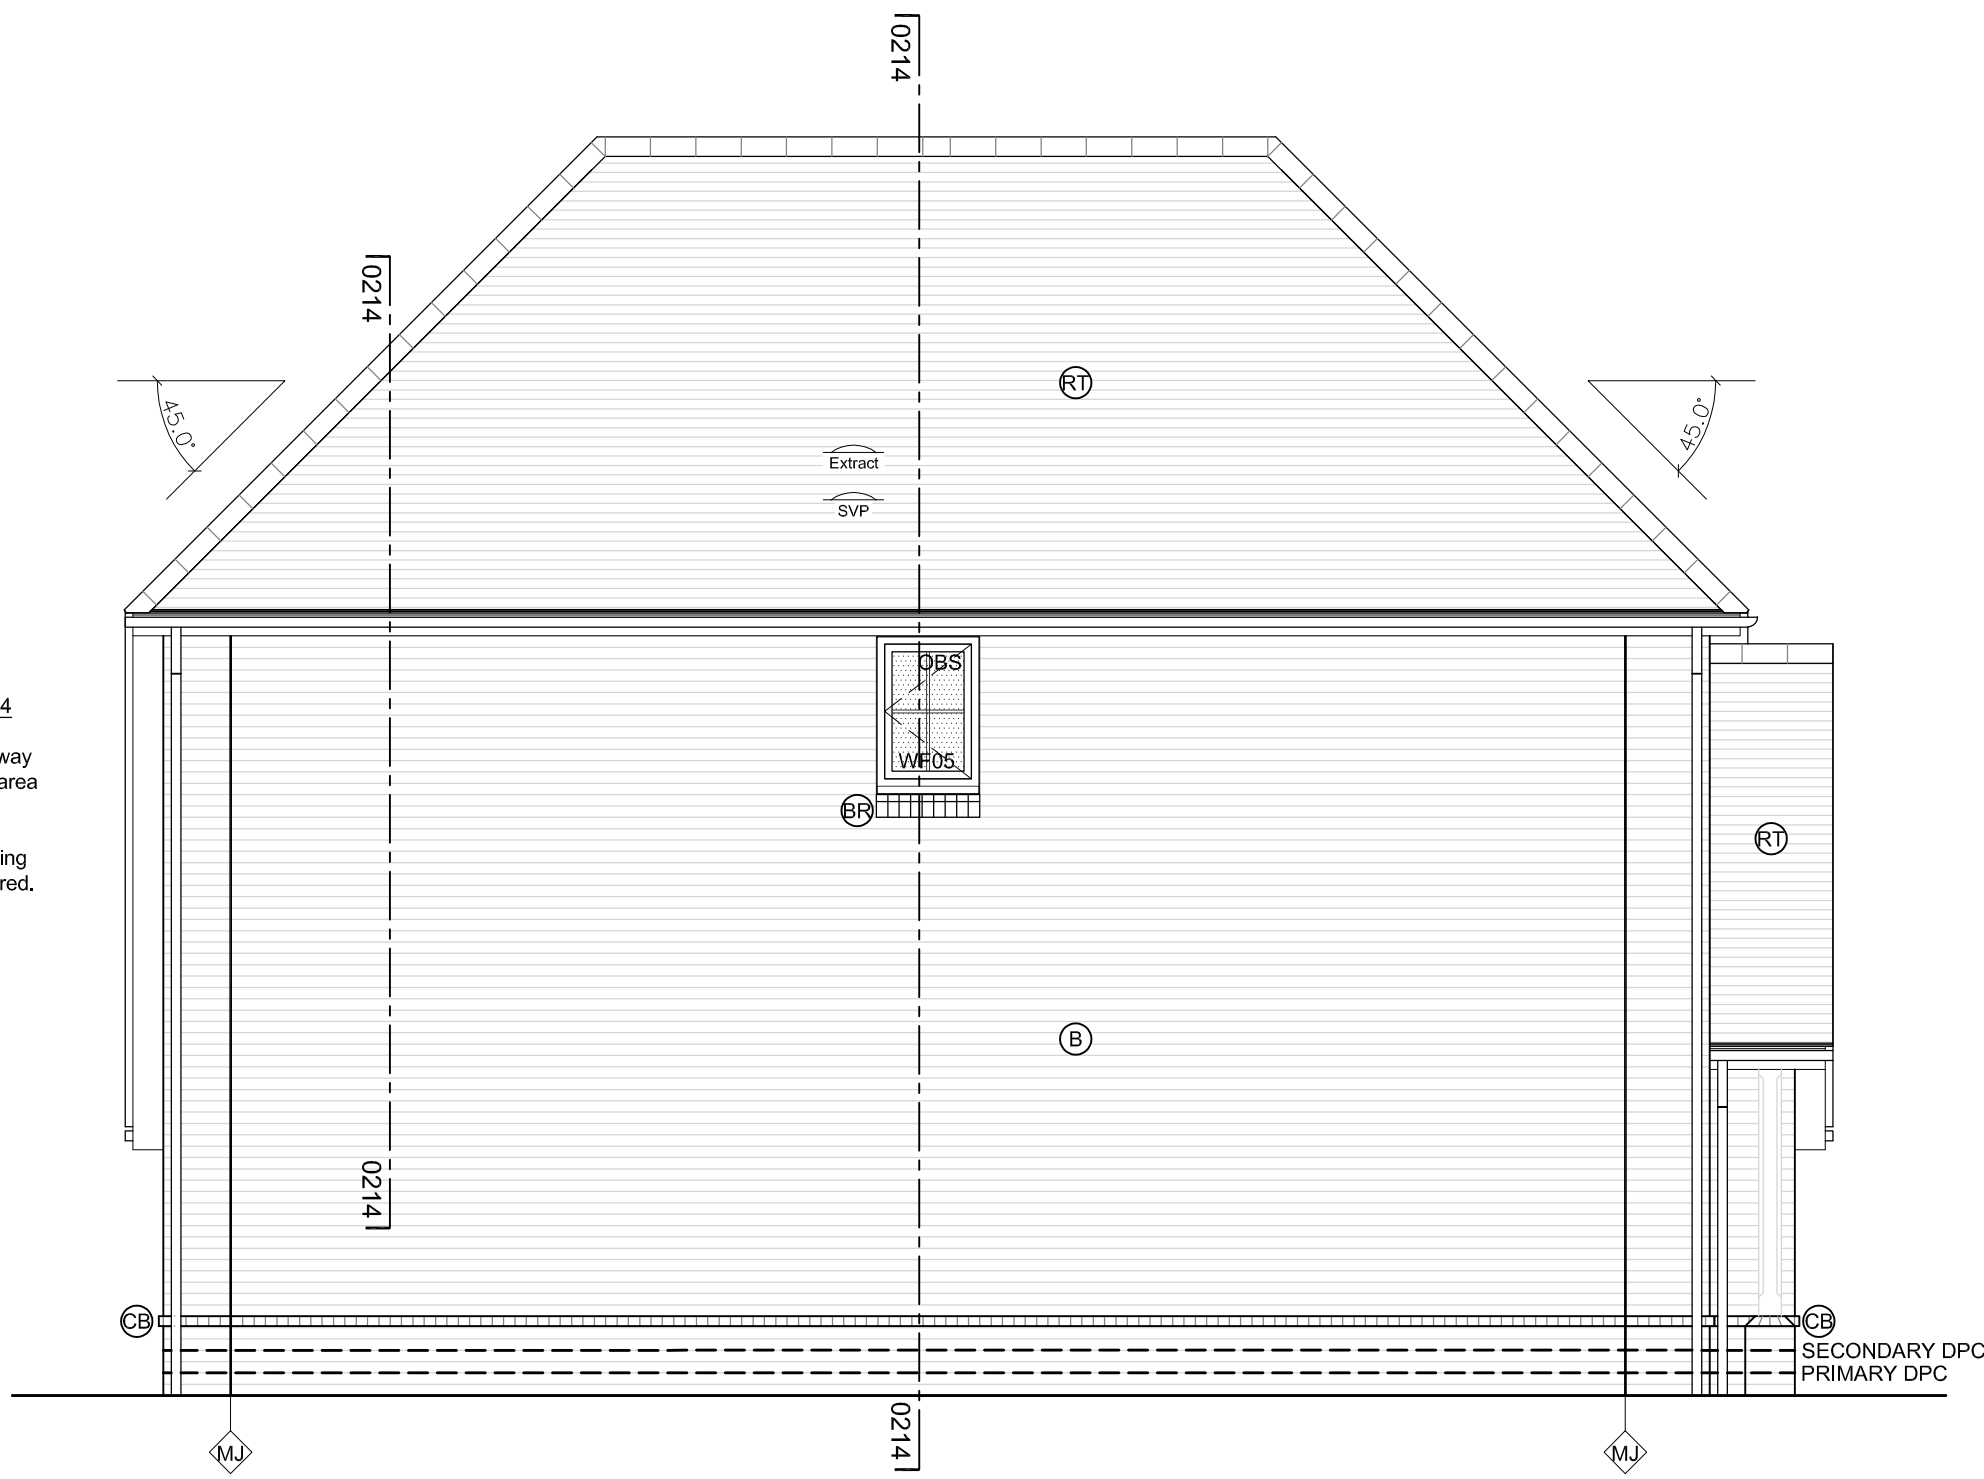

South-West Elevation

Client						
Job title	Bonhams Field Yapton West Sussex					
Drawing title	General Arrangement Elevations Plot 3					
Drawn	Date	Checked	Date	Scale at A1		
GW	28.06.21			1:50		
Job No.	Pro.	Org.	Zone	Level	Type	Role
20-202	BHF	MHA	00	ZZ	DR	A
Purpose of issue				Z012		
				C02		

CONSTRUCTION

Ground Floor | Bicentennial Building
Southern Gate | Chichester
West Sussex | PO19 8EZ
t: 01243 774748
e: admin@mharchitects.co.uk
www.mharchitects.co.uk
Limited Company
Registered in England No. 0994733

