




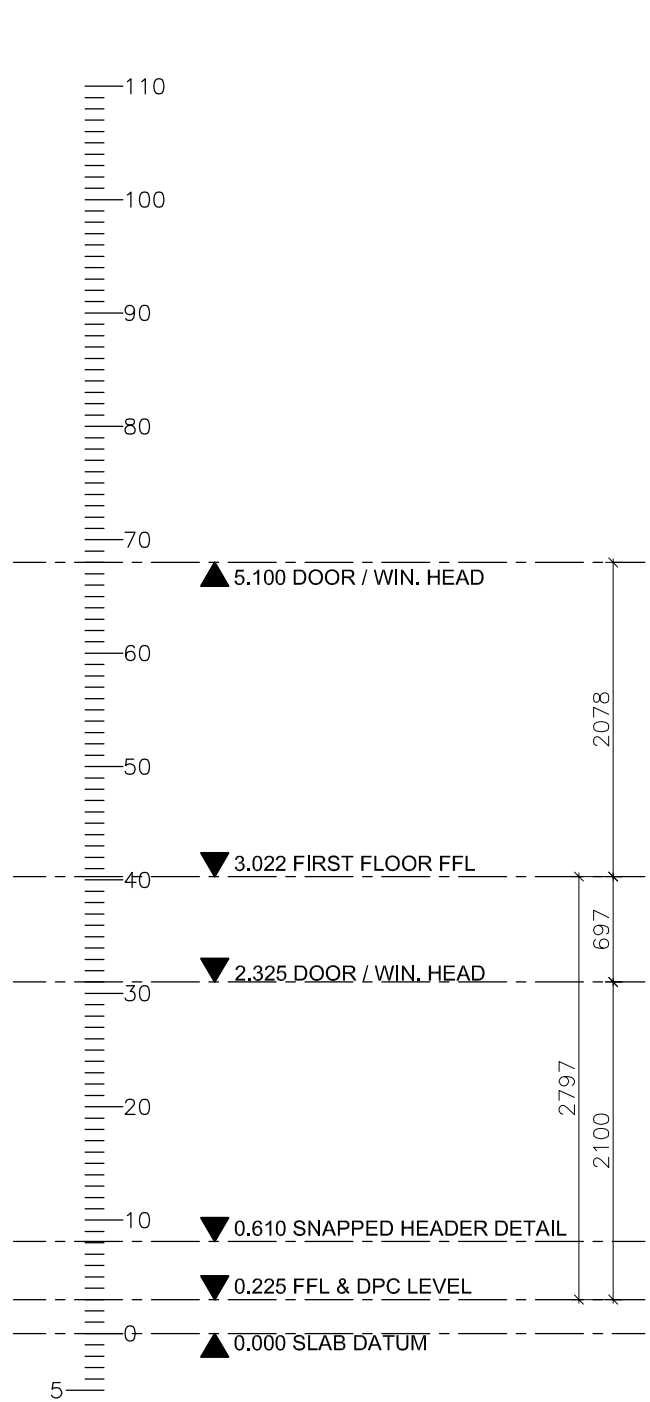


South-West Elevation

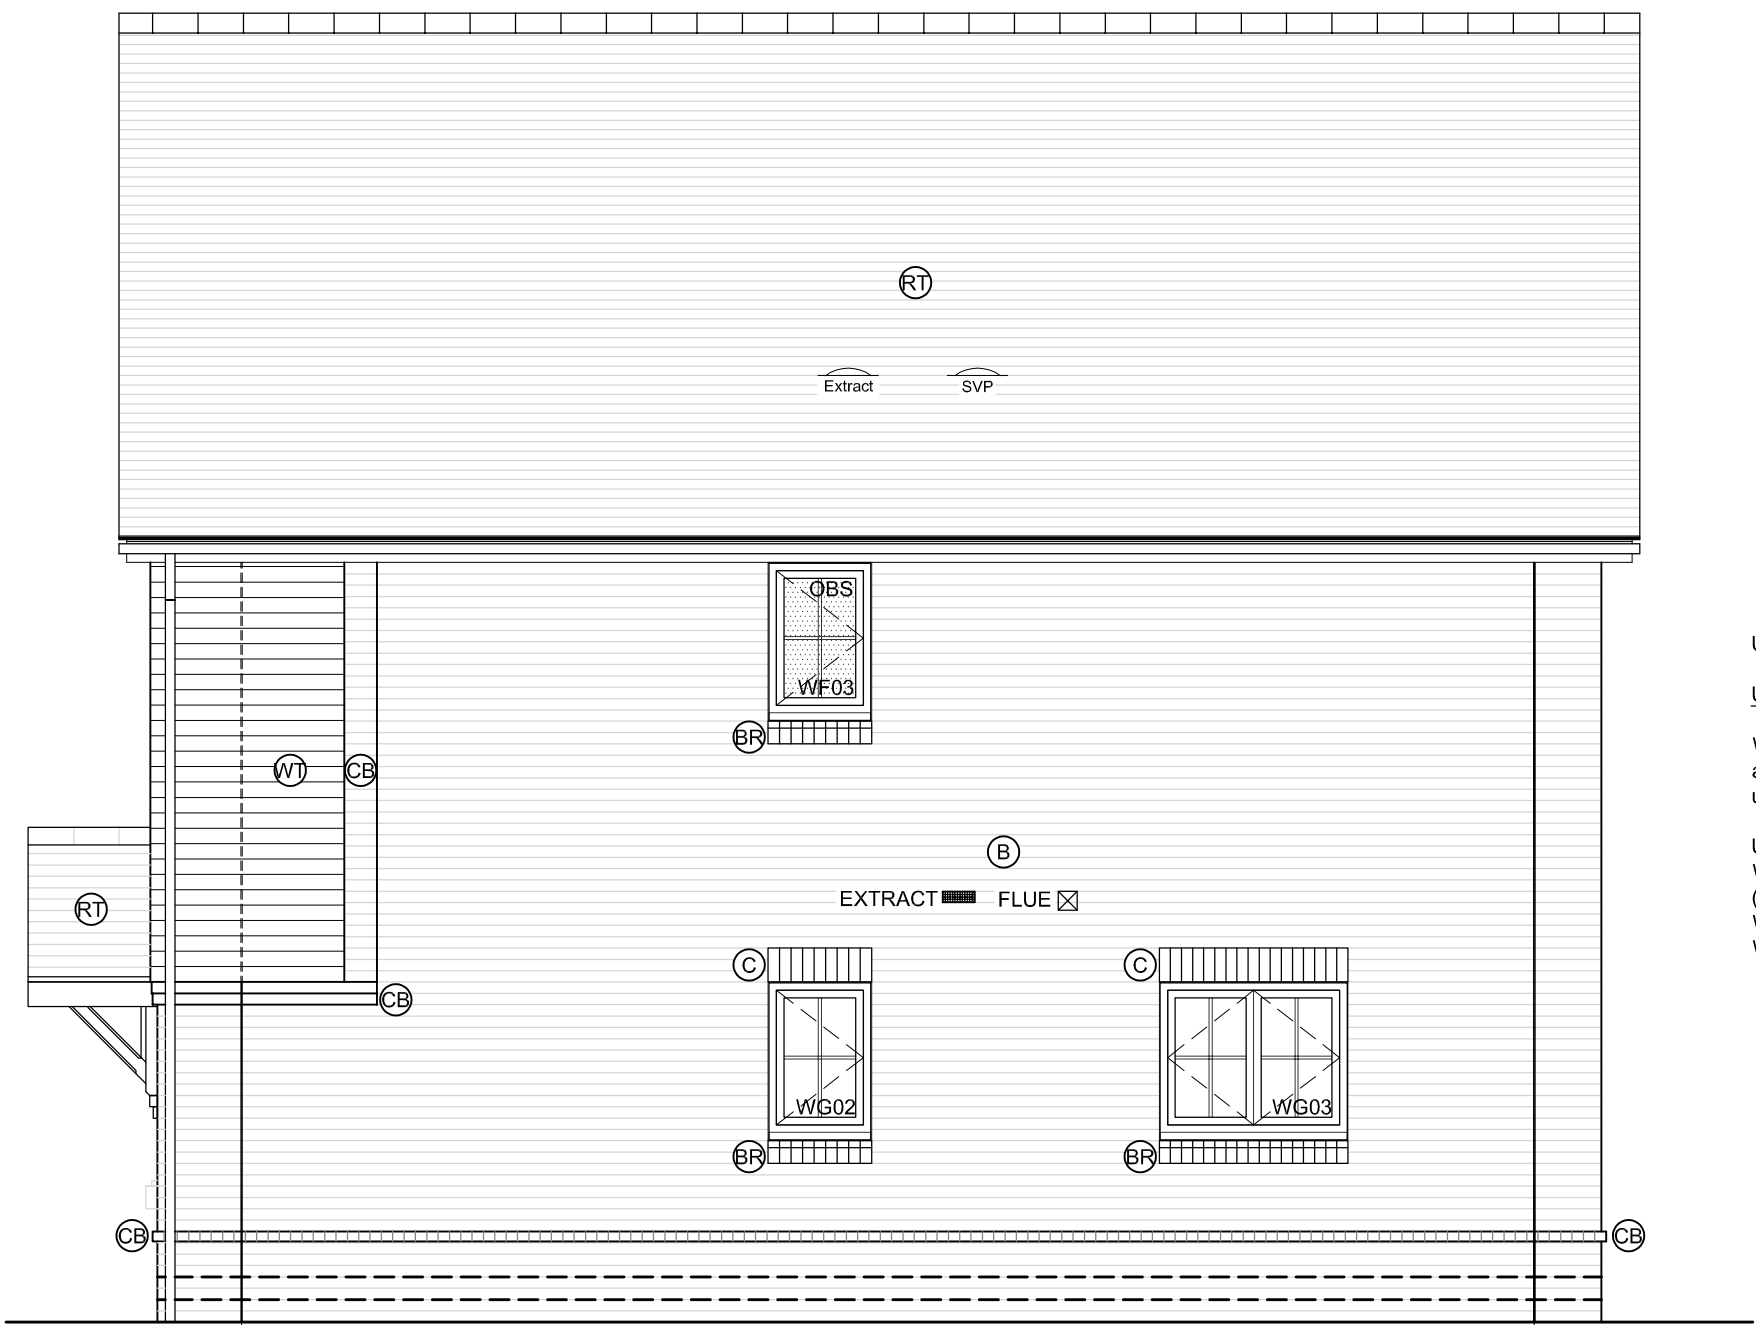

South-East Elevation

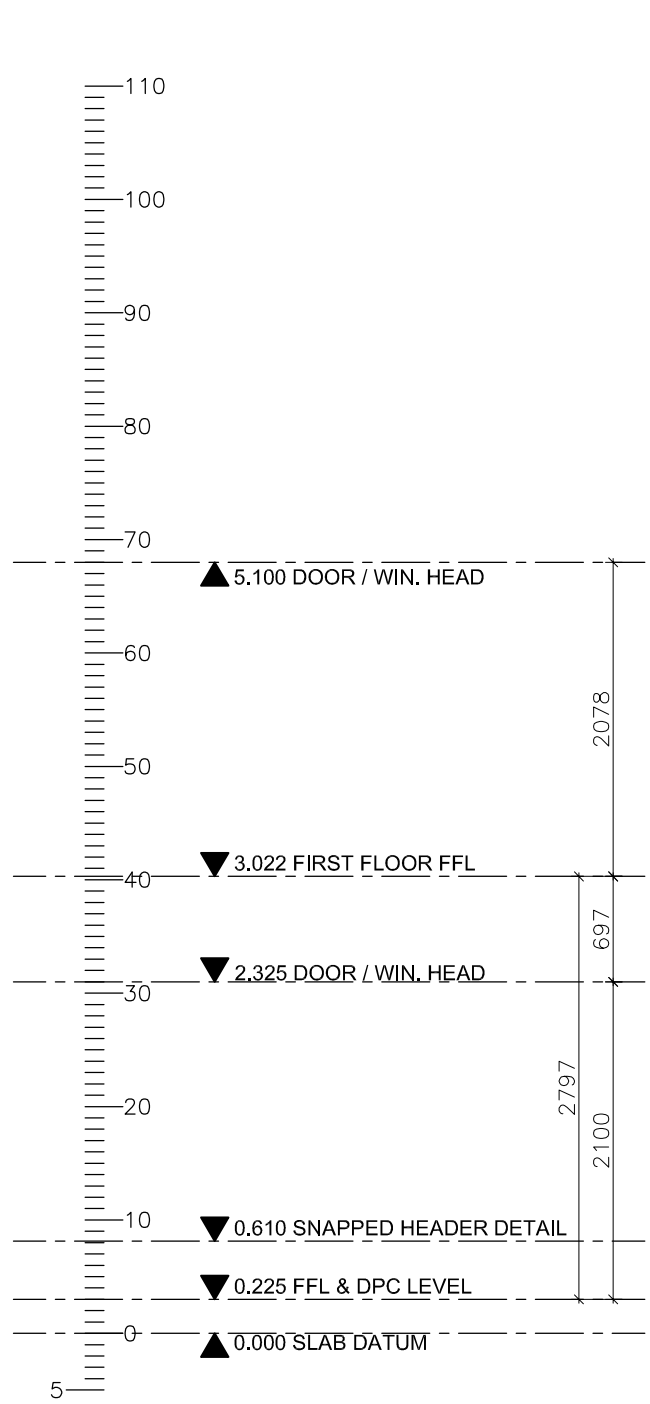

North-East Elevation

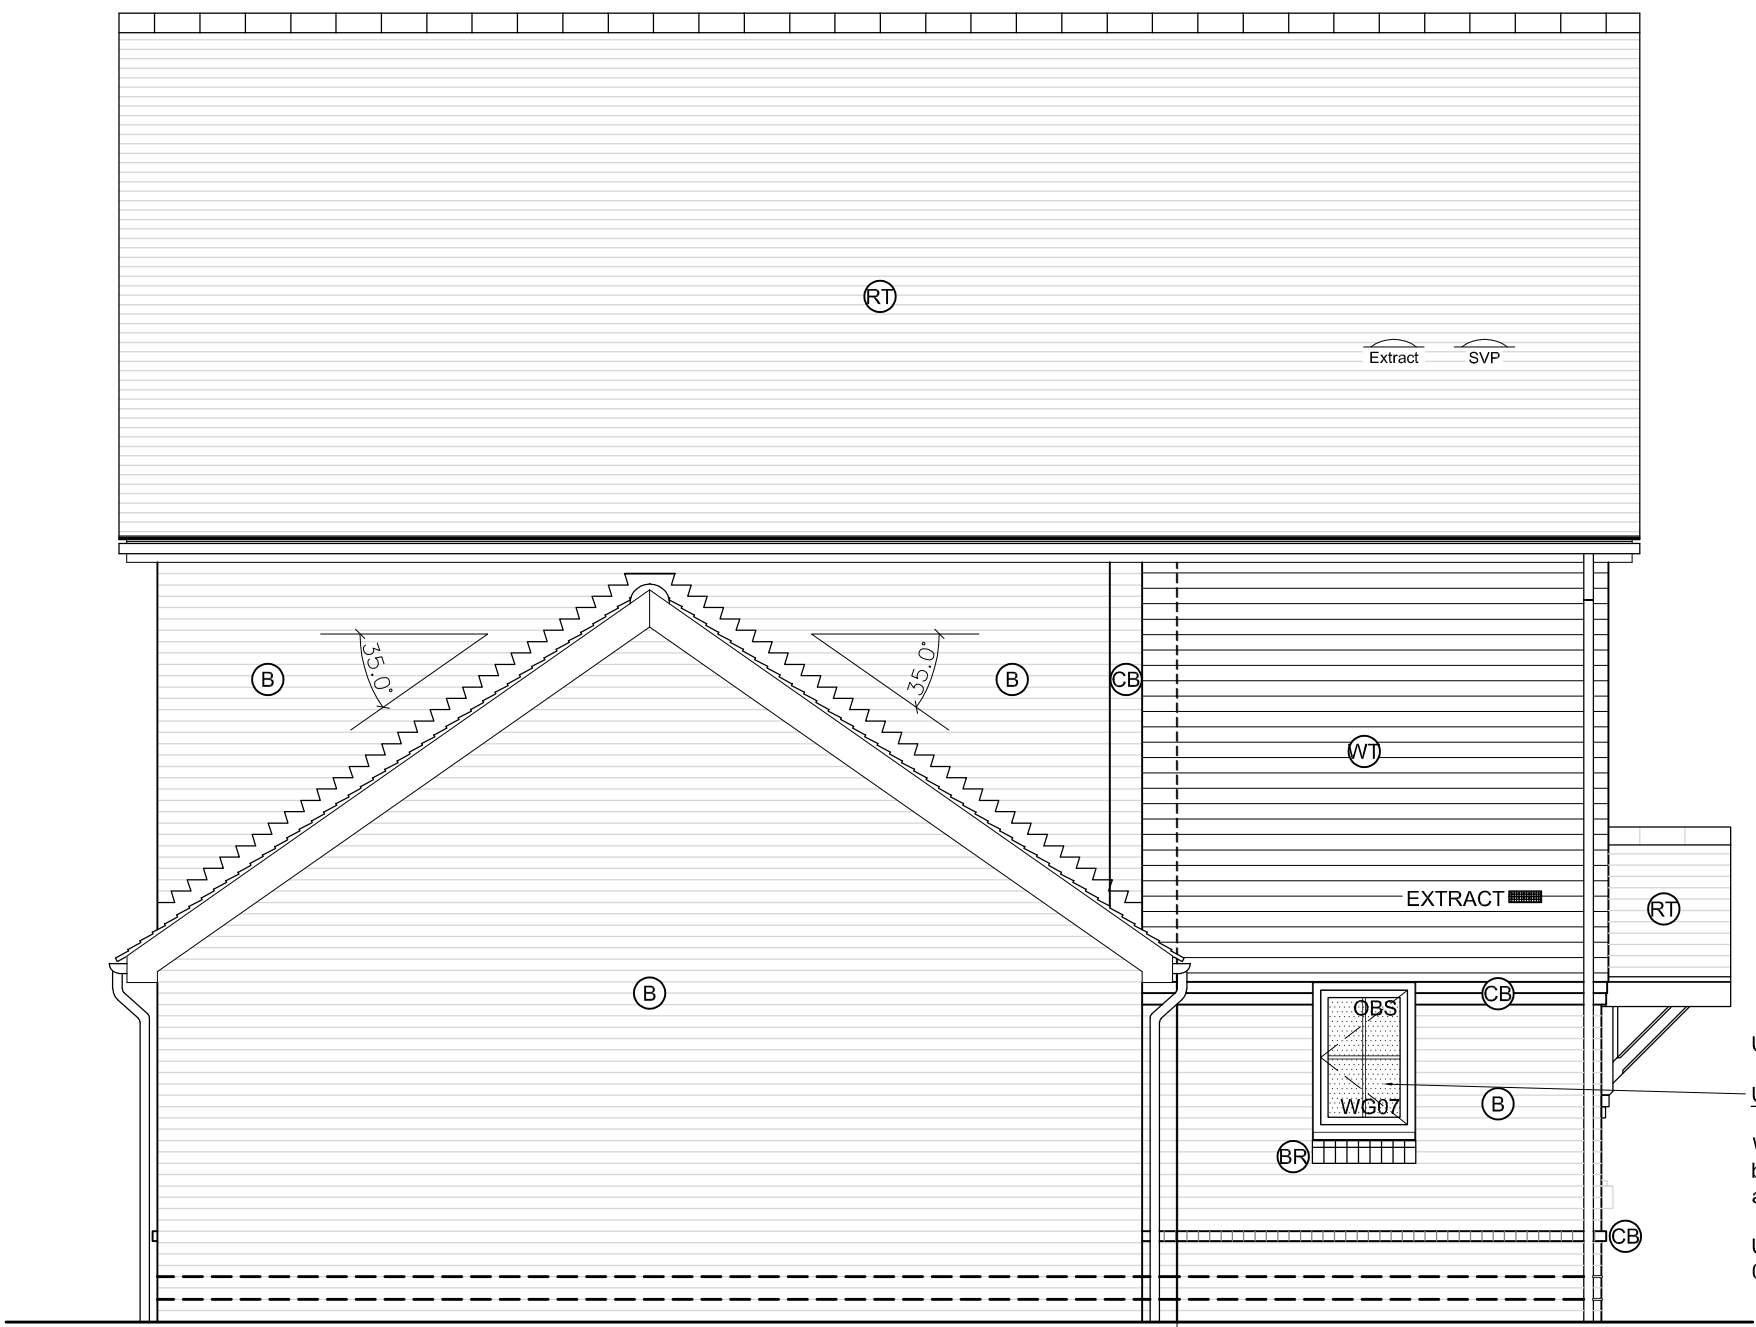

North-West Elevation

Unprotected area calculation:
Using Method.1, AD.B1 Section B4
Windows WG02, WG03 + WF03 openings are 1.25m away from boundary, max unprotected area allowable at 1m = 5.6m²
Unprotected area of windows:
WG02 0.685x1.05m = 0.72m²
WG03 1.25x1.05m = 1.32m²
WF03 0.685x1.05m = 0.72m²
= 2.76m² total

- Notes
1. This drawing is the copyright of MH Architects Ltd
 2. Do not scale this drawing except for Local Authority planning purposes
 3. All dimensions must be checked on site by the contractor prior to commencement of the works.

Client Approval						
	A - Approved					
	B - Approved with comments					
	C - Do not use					
Rev.	Revision Note/Purpose of Issue	Drw By	Date	Chk By	Date	
P01	Preliminary Issue	MD	30.07.21	PWW	31.08.21	
C01	Construction Issue	EA	31.08.21	PWW	31.08.21	
C02	Area in abeyance omitted	PWW	02.09.21	PWW	31.08.21	

LEGEND	
SCHEDULE OF EXTERNAL MATERIALS	
TO BE READ IN CONJUNCTION WITH SEAWARD MATERIALS SCHEDULE	
Walls	A Main Brick - Freshfield Lane 1st Quality stock
	B Main Brick - Welnerberger Maplehurst Light Multi stock
	X Main Brick - Forterra Oakthorpe Red Multi
	CB Contrasting Brickwork - Forterra Atherstone Red
	FL Flint Blocks
	OP Oak Posts on brick/plinth
	WT Redland Rosemary Red clay tiles + Dark Antique feature band
	T Dark grey eternit cladding
Window Heads / Cills	
	ST Stone Cill
	BR Brick Cill - Forterra Atherstone Red
	C Brick Soldier Course - Forterra Atherstone Red
	STH Stone Head
	RST Stone Window Surround
	LC Lead Cill / Lead dormer Cheeks + jambs
	U White PVCu cill
Roof	
	RT Roof Tile - Imery Rustic Red plain clay tile
	LT Slate Tile - Spanish rough cut slate Cupa R12
Eaves/Verge/Fascia - White uPVC	
Windows ■ White painted timber	
Front door - Black composite	
Garage door - Garador metal up and over, black	
Gutters/RWP - Black uPVC	
Wall vents	
	■ Timloc Extract Air Brick - Colour TBC
	☒ Boiler Flue
Roof vents	
	Extract Vent Tile - Colour TBC
	SVP Vent Tile - Colour TBC
	FLUE
	Boiler Flue - Colour TBC

Client		Seaward A SURE SIGN OF QUALITY	
Job title		Bonhams Field Yapton West Sussex	
Drawing title		General Arrangement Elevations Plot 20, 21	
Drawn	Date	Checked	Date
GW	28.06.21		
Job No.	Pro.	Org.	Zone
20-202	BHF	MHA	00
Purpose of issue	ZZ	DR	A
			0232
			C02
CONSTRUCTION			