




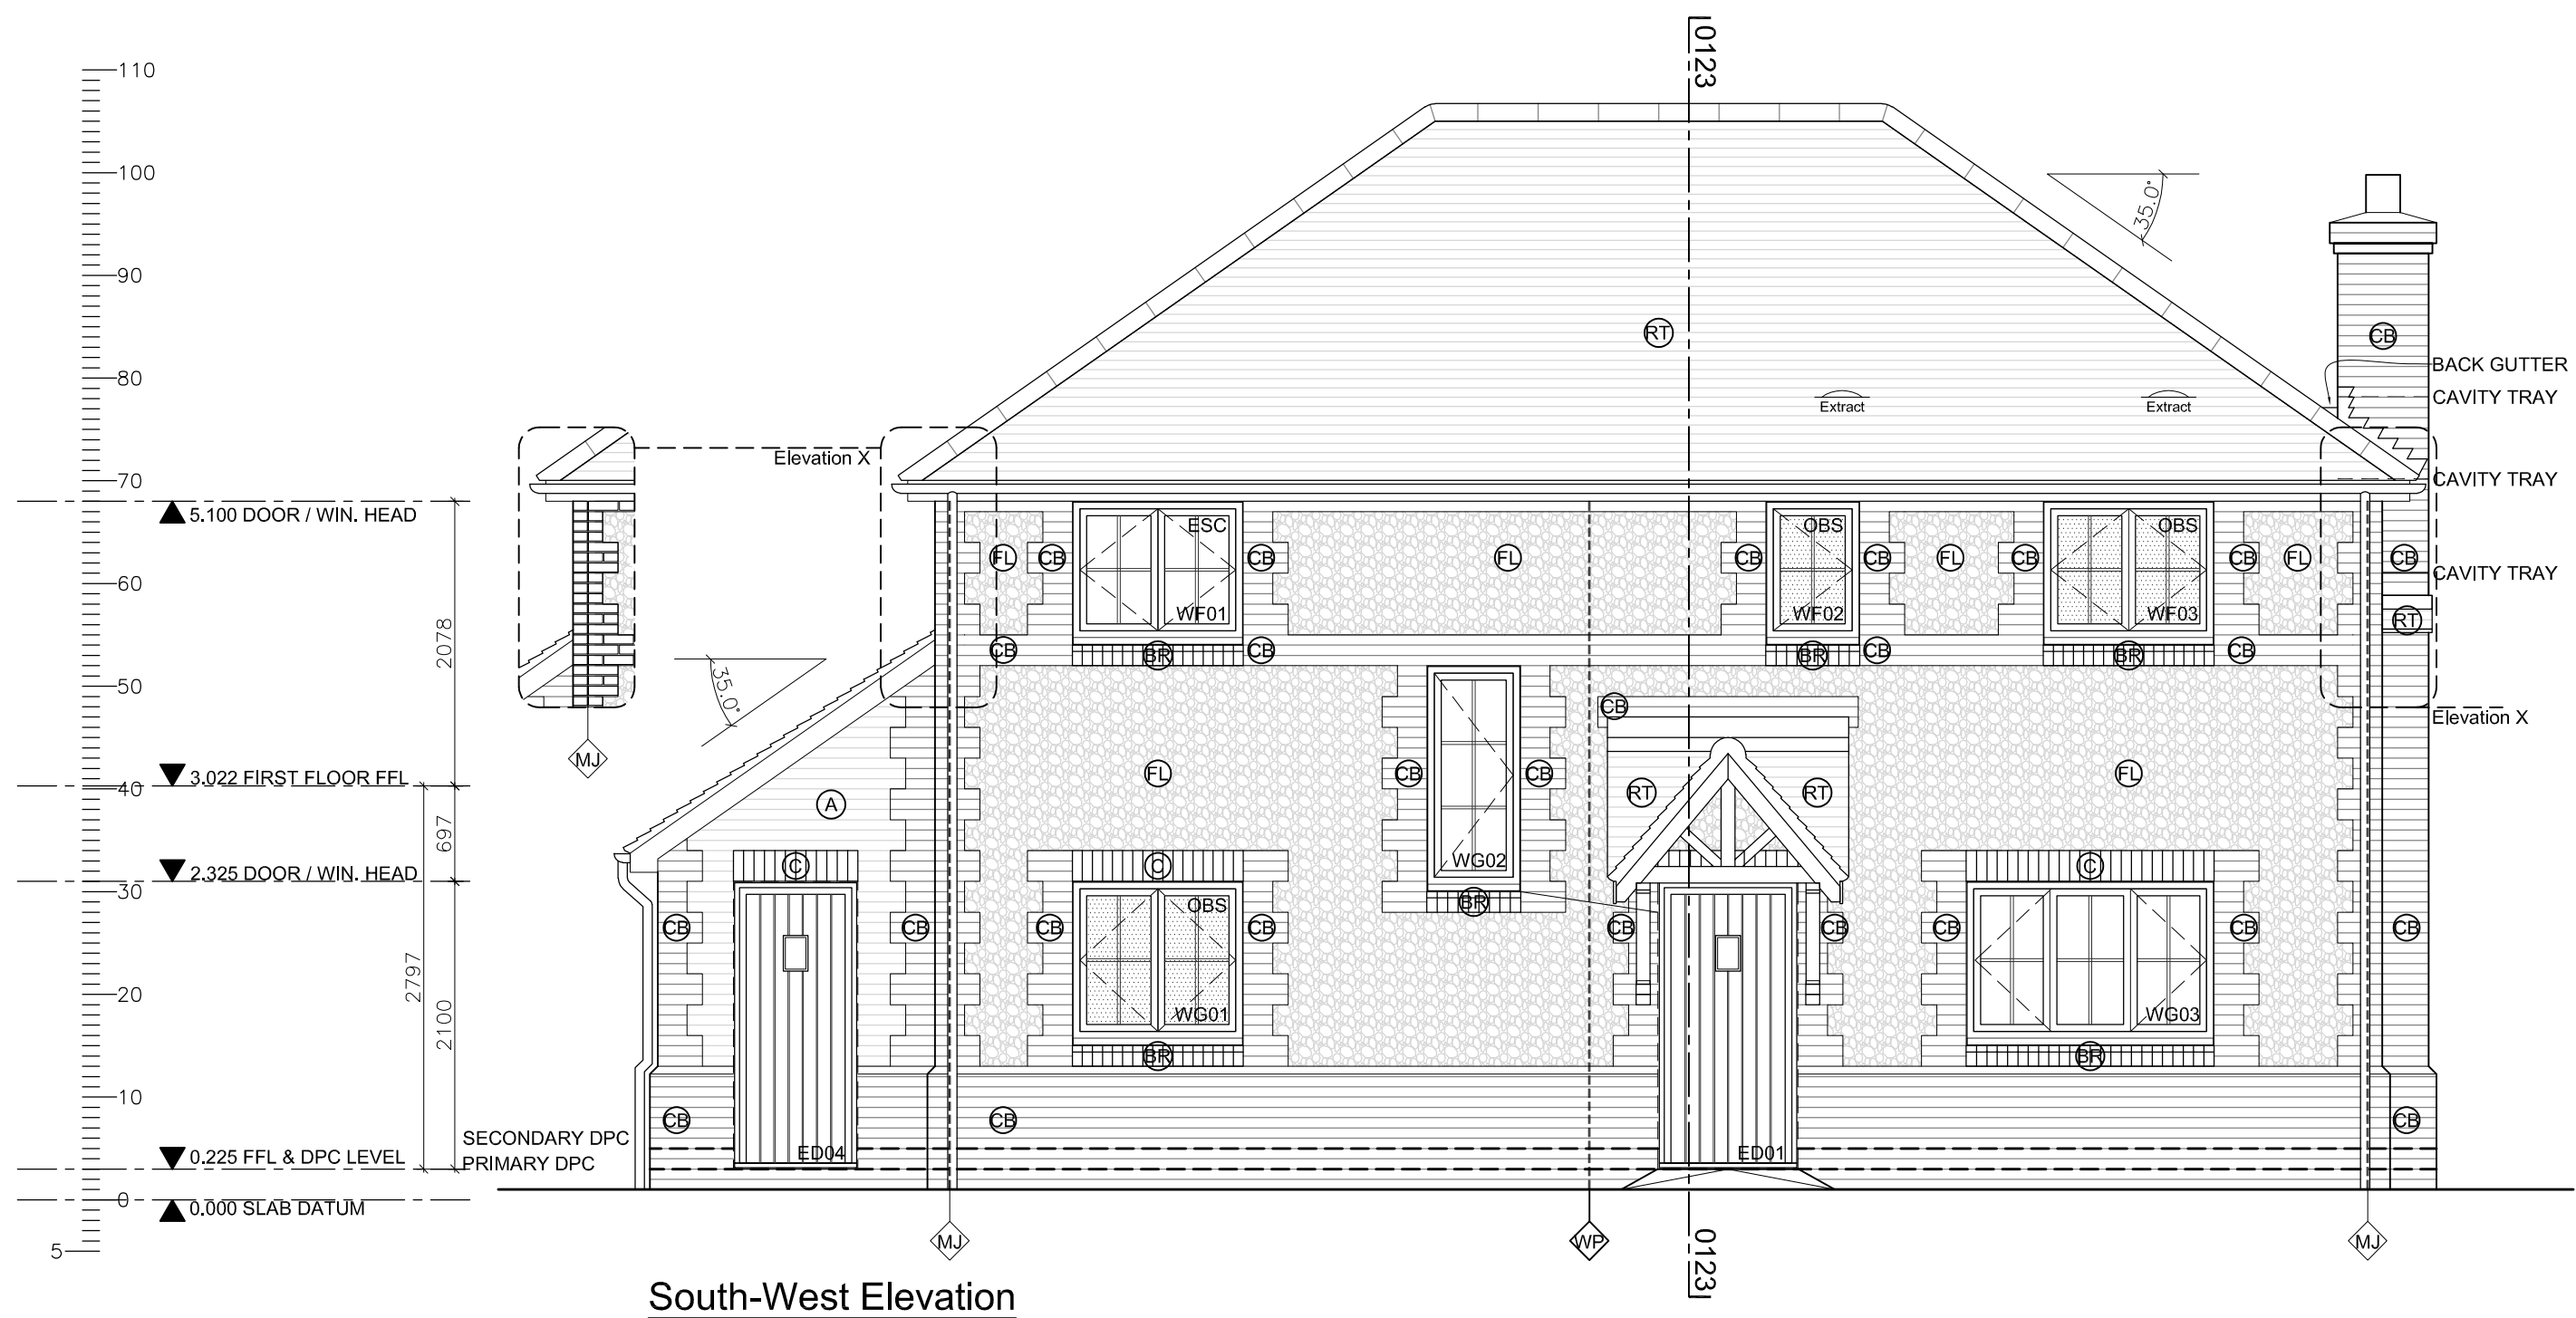


South-West Elevation

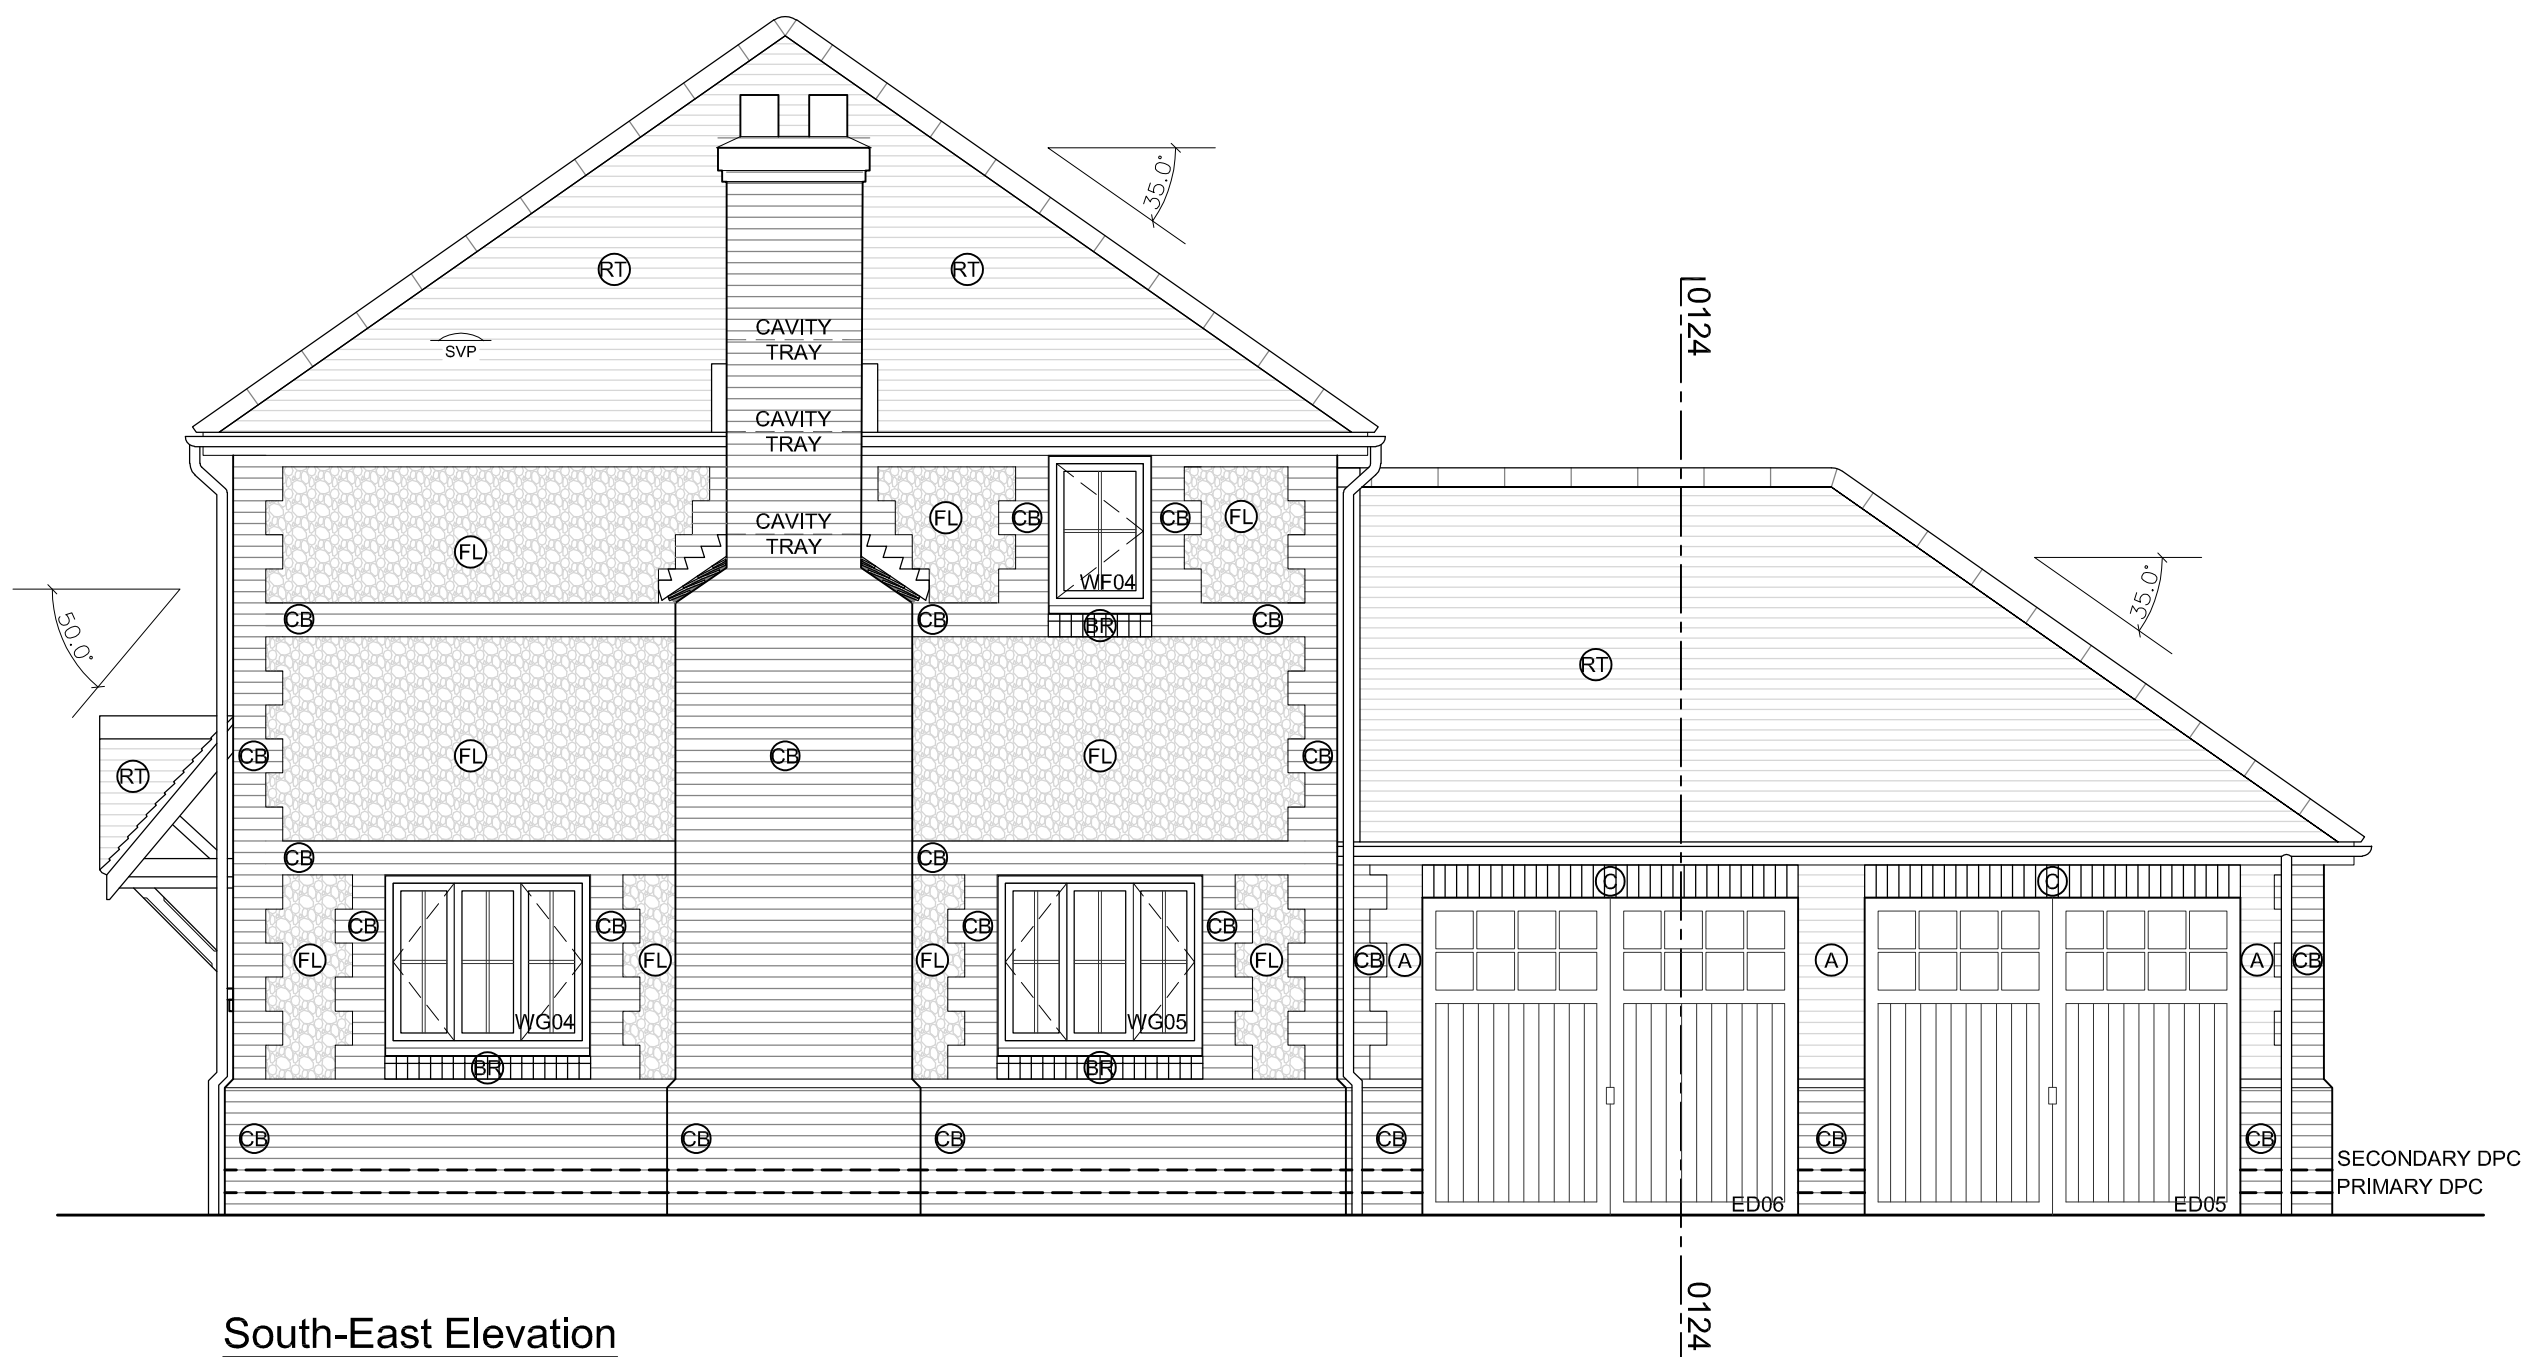

South-East Elevation

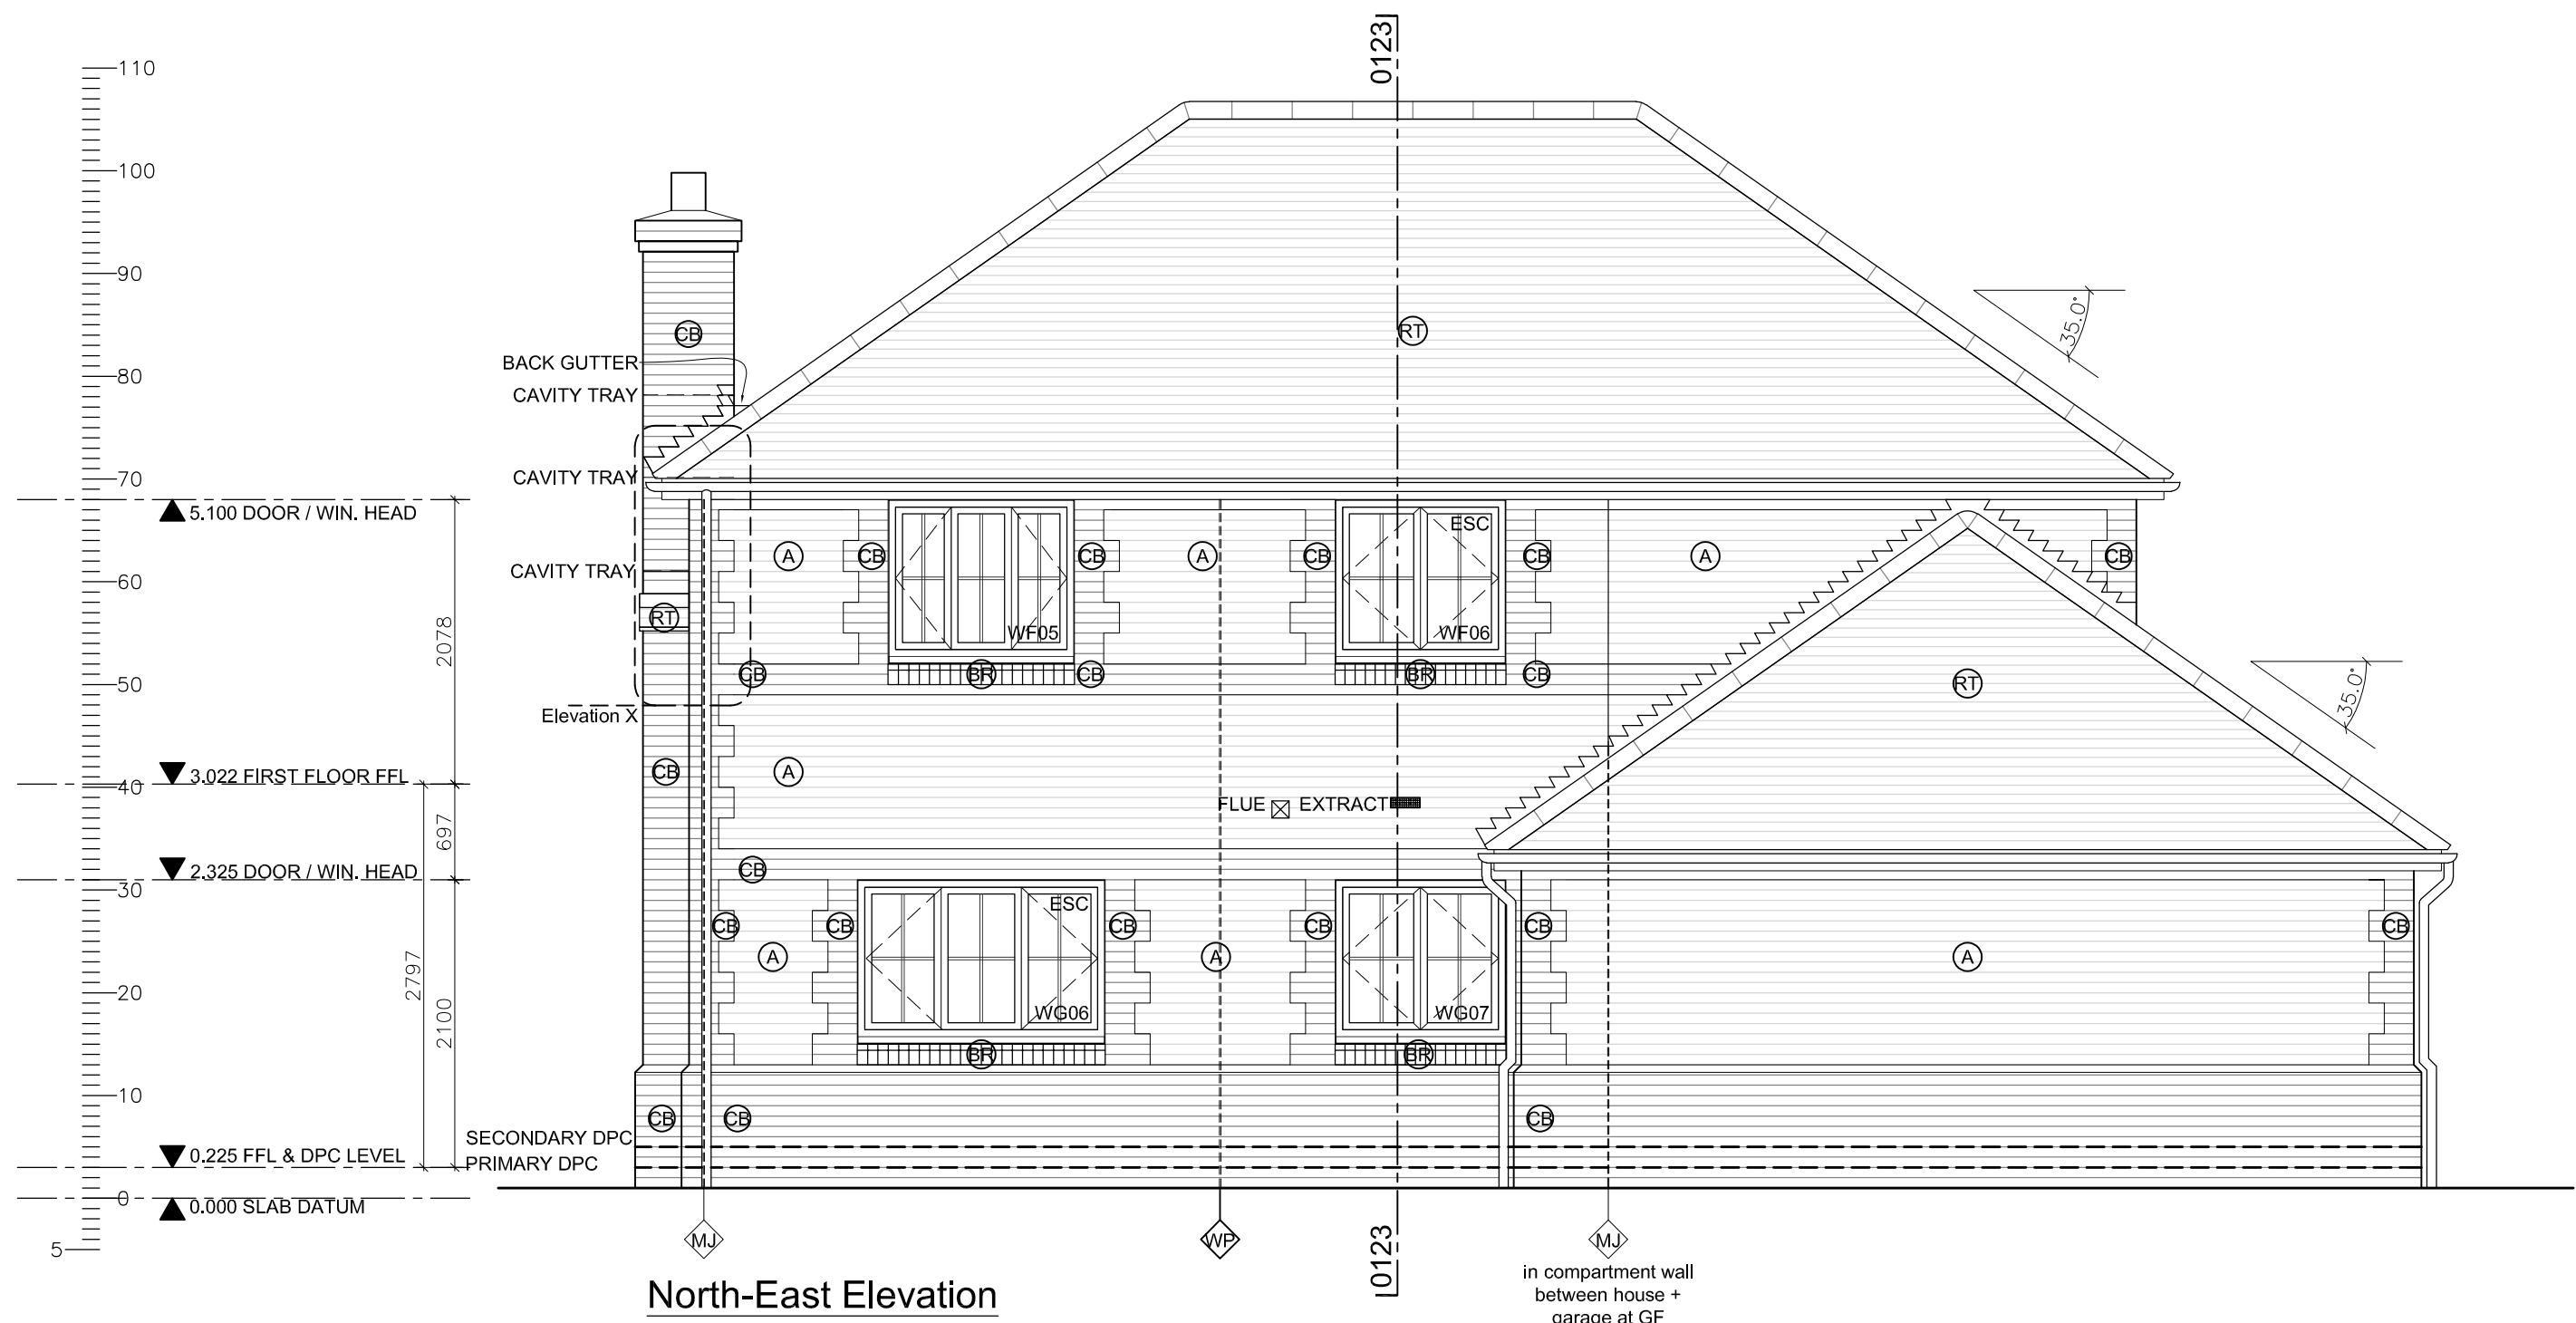

North-East Elevation

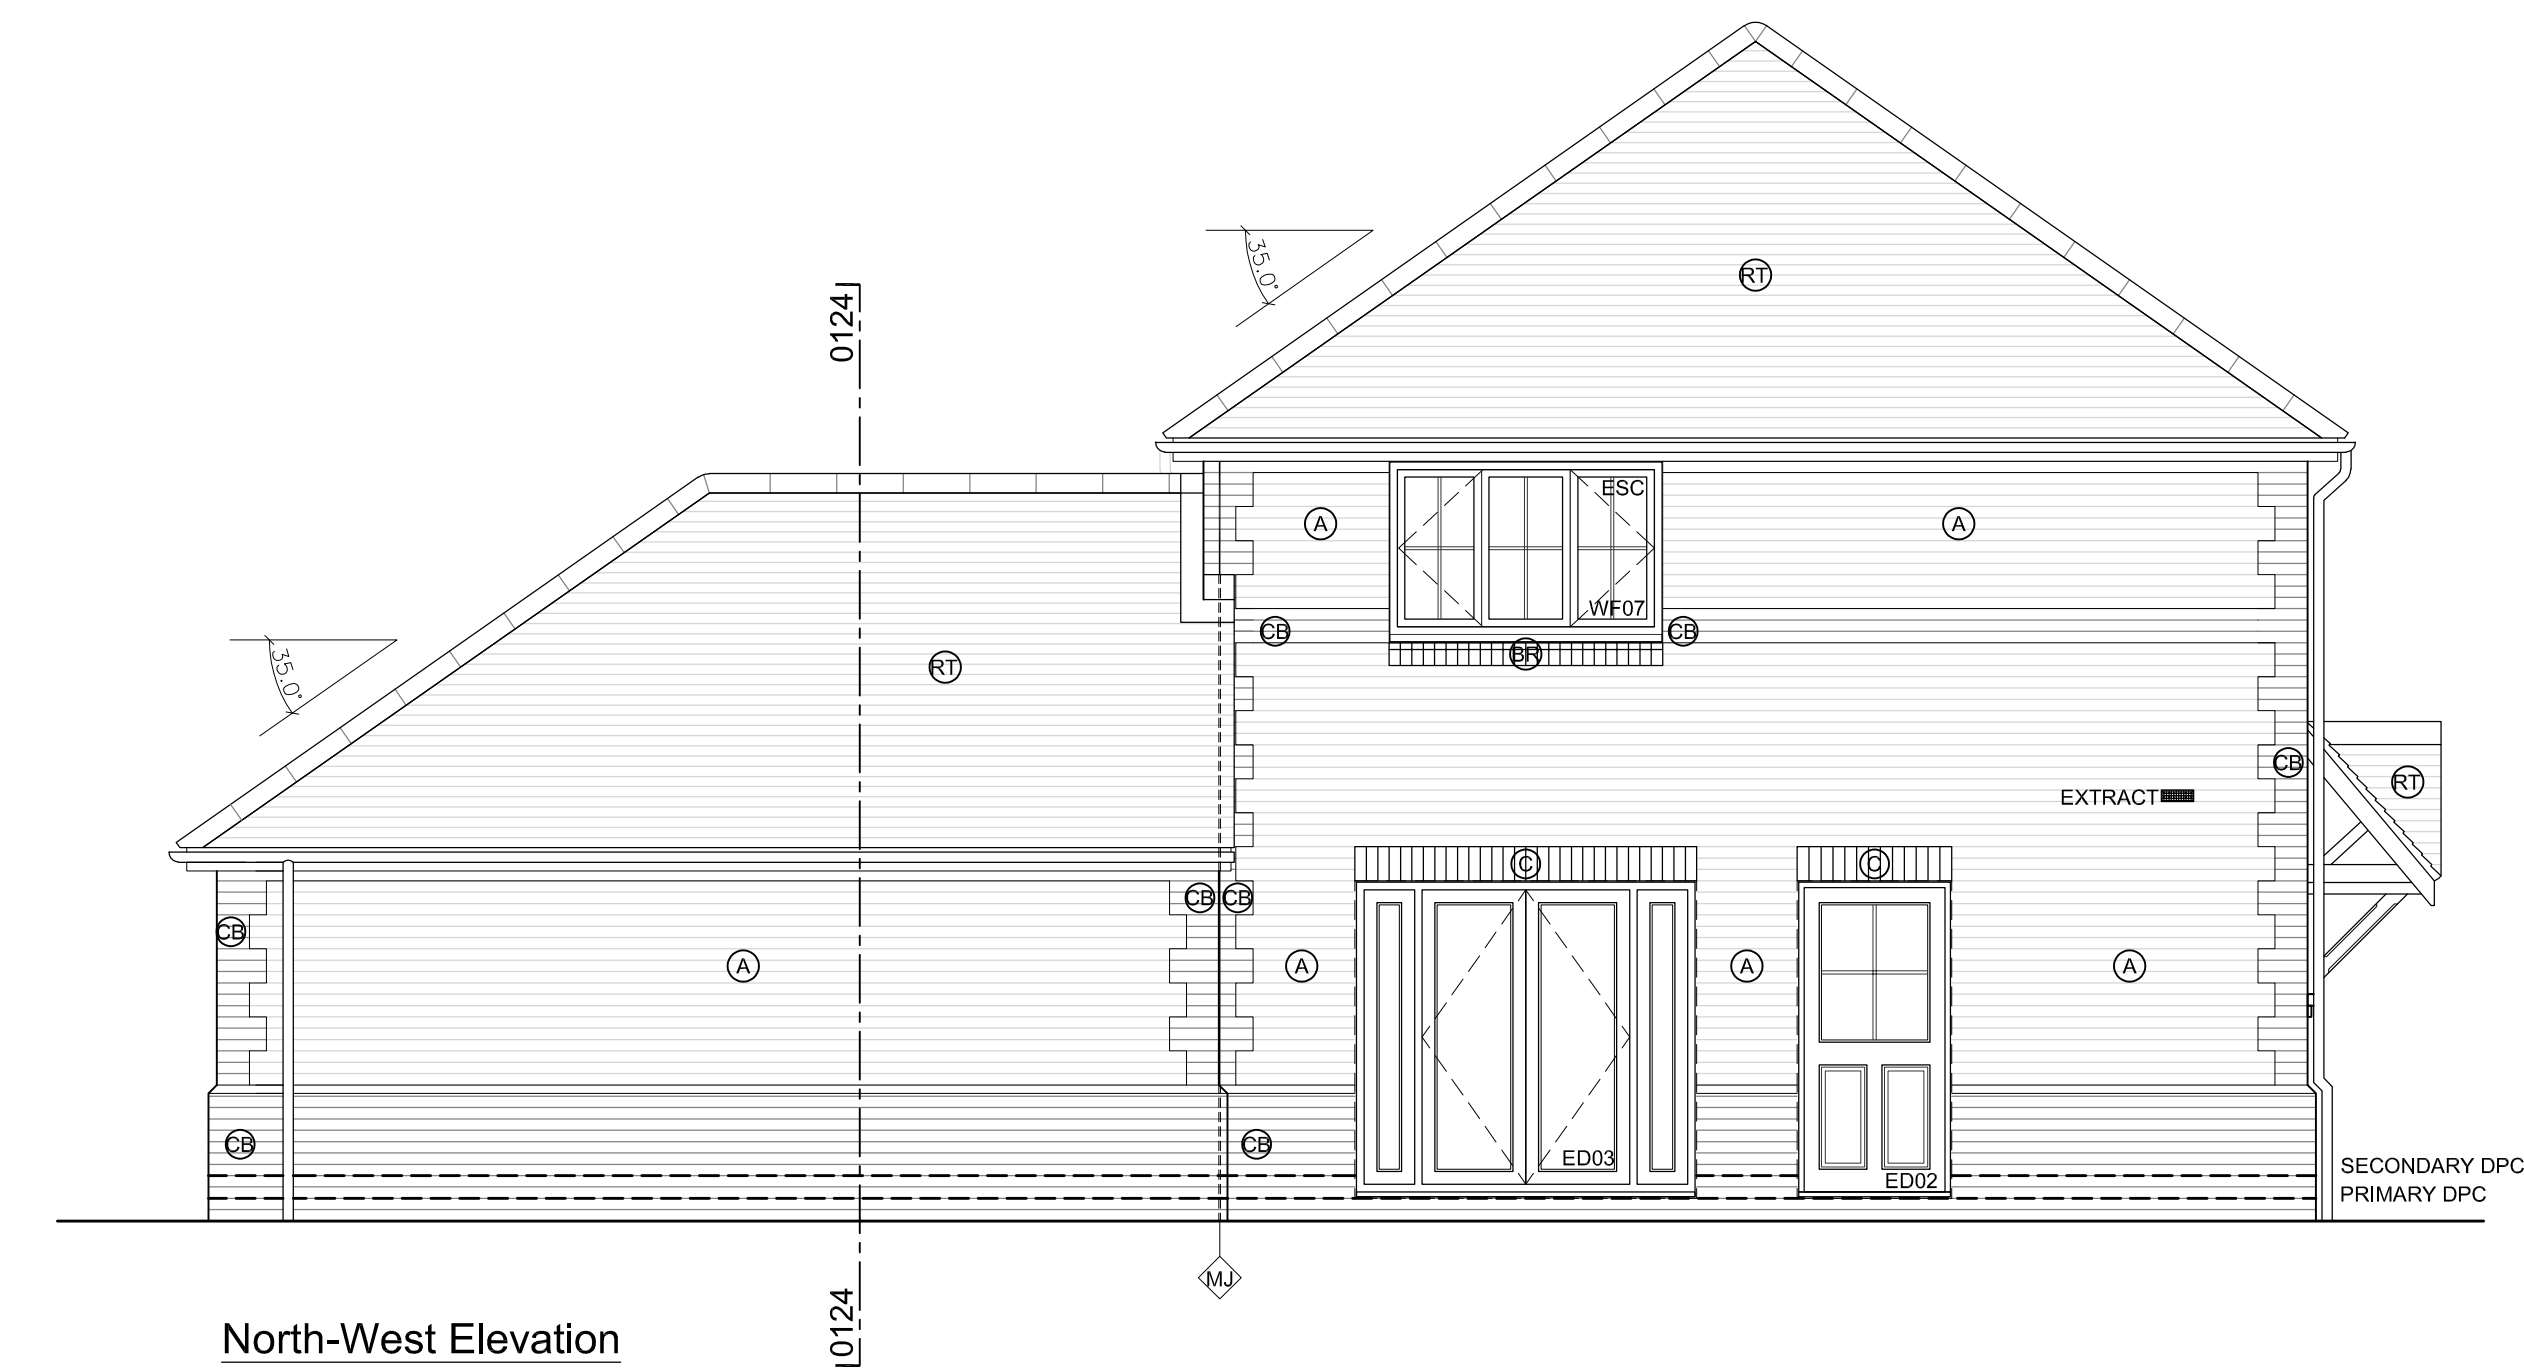

North-West Elevation

- Notes
1. This drawing is the copyright of MH Architects Ltd
 2. Do not scale this drawing except for Local Authority planning purposes
 3. All dimensions must be checked on site by the contractor prior to commencement of the works.

Client Approval						
A - Approved						
B - Approved with comments						
C - Do not use						
Rev.	Revision Note/Purpose of Issue	Drw By	Date	Chk By	Date	
P01	Preliminary Issue	GW	10.03.21			
P02	Updated Brick Quoting & dims	MD	30.06.21			
P03	S/E Engineers information updated	MD	28.07.21			
P04	Client update - Quoting & WF04 window	MD	09.08.21			
P05	Window material amended	PWV	20.08.21			
C01	Construction Issue	EA	31.08.21	PWV	31.08.21	
C02	Area in abeyance omitted	PWV	02.09.21			

LEGEND	
SCHEDULE OF EXTERNAL MATERIALS	
TO BE READ IN CONJUNCTION WITH SEAWARD MATERIALS SCHEDULE	
Walls	A Main Brick - Freshfield Lane 1st Quality stock
	B Main Brick - Welnerberger Maplehurst Light Multi stock
	X Main Brick - Forterra Oakthorpe Red Multi
	CB Contrasting Brickwork - Forterra Atherstone Red
	FL Flint Blocks
	OP Oak Posts on brick pier/plinth
	WT Redland Rosemary Red clay tiles + Dark Antique feature band
	T Dark grey eternit cladding
Window Heads / Cills	
	ST Stone Cill
	BR Brick Cill - Forterra Atherstone Red
	C Brick Soldier Course - Forterra Atherstone Red
	STH Stone Head
	RST Stone Window Surround
	LC Lead Cill / Lead dormer Cheeks + jambs
	U White PVCu cill
Roof	
	RT Roof Tile - Imery Rustic Red plain clay tile
	LT Slate Tile - Spanish rough cut slate Cupa R12
Eaves/Verge/Fascia - White uPVC	
Windows	
	White painted timber
Front door - Black composite	
Garage door - Garador metal up and over, black	
Gutters/RWP - Black uPVC	
Wall vents	
	Timloc Extract Air Brick - Colour TBC
	Boiler Flue
Roof vents	
	Extract Vent Tile - Colour TBC
	SVP Vent Tile - Colour TBC
	FLUE Boiler Flue - Colour TBC

Client		Seaward	
Job title		Bonhams Field	
Drawing title		Yapton	
Drawn		West Sussex	
Date		General Arrangement	
Checked		Elevations	
Scale at A1		Plot 1	
Job No.		20-202	
Pro.		BHF MHA 00	
Zone		ZZ	
Level		DR	
Type		A	
Role		0122	
No.		C02	
Rev.		Purpose of issue	
CONSTRUCTION			