




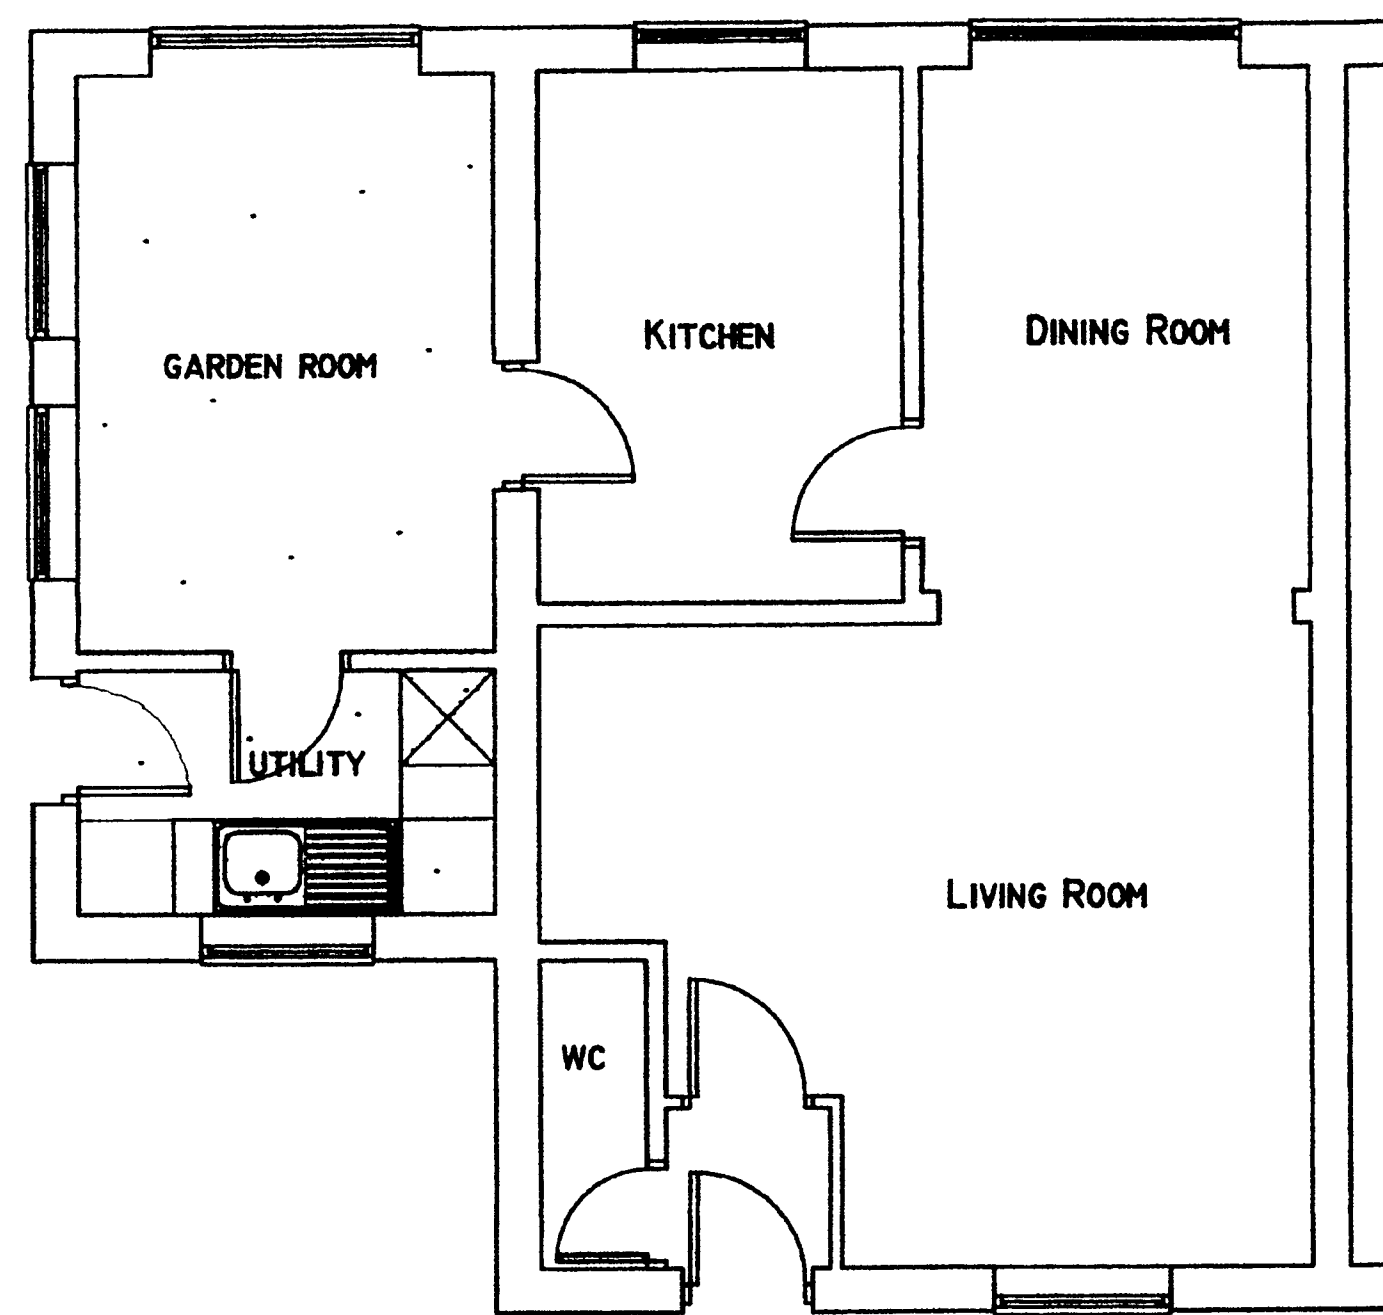



PROPOSED GROUND FLOOR PLAN
SCALE 1:50

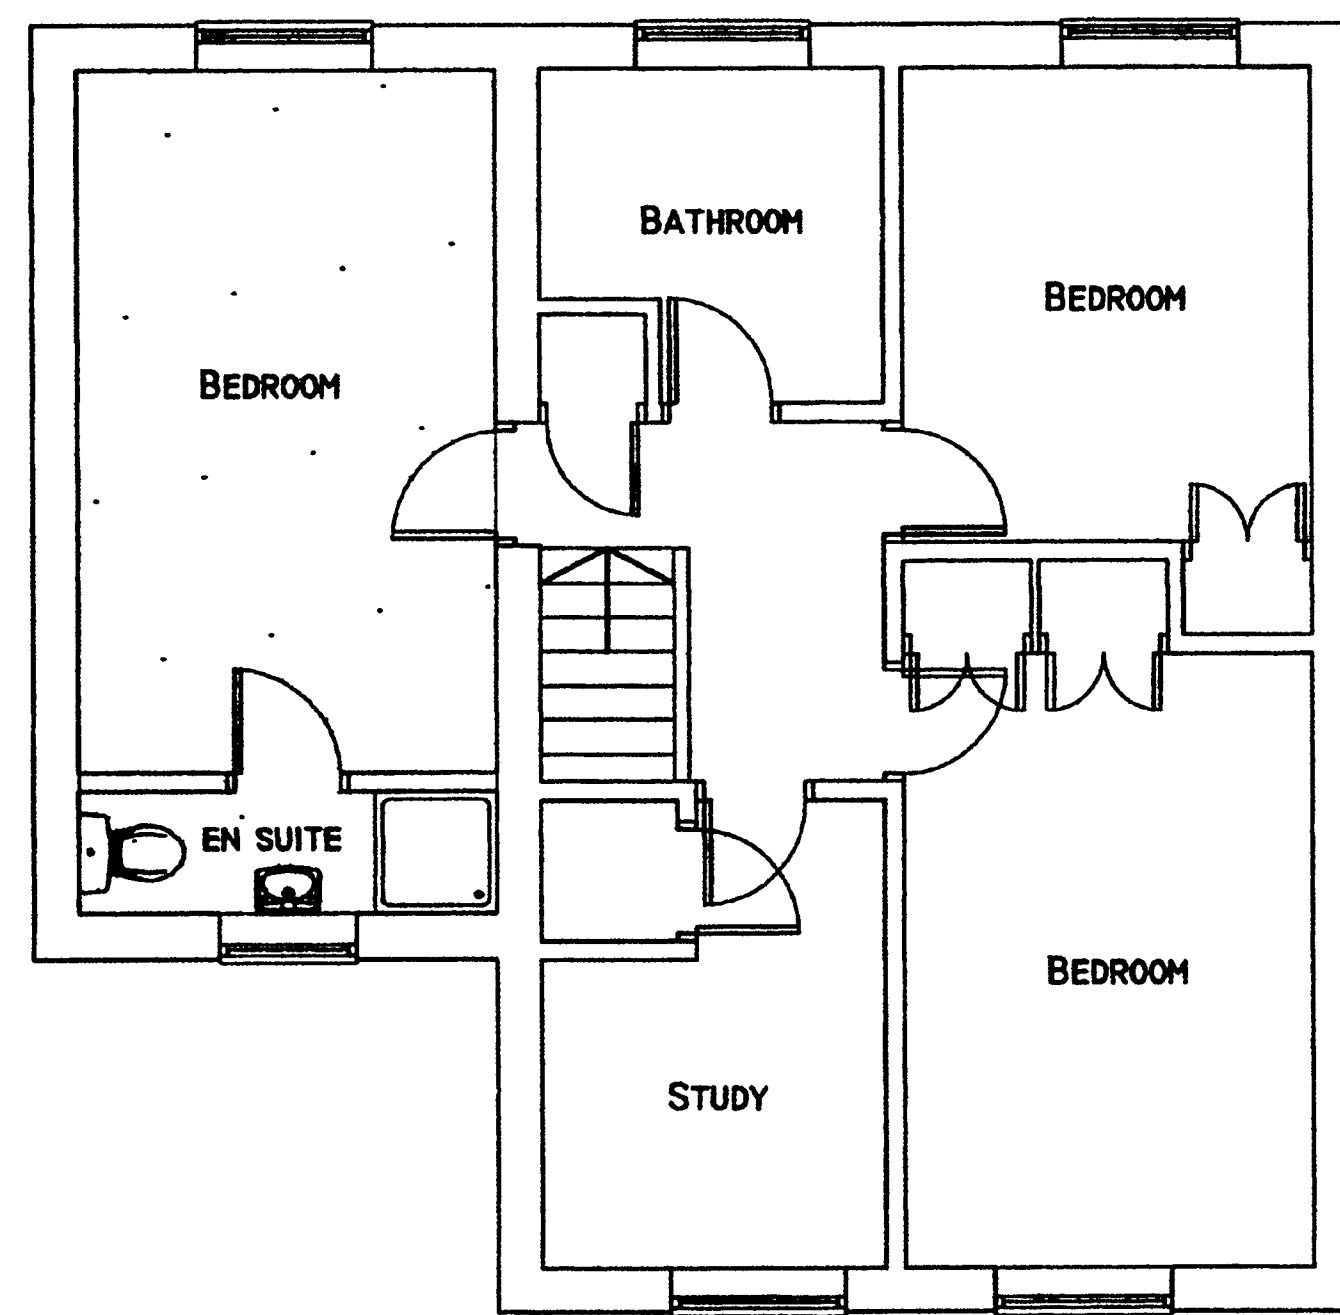


PROPOSED FIRST FLOOR PLAN
SCALE 1:50

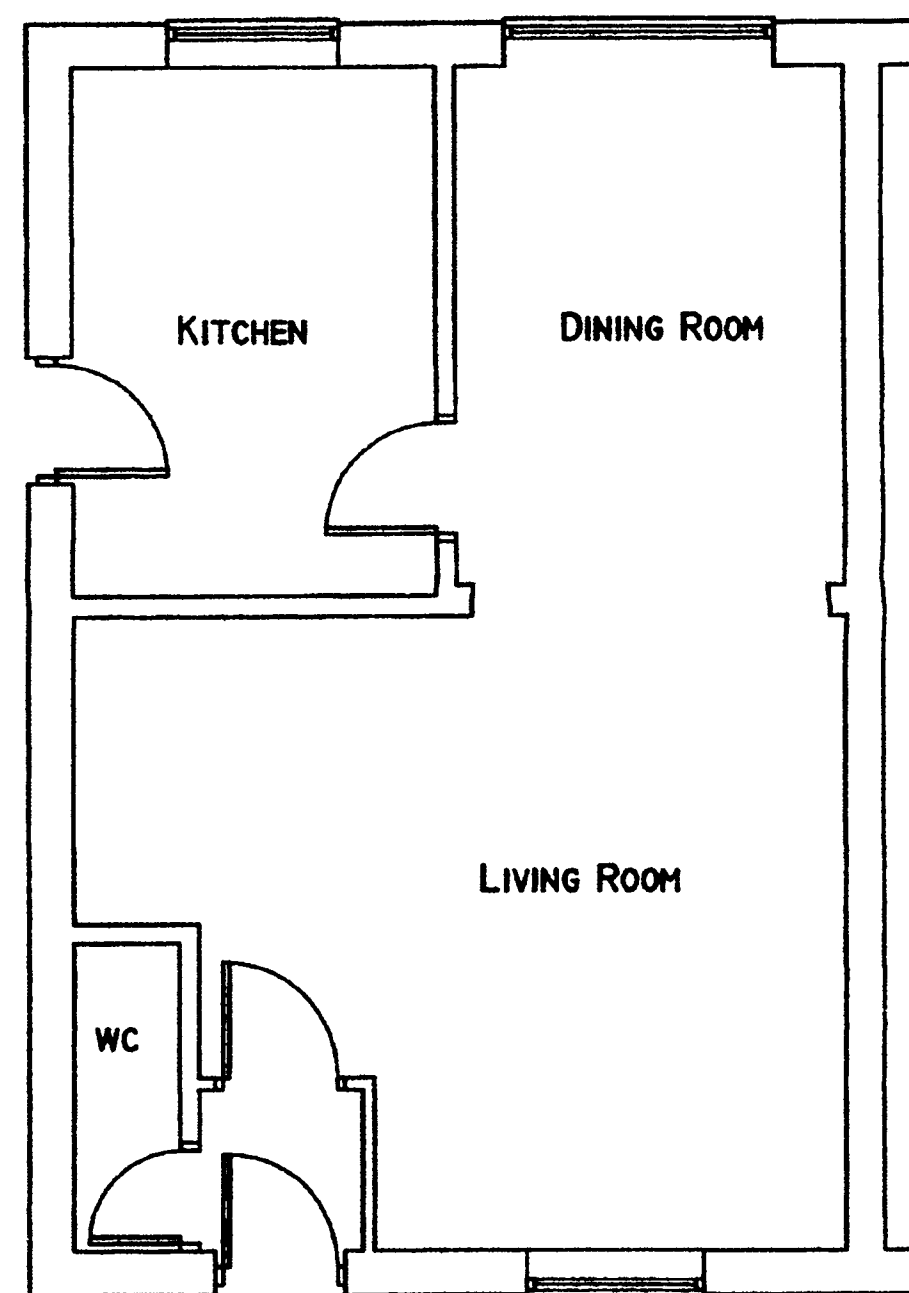


EXISTING GROUND FLOOR PLAN
SCALE 1:50

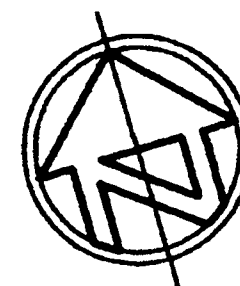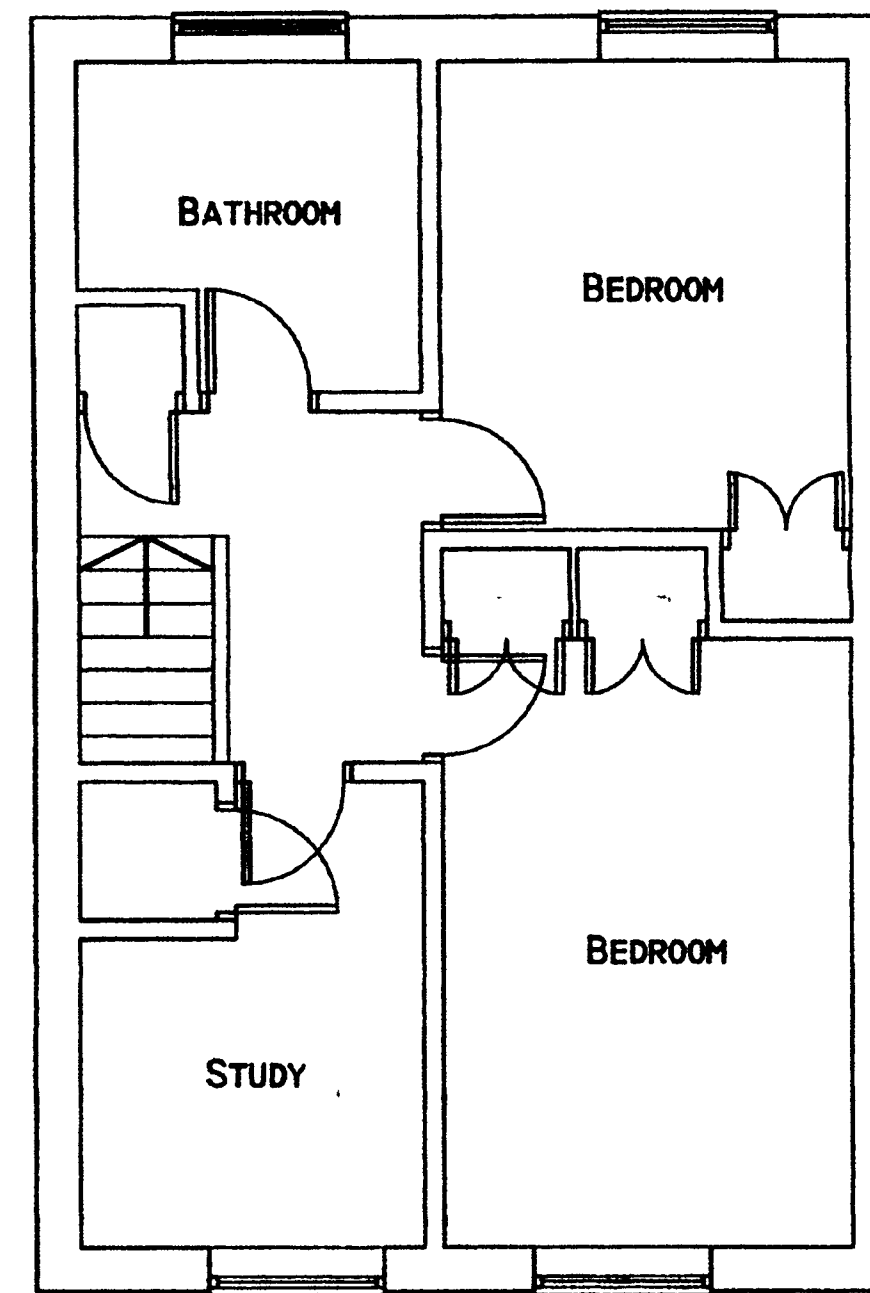


EXISTING FIRST FLOOR PLAN
SCALE 1:50

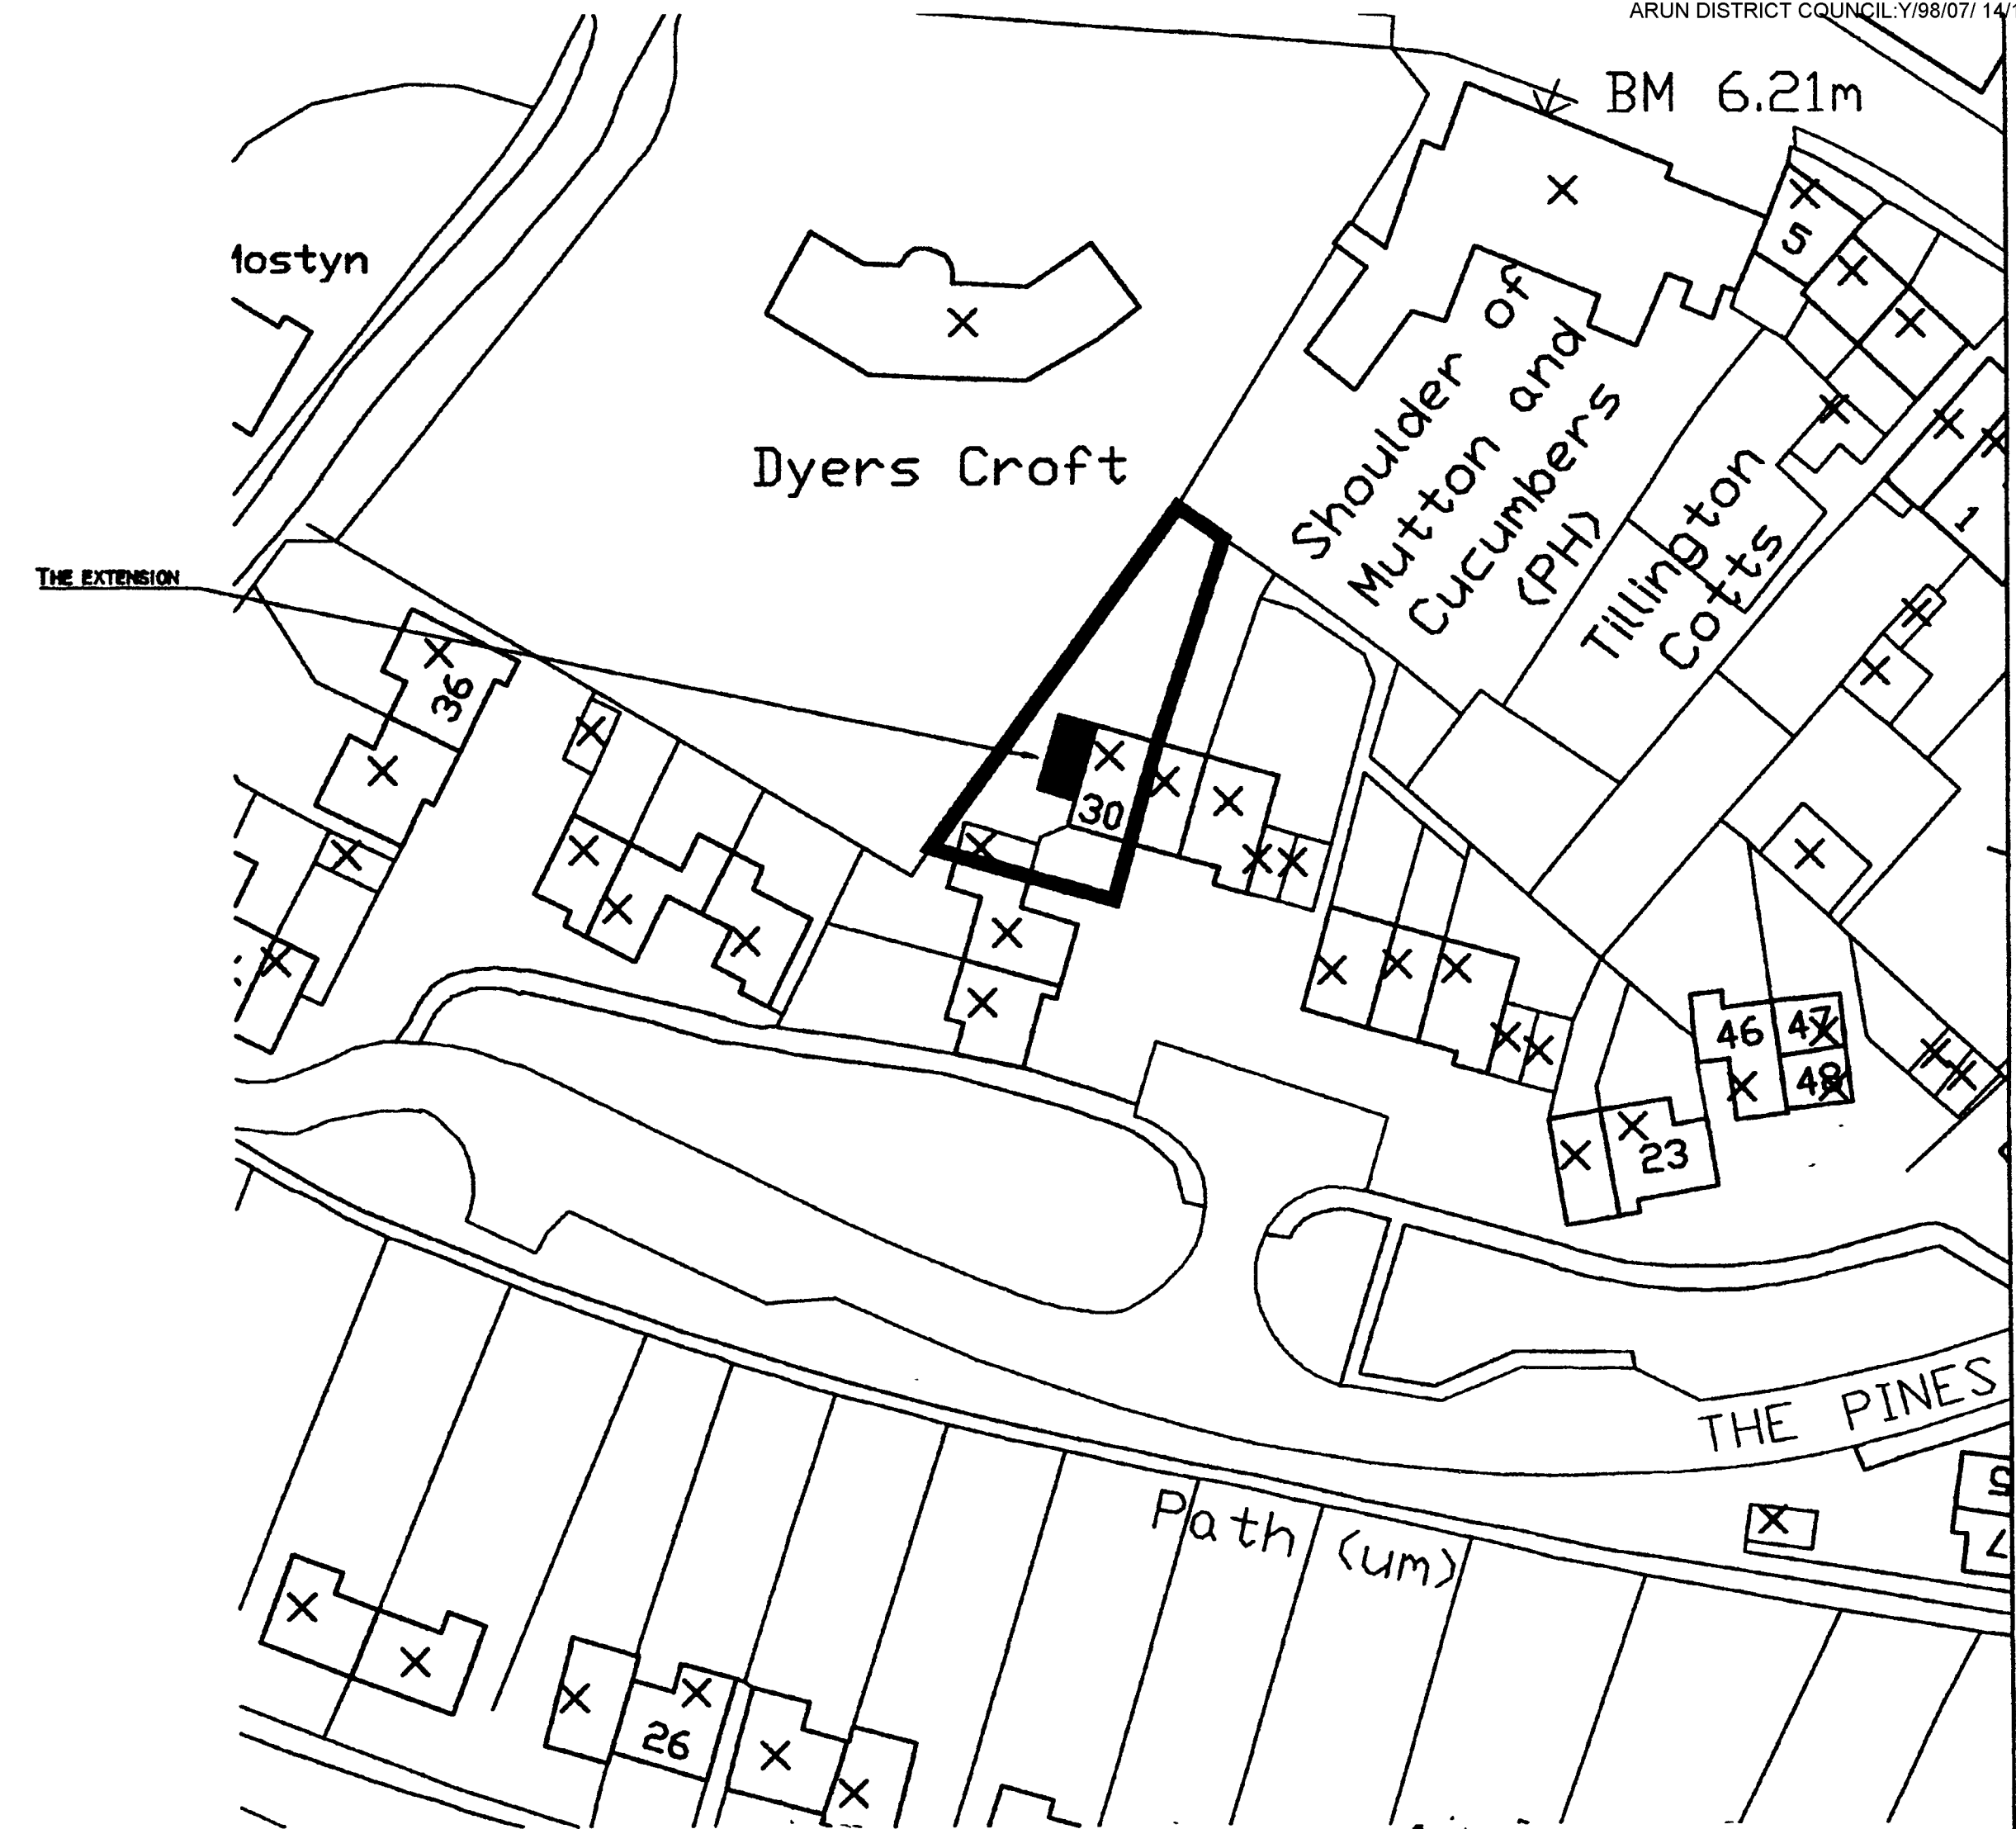

SITE PLAN SCALE 1:500

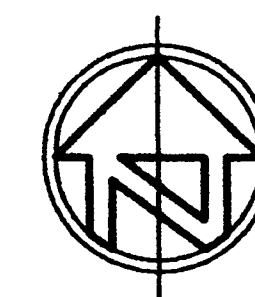


THE EXTENSION

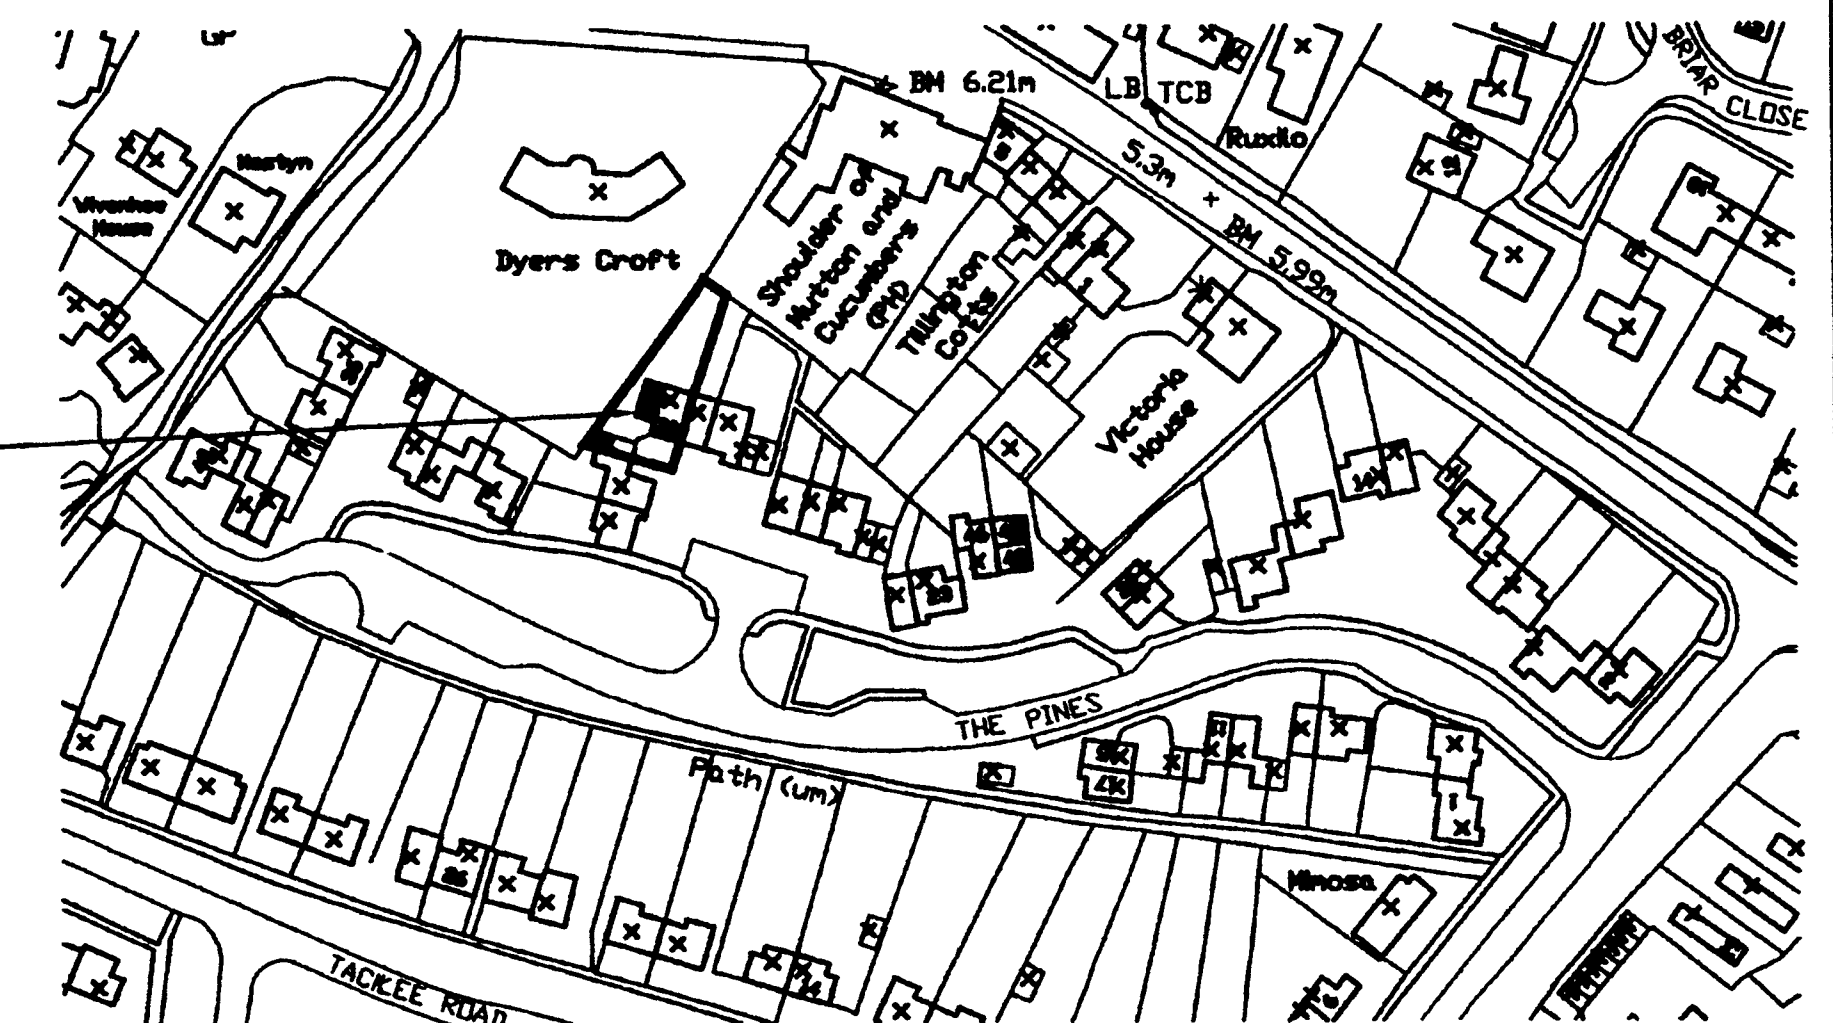


LOCATION PLAN SCALE 1:1250


© Crown Copyright 2007. All rights reserved. Licence number 100020449

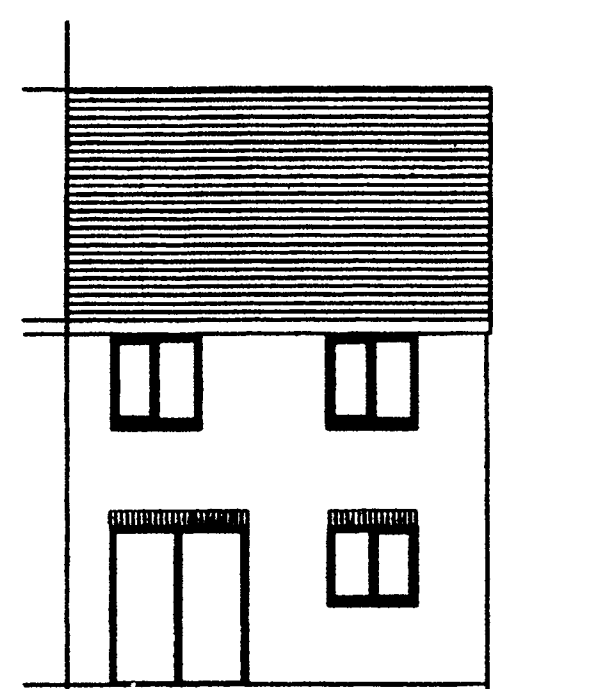

EXISTING NORTH ELEVATION
SCALE 1:100

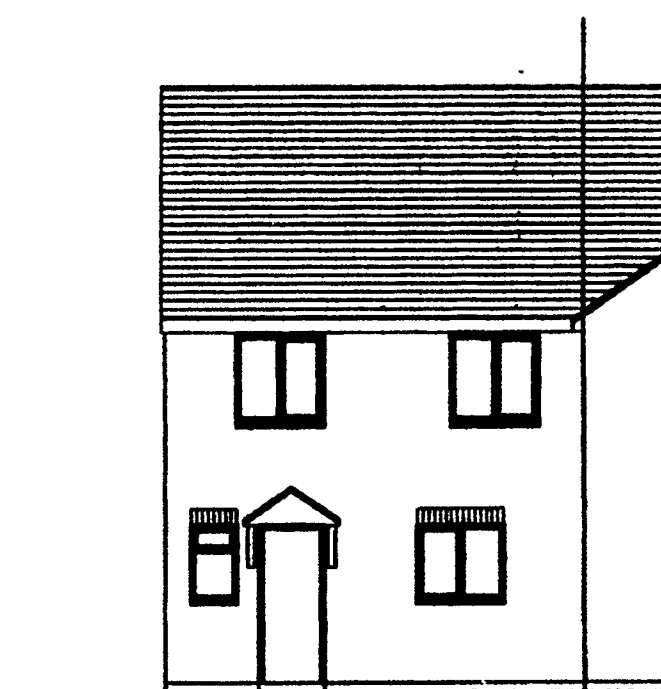

EXISTING SOUTH ELEVATION
SCALE 1:100

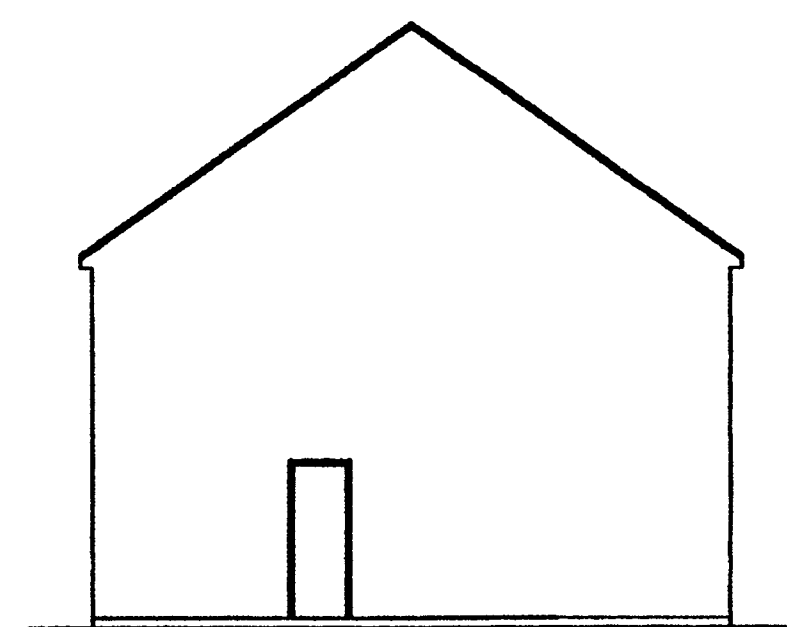


EXISTING WEST ELEVATION
SCALE 1:100



PROPOSED NORTH ELEVATION
SCALE 1:100



PROPOSED SOUTH ELEVATION
SCALE 1:100

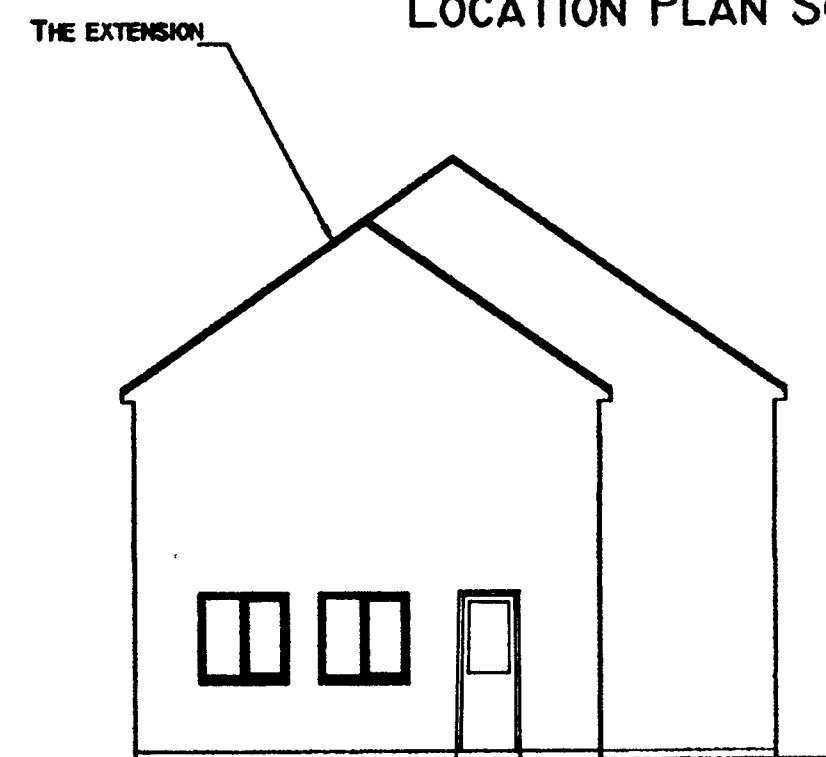

PROPOSED WEST ELEVATION
SCALE 1:100

01	revised for planning	10.12.08
POPE . STEVENS ARCHITECTURE		
Crossways, 2 Beech Avenue, Chichester, West Sussex PO19 3DR Tel /Fax: 01243 782 796 e mail: pope.stevens@btopenworld.com		
Project 30 The Pines Yapton West Sussex 12-12-08		
Drawing Location, Site, Floor Plans and elevations Building Regulation Application Site extension		
Date Feb 08	Drawn by CDP	Scale as shown
Drawing No. BR-01	Revision 01	