




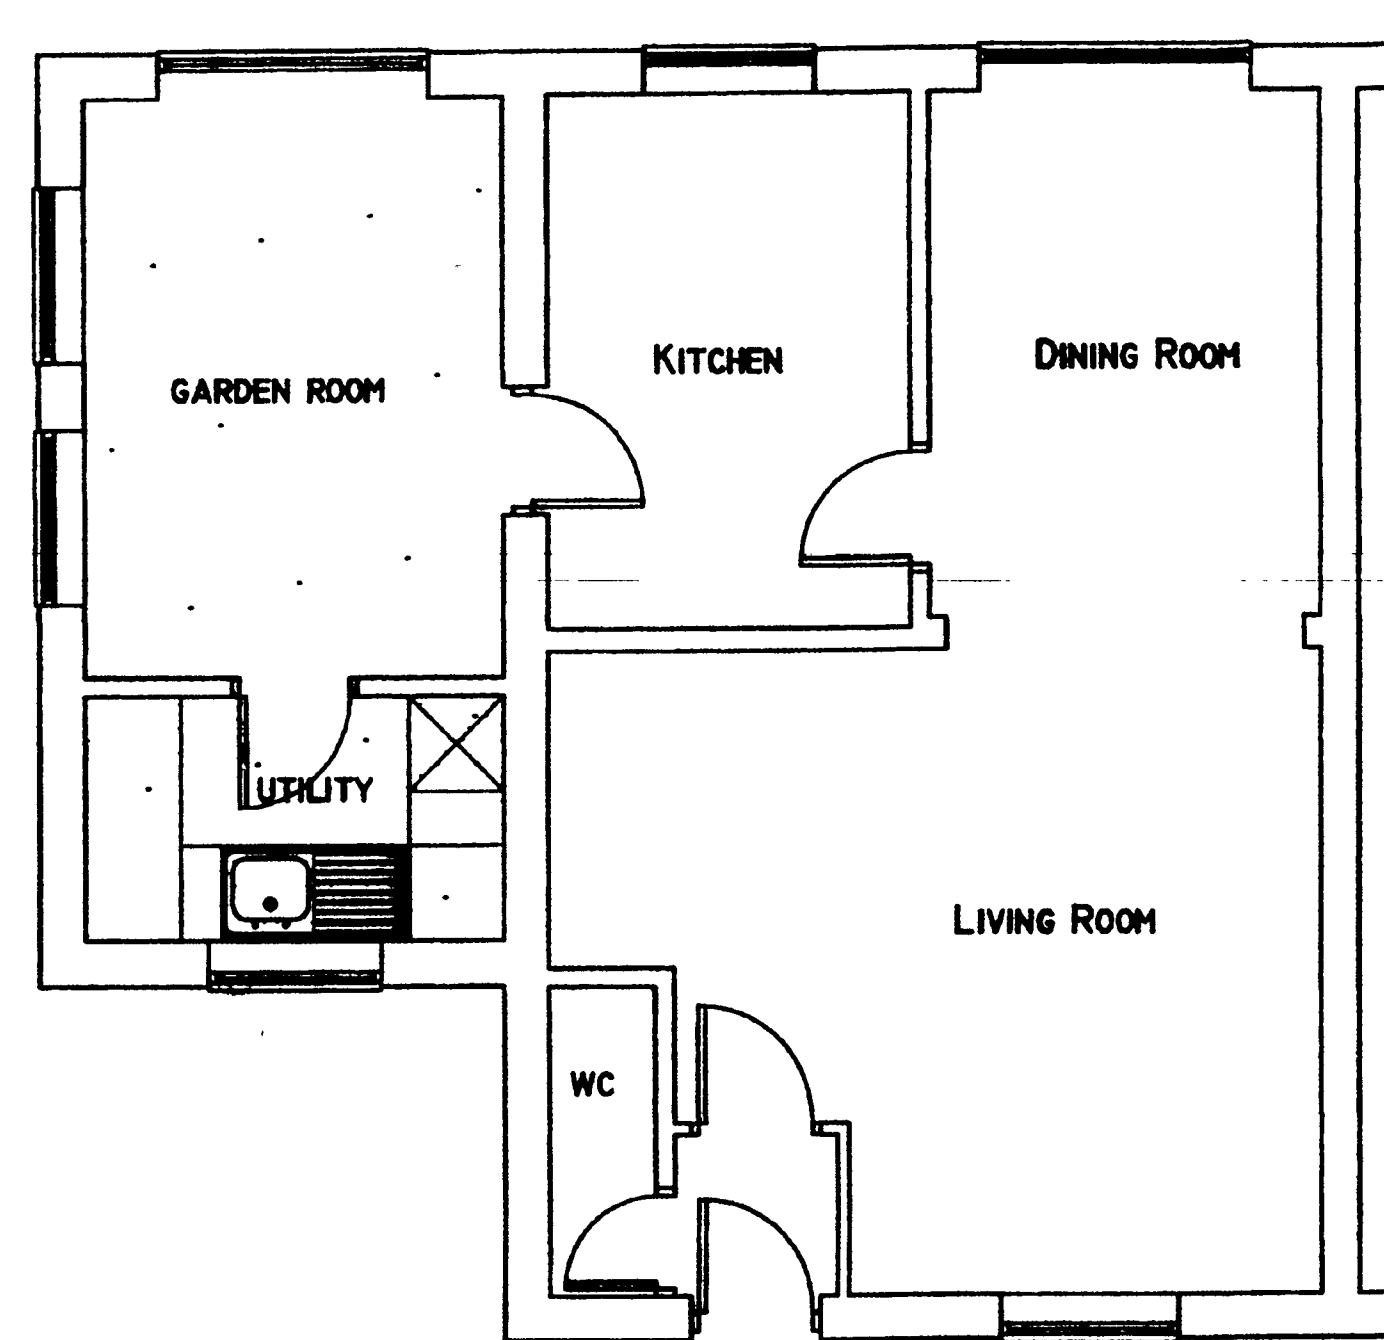



PROPOSED GROUND FLOOR PLAN
SCALE 1:50

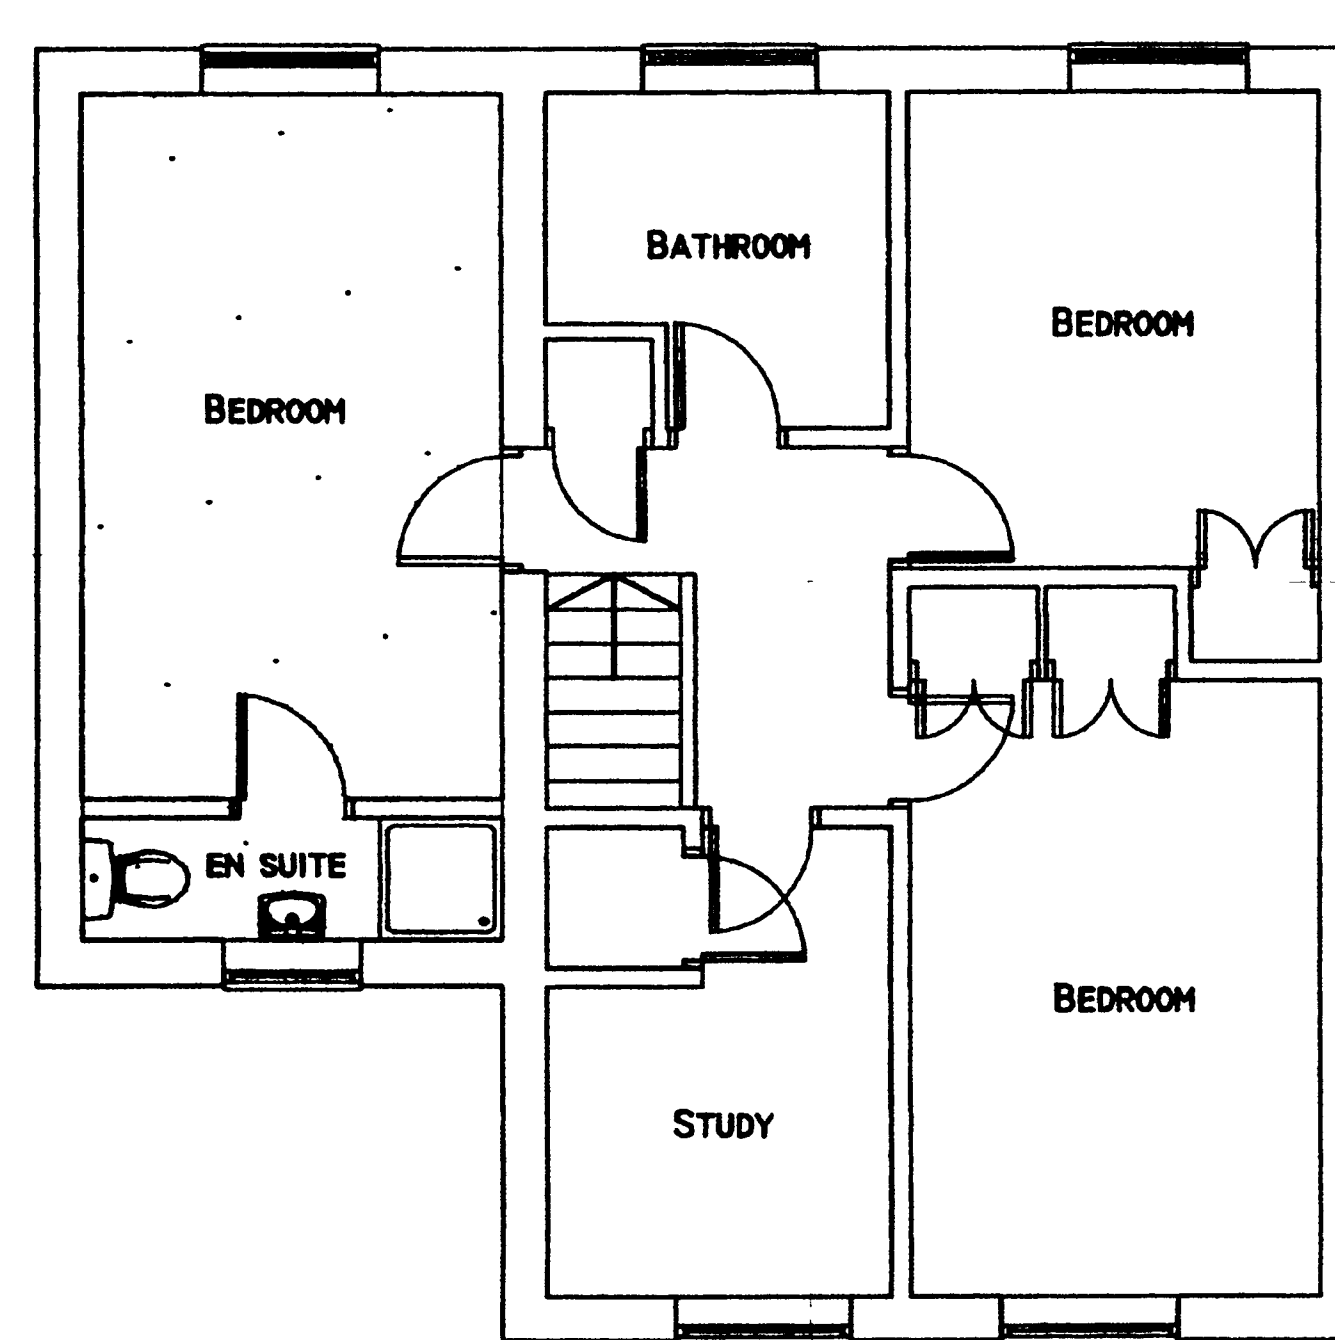


PROPOSED FIRST FLOOR PLAN
SCALE 1:50

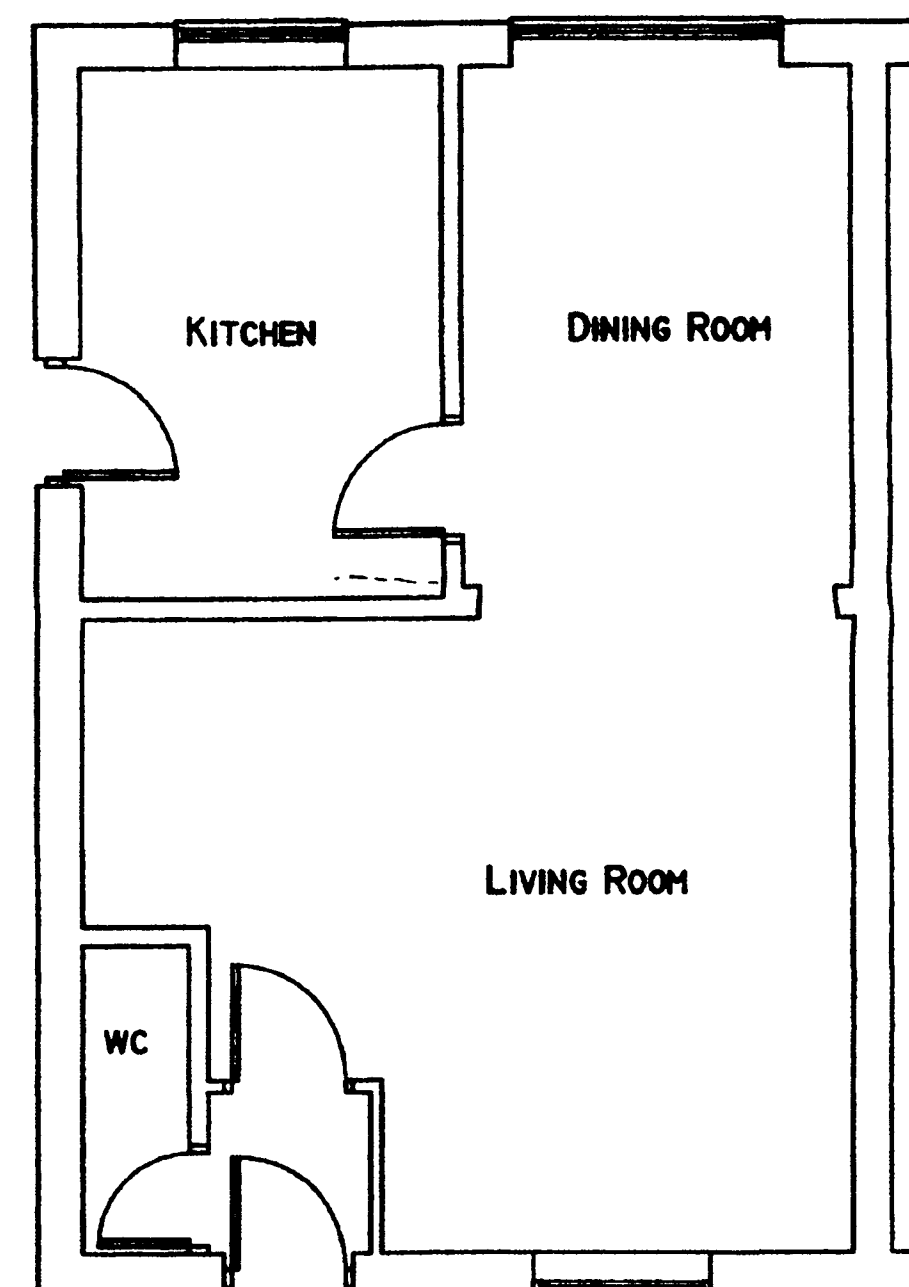


EXISTING GROUND FLOOR PLAN
SCALE 1:50

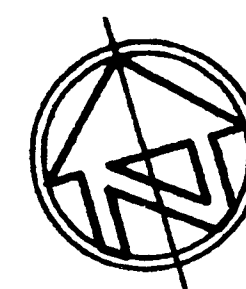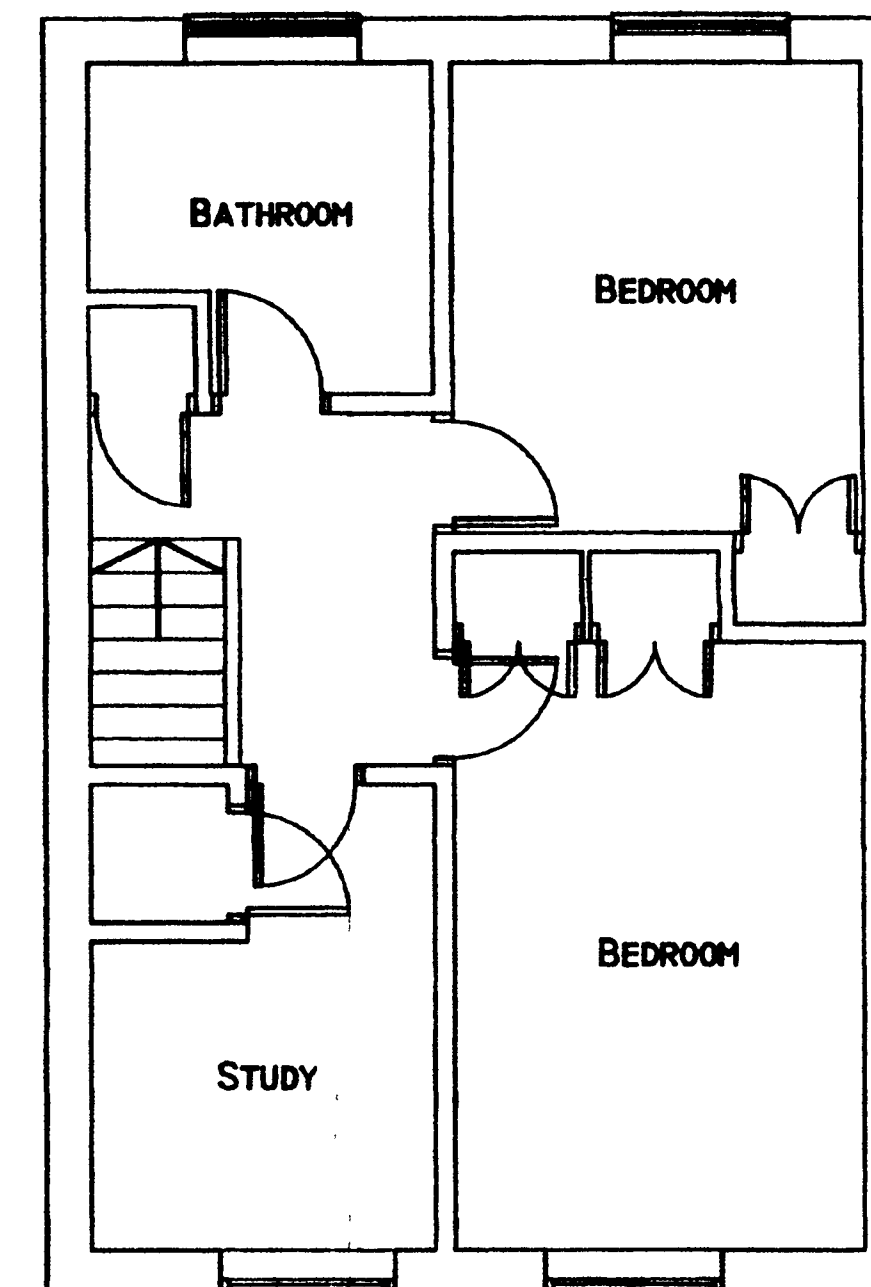


EXISTING FIRST FLOOR PLAN
SCALE 1:50

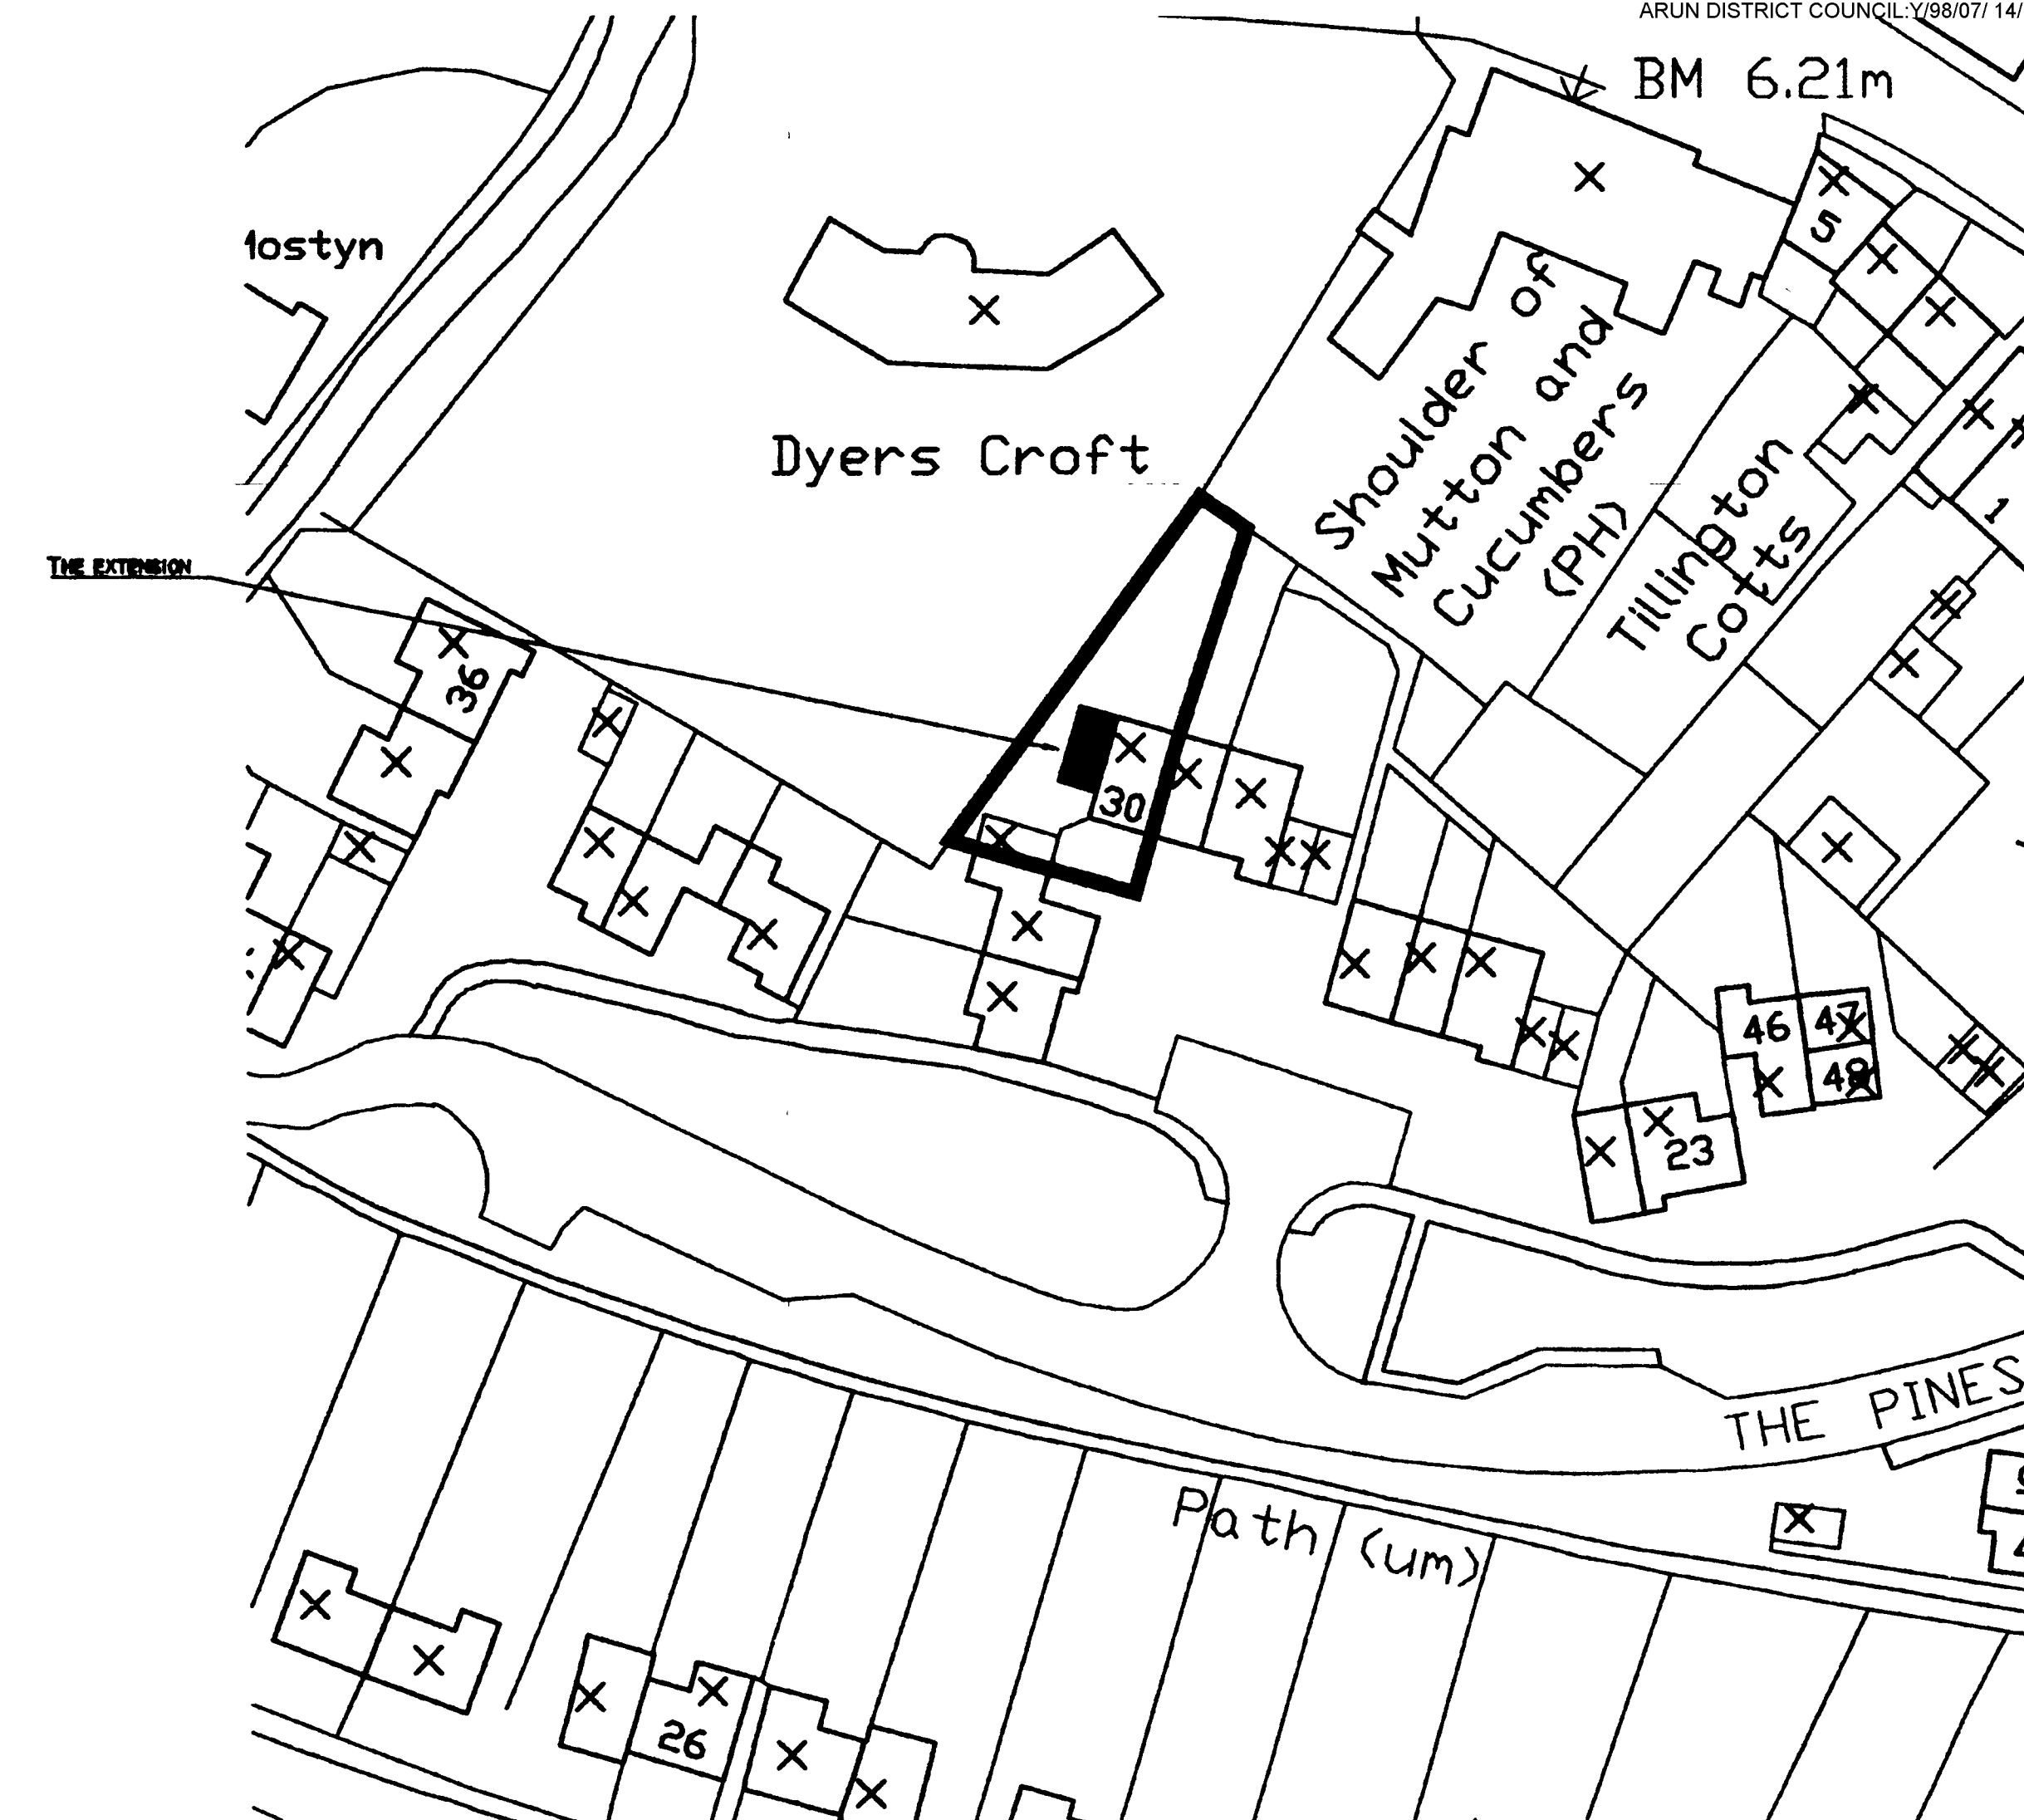

SITE PLAN SCALE 1:500

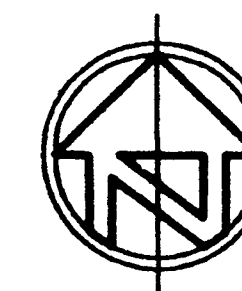


THE EXTENSION

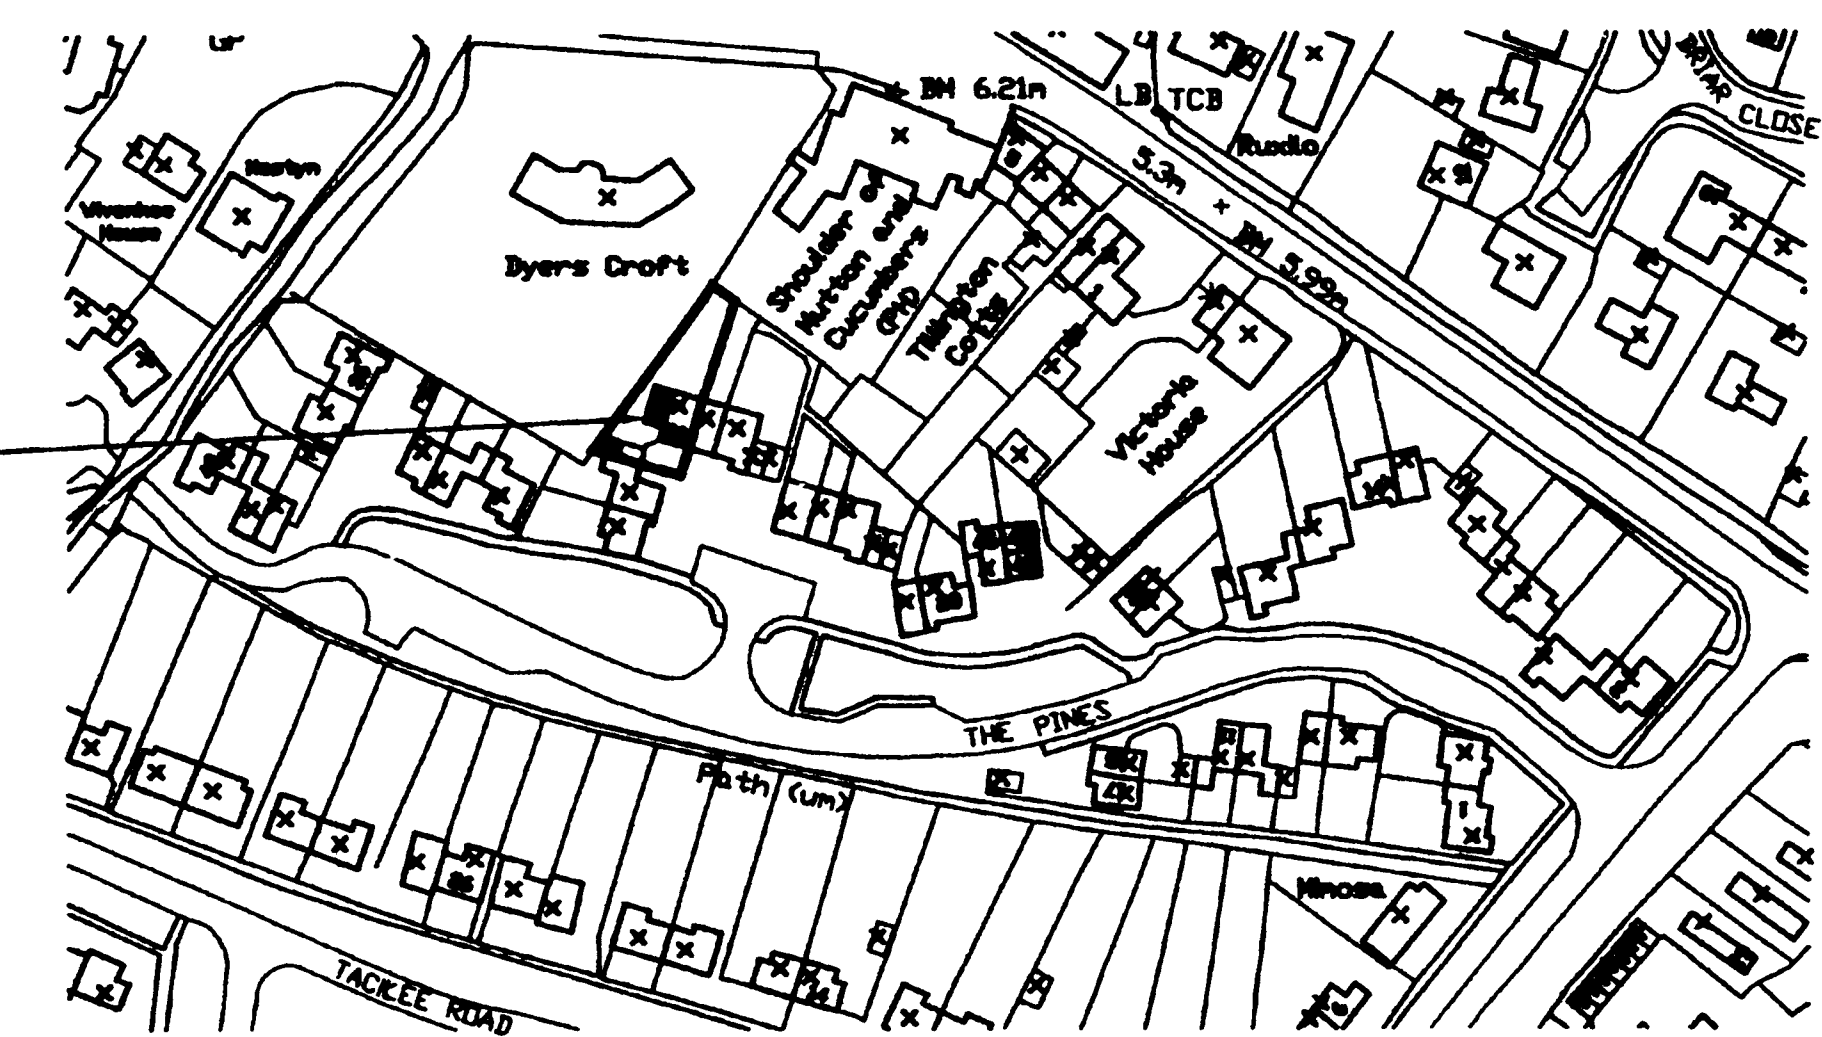


LOCATION PLAN SCALE 1:1250


© Crown Copyright 2007. All rights reserved. Licence number 100020449

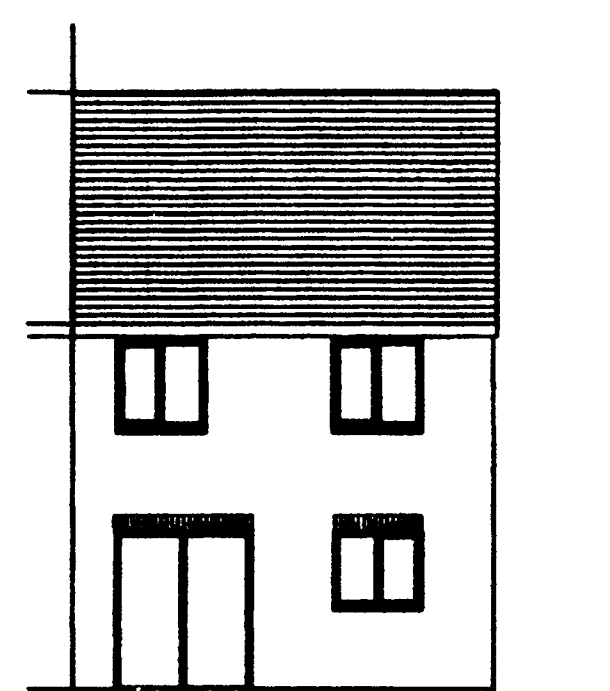

EXISTING NORTH ELEVATION
SCALE 1:100

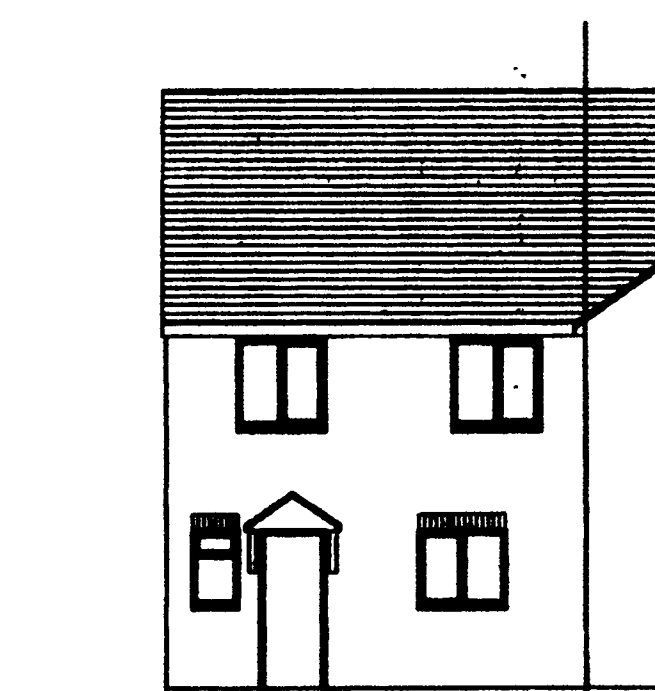

EXISTING SOUTH ELEVATION
SCALE 1:100

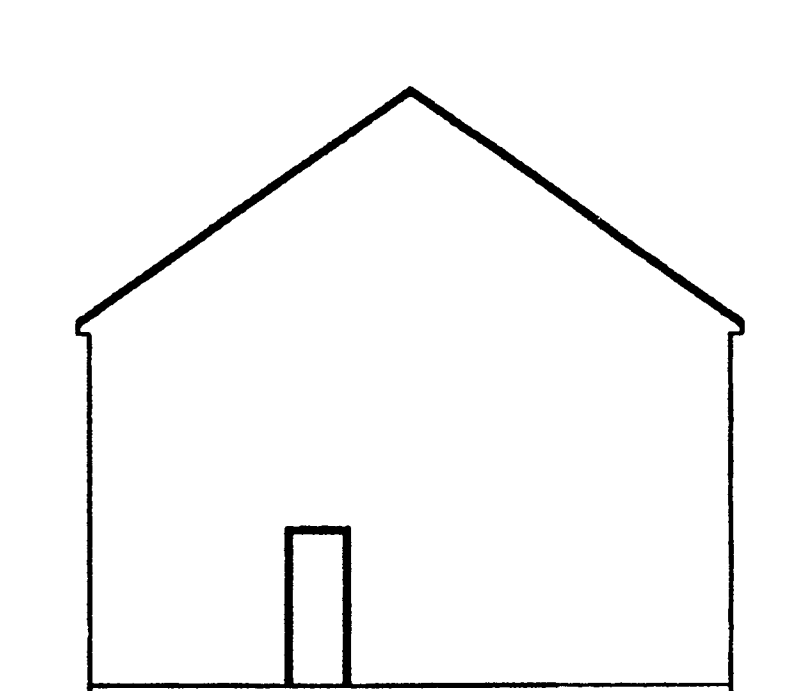

EXISTING WEST ELEVATION
SCALE 1:100




PROPOSED NORTH ELEVATION
SCALE 1:100

THE EXTENSION



PROPOSED SOUTH ELEVATION
SCALE 1:100

THE EXTENSION

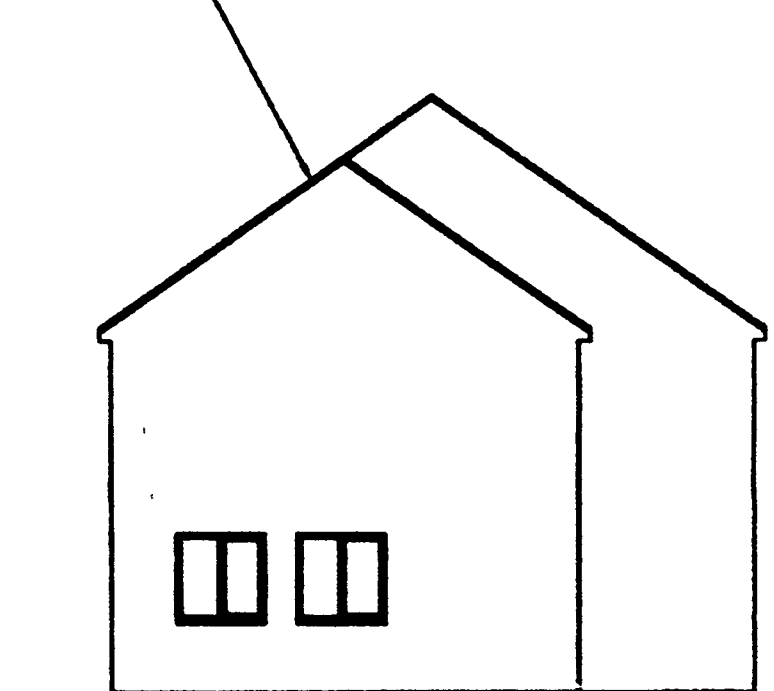

PROPOSED WEST ELEVATION
SCALE 1:100

00	building regulation issue	28.02.08
POPE, STEVENS ARCHITECTURE		
Crossways, 2 Beech Avenue, Chichester, West Sussex, PO19 3DR Tel / Fax: 01243 782 798 e mail: pope.stevens@btisuk.com		
Project 30 The Pines Yapton West Sussex Y 98 07 MINOR AMENDMENT 12-12-08		
Drawing Location, Site, Floor Plans and elevations Building Regulation Application Side extension		
Date Feb 08	Drawn by CDP	Scale as shown
Drawing No. BR-01	Revision 00	