




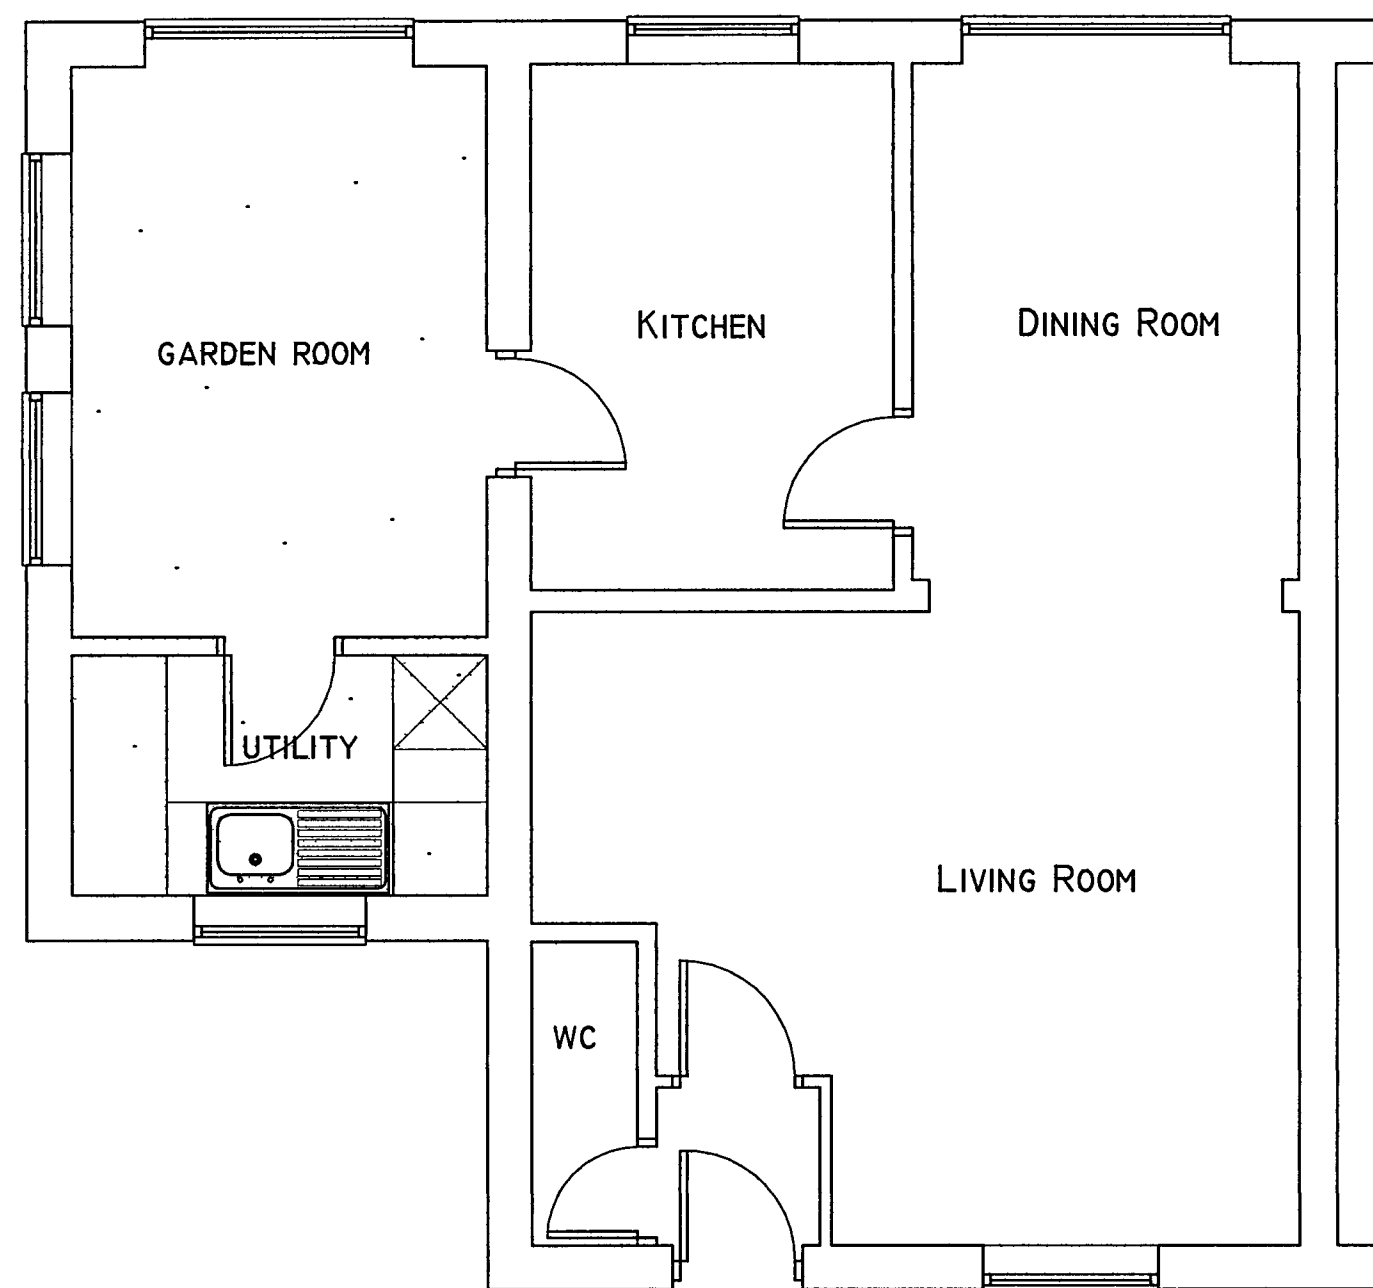



PROPOSED GROUND FLOOR PLAN
SCALE 1:50

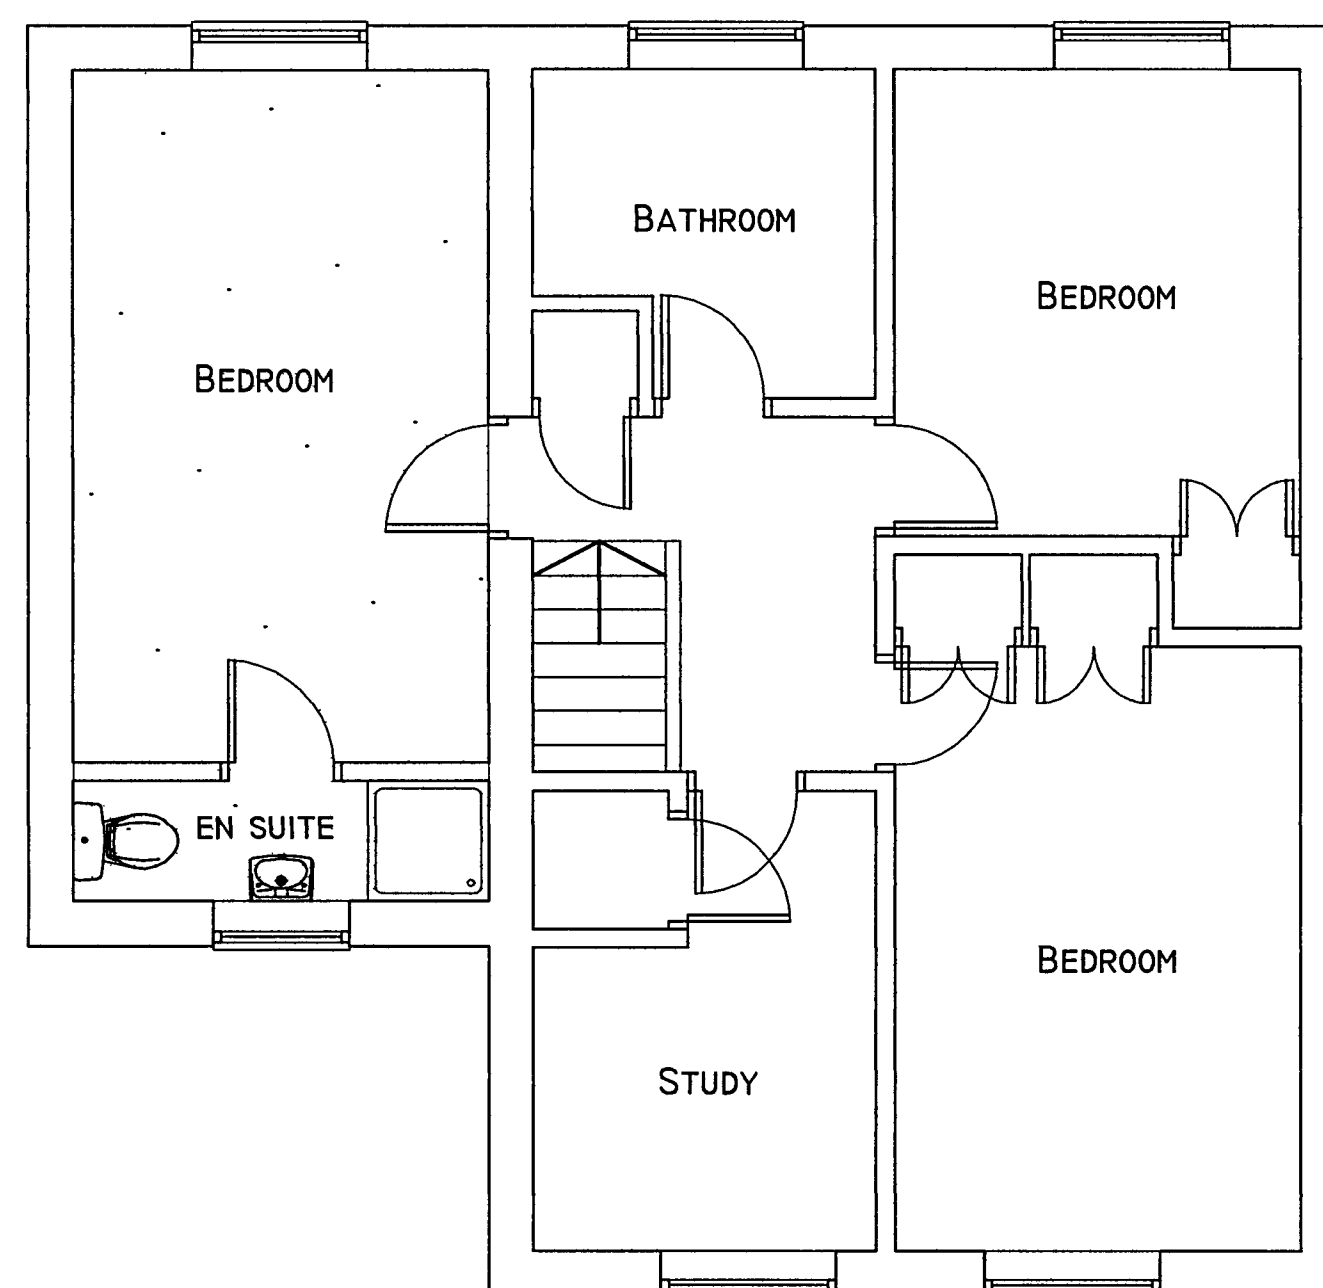


PROPOSED FIRST FLOOR PLAN
SCALE 1:50

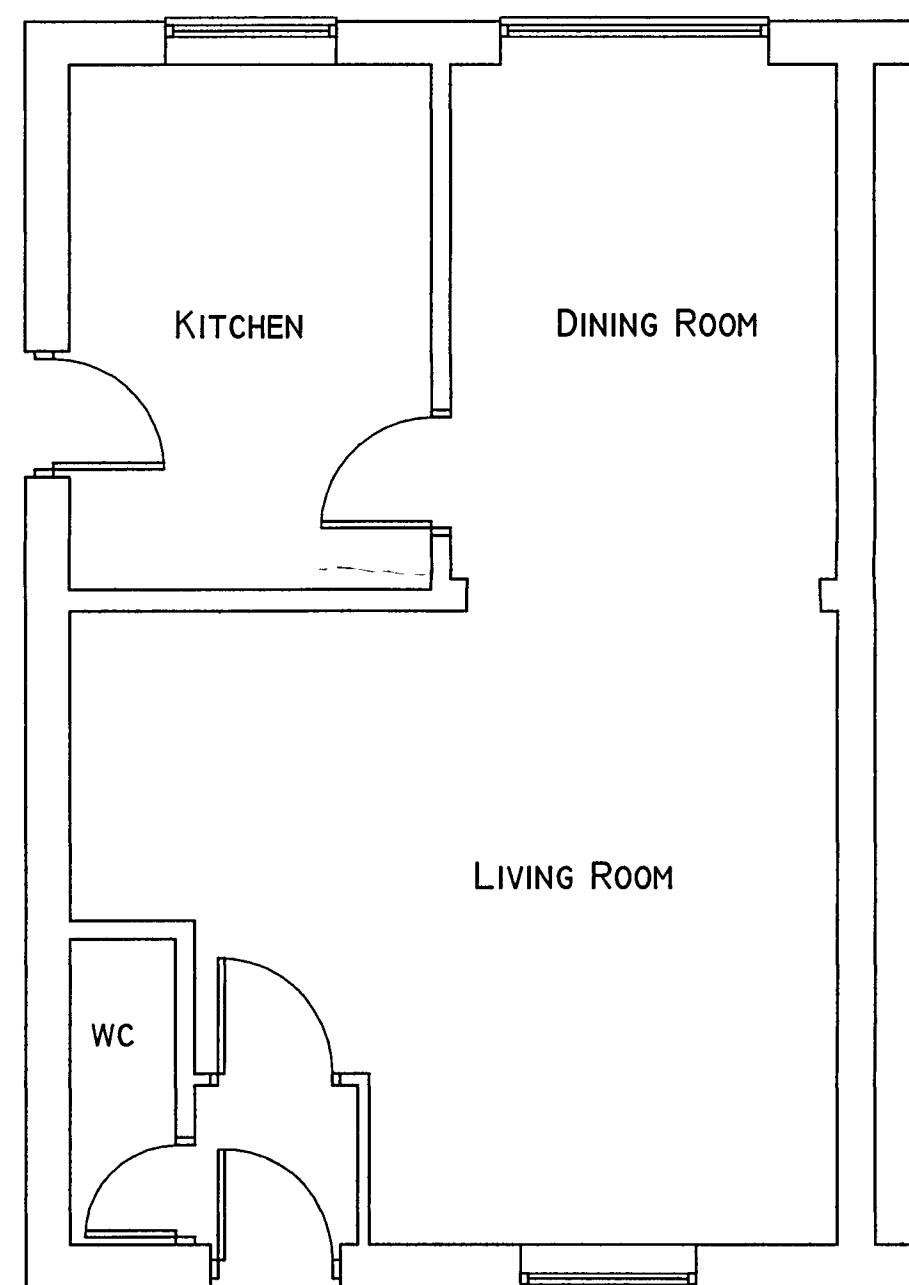


EXISTING GROUND FLOOR PLAN
SCALE 1:50

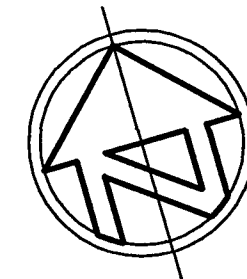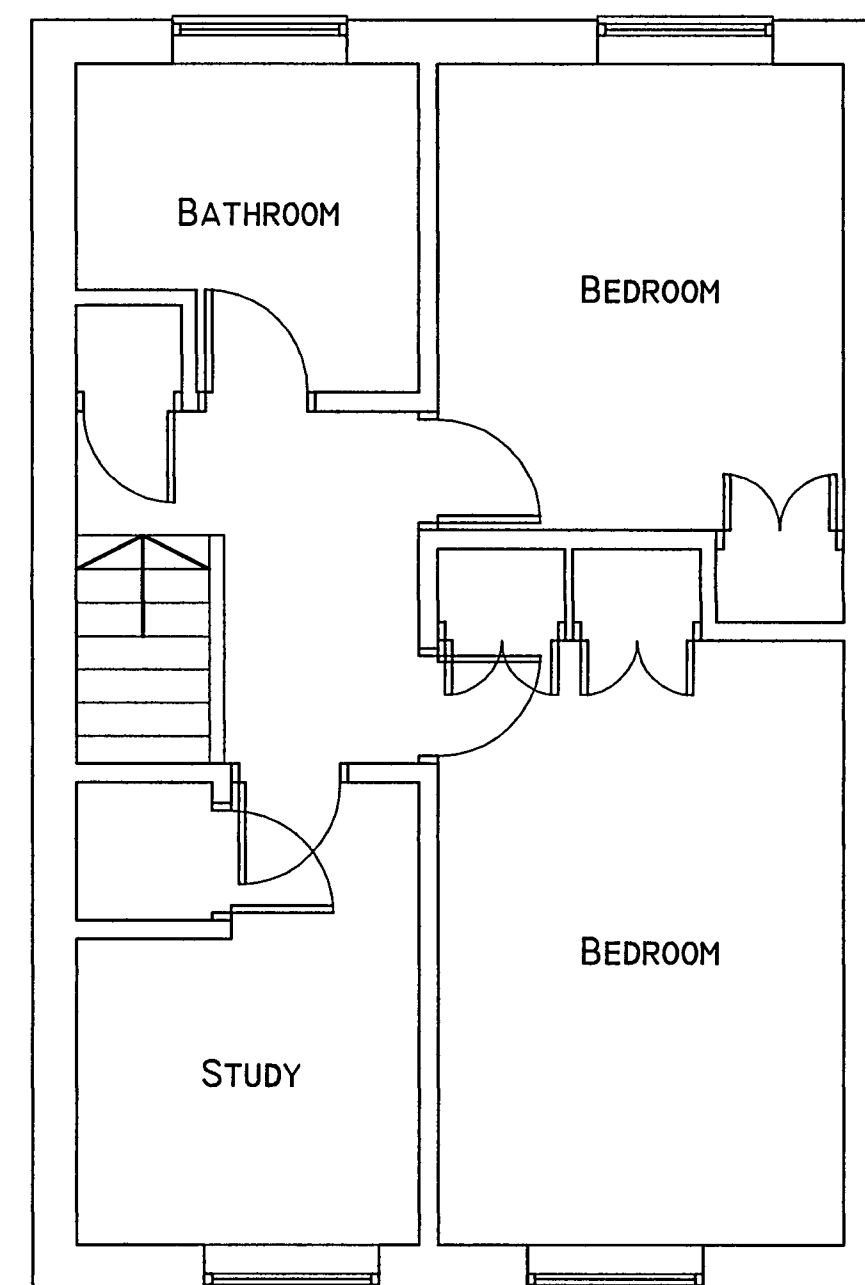


EXISTING FIRST FLOOR PLAN
SCALE 1:50

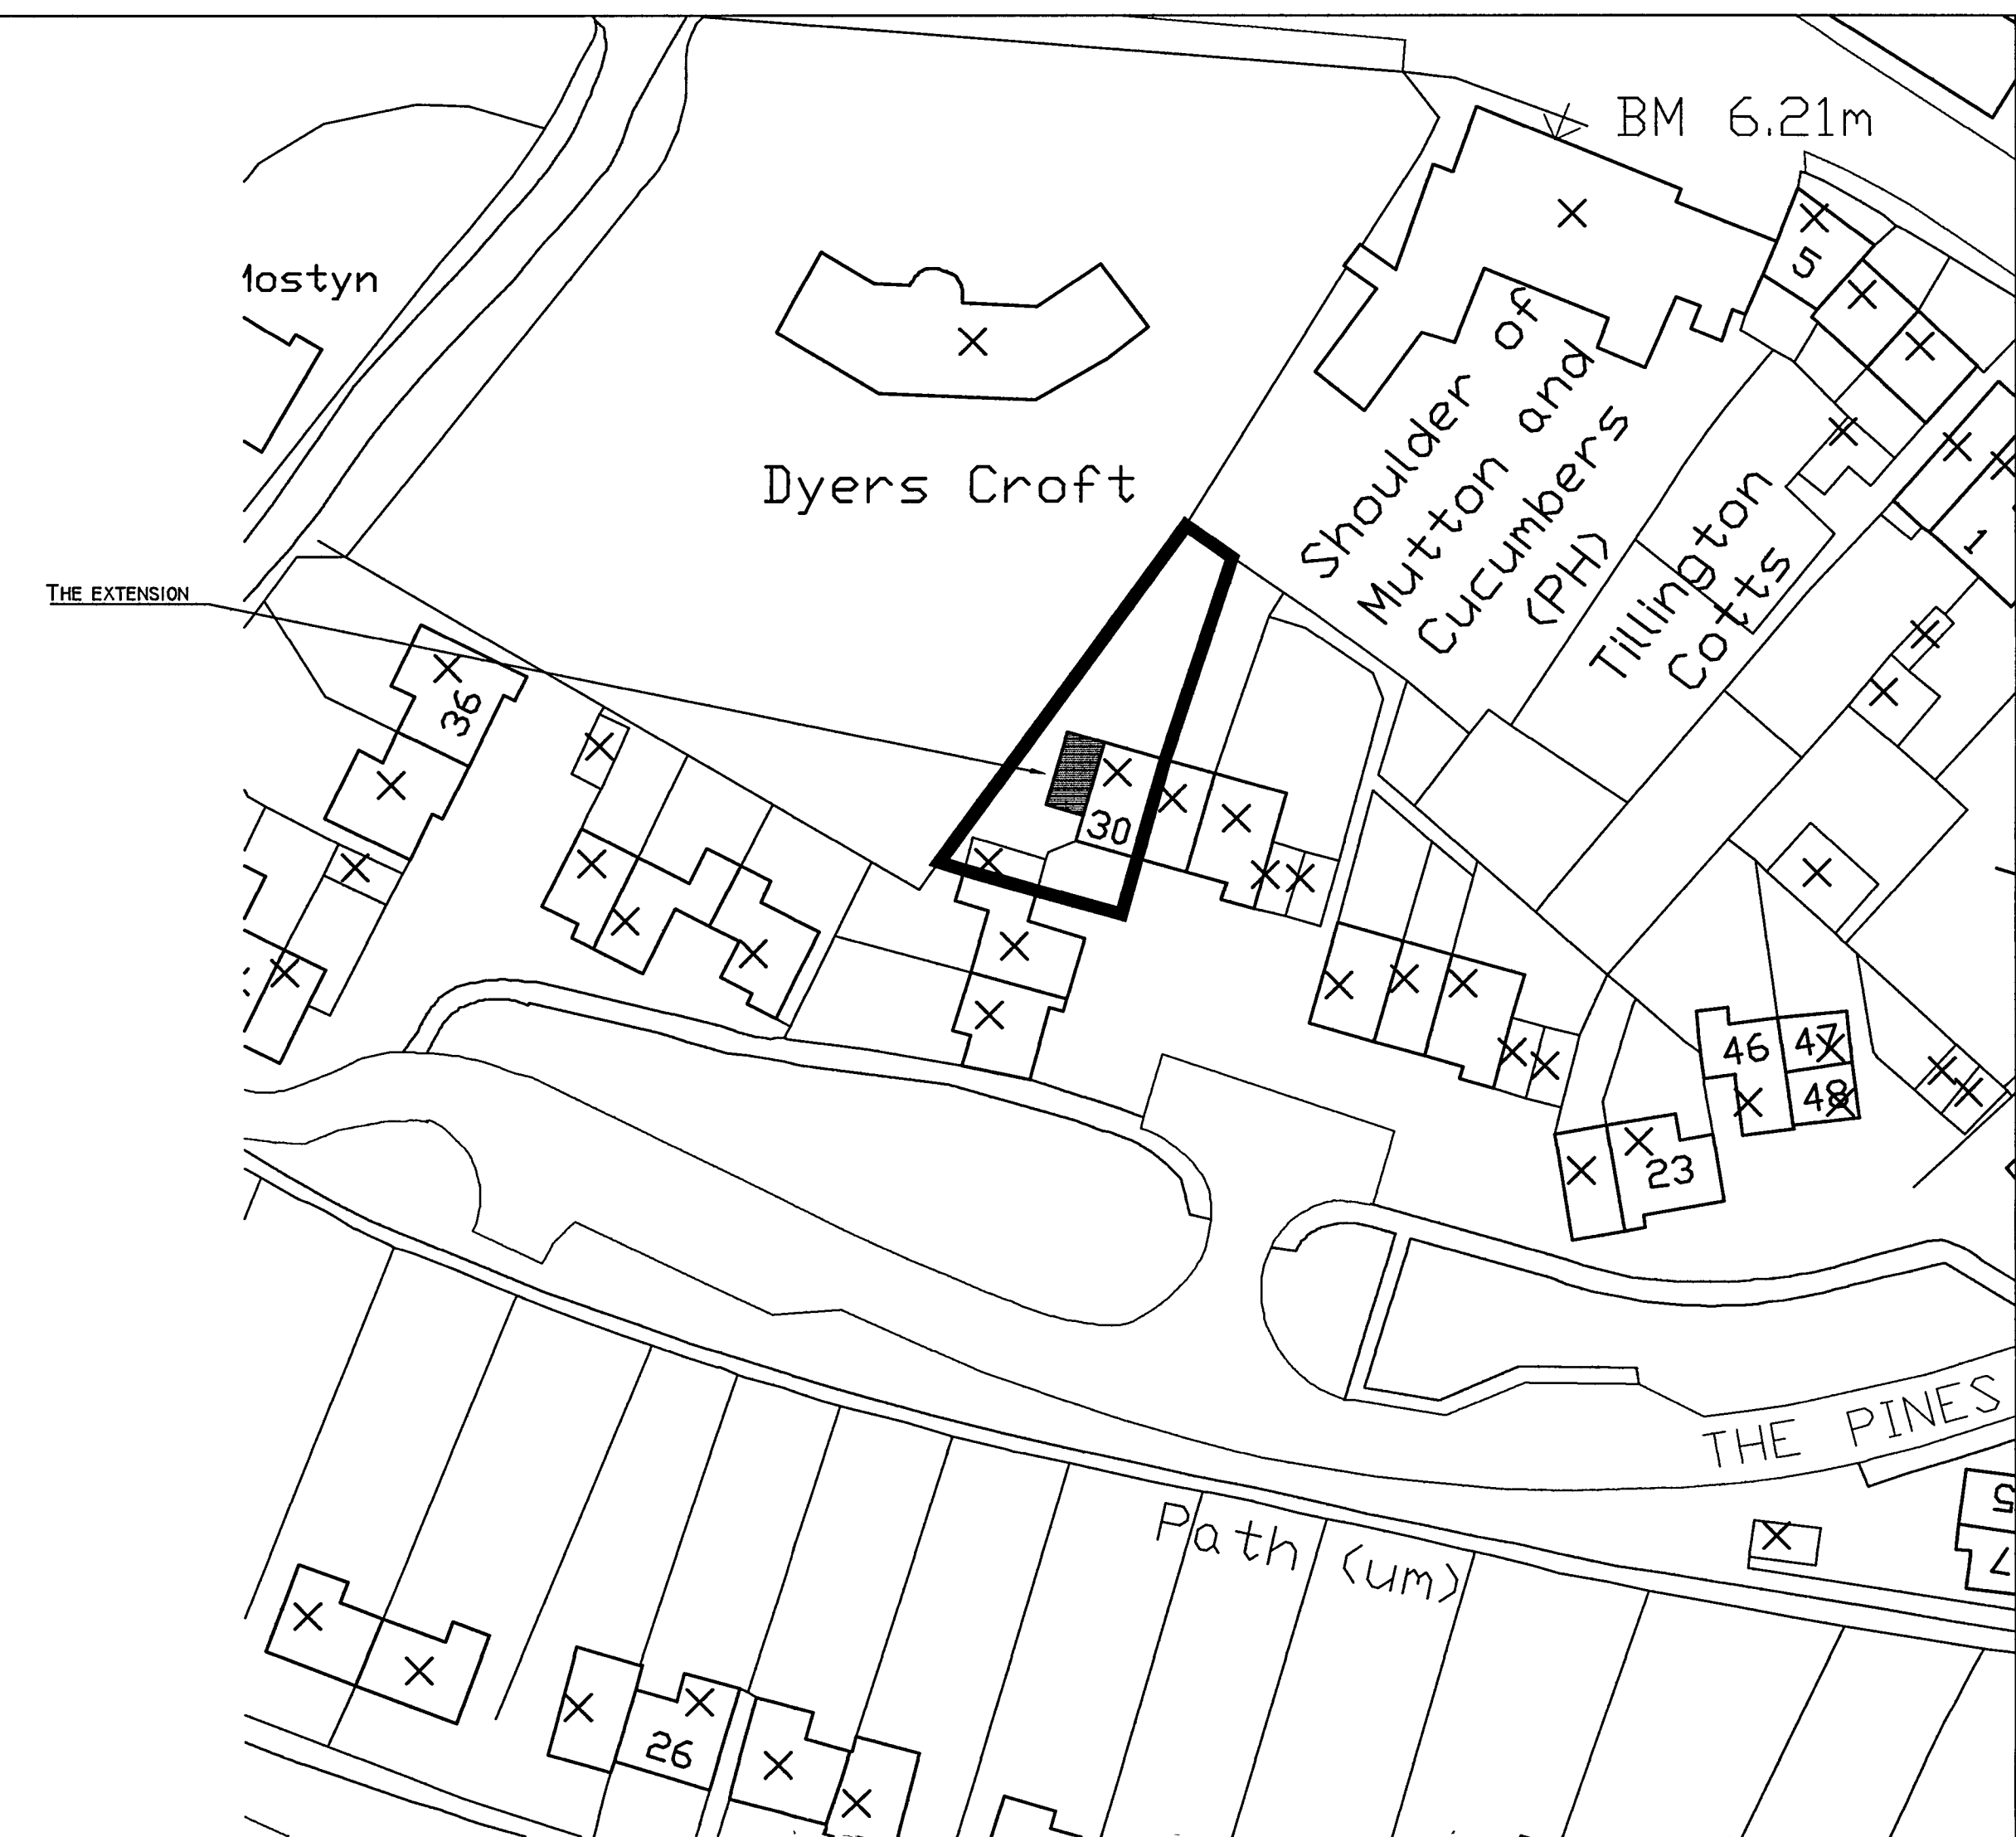

SITE PLAN SCALE 1:500

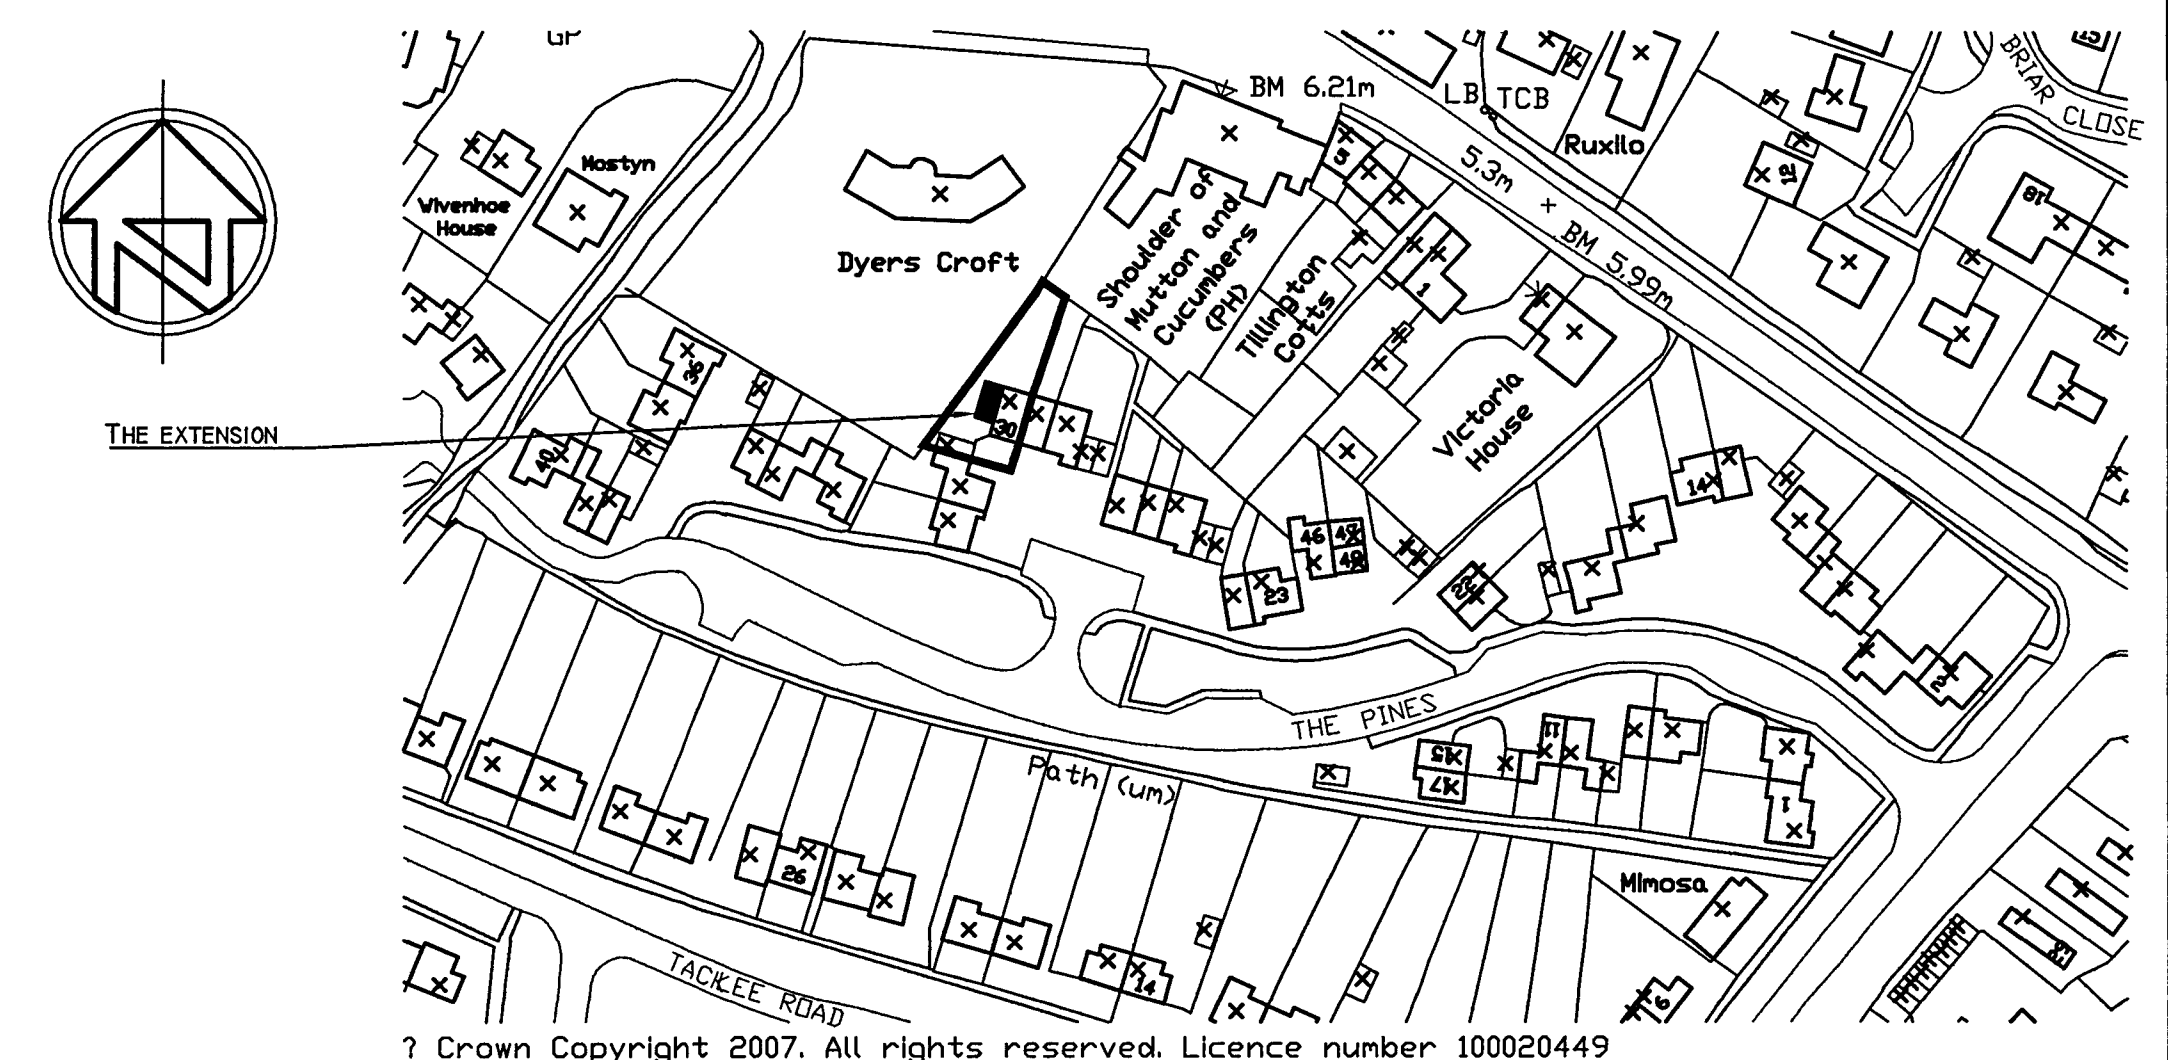


LOCATION PLAN SCALE 1:250

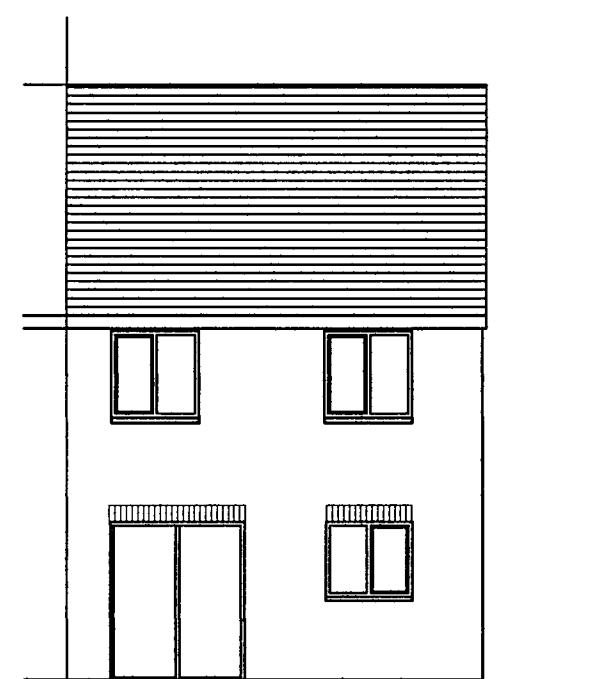

EXISTING NORTH ELEVATION
SCALE 1:100



EXISTING SOUTH ELEVATION
SCALE 1:100

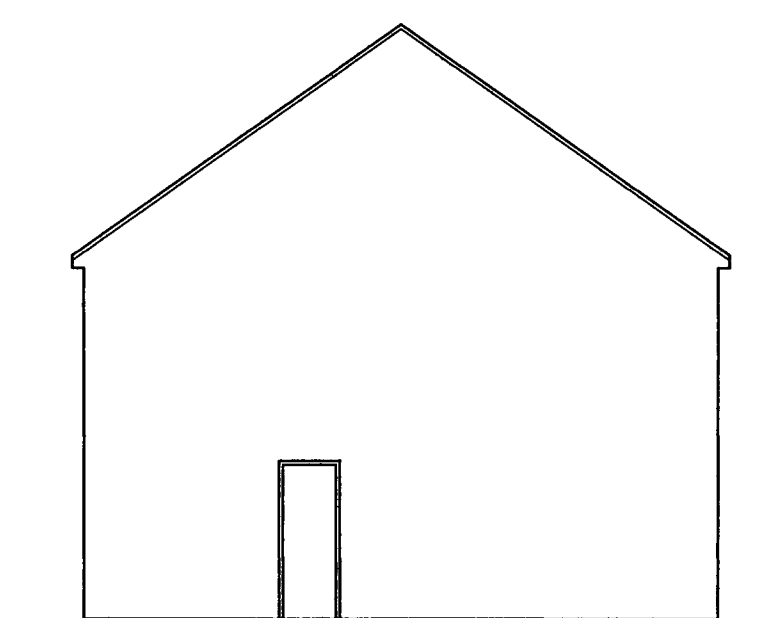


EXISTING WEST ELEVATION
SCALE 1:100



PROPOSED NORTH ELEVATION
SCALE 1:100



PROPOSED SOUTH ELEVATION
SCALE 1:100

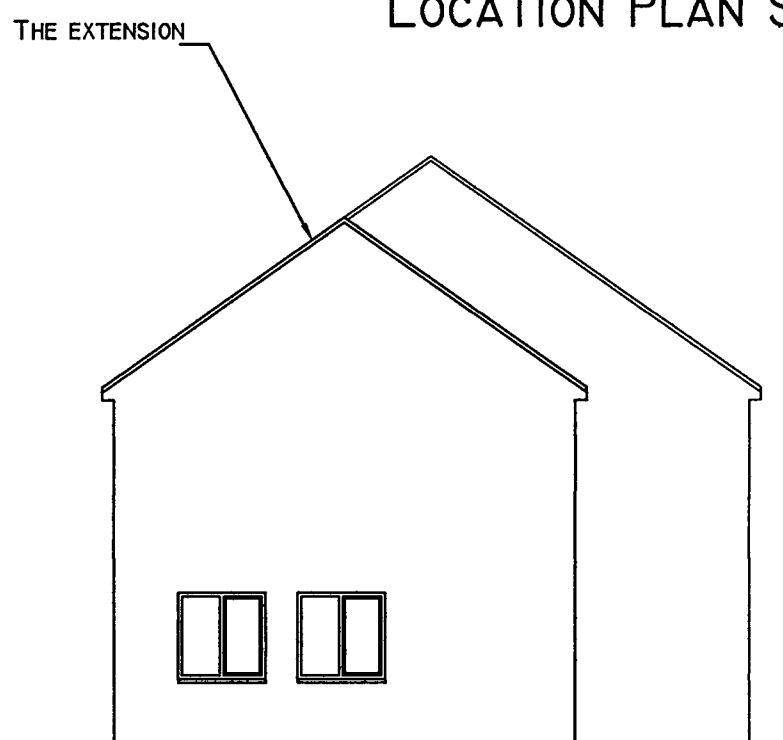

PROPOSED WEST ELEVATION
SCALE 1:100

POPE . STEVENS ARCHITECTURE		
Crossways, 2 Beech Avenue, Chichester, West Sussex PO19 3DR Tel /Fax: 01243 782 796 e mail: pope.stevens@freeuk.com		
Project 30 The Pines Yapton West Sussex		
Drawing Location, Site, Floor Plans and elevations Planning Application Side extension		
Date Dec 07	Drawn by CDP	Scale as shown
Drawing No. DPA-01	Revision 00	