




Plot 2
Plot 3
Front Elevation
Wall areas left clear to elevations are in facing brickwork


Plot 2
Side Elevation

Plot 3
Plot 2
Rear Elevation


Plot 3
Side Elevation

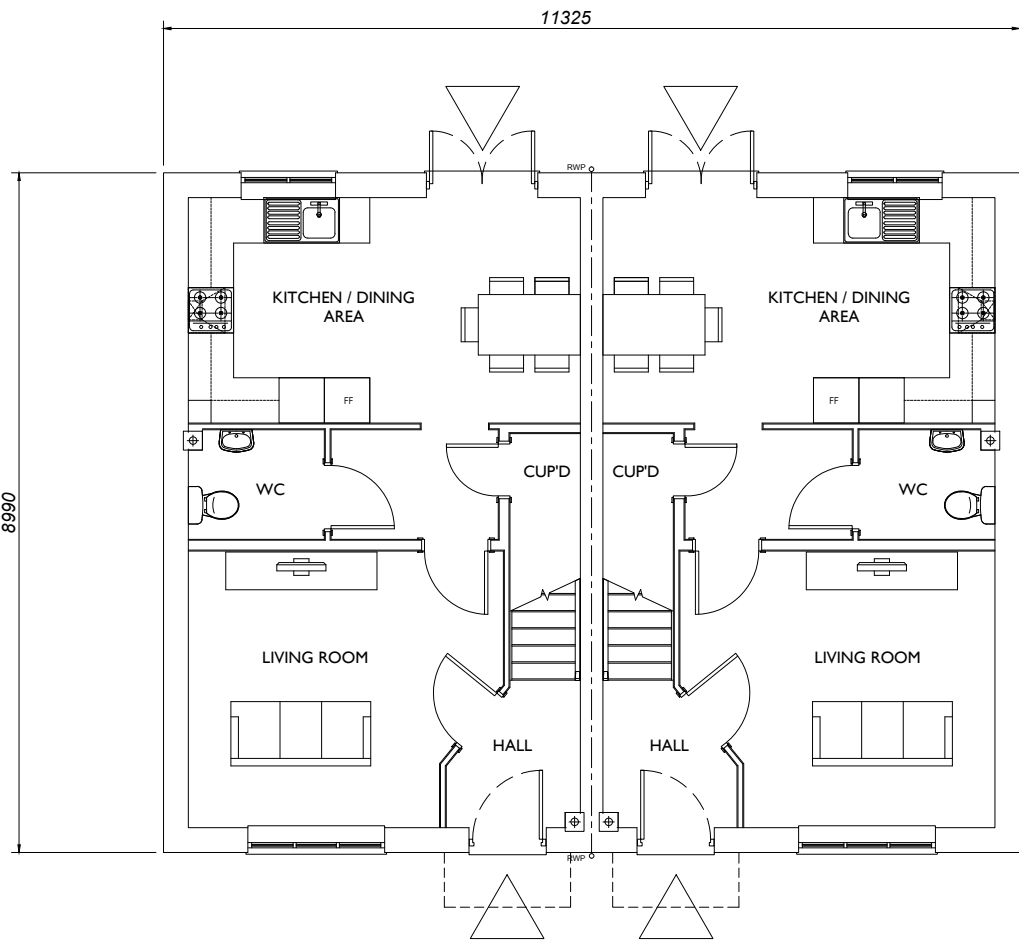

Plot 2
Plot 3
Ground Floor Plan

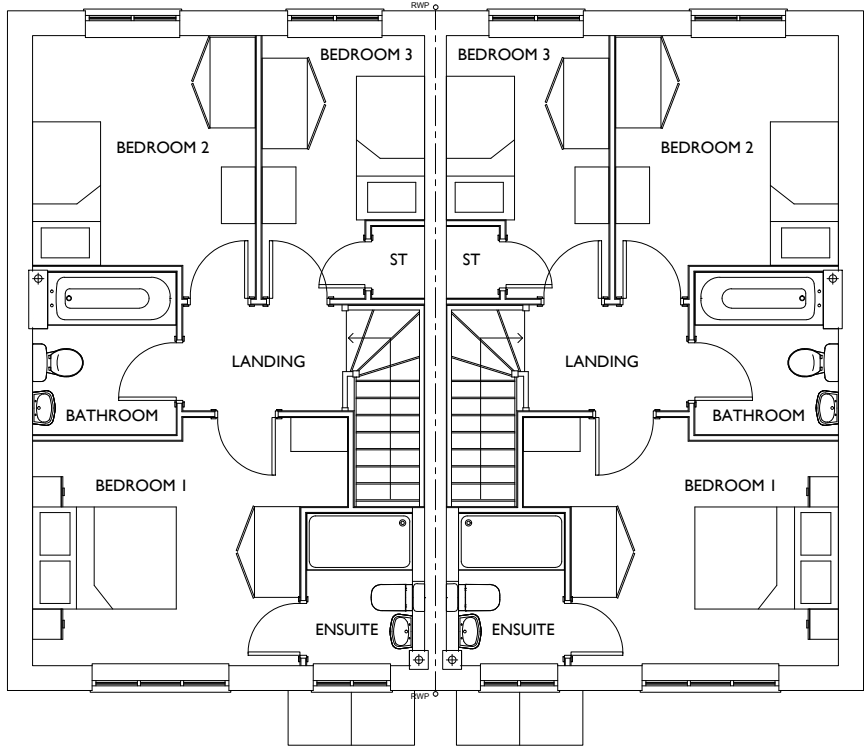


Plot 2
Plot 3
First Floor Plan

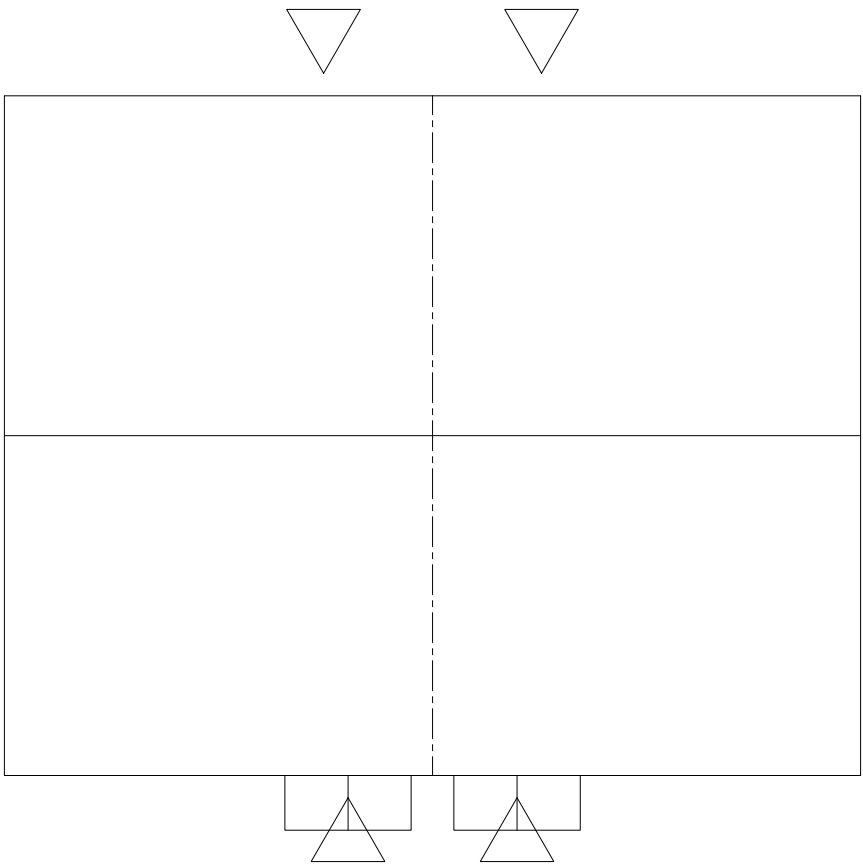

Plot 2
Plot 3
Roof Plan

Plots 2 & 3
House Type 5 Hazel
932sq.ft / 86.6sq.m.

 

Scale 1:100 at A2



The Studio, Unit 17, Vicarage Farm, Winchester Road,
Fairoak, Hampshire, SO50 7HD
023 8069 7010
enquiries@urbanpulsedesign.co.uk www.urbanpulsedesign.co.uk
PROJECT
Land off Burndell Road
Yapton, West Sussex, BN19 0JF

Bovis Homes

DRAWING TITLE
Plots 2 & 3
House Type 5 Hazel
Floor Plans & Elevations

SCALE	SHEET SIZE	SHEET No.	DRAWN	CHKD	DATE	CAD FILE
1:100	A2	1 of 1			06/11/2018	

Reserved Matters

18-1065-016-1st