




Front Elevation
Wall areas left clear to elevations are in facing brickwork

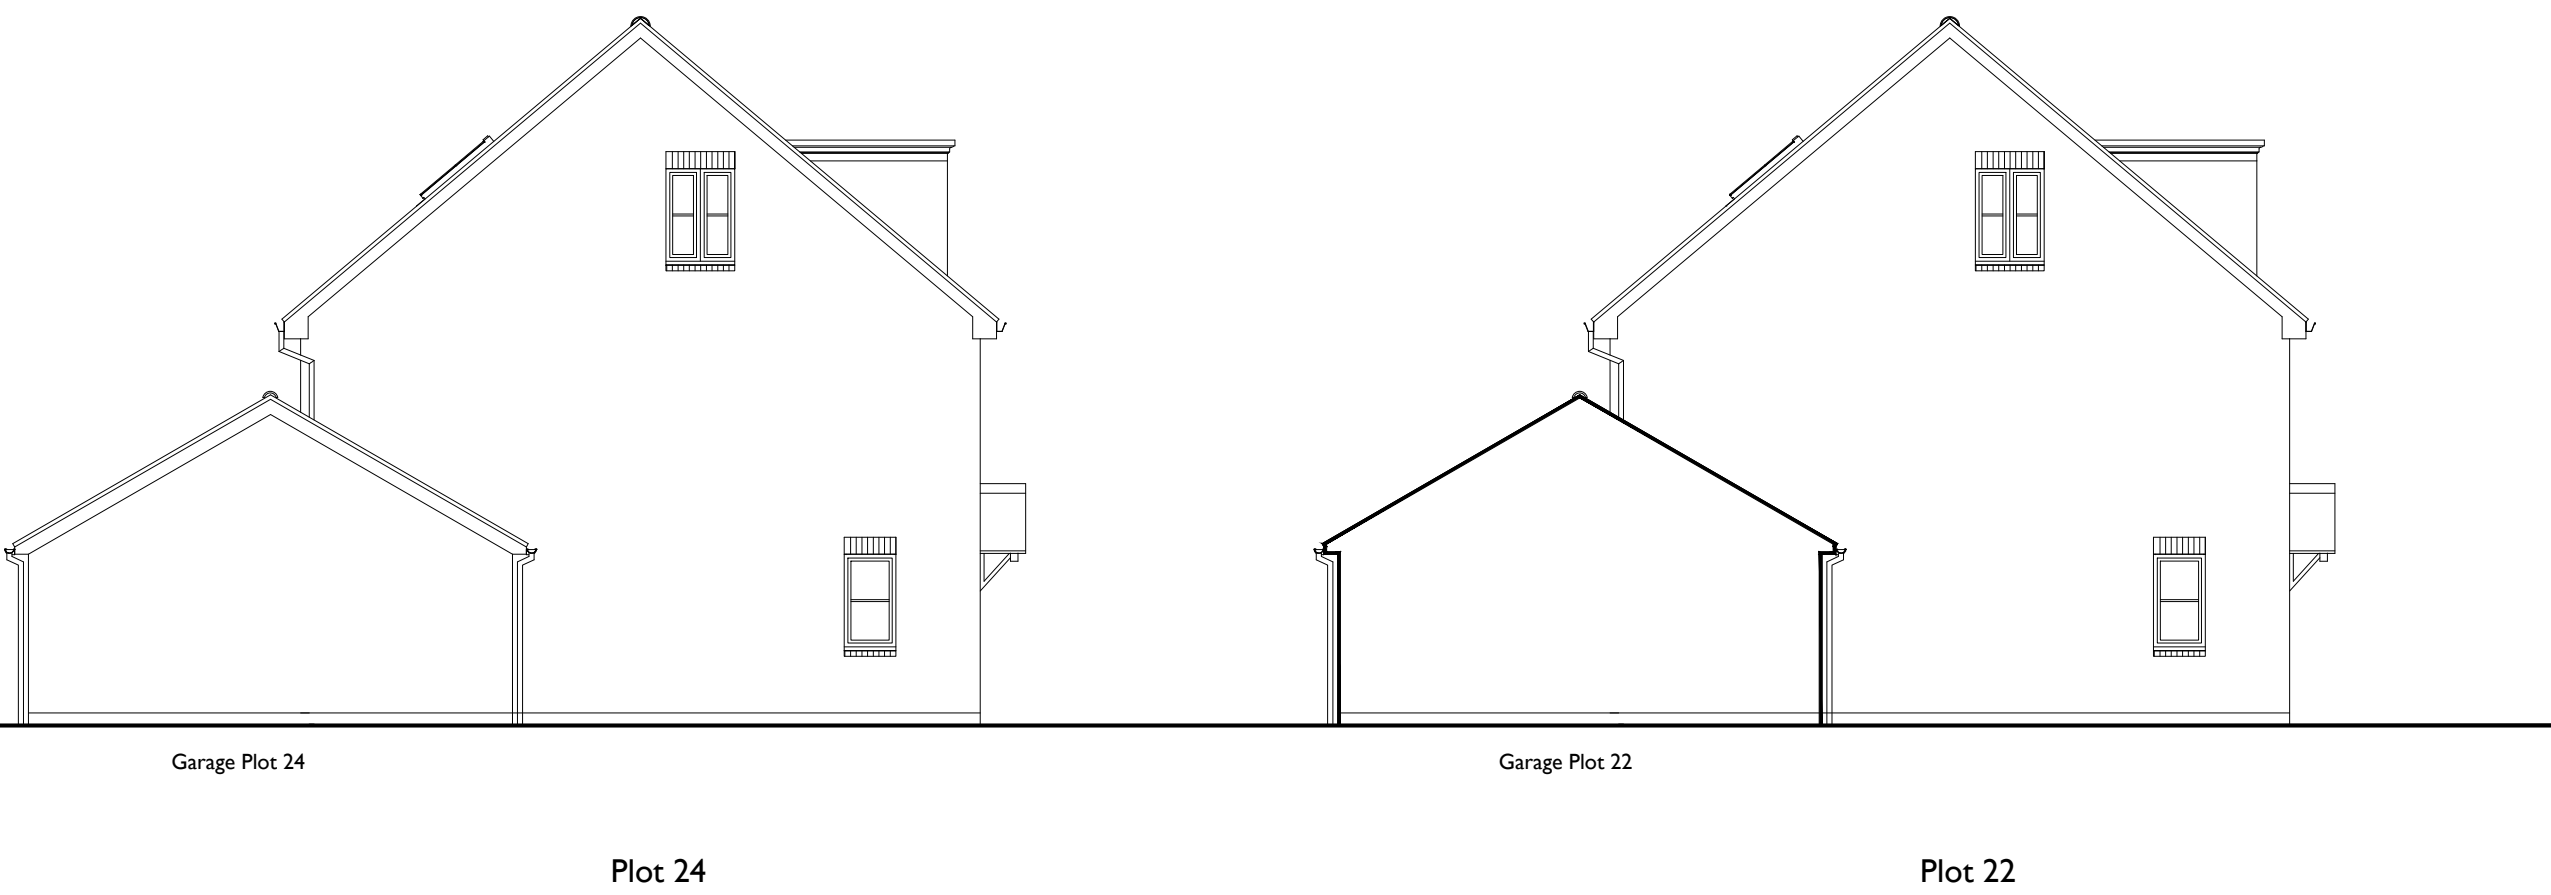

Side Elevation
Internal Side Elevation




Rear Elevation



Side Elevation
Internal Side Elevation

Plots 21 - 24
House Type 9 Beech
Elevations
1218sq.ft / 113.2sq.m.

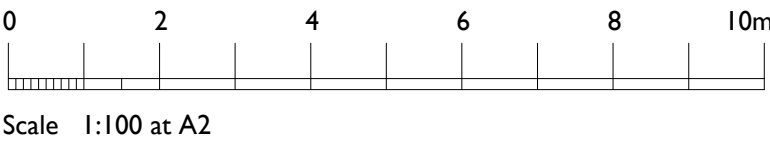

urban pulse

design

The Studio , Unit 17, Vicarage Farm Business Park, Winchester Road,
Fair Oak, Hampshire, SO50 7HD
023 8069 7010
enquiries@urbanpulsedesign.co.uk www.urbanpulsedesign.co.uk

Land off Burndell Road
Yapton, West Sussex, BN19 0JF

Bovis Homes

DRAWING TITLE							
Plots 21-24							
House Type 9 Beech							
Elevations							

0	1	2	3	4	5	6	7	8	9
SCALE	SHEET SIZE	SHEET No.	DRAWN	CHKD	DATE	CAD FILE			
1:100	A1	of			06/11/2018				

Reserved Matters

18-1065-029-1st