



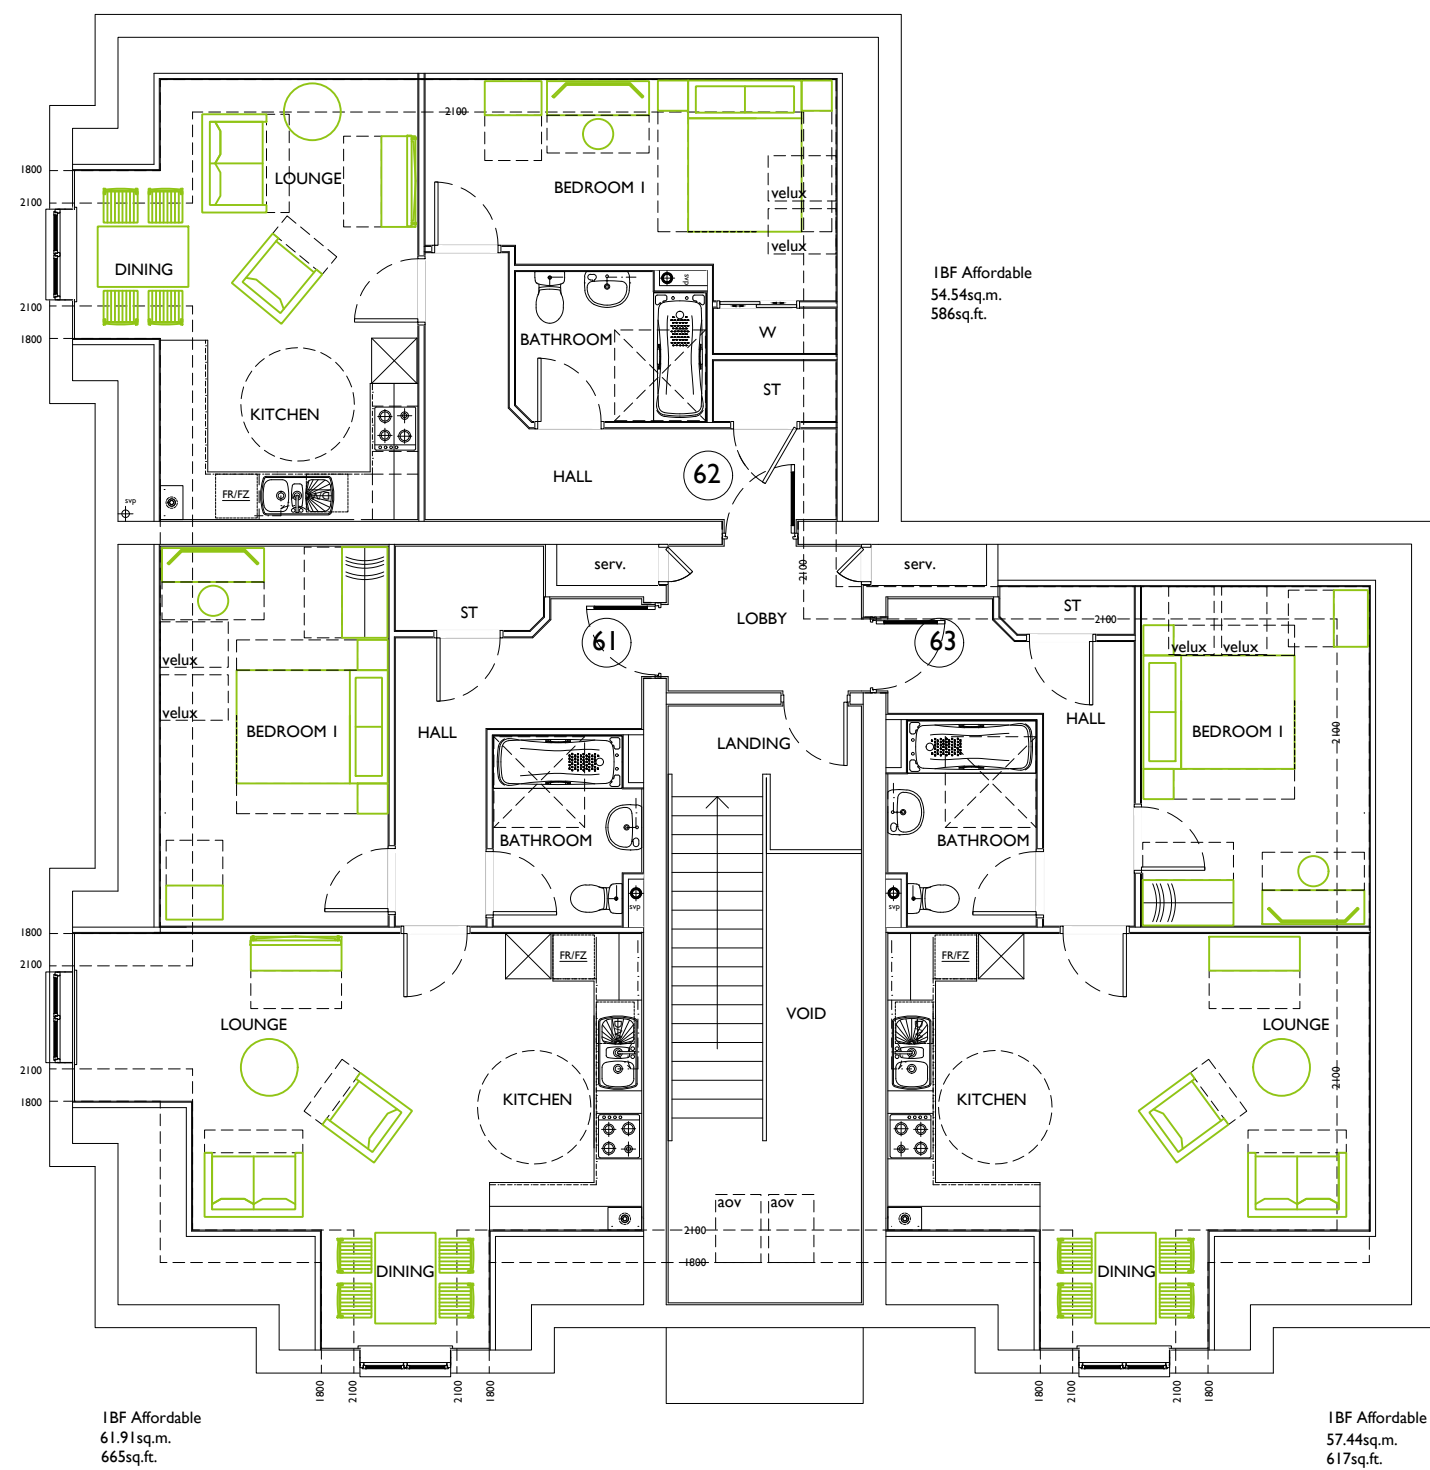


Second Floor Plan

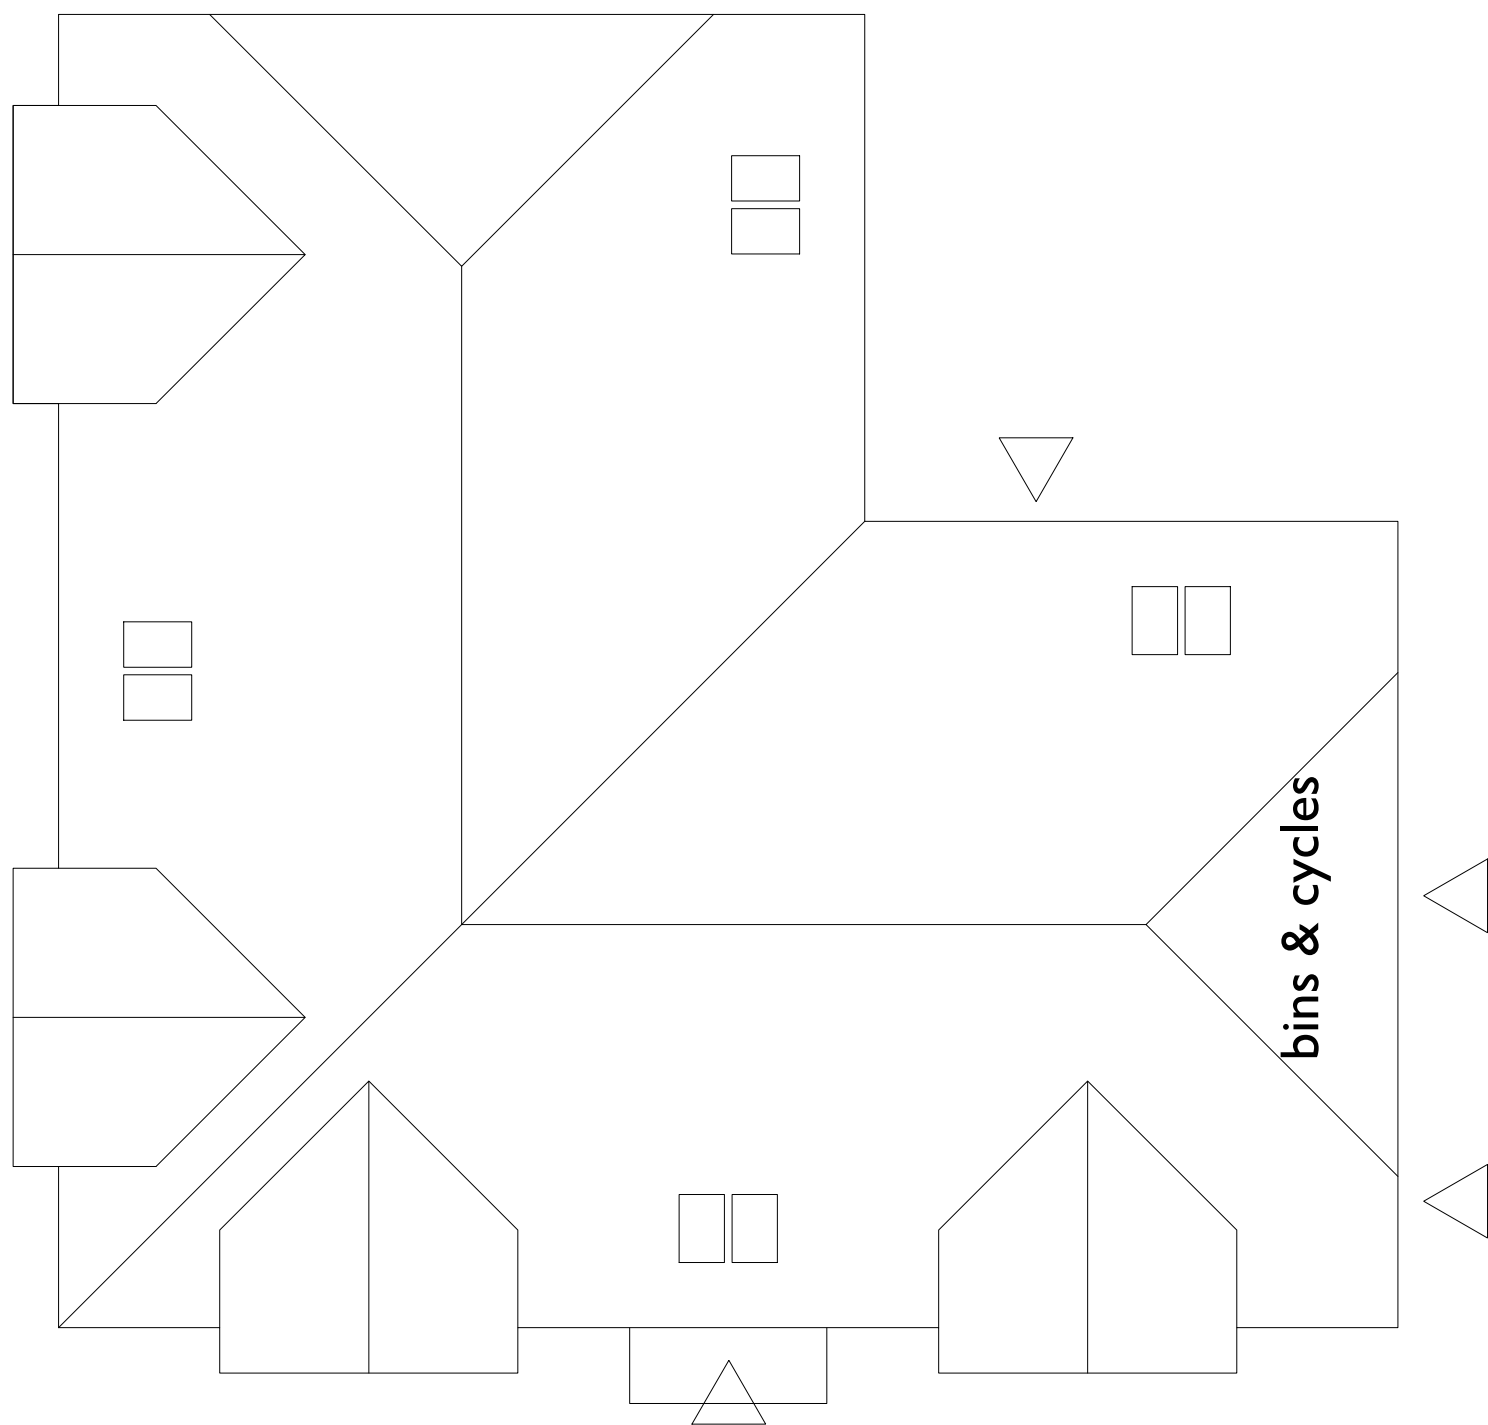

Roof Plan



Ground Floor Plan

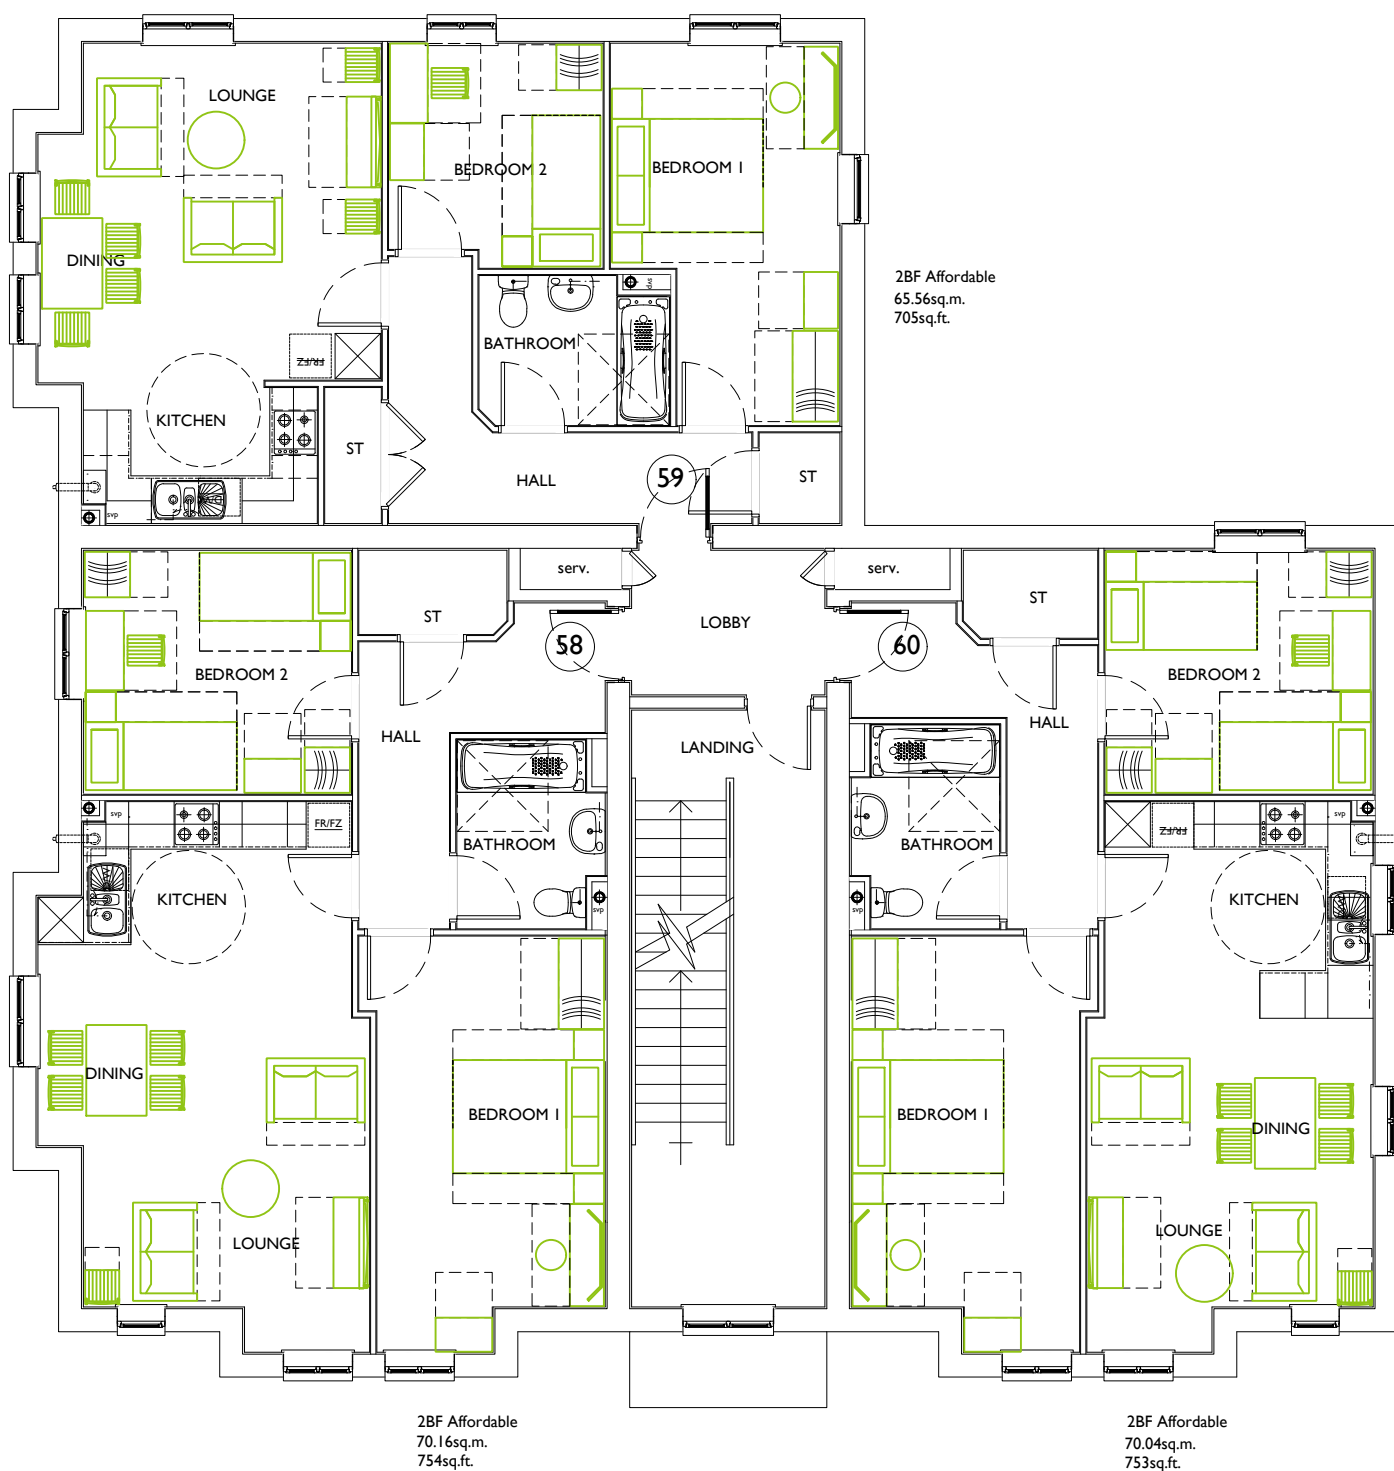

First Floor Plan


Accommodation:	Area
Plot 56 2BF 4p	70.17sq.m. / 754sq.ft.
Plot 57 2BF 3p	65.56sq.m. / 705sq.ft.
Plot 58 2BF 4p	70.17sq.m. / 754sq.ft.
Plot 59 2BF 3p	65.56sq.m. / 705sq.ft.
Plot 60 2BF 4p	70.04sq.m. / 753sq.ft.
Plot 61 1BF 2p	61.91sq.m. / 665sq.ft.
Plot 62 1BF 2p	54.54sq.m. / 586sq.ft.
Plot 63 1BF 2p	57.44sq.m. / 617sq.ft.

Plots 56-63 Floor Plans

3x1BF - Affordable

5x2BF - Affordable

2.5 storey

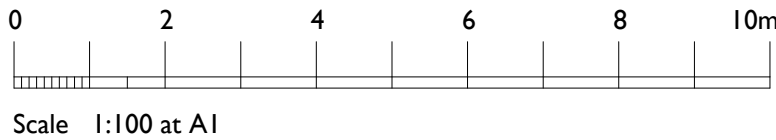

The Studio, Unit 17, Vicarage Farm Business Park, Winchester Road, Fair Oak, Hampshire, SO50 7HD
023 8069 7010
enquiries@urbanpulsedesign.co.uk www.urbanpulsedesign.co.uk

Land off Burndell Road
Yapton, VWest Sussex, BN19 0JF

Bovis Homes

DRAWING TITLE
Plots 56-63
1 & 2 Bedroom Apartments
Floor Plans

SCALE	SHEET SIZE	SHEET No.	DRAWN	CHKD	DATE	CAD FILE
1:100	A1	of			30/10/2018	

Reserved Matters

18-1065-050-1st