


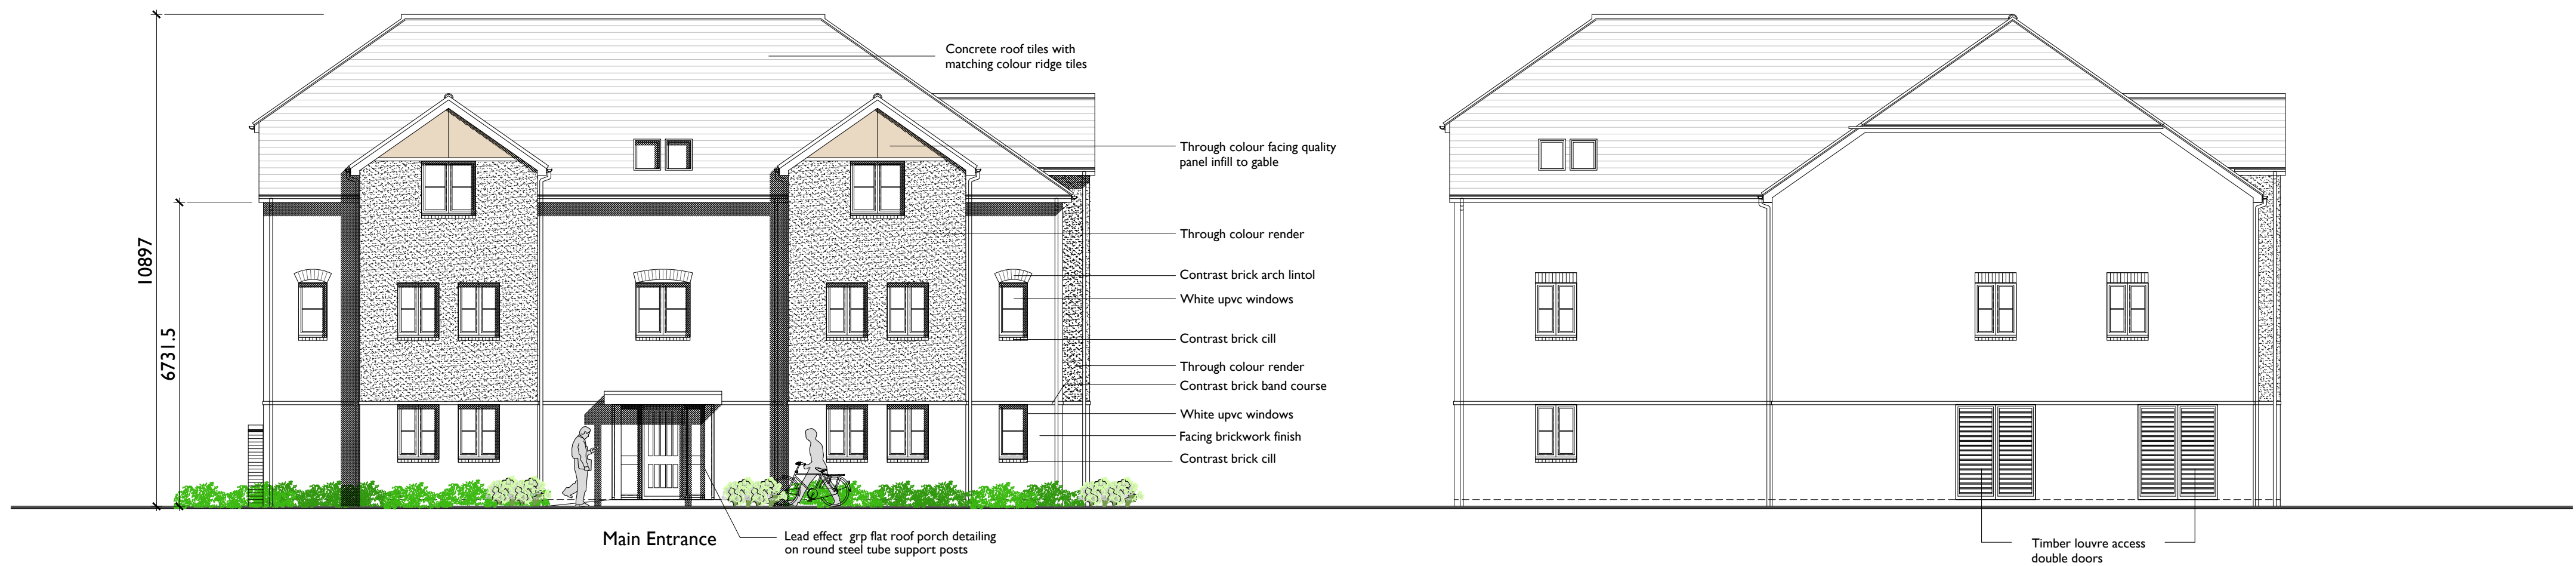

Front Elevation - Main Entrance - facing onto access road.
Wall areas left clear to elevations are in facing brickwork

Side Elevation



Rear Elevation


Side Elevation - facing onto public open space.

Plots 67-74 Elevations

3x1BF - Affordable

5x2BF - Affordable

2.5 storey

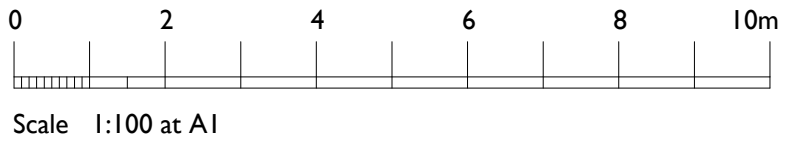

urban pulse design

The Studio, Unit 17, Vicarage Farm Business Park, Winchester Road, Fair Oak, Hampshire, SO50 7HD
023 8069 7010
enquiries@urbanpulsedesign.co.uk www.urbanpulsedesign.co.uk

Land off Burndell Road
Yapton, West Sussex, BN19 0JF

Bovis Homes

DRAWING TITLE
Plots 67-74
1 & 2 Bedroom Apartments
Elevations

SCALE	SHEET SIZE	SHEET No.	DRAWN	CHKD	DATE	CAD FILE
1:100	A1	of			30/10/2018	

Reserved Matters

18-1065-054-1st