




Front Elevation


Wall areas left clear to elevations are in facing brickwork

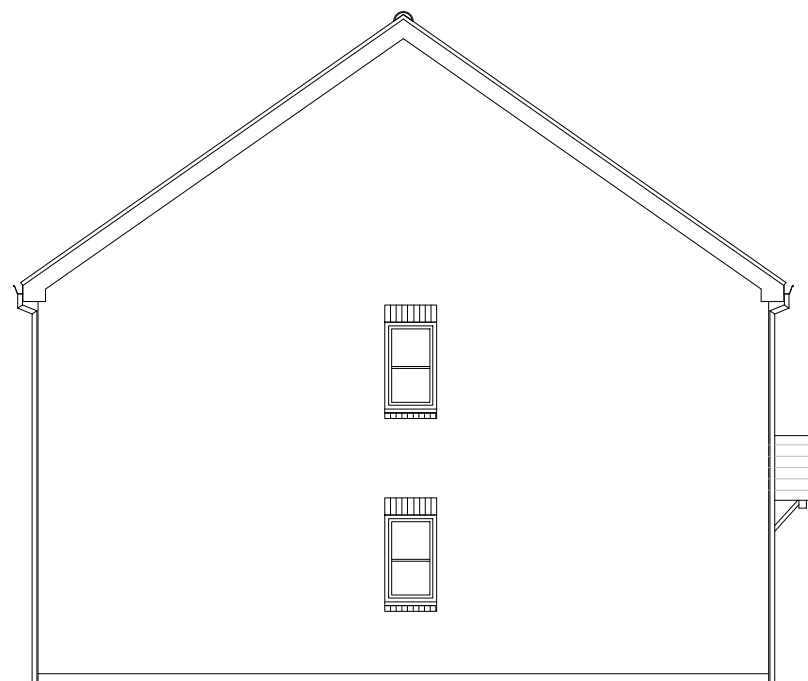


Side Elevation




Rear Elevation

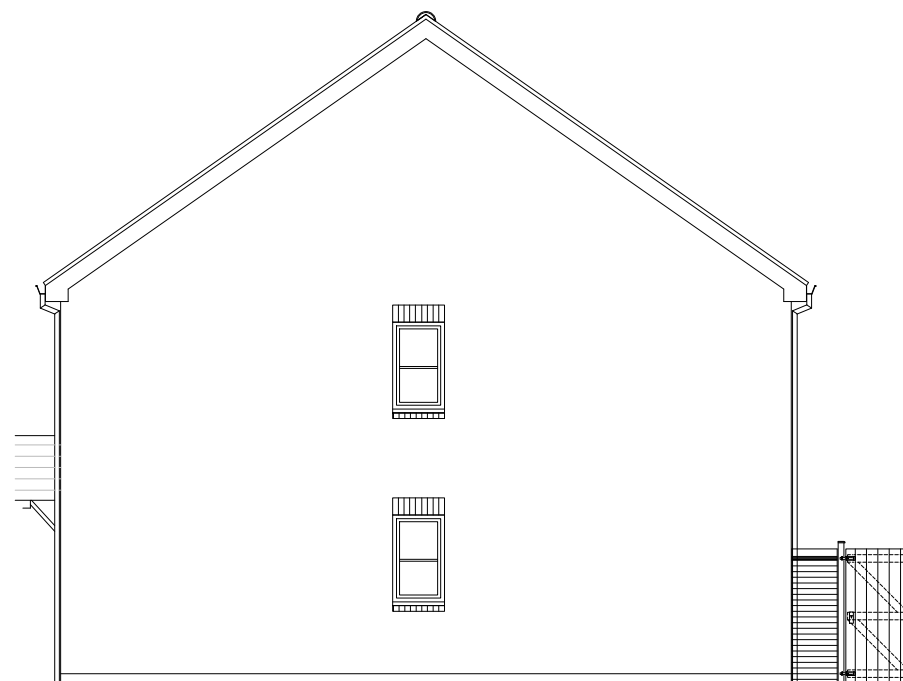


Side Elevation

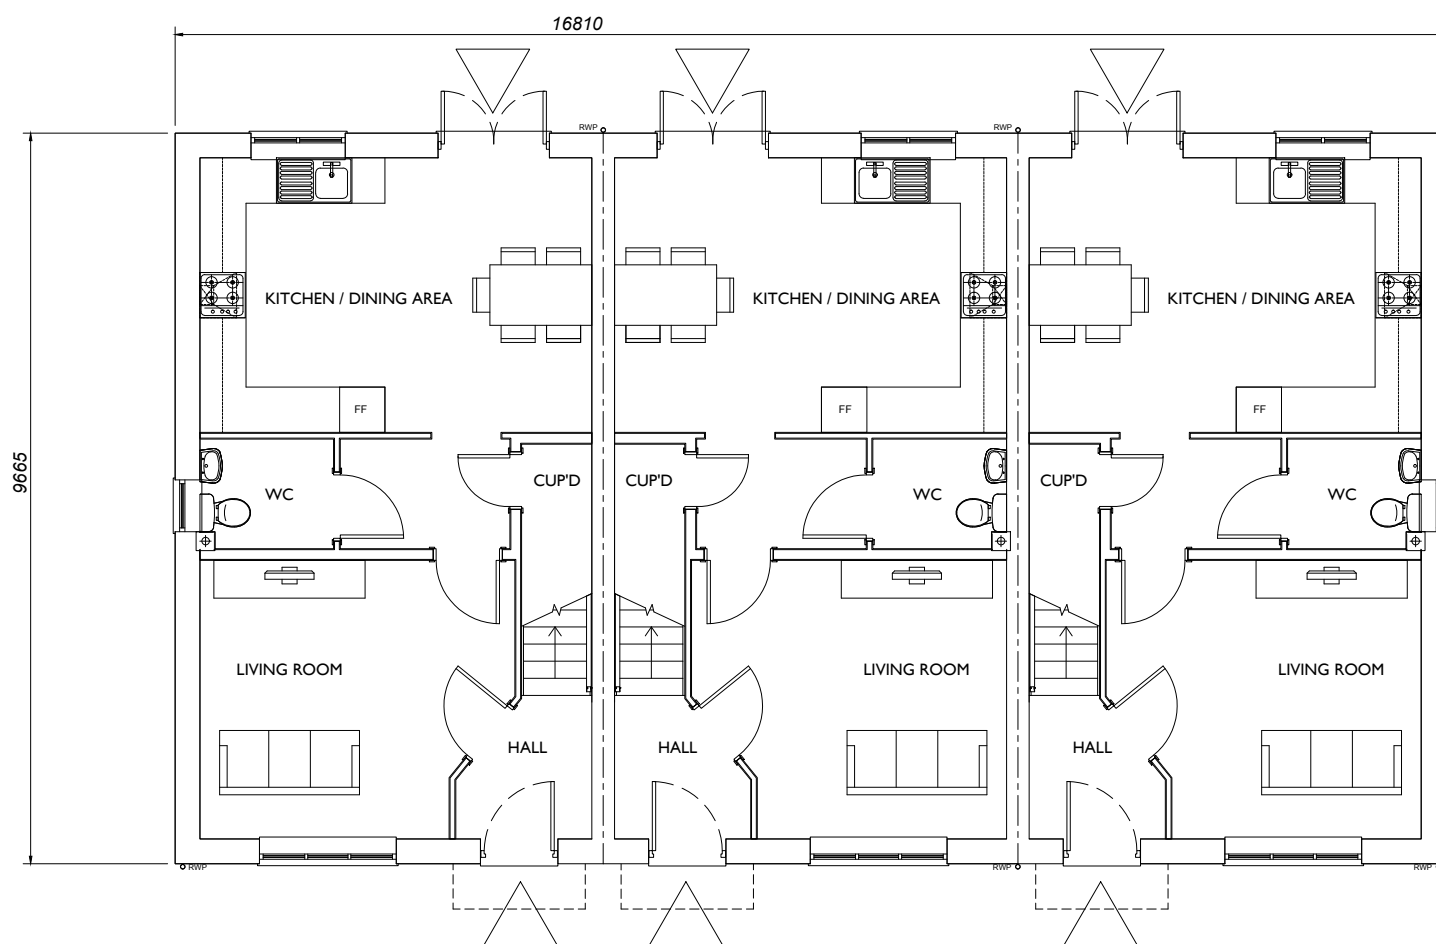

Ground Floor Plan

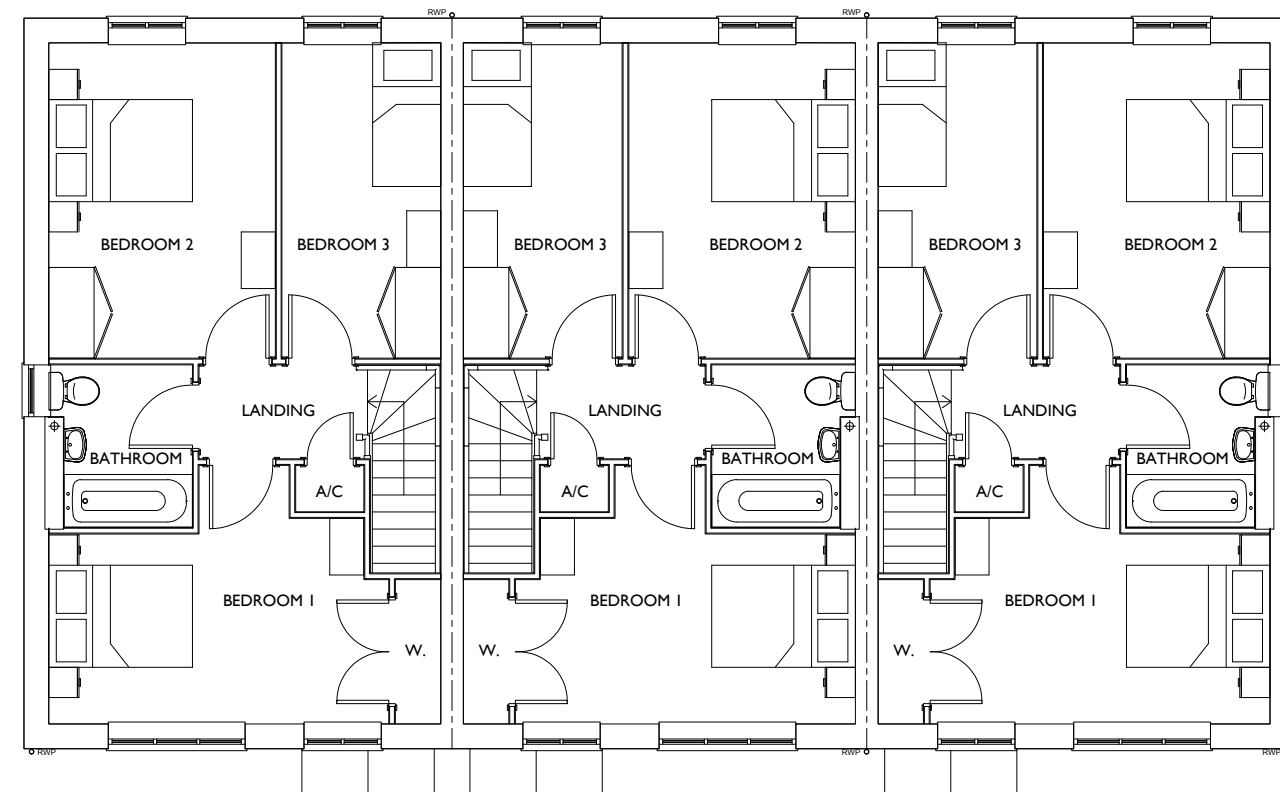


First Floor Plan

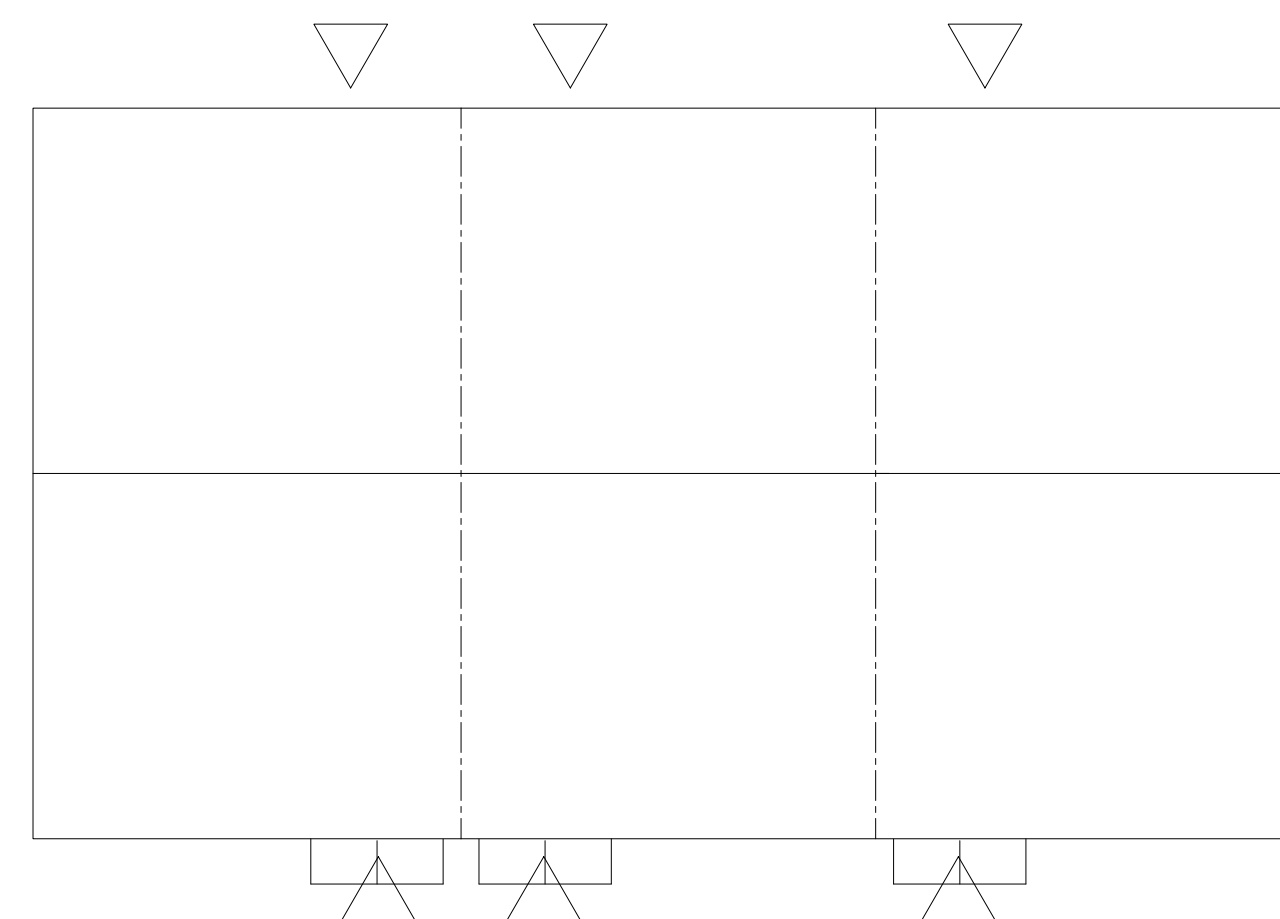

Roof Plan

Plots 90, 91 & 92
House Type 25 3BH Apple
1012sq.ft / 94.0sq.m.

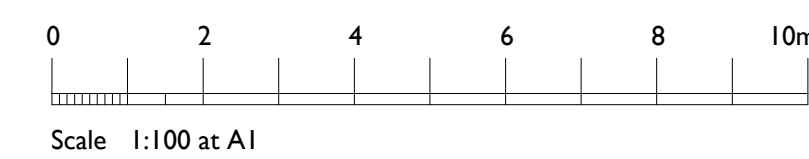

The Studio, Unit 17, Vicarage Farm Business Park, Winchester Road,
Fair Oak, Hampshire, SO50 7HD
023 8069 7010
enquiries@urbanpulsedesign.co.uk www.urbanpulsedesign.co.uk

Land off Burndell Road
Yapton, West Sussex, BN19 0JF

Bovis Homes

DRAWING TITLE
Plots 90 - 92
House Type 25 3BH Apple
Floor Plans & Elevations

SCALE	SHEET SIZE	SHEET No.	DRAWN	CHKD	DATE	CAD FILE
1:100	A1	of			06/11/2018	

Reserved Matters

18-1065-066-1st