


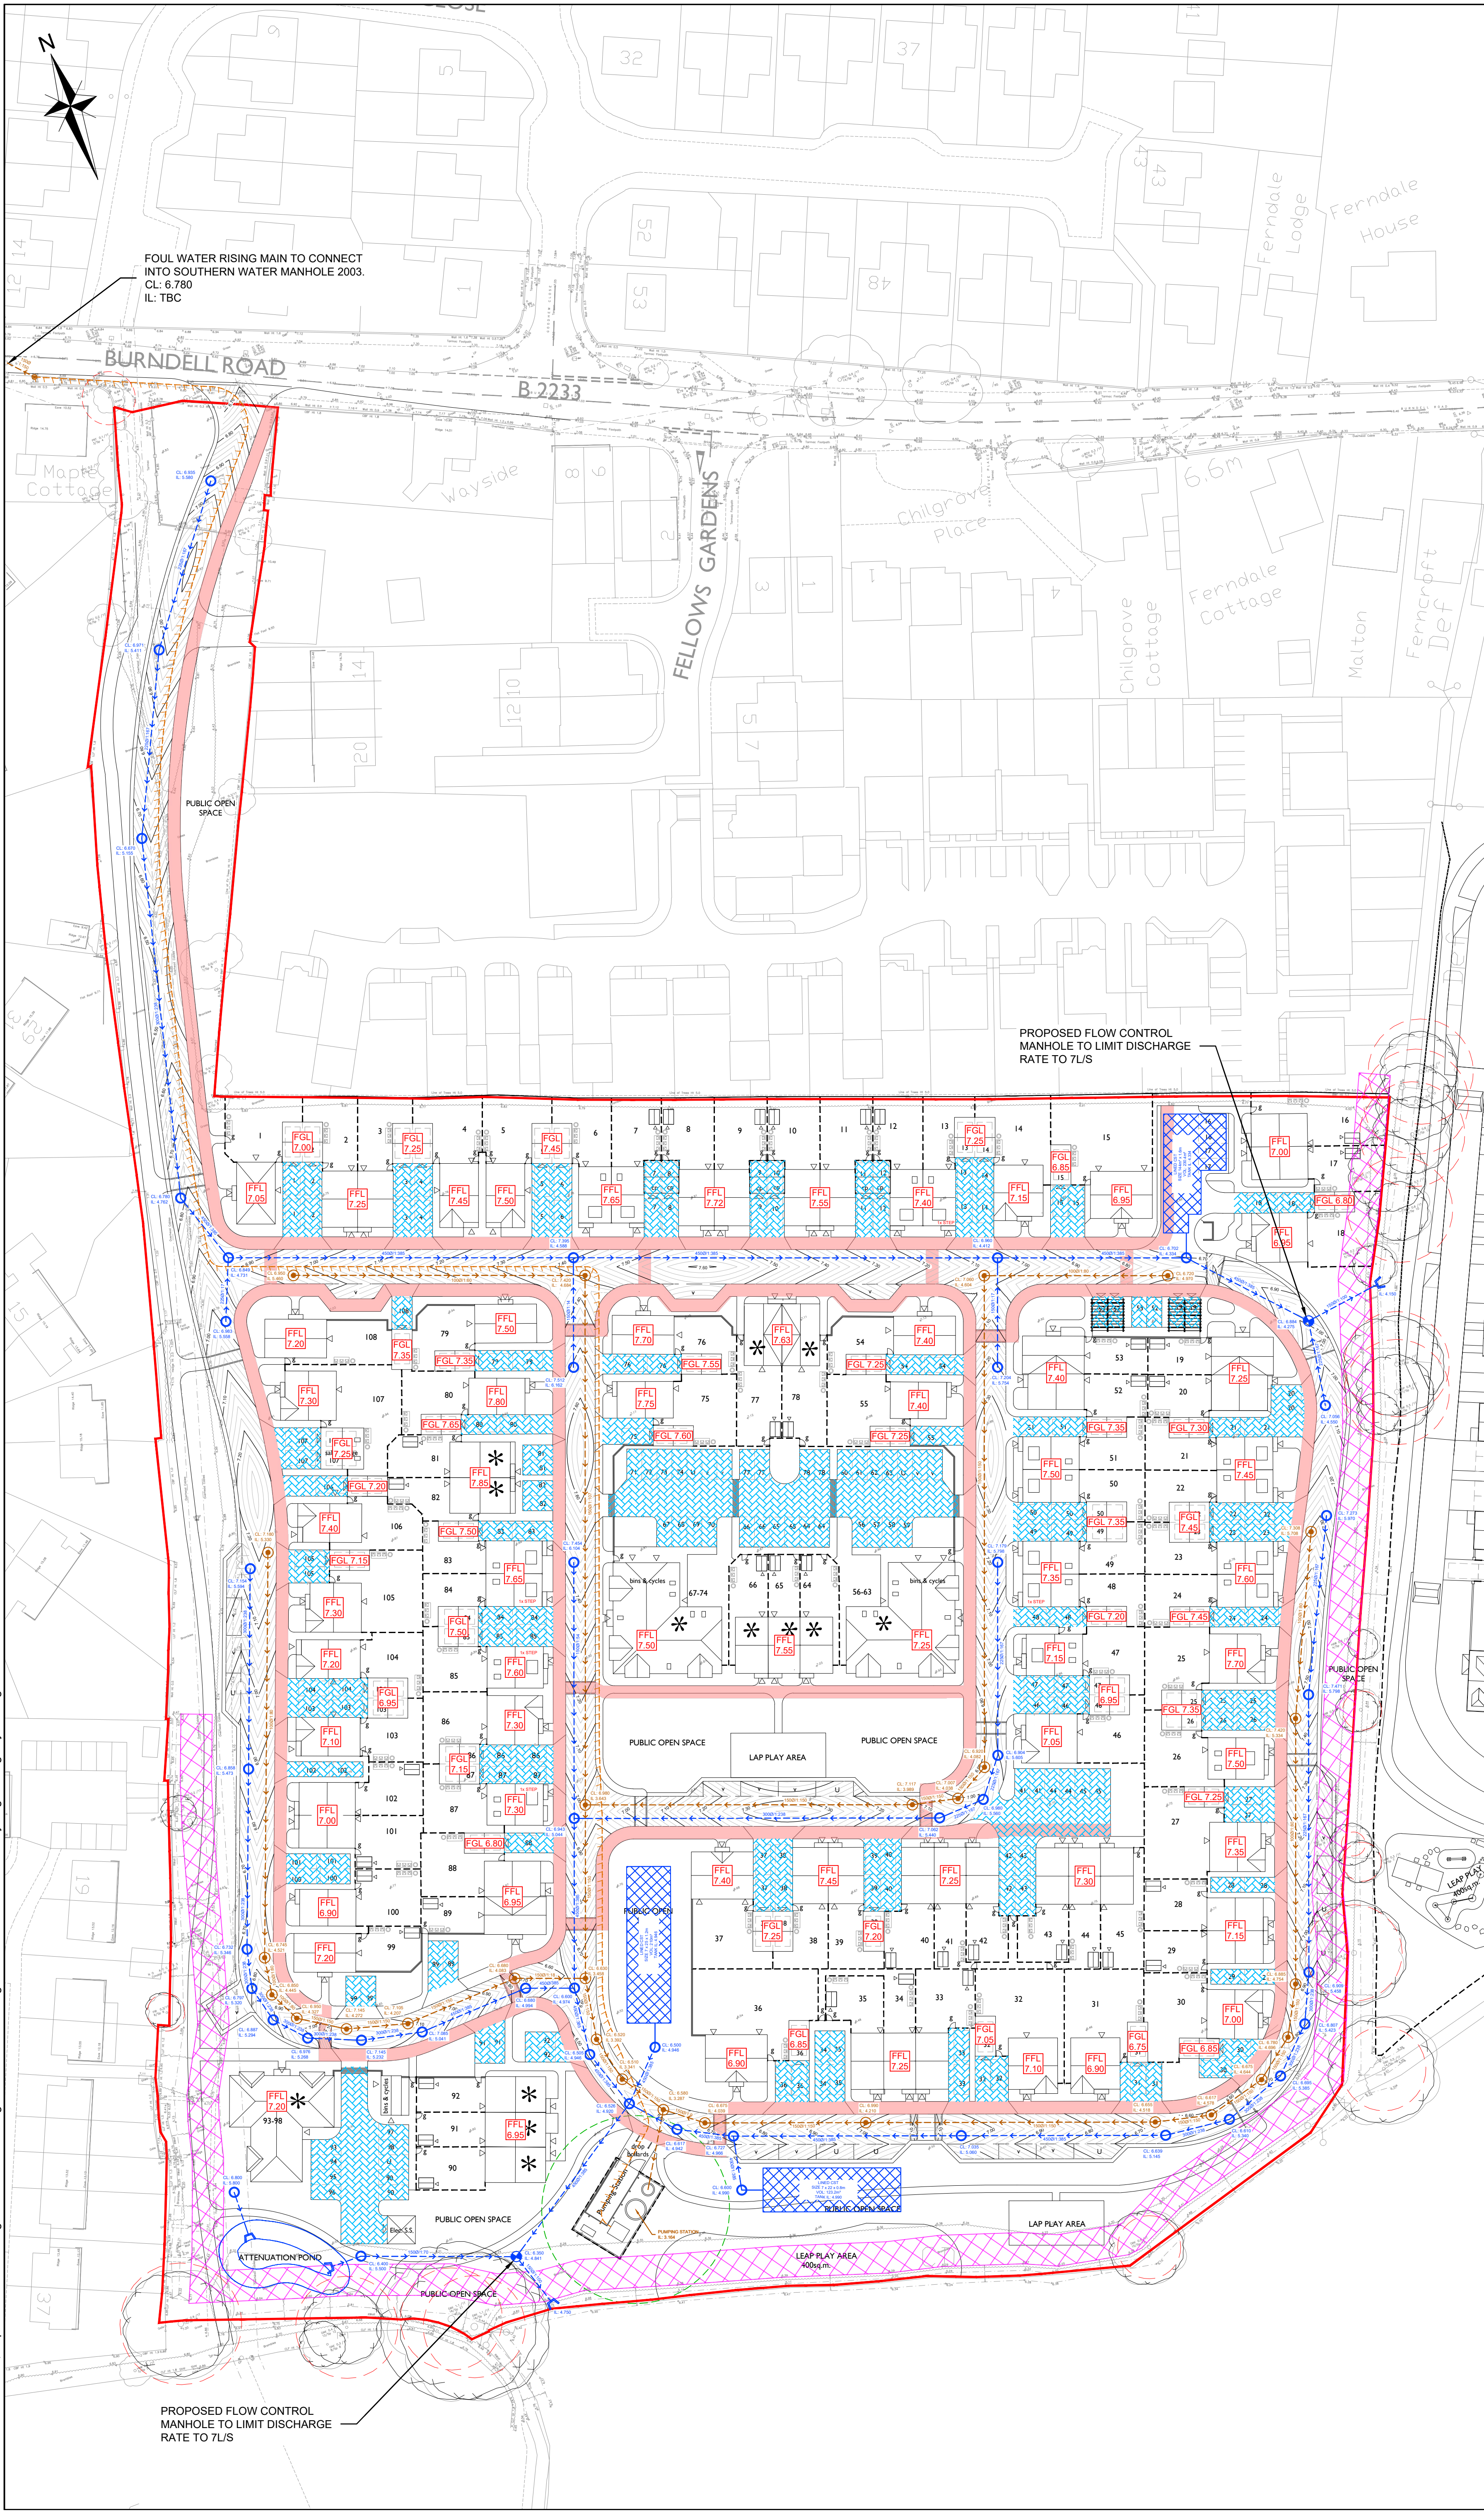

NOTES

- DO NOT SCALE FROM THIS DRAWING. WORK FROM FIGURED DIMENSIONS ONLY.
- ALL DIMENSIONS SHOWN ON THIS DRAWING ARE IN METRES.
- THIS DRAWING IS A PRELIMINARY REVIEW ONLY AND SUBJECT TO DETAILED DESIGN.
- TOPOGRAPHICAL SURVEY HAS BEEN TAKEN FROM DIGITAL TERRAIN SURVEYS DRAWING DTS220414-7Q1B, DATED JANUARY 19.
- ODYSSEY ACCEPT NO LIABILITY FOR THE ACCURACY OF SURVEY INFORMATION AND LAYOUTS SUPPLIED BY OTHERS.
- MASTERPLAN IS BASED ON URBAN PULSE DESIGN SITE PLAN DRAWING 18-1065-005C DATED 15/02/19.
- FOR OVERLAND FLOW ROUTES REFER TO ODYSSEY DRAWING 18-070/105.
- FOR LANDSCAPING DETAILS, REFER TO LANDSCAPE ARCHITECTS DRAWINGS.

LEGEND

- SITE BOUNDARY
- PROPOSED FINISHED FLOOR LEVEL (mAOD)
- PROPOSED FINISHED GARAGE LEVEL (mAOD)
- EXISTING LEVEL (mAOD). SEE NOTE 5.
- PROPOSED HIGHWAY CONTOURS.
- FOUL SEWER AND MANHOLE (GRADIENT/PIPE SIZE)
- SURFACE WATER SEWER AND MANHOLE (GRADIENT/PIPE SIZE)
- FLOW CONTROL CHAMBER
- PROPOSED CELLULAR STORAGE ATTENUATION TANK
- PROPOSED HEADWALL
- FOUL RISING MAIN
- 5m BUFFER FROM TOP OF EMBANKMENT
- 15m CLEARANCE FROM CENTRE OF PUMPING STATION WET WELL
- PERMEABLE PAVING
- INDICATIVE SERVICE CORRIDOR
- TREE ROOT PROTECTION ZONE

FOR PLANNING PURPOSES ONLY

B	SITE LAYOUT UPDATED	TSB	SG	LH	21.02.19
A	PLANNING ISSUE	JA	LH	RS	23.11.18
Rev	Amendments	Drn	Chk	App	Date

ODYSSEY

Tuscany House
White Hart Lane
Basingstoke
Hampshire RG21 4AF

Telephone: 01256 331144
Fax: 01256 331134
E: info@odysseyconsult.co.uk
W: www.odysseyconsult.co.uk

Job Title	
LAND SOUTH OF BURNDILL ROAD, YAPTON	
Drawing Title	
PRELIMINARY ENGINEERING LAYOUT	
Client	
BOVIS HOMES	
Scale	Date
1:500 @A1	NOV 18
Designed	SG
Drawn	SOM
Checked	LH
Approved	RS
Job No	Drawing No
18-070	18-070/103
Rev	B