


REVISIONS					
REV.	DESCRIPTION	DRAWN	CHKD.	DATE	
A	Garages detached from houses and removed from drawing.	ML	##	28/01/19	




Front Elevation


Wall areas left clear to elevations are in facing brickwork

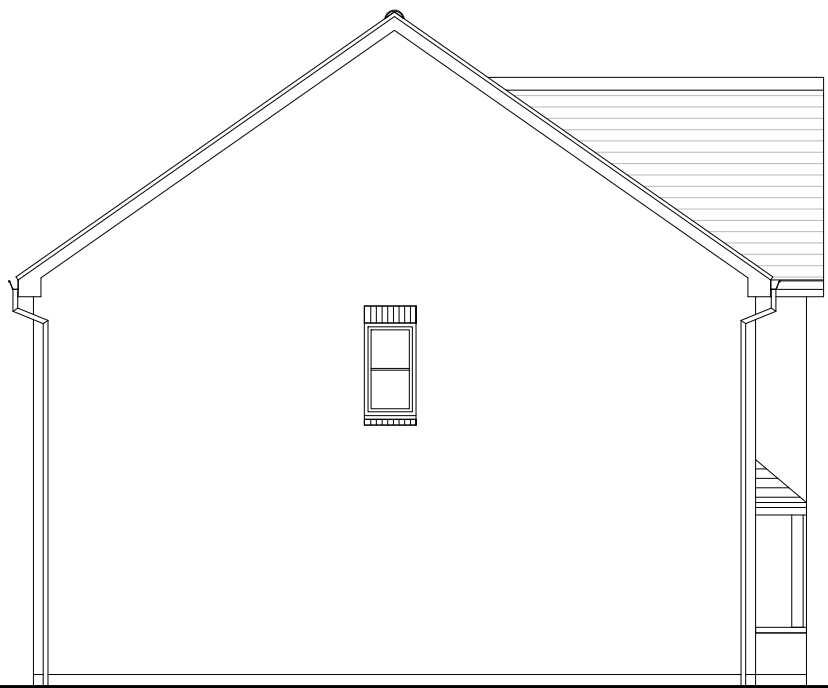

Side Elevation

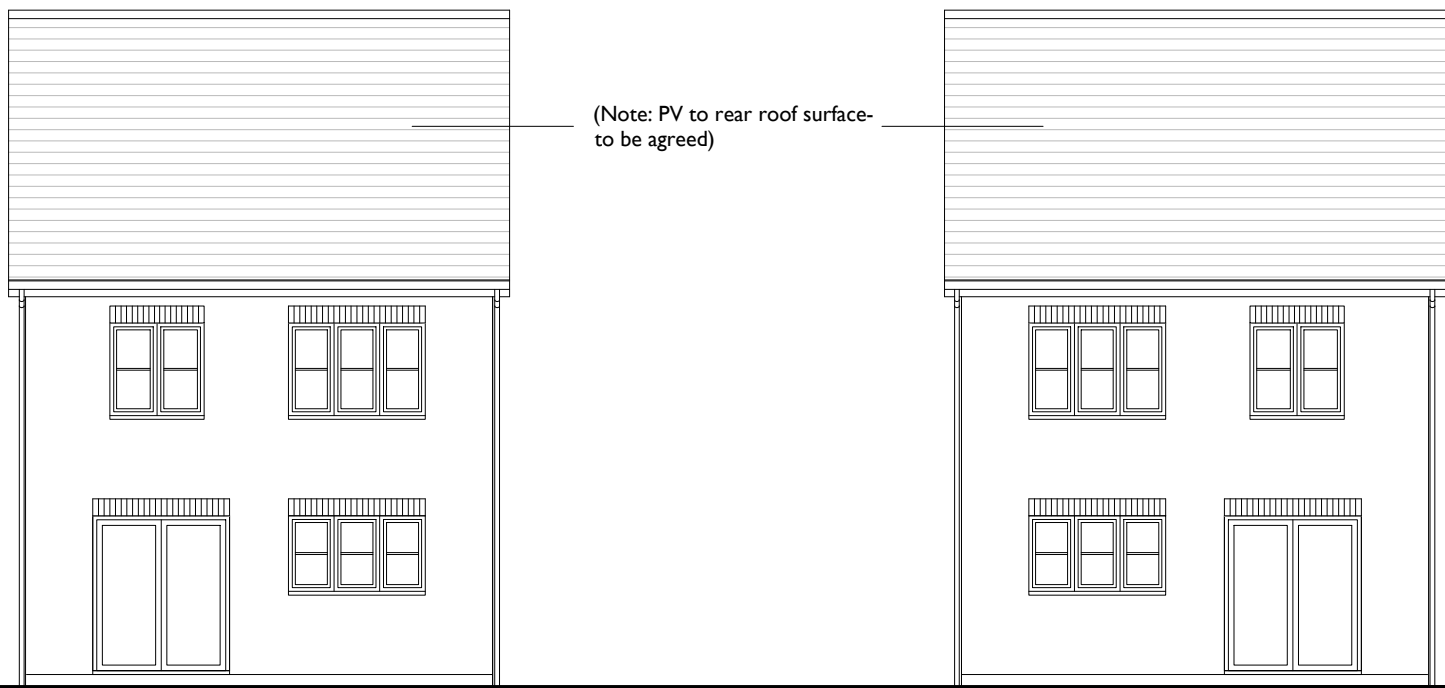

Rear Elevation

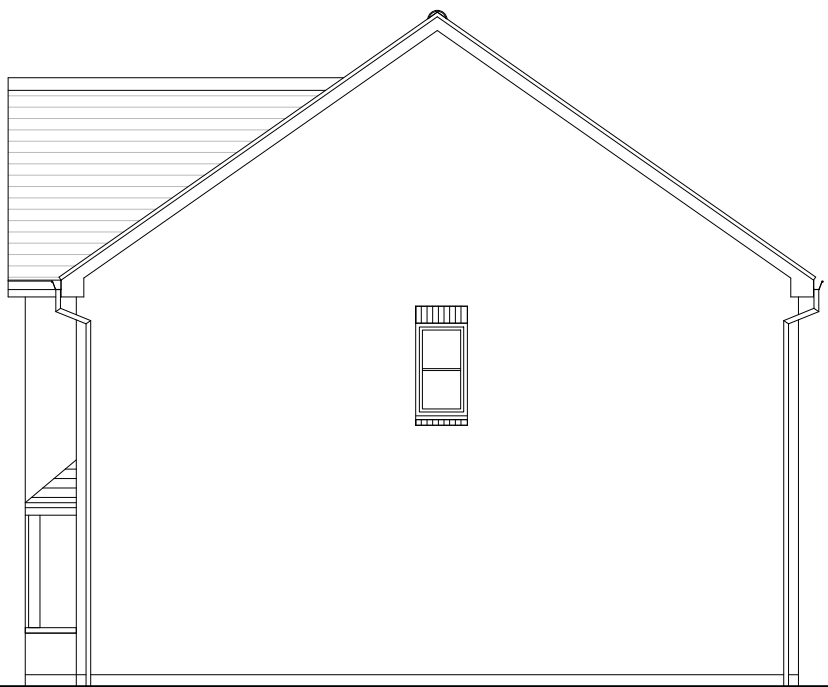


Side Elevation




Internal Side Elevation




Internal Side Elevation

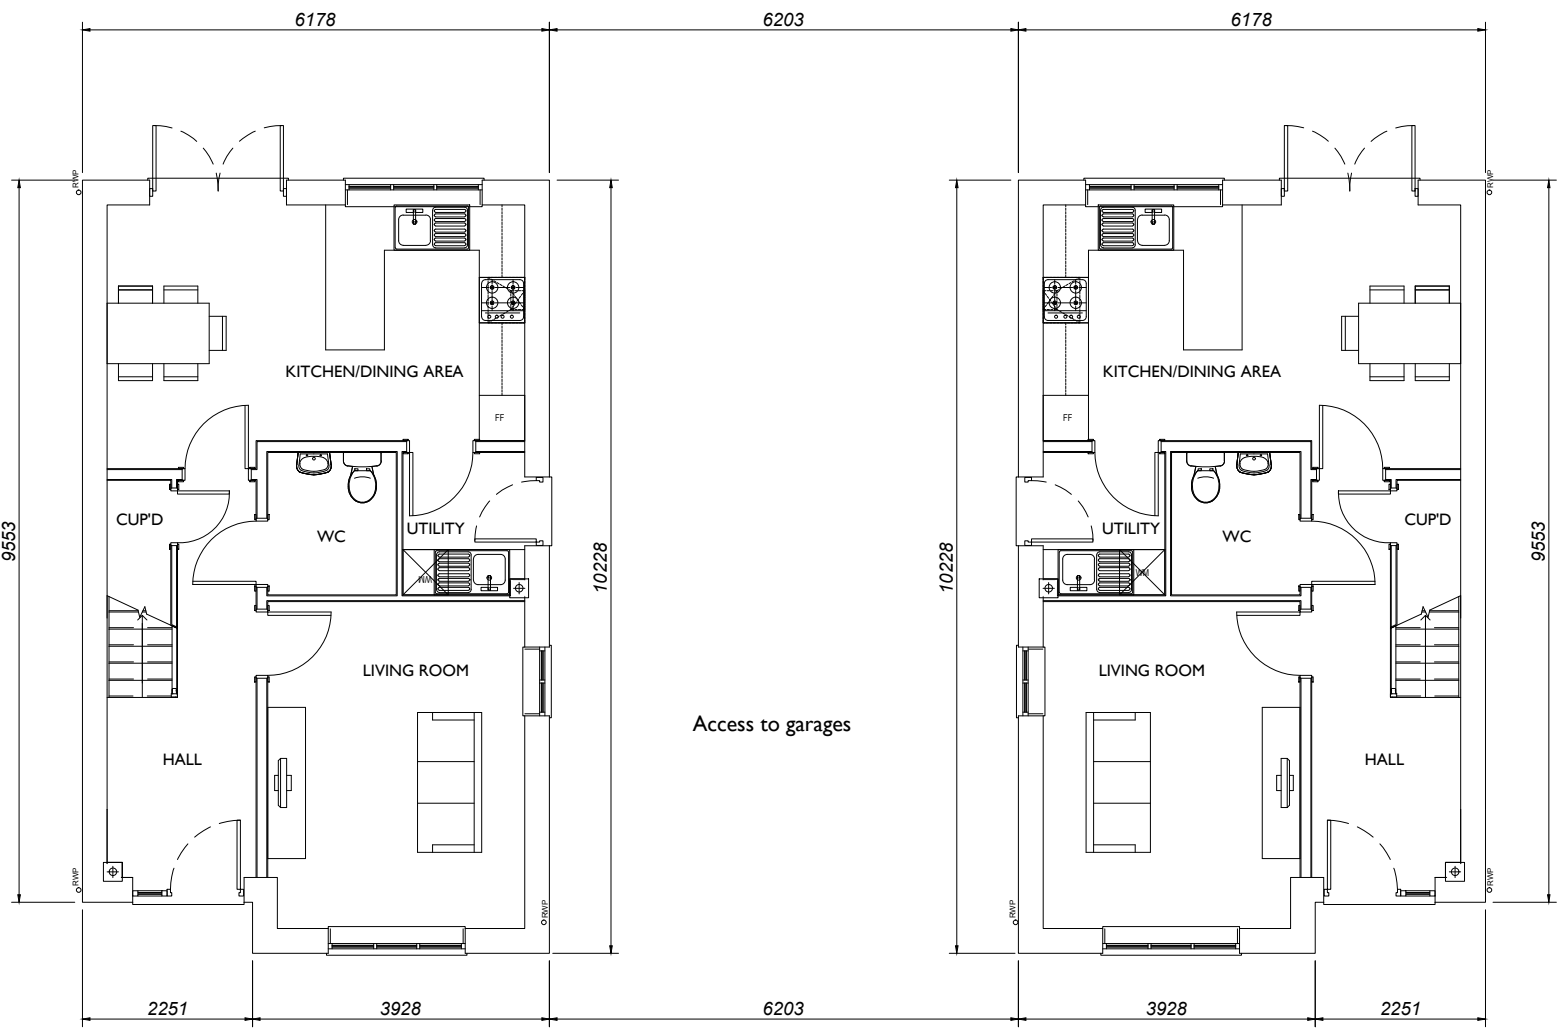


Ground Floor Plan

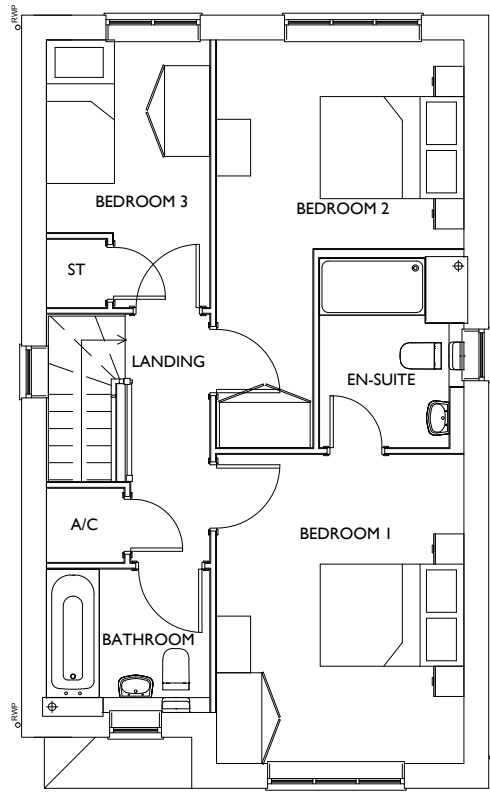


First Floor Plan

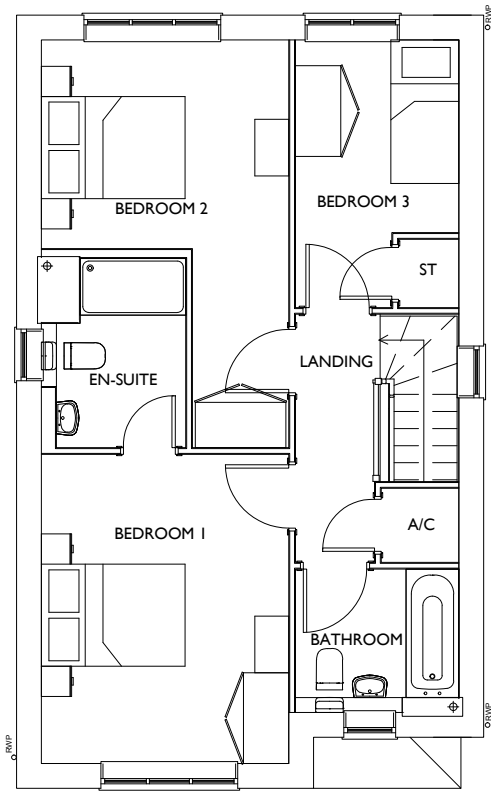

Plot 103

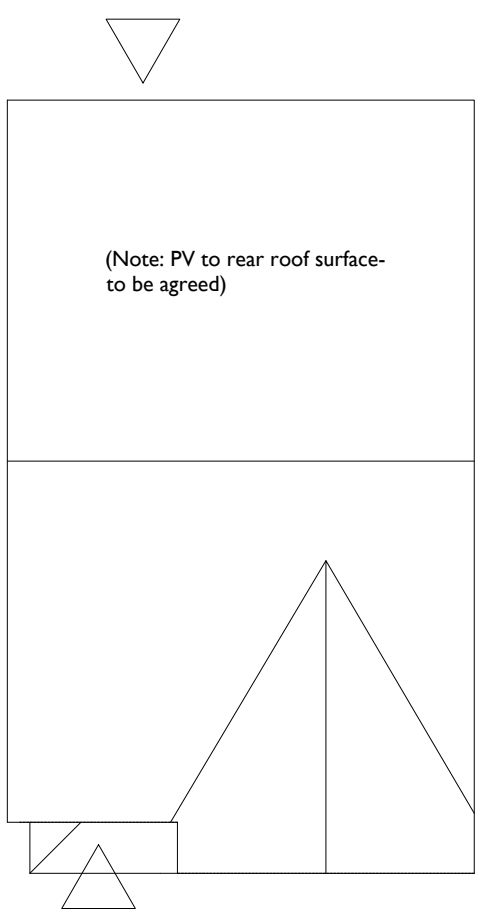


Roof Plan

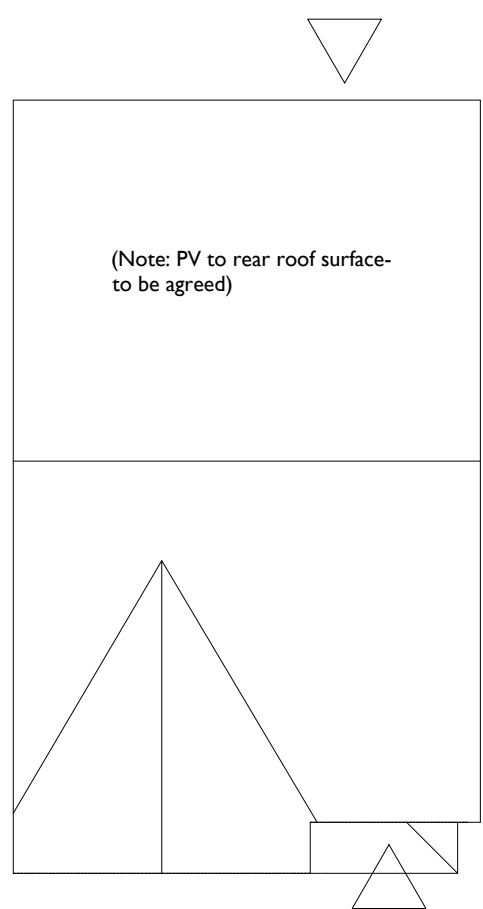

Plot 103

Plots 103 & 104
House Type 8 Cypress
1101sq.ft / 102.3sq.m.

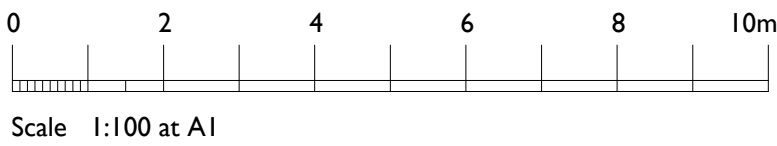

urban pulse design
The Studio, Unit 17, Vicarage Farm Business Park, Winchester Road, Fair Oak, Hampshire, SO50 7HD
023 8069 7010
enquiries@urbanpulsedesign.co.uk www.urbanpulsedesign.co.uk

Land off Burndell Road
Yapton, West Sussex, BN19 0JF

Bovis Homes

DRAWING TITLE
Plots 103 & 104
House Type 8 Cypress
Floor Plans & Elevations

0	1	2	3	4	5	6	7	8	9
SCALE	SHEET SIZE	SHEET No.	DRAWN	CHKD.	DATE	CAD FILE			
1:100	A1	of			28/01/2019				

Reserved Matters

18-1065-071-A