


REVISIONS					
REV.	DESCRIPTION	DRAWN	CHKD.	DATE	
A	Render detailing removed. Flint detailing added.	ML	**	24/01/19	

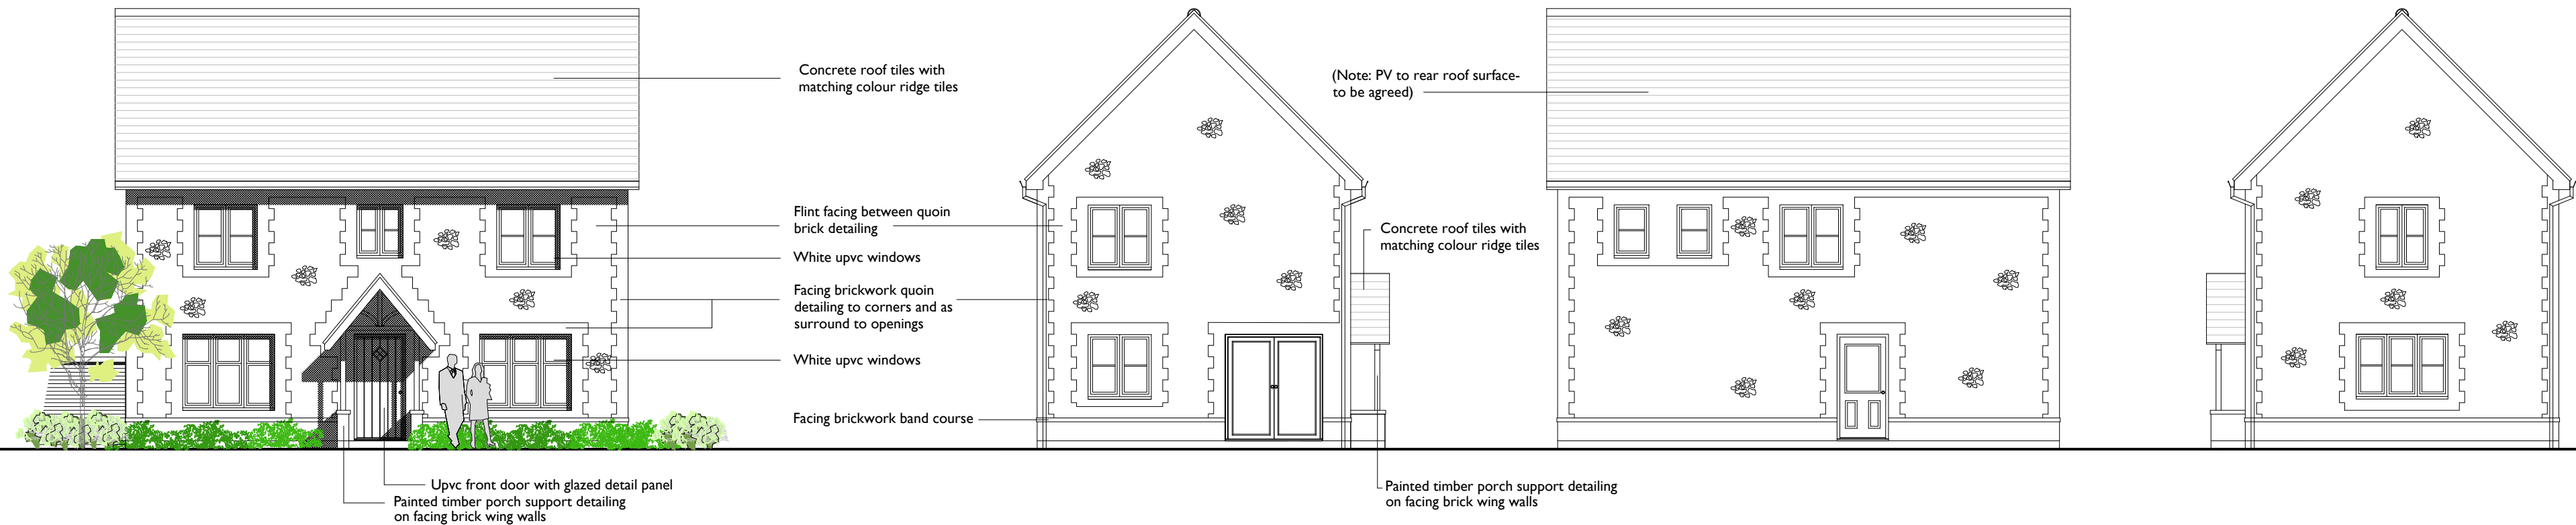


Front Elevation
Wall areas left clear to elevations are in facing brickwork


Side Elevation

Rear Elevation


Side Elevation

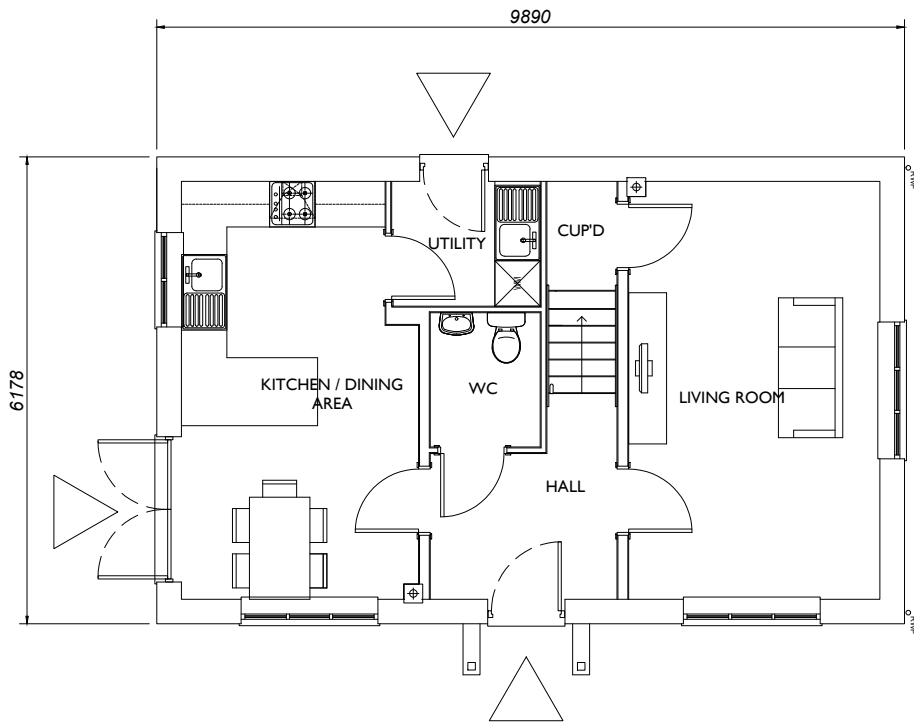

Ground Floor Plan

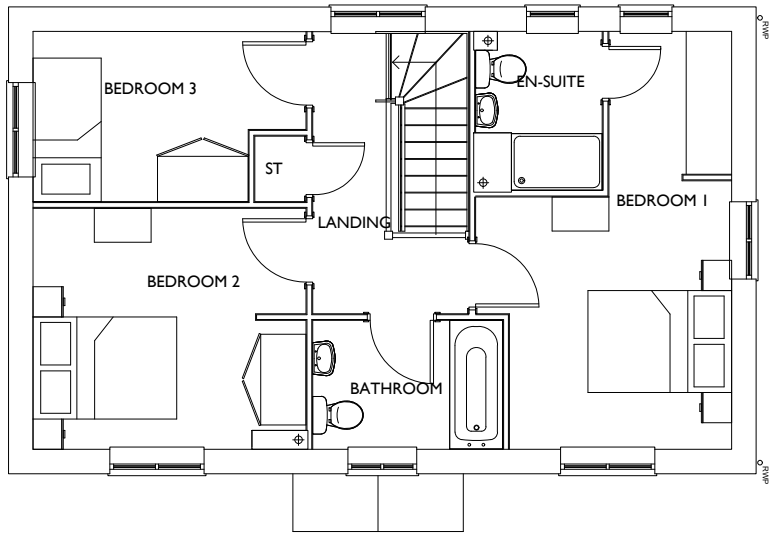


First Floor Plan

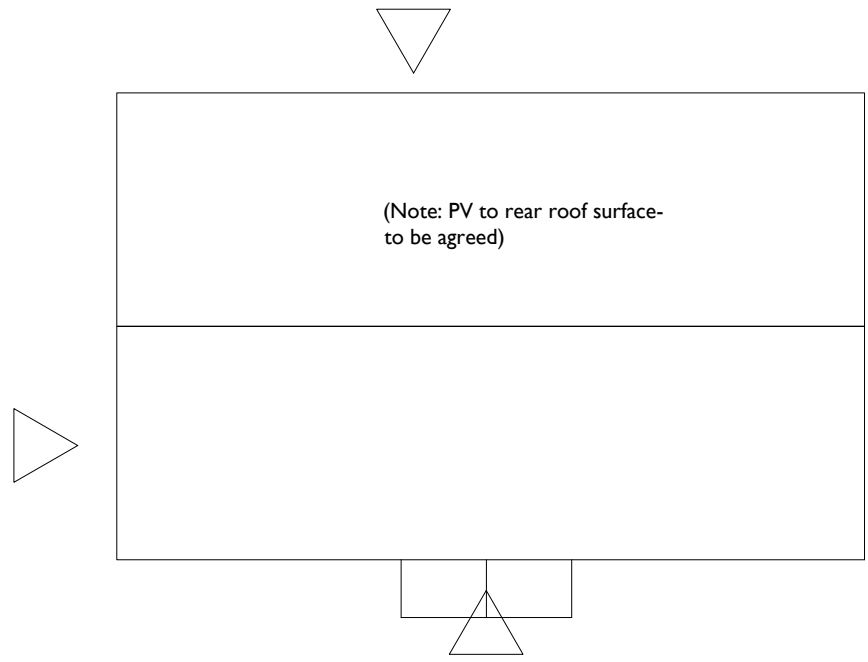

Roof Plan

Plot 108
House Type 7 Spruce
1082sq.ft / 100.5sq.m.

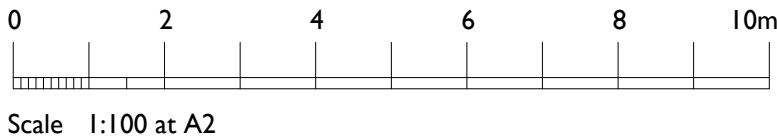

The Studio, Unit 17, Vicarage Farm, Winchester Road,
Fairoak, Hampshire, SO50 7HD
023 8069 7010
enquiries@urbanpulsedesign.co.uk www.urbanpulsedesign.co.uk

PROJECT
Land off Burndell Road
Yapton, West Sussex, BN19 0JF

Bovis Homes

DRAWING TITLE
Plot 108
House Type 7 Spruce
Floor Plans & Elevations

SCALE	SHEET SIZE	SHEET NO.	DRAWN	CHKD.	DATE	CAD FILE
1:100	A2	1 of 1			24/01/2019	

Reserved Matters

18-1065-075-A