



REVISIONS				
REV.	DESCRIPTION	DRAWN	CHKD.	DATE
A	Plot numbers added to each garage and carport design for reference.	MI	==	29/01/19

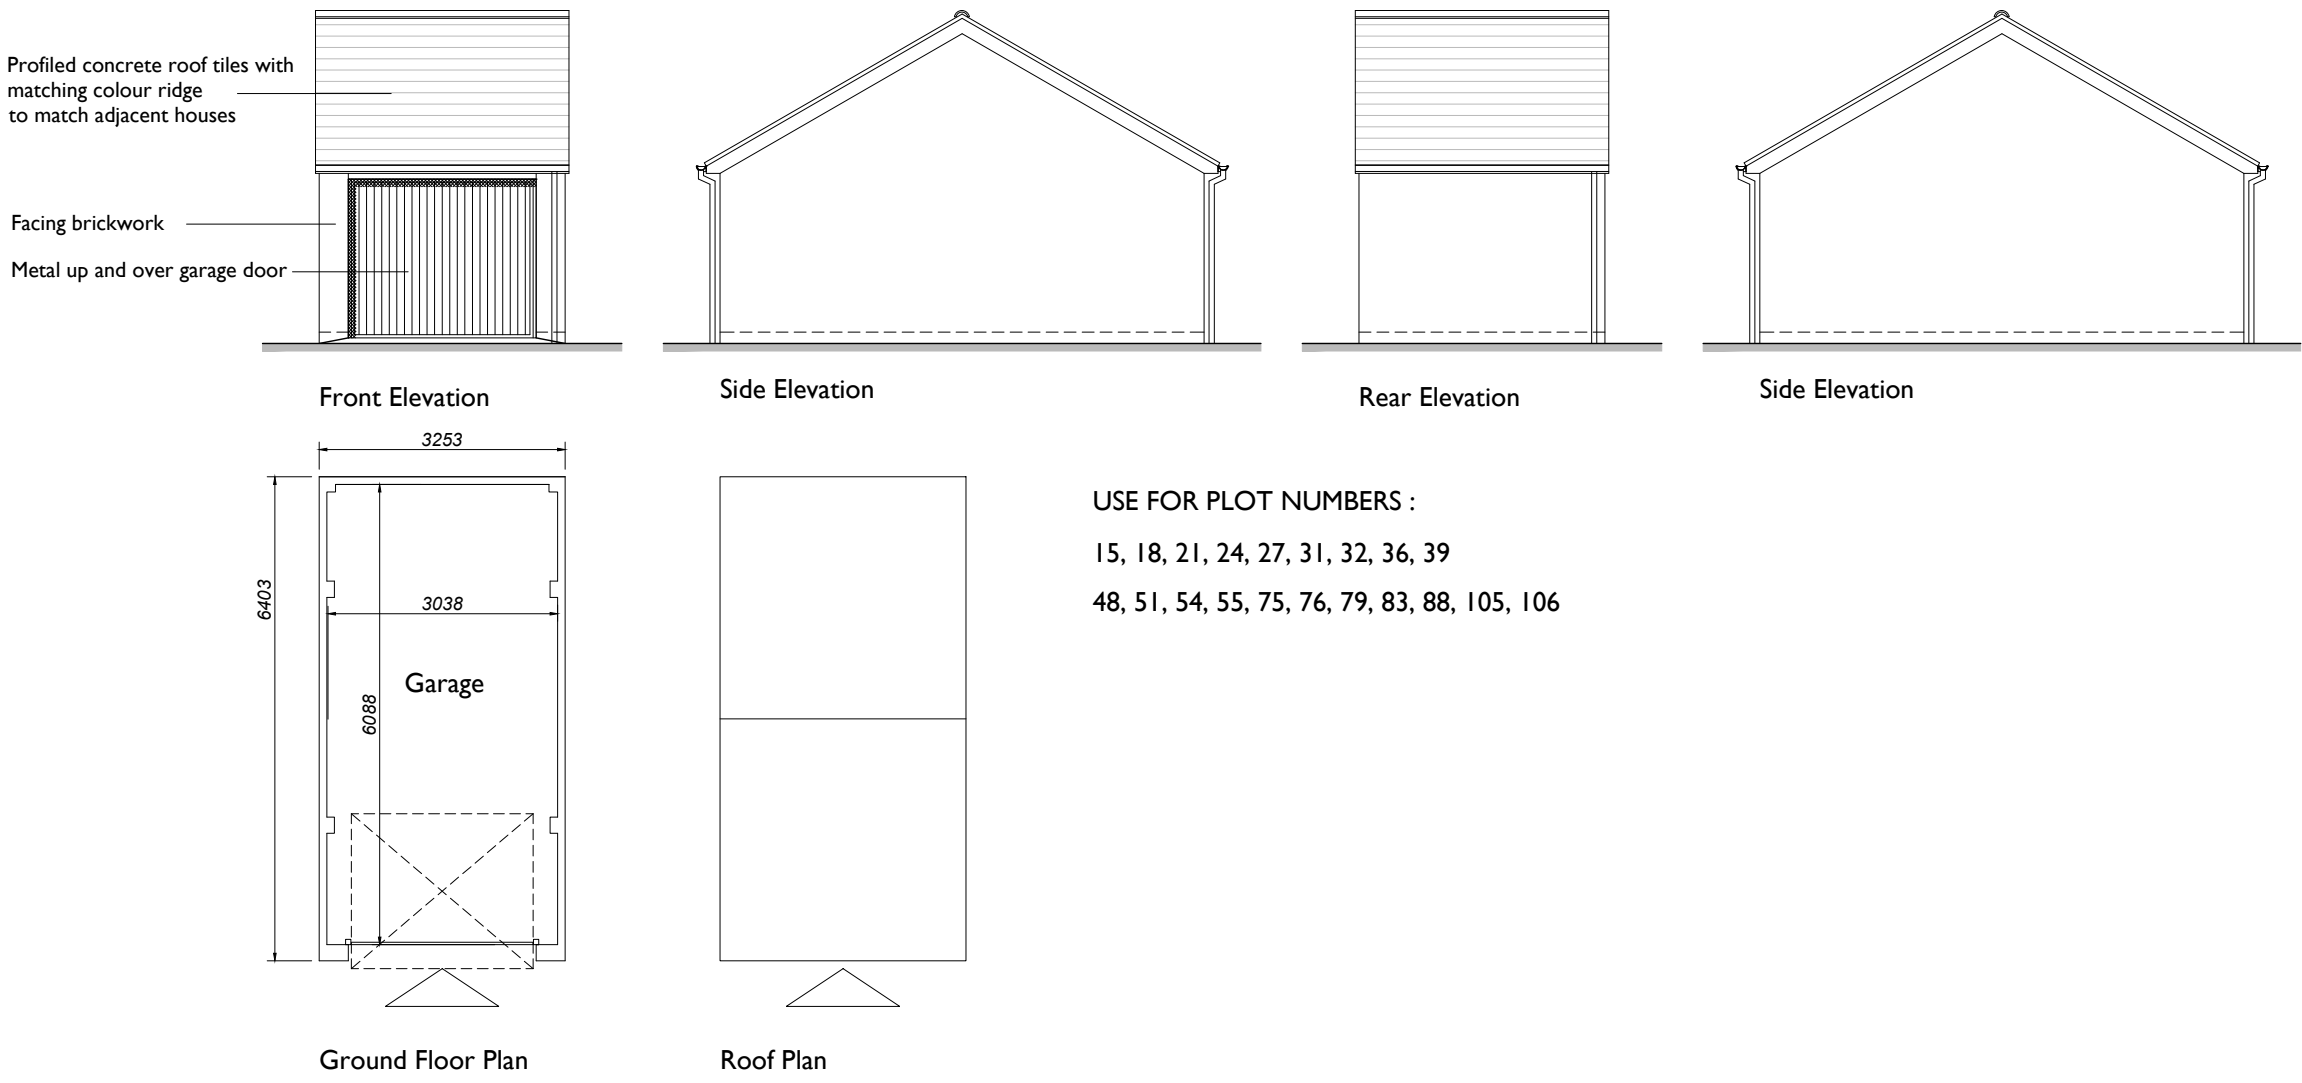

USE FOR PLOT NUMBERS :
15, 18, 21, 24, 27, 31, 32, 36, 39
48, 51, 54, 55, 75, 76, 79, 83, 88, 105, 106

Single Garage Details (detached garage format)


Note : Wall areas left clear to all elevations are in facing brickwork.

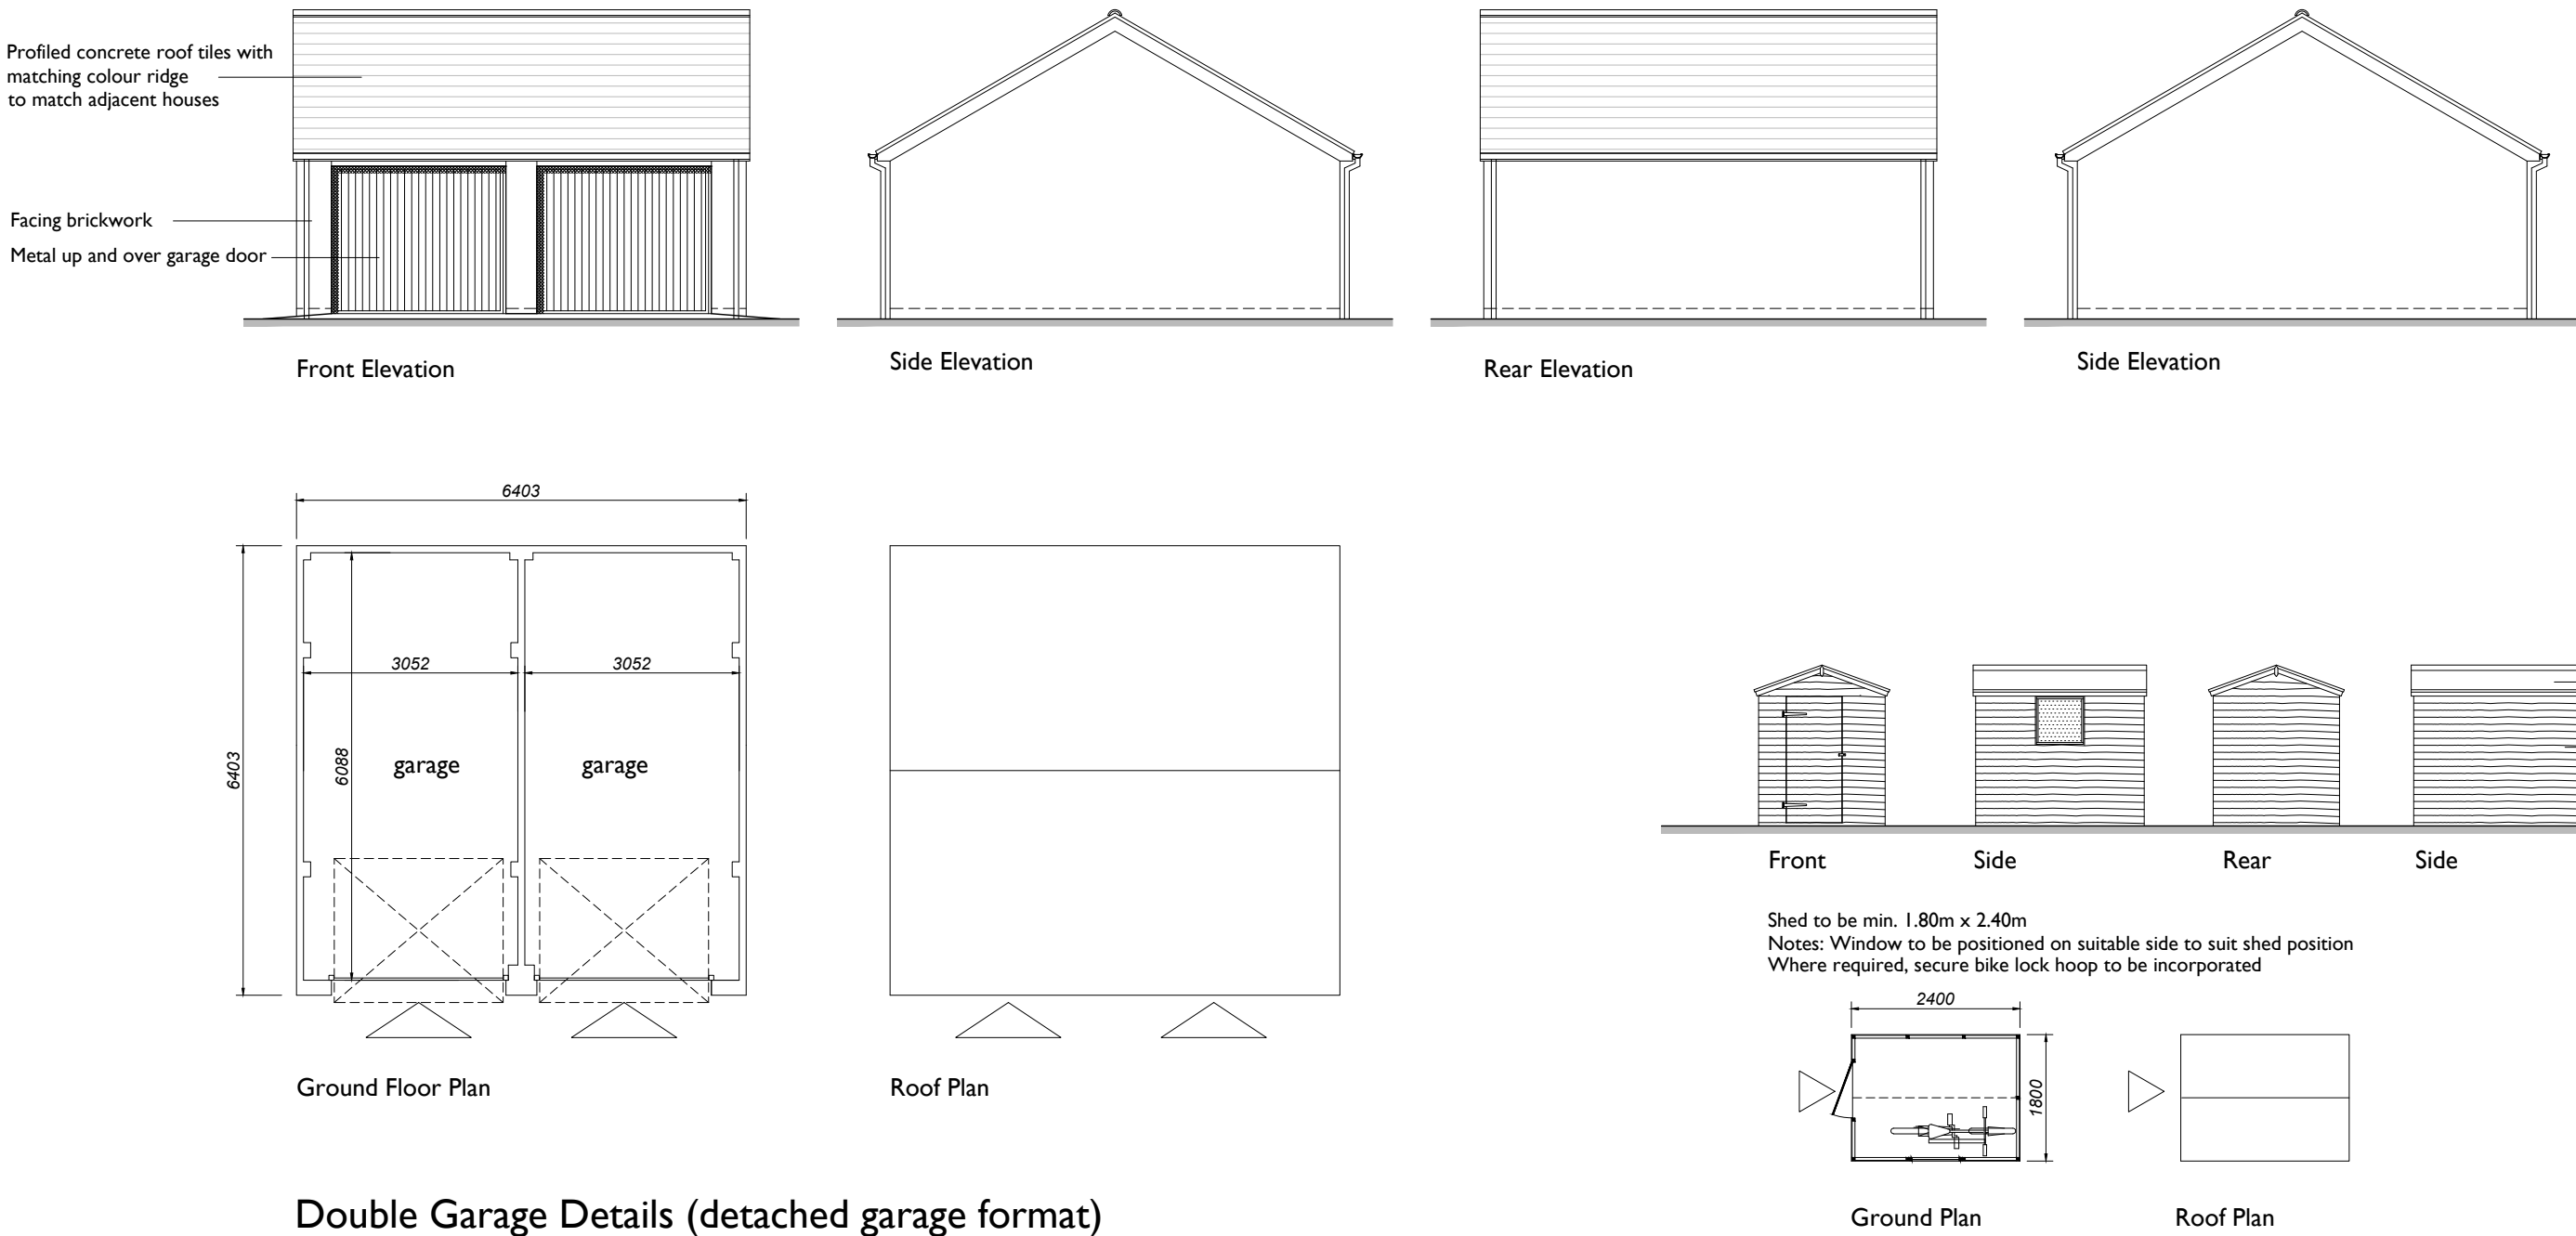

Double Garage Details (detached garage format)


Note : Wall areas left clear to all elevations are in facing brickwork.

USE FOR PLOT NUMBERS : (as viewed from front of garage)
LEFT HAND SIDE: 1, 3, 5, 13, 23, 26, 38, 47, 50, 85, 87, 104
RIGHT HAND SIDE: 2, 4, 6, 14, 22, 25, 37, 46, 49, 84, 86, 103

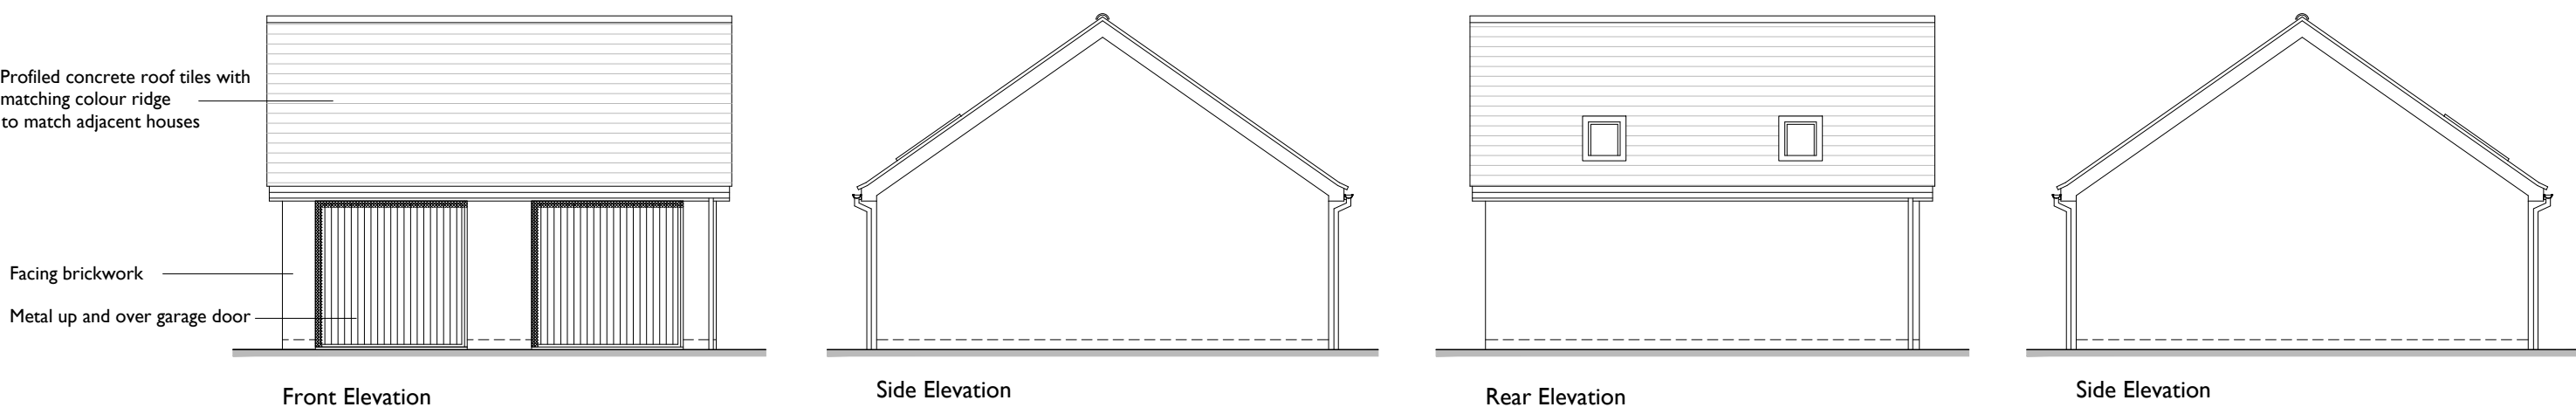


Double Garage Details (Sales Plot 107 only)

Note : Wall areas left clear to all elevations are in facing brickwork.

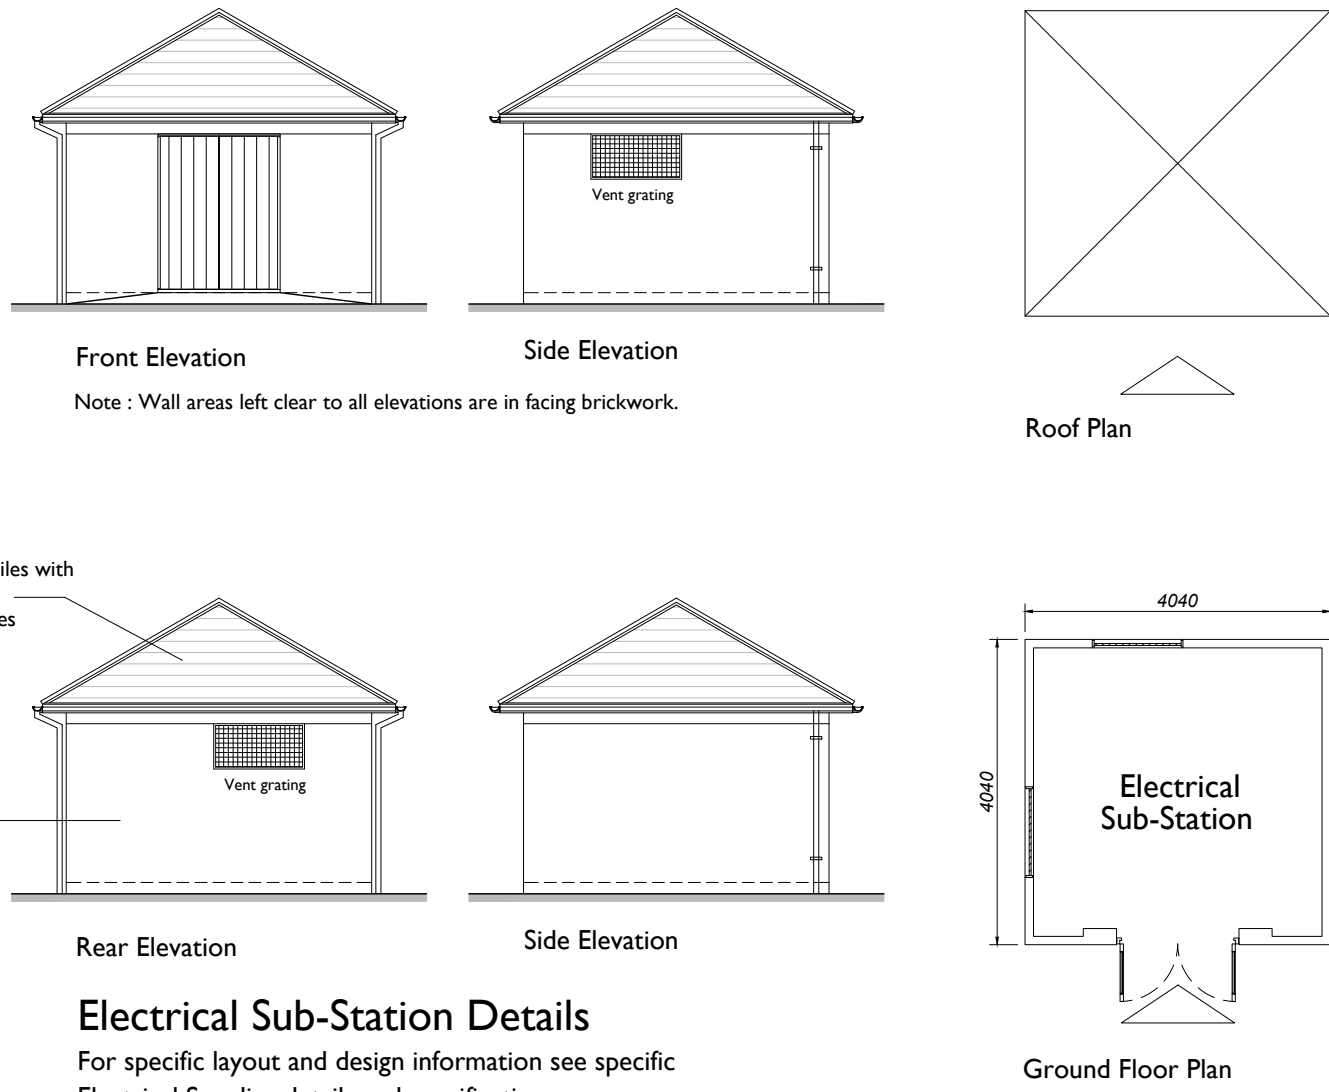

Electrical Sub-Station Details


For specific layout and design information see specific Electrical Supplier details and specification.

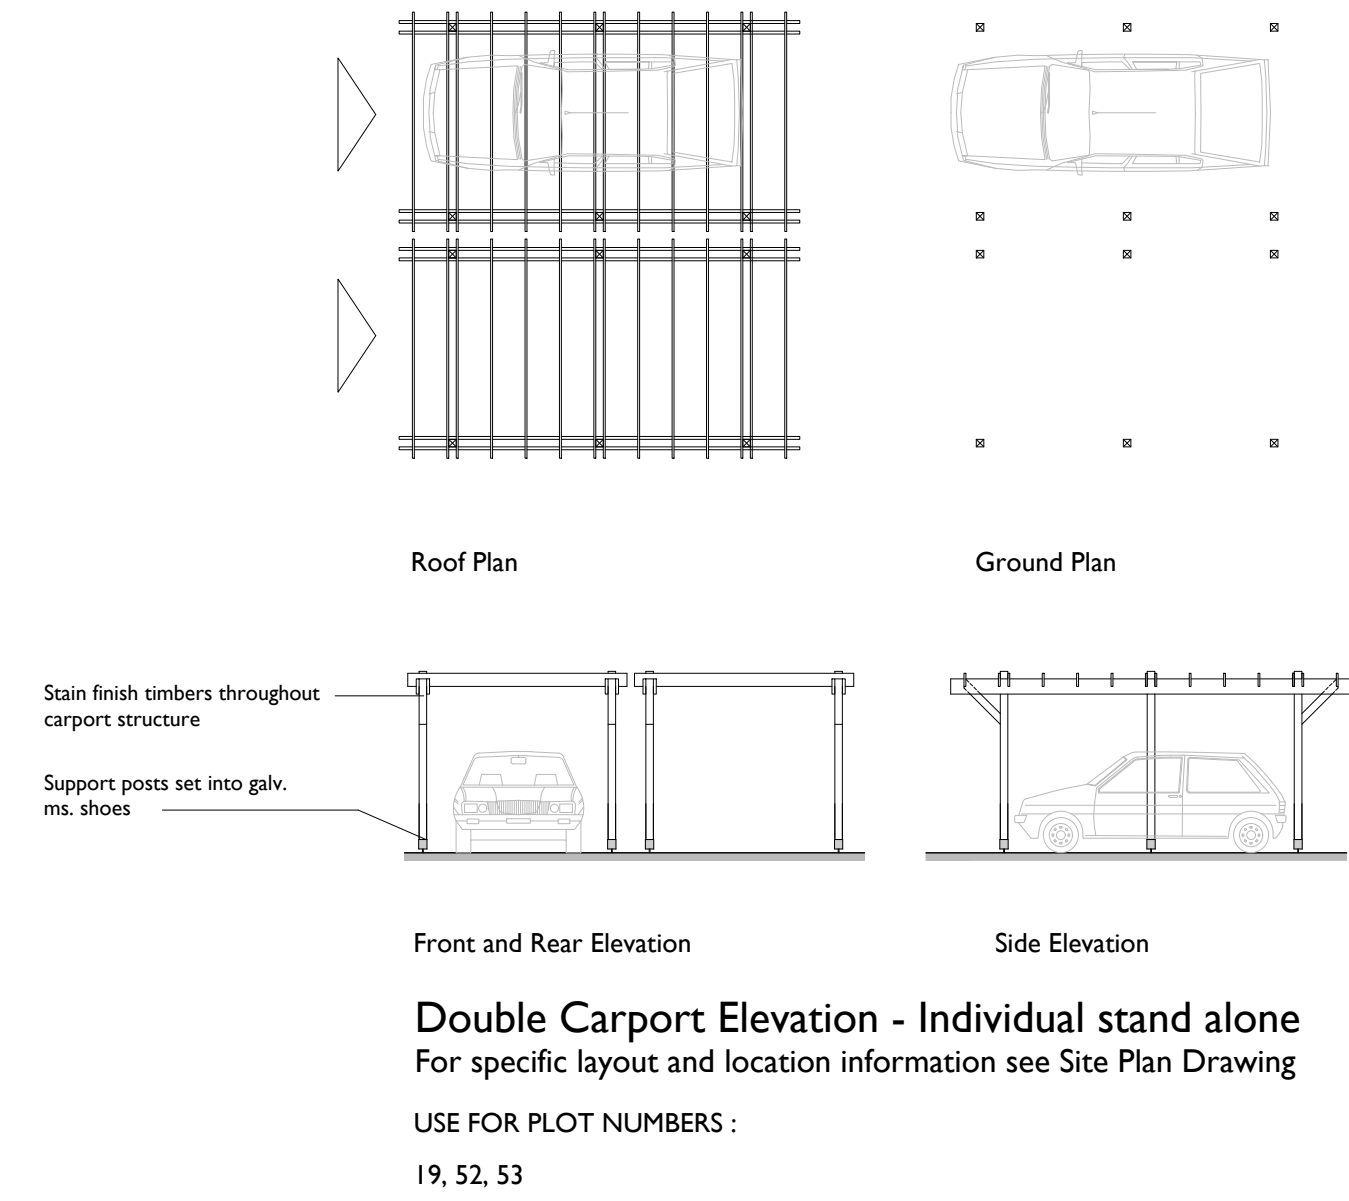

Double Carport Elevation - Individual stand alone

For specific layout and location information see Site Plan Drawing


USE FOR PLOT NUMBERS :
19, 52, 53

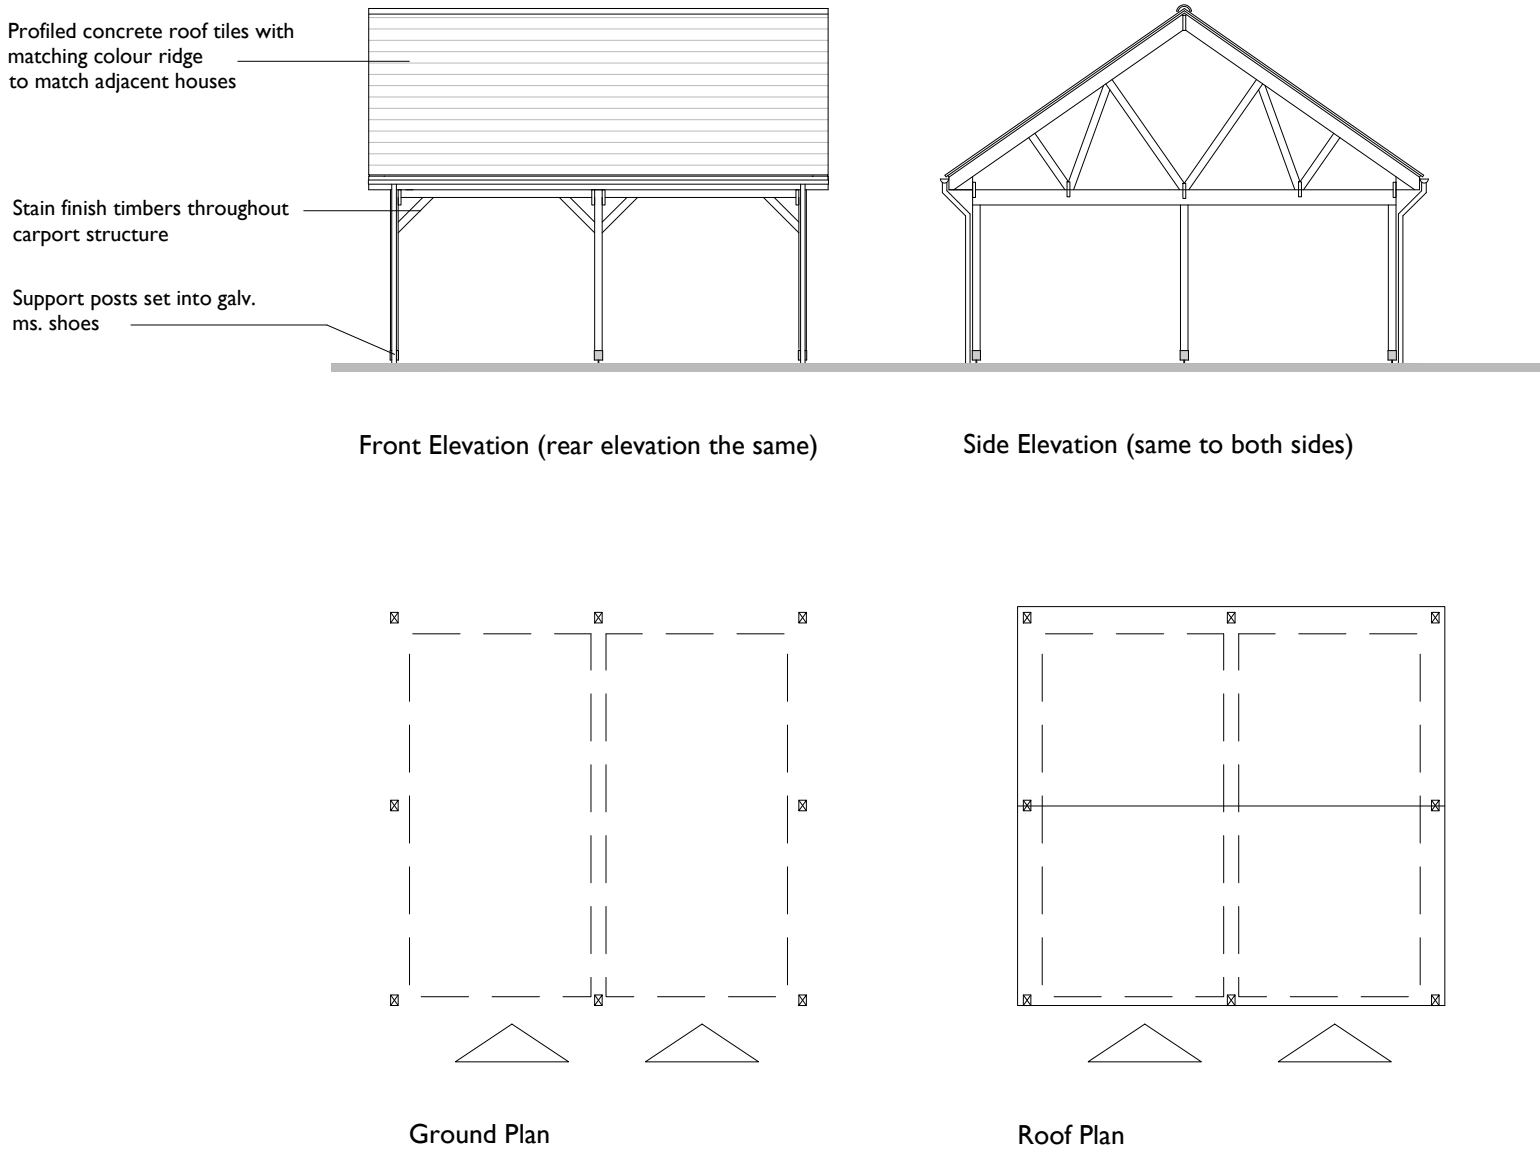


Double Carport Elevation - set between units

For specific layout and location information see Site Plan Drawing

USE FOR PLOT NUMBERS :
7, 8, 9, 10, 11, 12

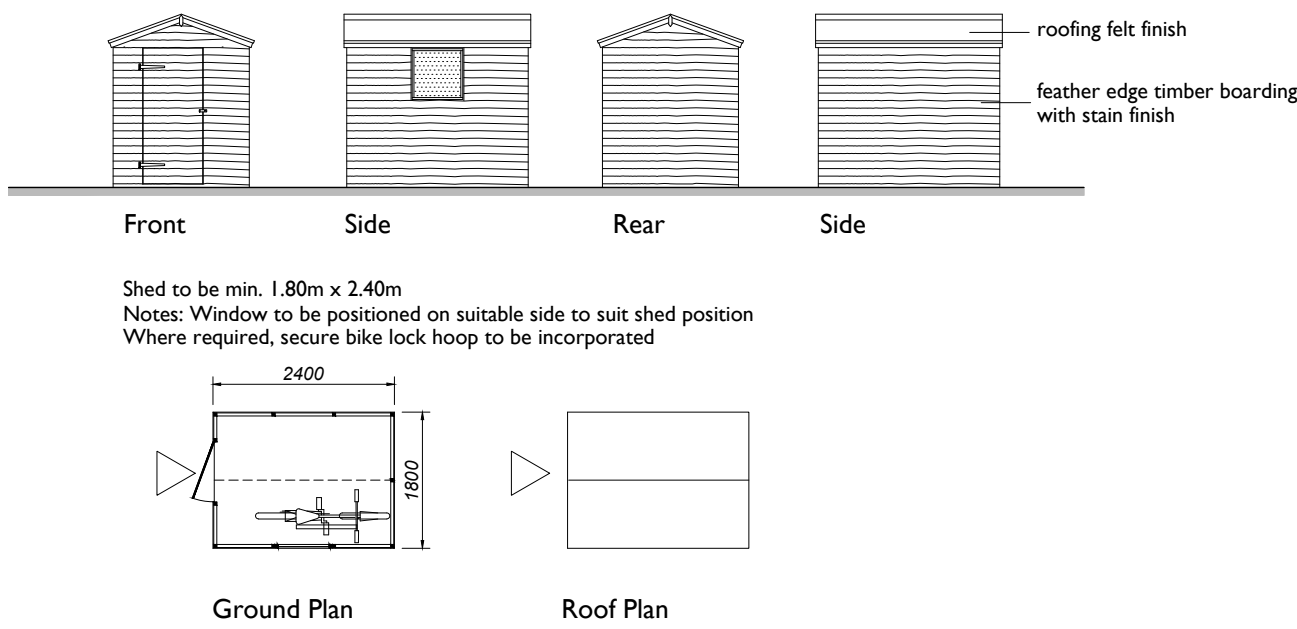


Shed to be min. 1.80m x 2.40m
Notes: Window to be positioned on suitable side to suit shed position
Where required, secure bike lock hoop to be incorporated

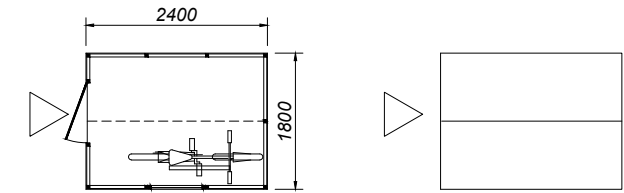


Garden Shed/Store

Located within private garden area for units without allocated garage

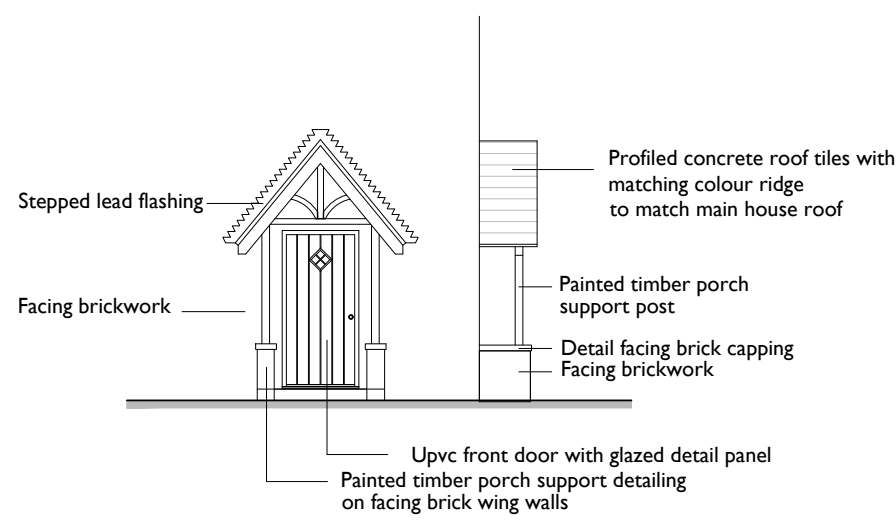

Typical house front porch detail

For specific layout and location information see house type drawing

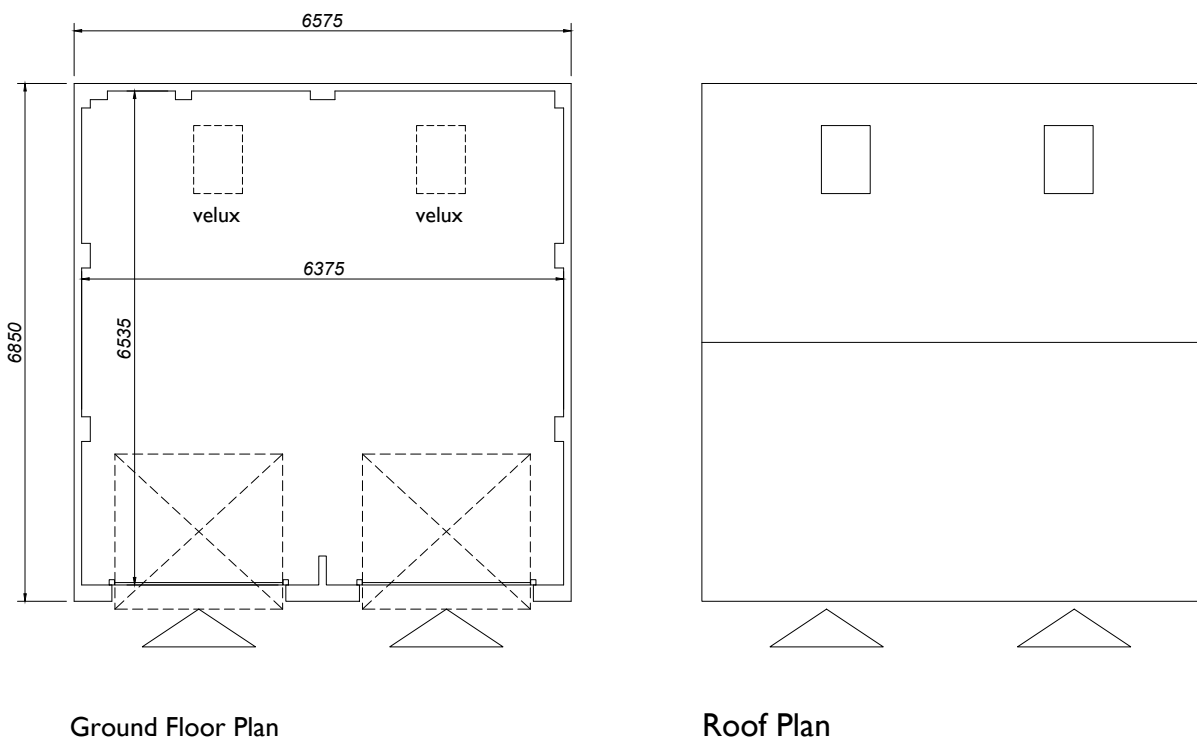

Garages, Carports & Ancillary Buildings Floor Plans and Elevations



Scale 1:100 at A1

For specific layout and location information see Site Plan Drawing
DPC levels will vary depending on site location

urban pulse design

The Studio , Unit 17, Vicarage Farm Business Park, Winchester Road, Fair Oak, Hampshire, SO50 7HD
023 8069 7010
enquiries@urbanpulsedesign.co.uk www.urbanpulsedesign.co.uk

Land off Burndell Road
Yapton, West Sussex, BN19 0JF

Bovis Homes

DRAWING TITLE
Garages, Carports
& Ancillary Buildings
Details

SCALE 1:100 SHEET SIZE A1 SHEET No. of DRAWN CHKD. DATE 29/01/2019 CAD FILE

Reserved Matters

18-1065-080-A