
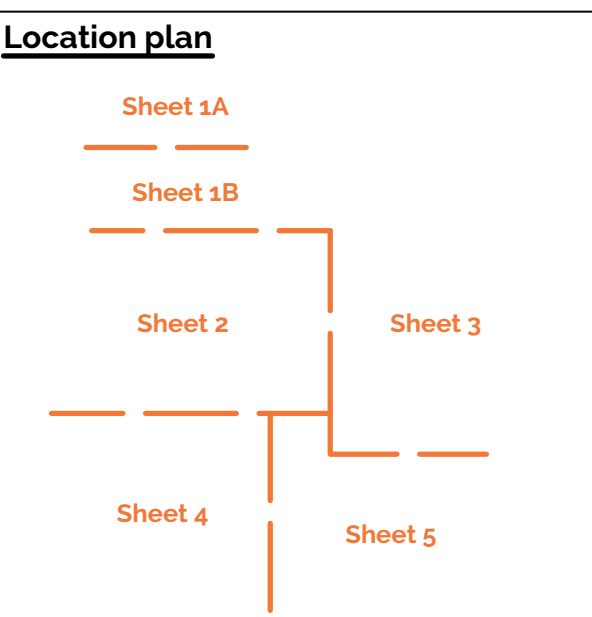


and allocation

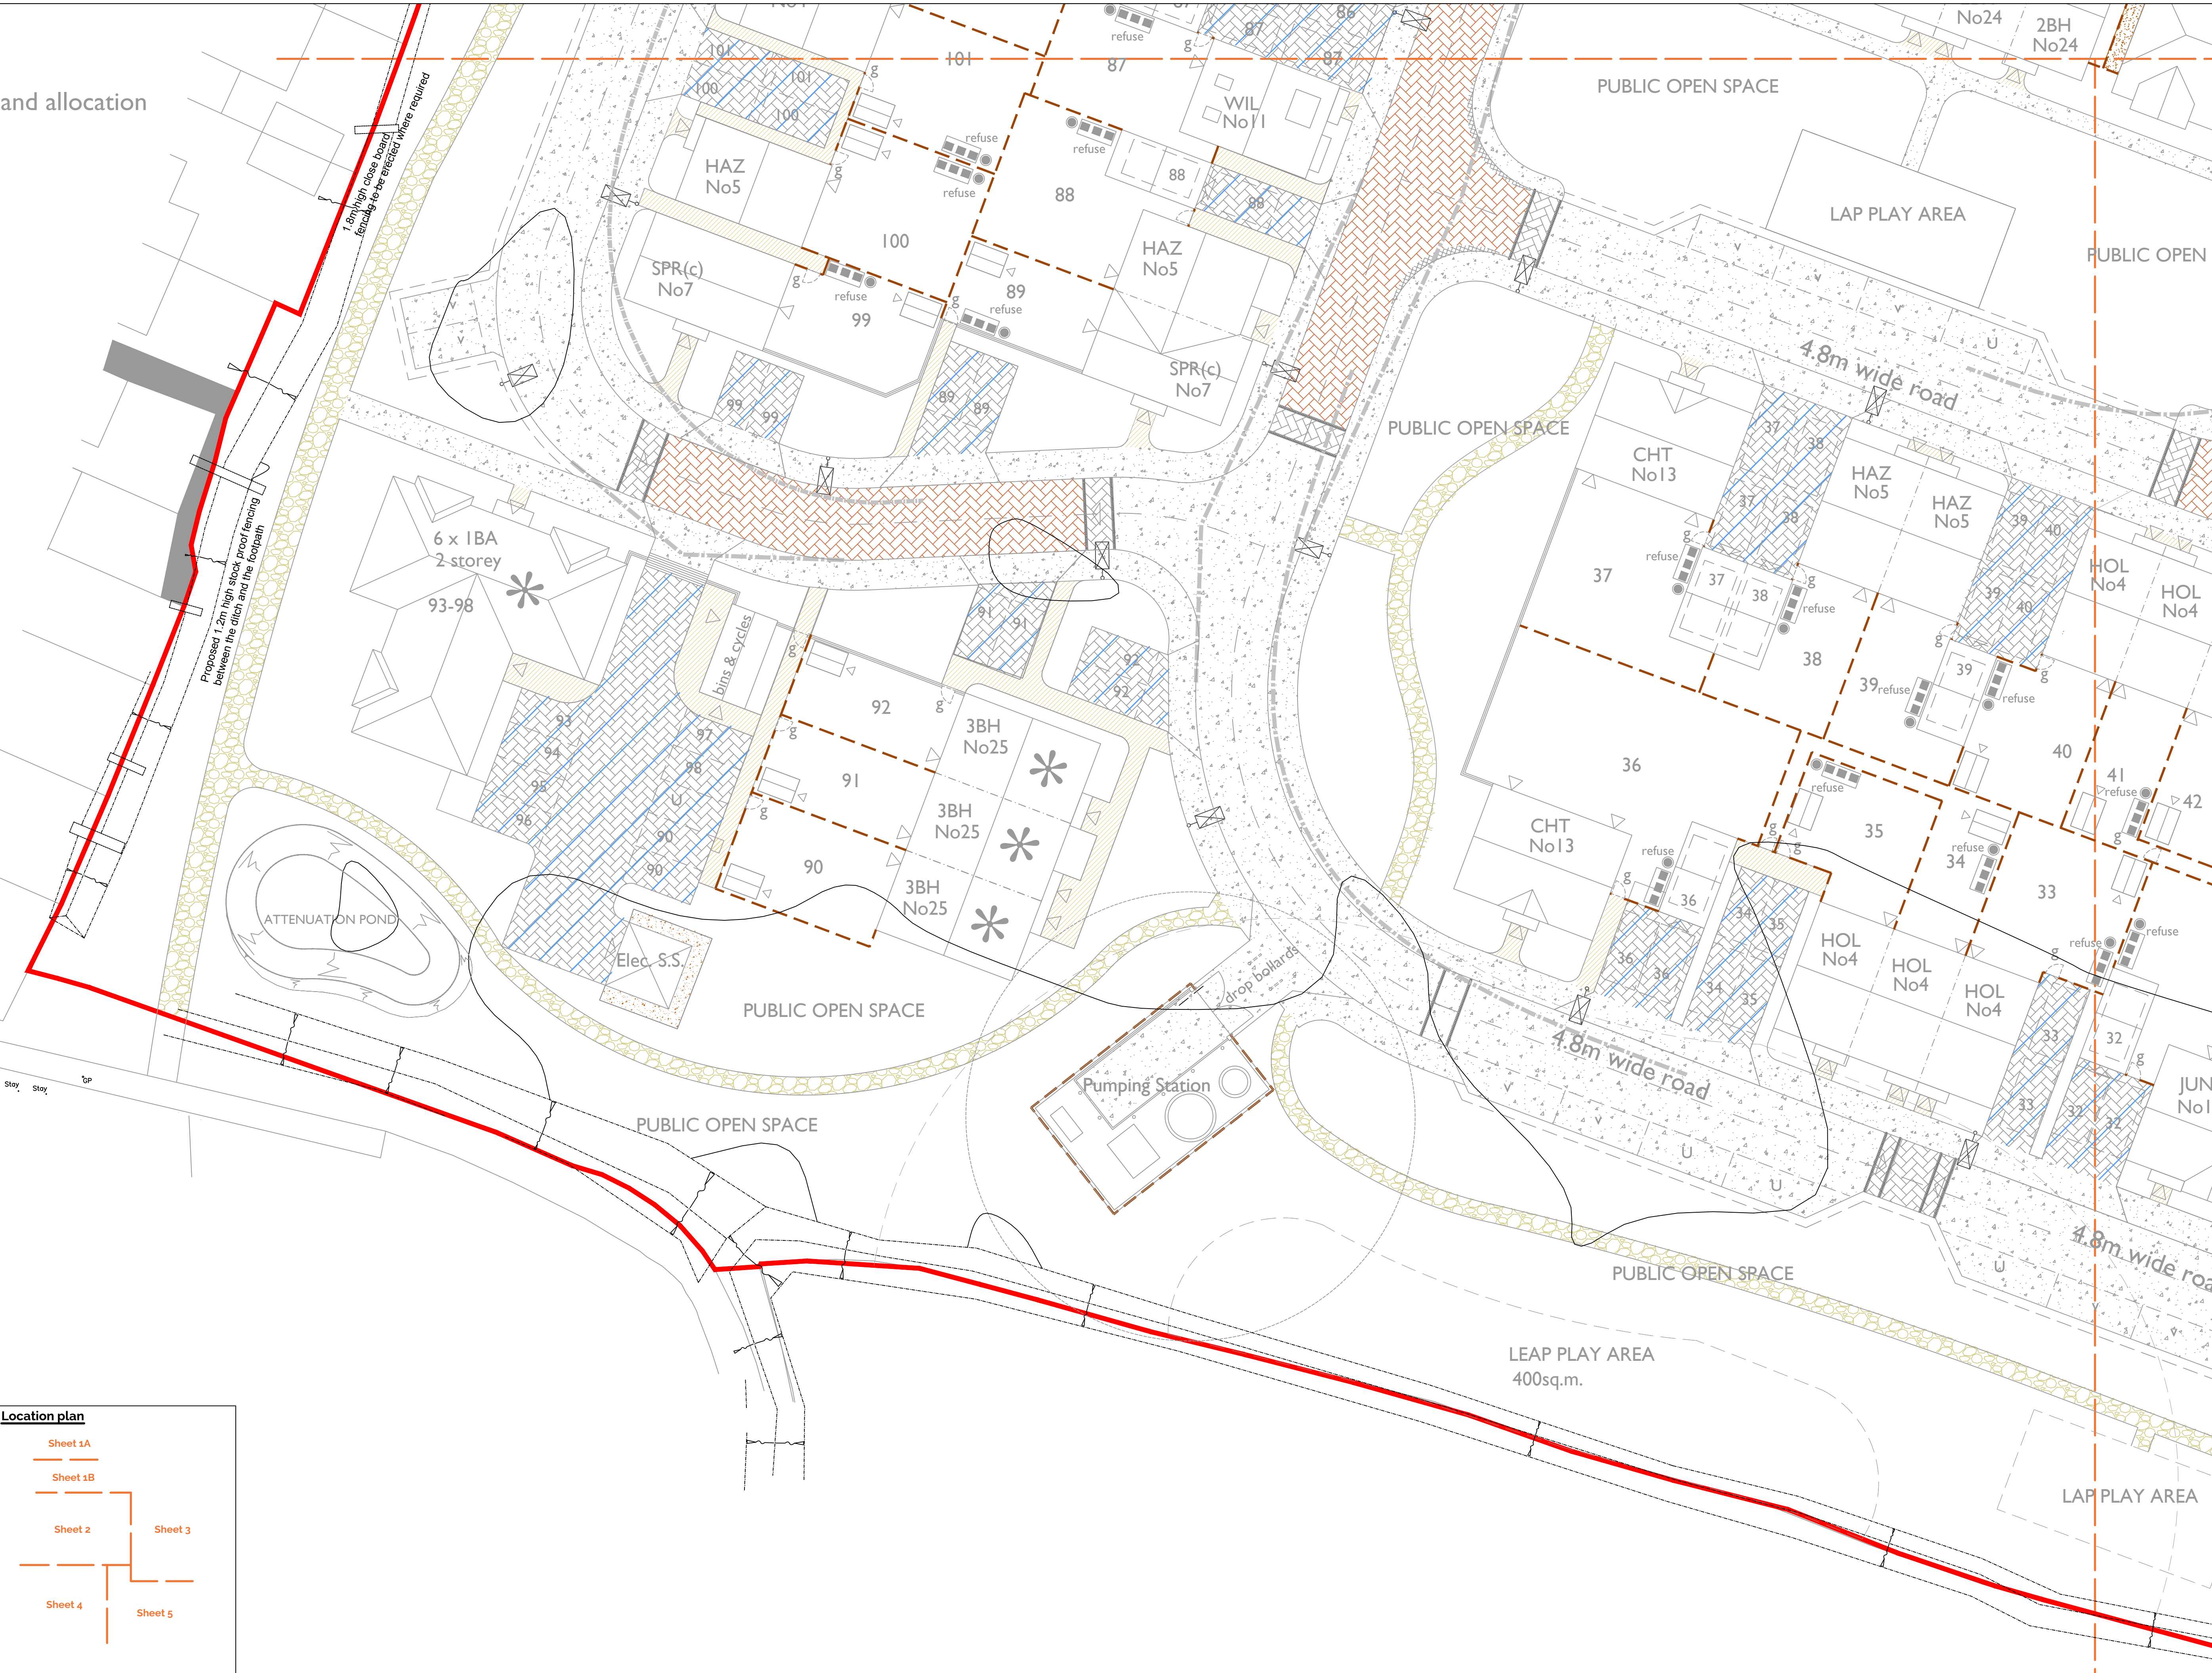

SPECIFICATION
All works generally, to comply with the written Soft Landscape Specification.

NOTES:
DO NOT SCALE FROM DRAWING
NOT FOR CONSTRUCTION, FOR PLANNING PURPOSES ONLY

Legend

- Tarmac to road and footpaths. Laid in line with engineer's details
- Keyblok vintage paving in charcoal laid in herringbone pattern from Marshalls or similar and approved. Laid in line with engineer's details.
- Priora permeable paving in charcoal laid in herringbone pattern from Marshalls or similar and approved. Laid in line with engineer's details.
- Keyblok vintage paving in brindle laid in herringbone pattern with white blocks to demarcate parking spaces from Marshalls or similar and approved. Laid in line with engineer's details.
- Demarcation of proposed crossing: Granite sets 100x100mm in silver grey. Laid in line with engineer's details.
- Proposed rumble strip and overrun area made from concrete sets 100x100mm in silver grey. From Marshalls or similar and approved. Laid in line with engineer's details.
- Breedon gravel path with timber edging to existing PtoW and paths within POS or similar and approved. To be installed in line with engineer's details. No dig construction within root protection areas.
- Saxon concrete paving slabs 450x450mm in buff laid in stack bond from Marshalls or similar and approved. Laid in line with engineer's details.
- Proposed raised platforms to be Keyblok paving in charcoal laid in stretcher bond pattern from Marshalls or similar and approved. Laid in line with engineer's details.
- Proposed areas of gravel laid over a weedproof membrane
- Proposed 1.2m high post and rail stock proof fencing
- Proposed 1.8m close board fencing along the boundary with 22 Fellow Gardens
- Approximate position of lighting columns. Refer to dwg 18-070-106 Street Lighting Plan (WIP) by Odyssey for more details

J	07.08.19	Layout change to plot 16, 17 & 18	JRL
I	04.07.19	some drainage info switched off	DKM
H	02.07.19	Revised drainage strategy	PF
G	16.05.19	Drainage tanks illustrated	JRL
F	08.04.19	Layout changes	JS
E	19.02.19	Client comments, layout changes	DKM
D	19.02.19	Client comments, layout changes	DKM
C	18.02.19	client comments	DKM

ACD ENVIRONMENTAL

HEAD OFFICE
Rodbourn Rail Business Centre, Grange Lane,
Malmesbury, SN16 0ES
Tel: 01666 825646

Courtyard House, Mill Lane, Godalming, GU7 1EY
Tel: 01483 425714

Suite 6, Crescent House, Yonge Close, Eastleigh, SO50 9SX
Tel: 02382 026300

email: mail@acdenv.co.uk
www.acdenvironmental.co.uk

BOVIS HOMES

scheme: Land off Burndell Road
Yapton

client: Bovis Homes

drawing: Hard Landscape Proposals

date: Nov. 2018

scale: 1:200@A1

drawing no: BOV22172 12J sheet 4

drawn: AE checked: DKM

Copyright of ACD Environmental Ltd. All rights described in Chapter IV of the Copyright, Designs and Patents Act 1988 have been generally asserted. 2011. Copyright of this plan remains with ACD until all fees have been paid in full.