




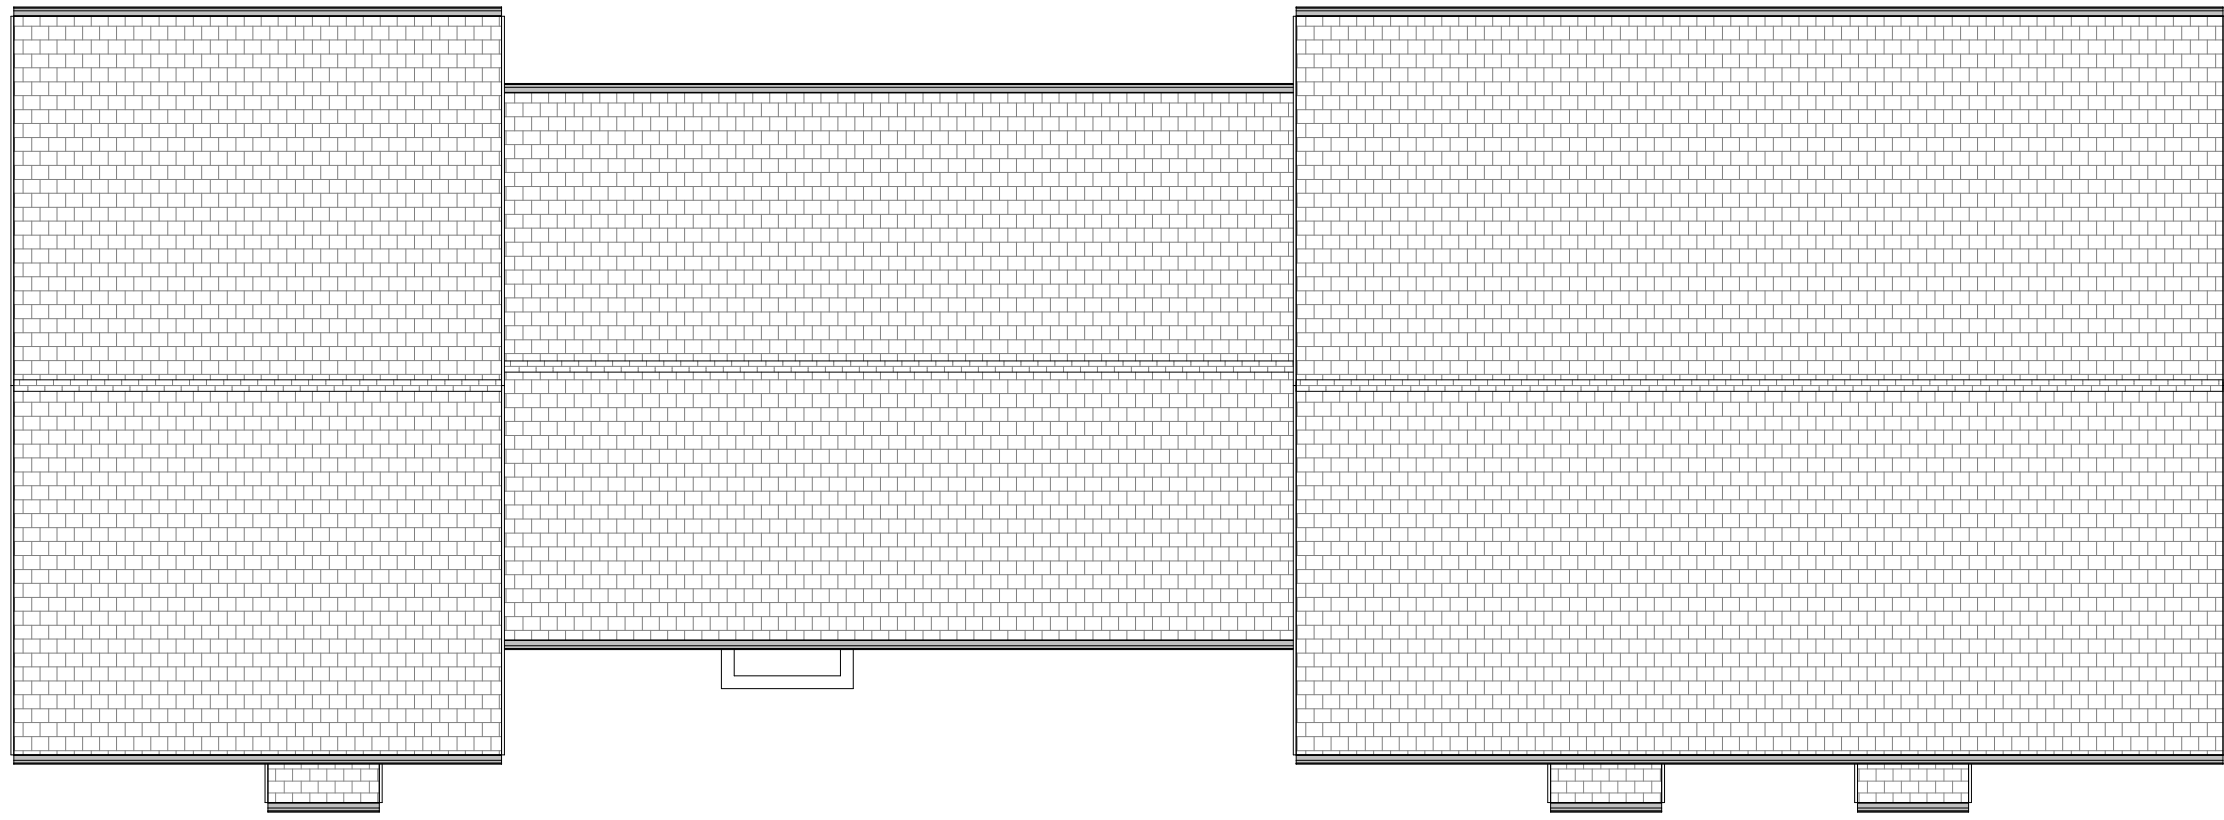

8 **Roof Plan**
1 : 100

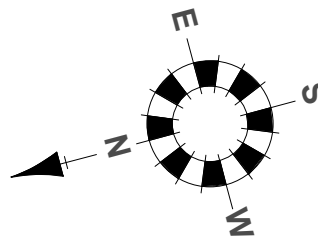


3 **Front Elevation**
1 : 100

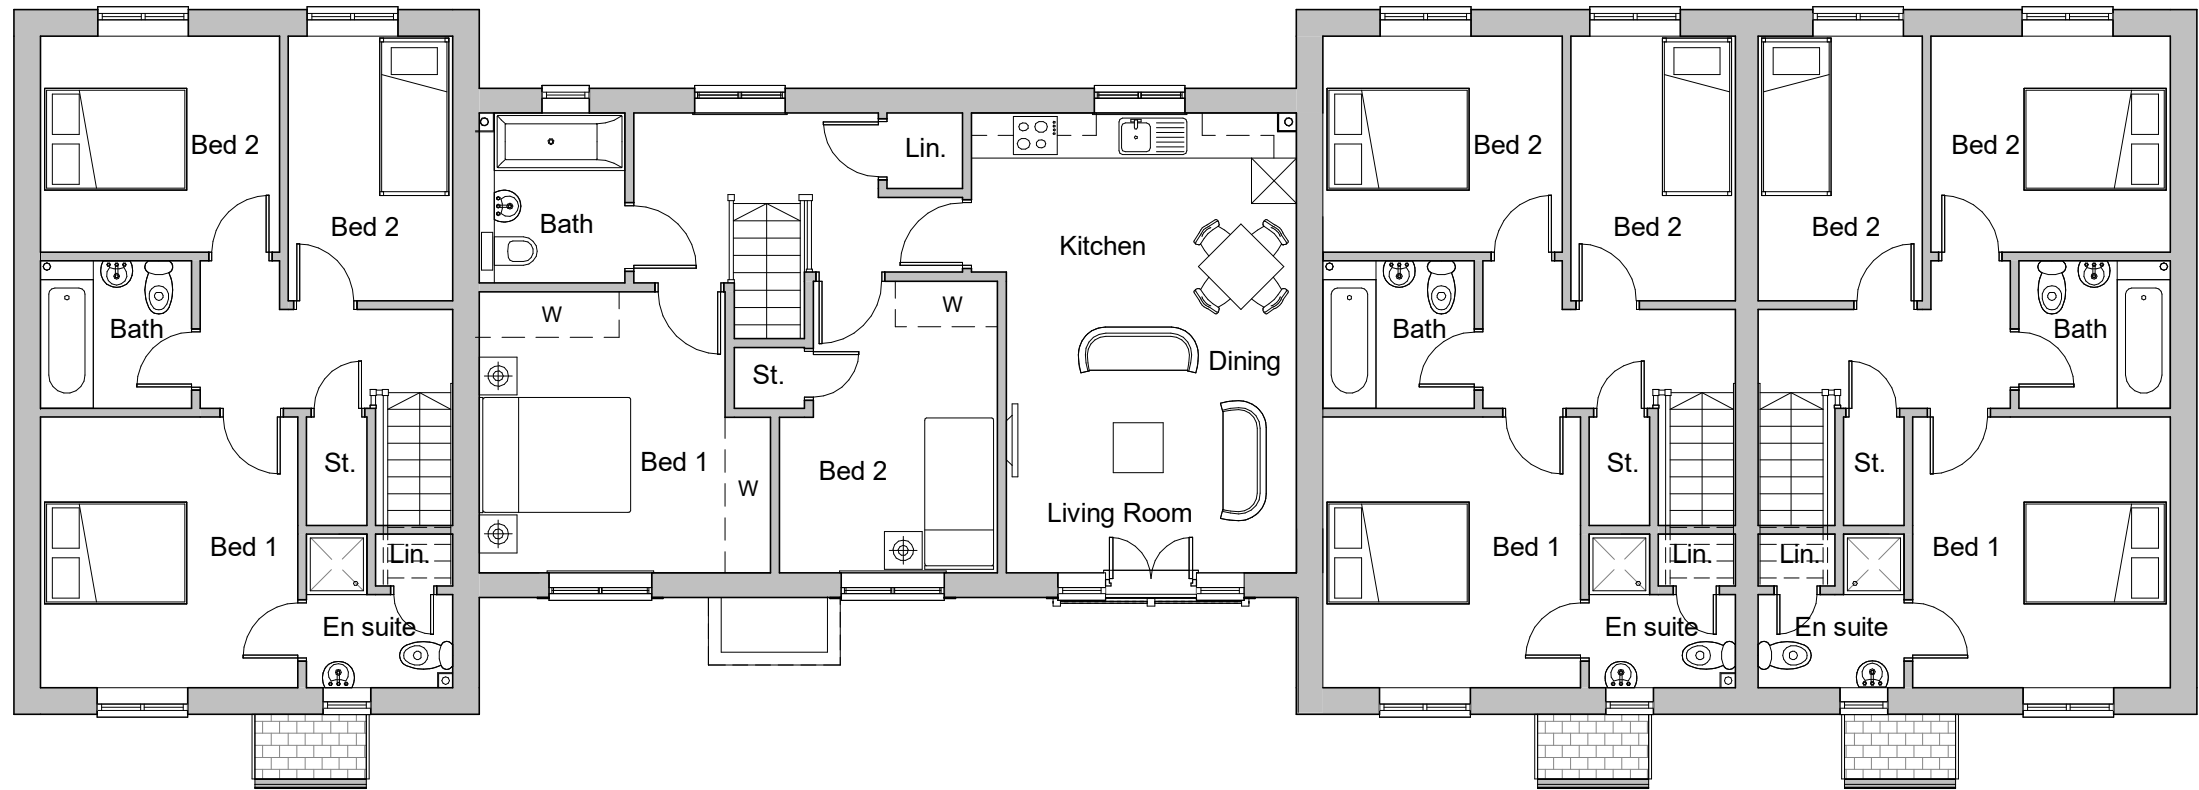


2 **First Floor Plan**
1 : 100




4 **Rear Elevation**
1 : 100

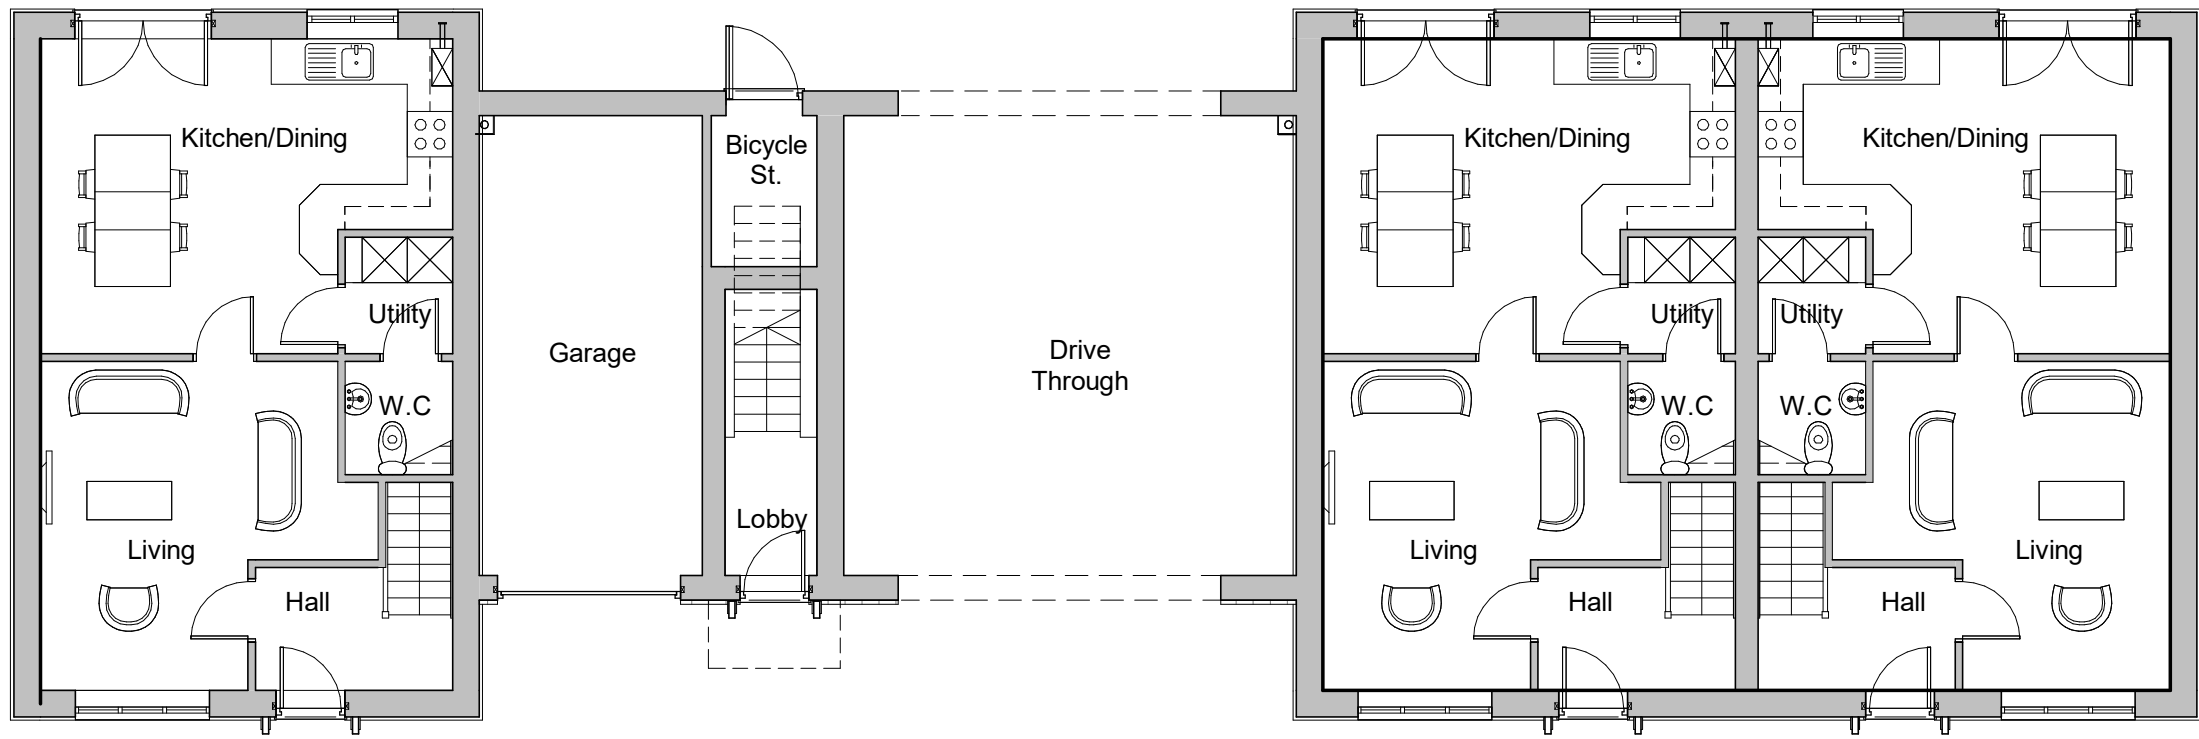

1 **Ground Floor Plan**
1 : 100

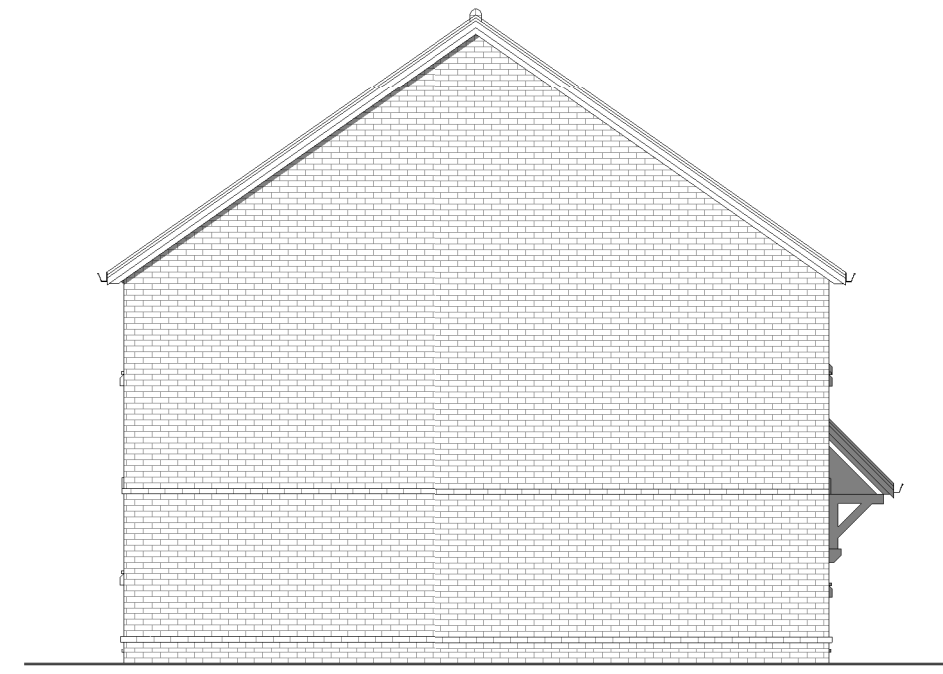

5 **Side Elevation - Left**
1 : 100

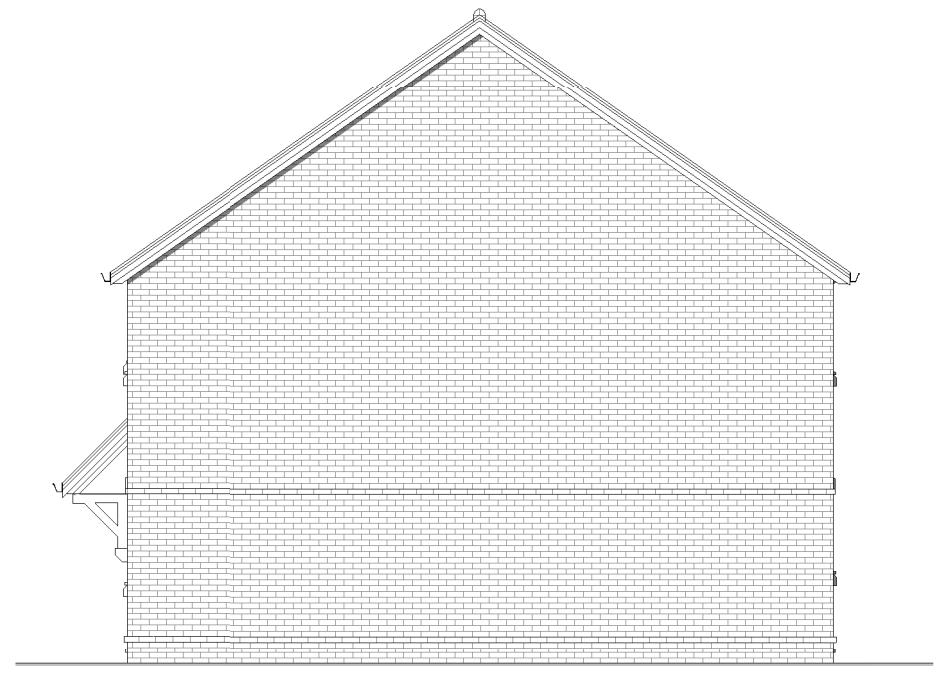

6 **Side Elevation - Right**
1 : 100

REV: DATE:	REVISIONS:	REV: DATE:	REVISIONS:	REV: DATE:	REVISIONS:	SCALES: 1:50@A1 1:500@A1 1:100@A1 1:1000@A1 1:20@A1 1:200@A1 1:2000@A1 1:1250@A1 1:2500@A1		CLIENT Seaward Properties Ltd.	PROJECT Land at Bonham's Field, Yapton	Broadmeade House Farnham Business Park Weydon Lane Farnham Surrey Tel: 01252 267878 name.surname@osparchitecture.co www.osparchitecture.com	
								SCALE 1 : 100 (A1 ORIGINAL)	DRAWING Plots 23 - 26 Proposed Plans & Elevations		
								DRAWN NL	20062	P121	
								DATE 20.08.20			

ARUN DISTRICT COUNCIL V19820PL