


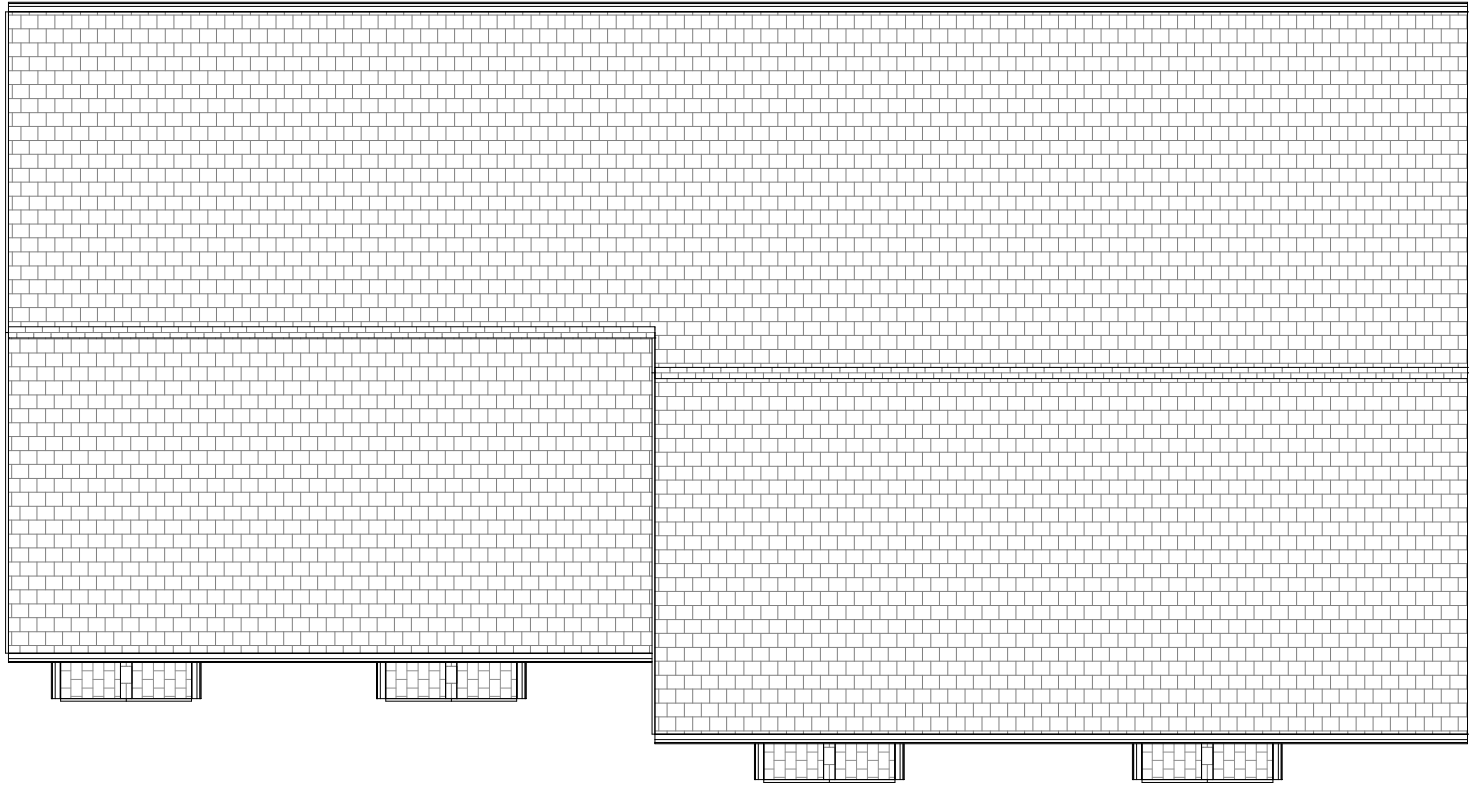


3 0.03 Roof Plan
1 : 100



4 Front Elevation
1 : 100




6 Side Elevation - Right
1 : 100

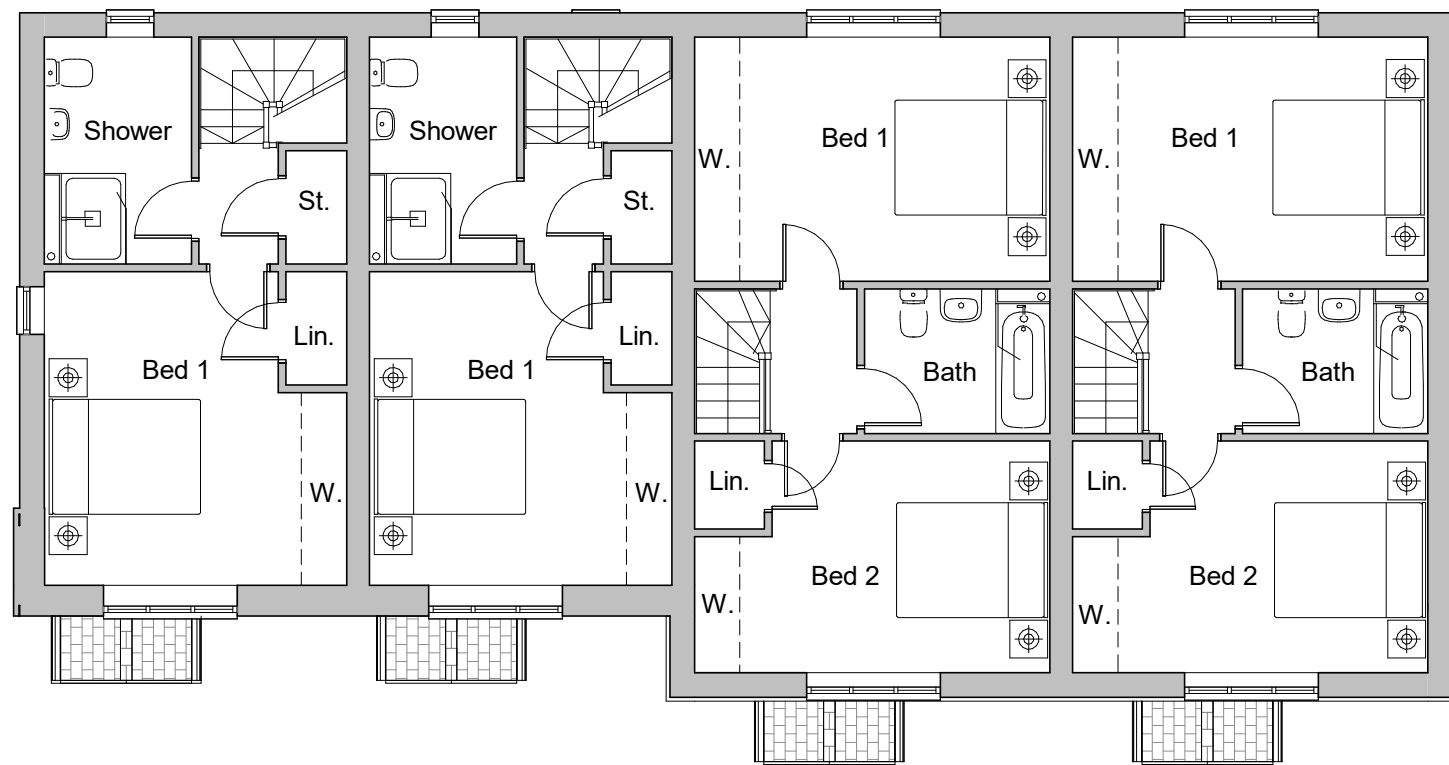


2 0.01 First Floor
1 : 100



5 Rear Elevation
1 : 100

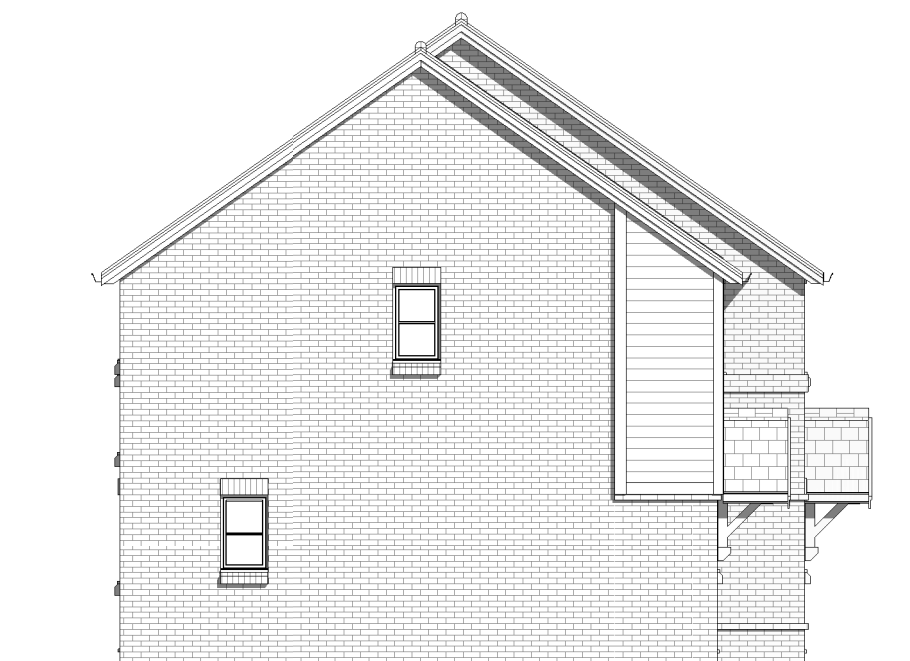


7 Side Elevation - Left
1 : 100

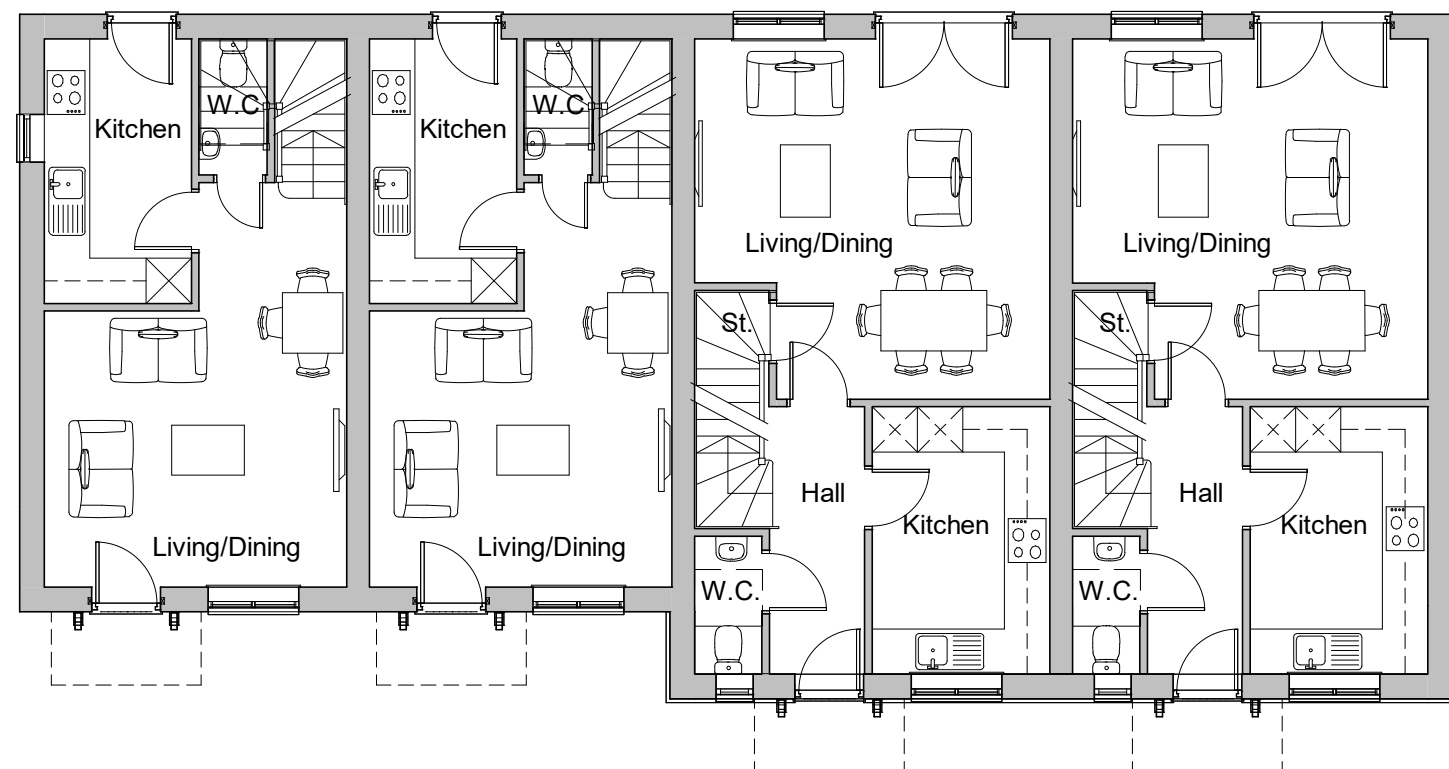

1 0.00 Ground Floor
1 : 100



8 3D View

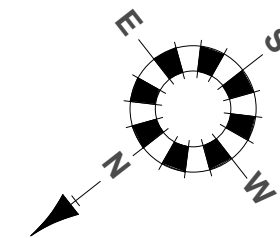

REV: DATE: A 09-08-20	REVISIONS: Porches amended.	REV: DATE:	REVISIONS:	REV: DATE:	REVISIONS:	SCALES: 1:50@A1 1:500@A1 1:100@A1 1:1000@A1 1:200@A1 1:2000@A1 1:1250@A1 1:2500@A1		CLIENT Seaward Properties Ltd.	PROJECT Bonham's Field, Yapton	Broadmeade House Farnham Business Park Weydon Lane Farnham Surrey Tel: 01252 267878 name.surname@osparchitecture.co www.osparchitecture.com	
								SCALE 1 : 100 (A1 ORIGINAL)	DRAWING Plots 51,52,53,54 Proposed Plans & Elevations		
								DRAWN DA DATE 13-08-20	20062	P126	A
O'KEEFE SCANLON LIMITED											