



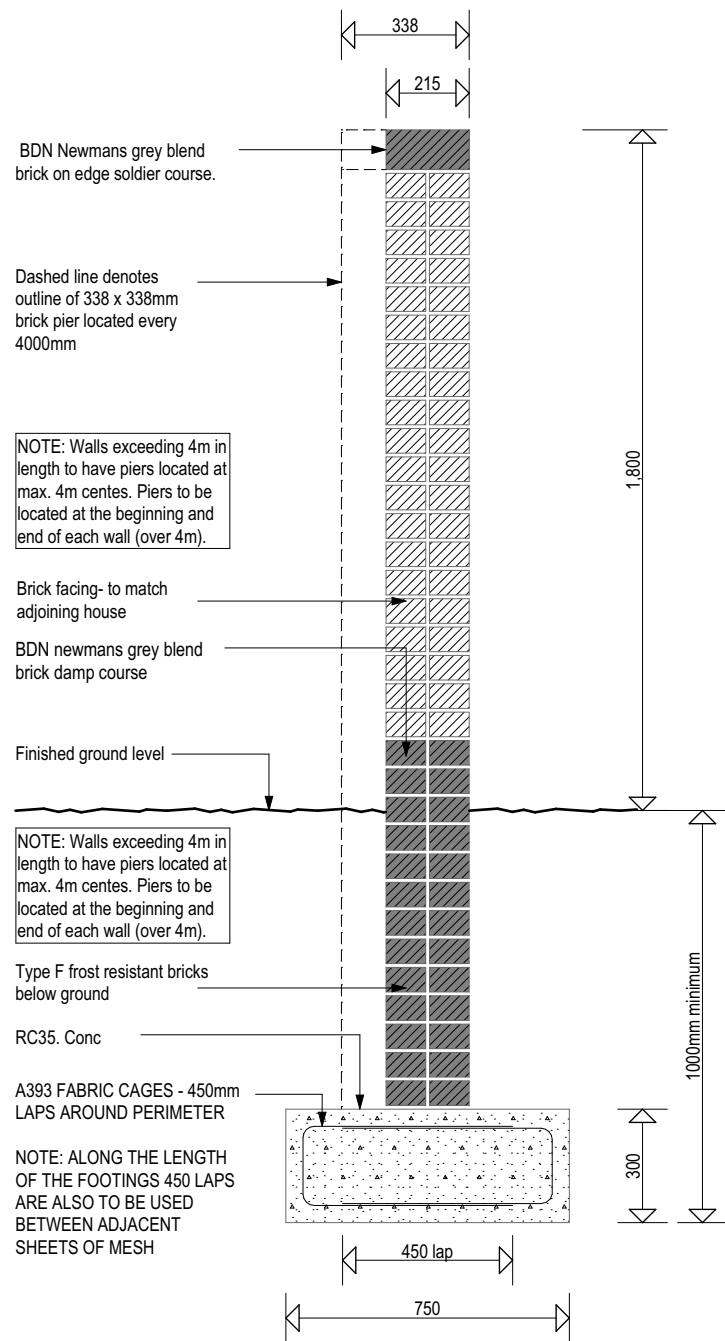


Typical garden wall elevation 1:20

NOTE: Walls to be built in accordance with BRE Good Building Guide. Movement joints to be located at max. 4m centres.

Typical 1.8m high garden wall section 1:20
(see site plan for locations)

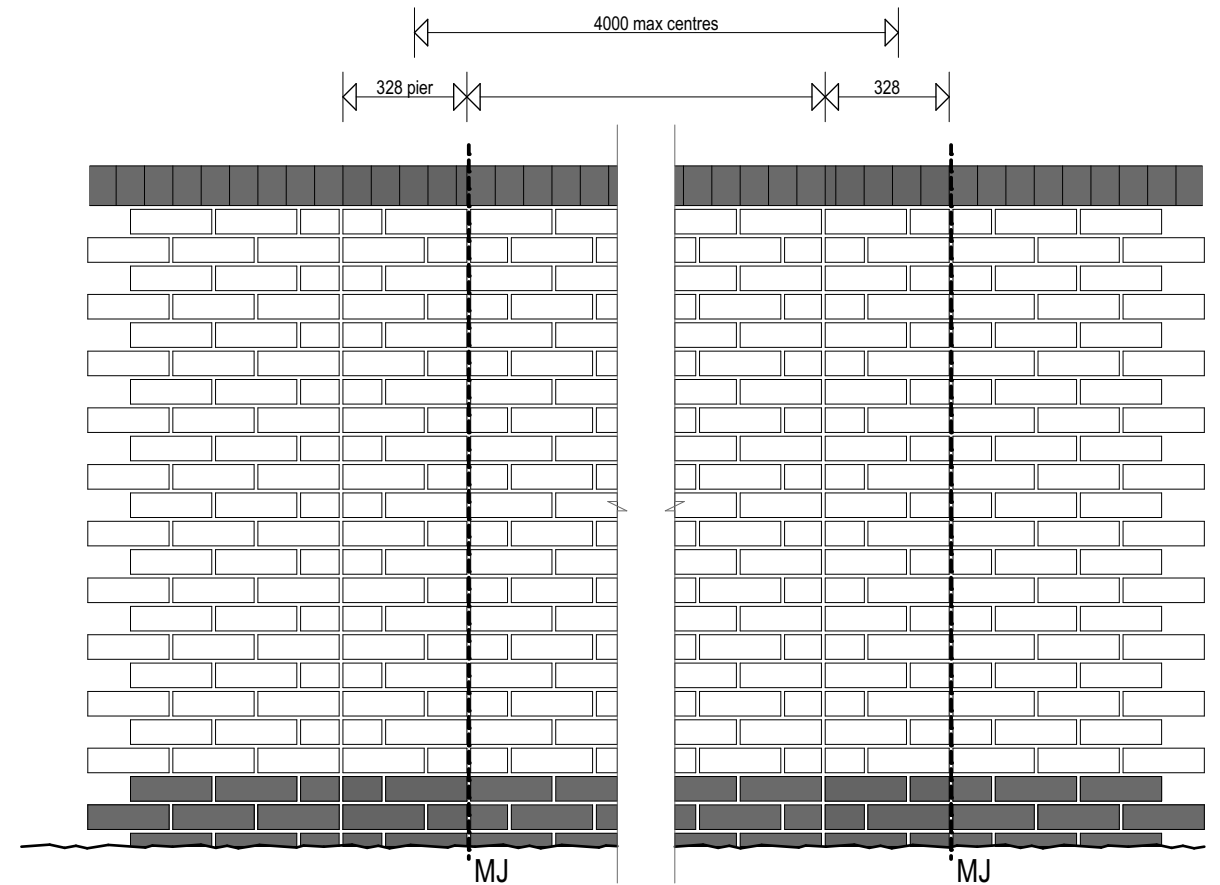

Typical garden wall elevation & piers 1:20

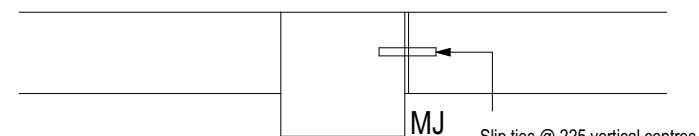

Detail at movement joint

Slip ties @ 225 vertical centres to prevent relative lateral movements of wall panels



Victoria House 14 St Johns Road Hedge End Southampton Hampshire SO30 4AB
Tel 01489 773577 * Fax 01489 797111 * E mail sales@crayfernhomes.co.uk

Do not scale this drawing. Use written dimensions only. All dimensions are to be checked on site prior to commencement of work. This drawing is the copyright of Crayfern Homes Limited and may not be copied altered or reproduced in any way without their written authority

TYPICAL 1.8m BRICK SCREEN WALL DETAIL
DEVELOPMENT AT:
CINDERS LANE
YAPTON

FOR
CRAYFERN HOMES LIMITED

Scale : 1:20 @ A3 Date : Aug 19
Drawing No : 19.14.505