




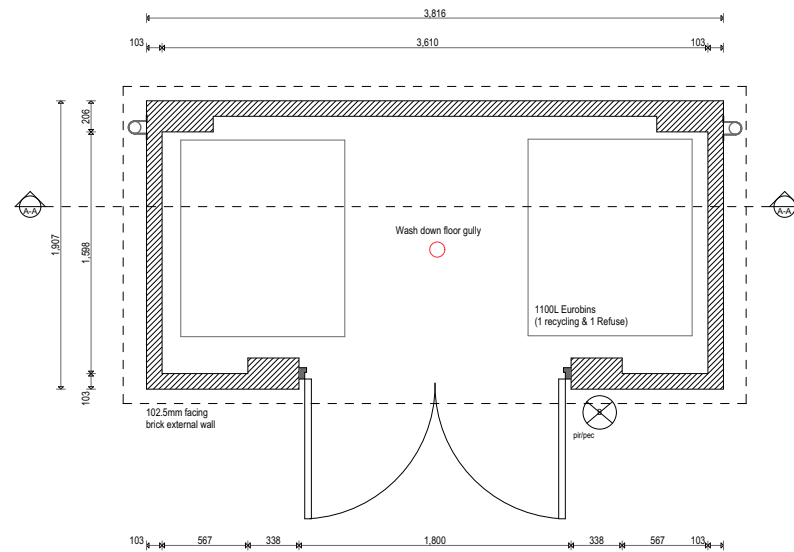


Bin Store Plan

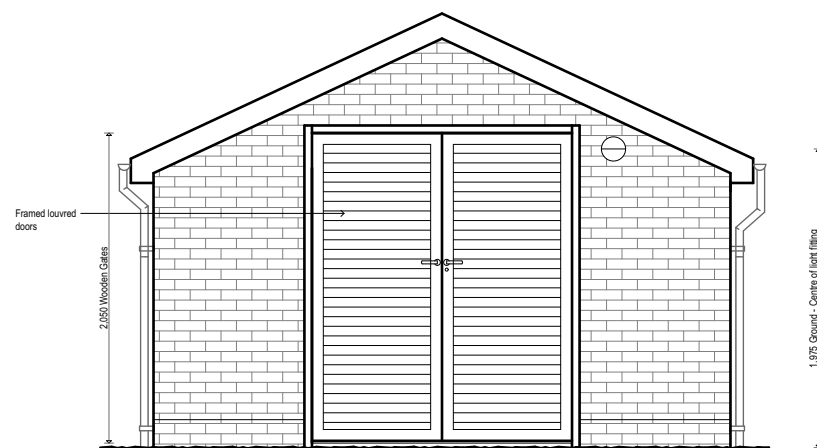


East Front Elevation

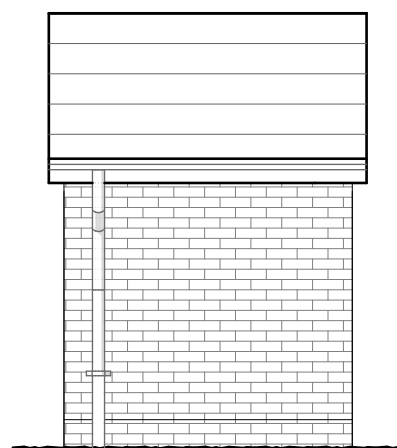


East Side Elevation

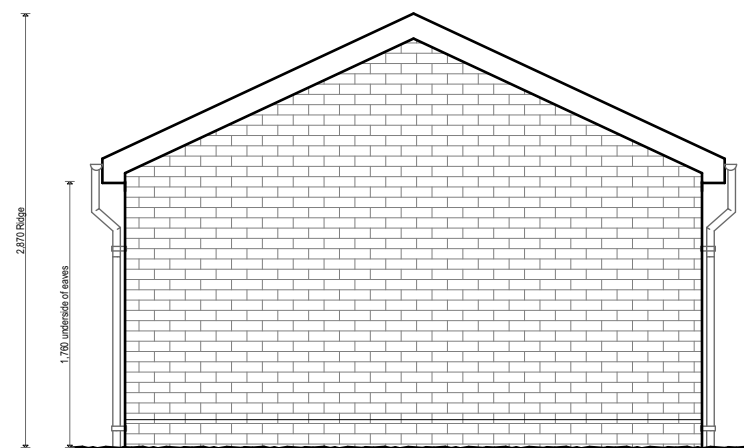

West Rear Elevation

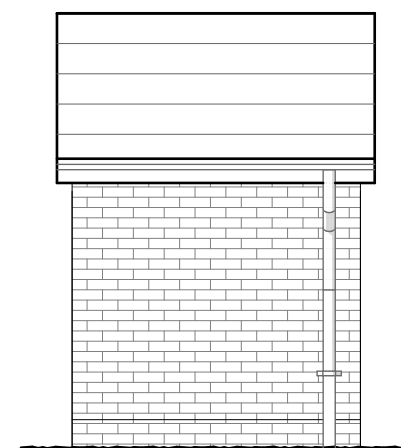

South Side Elevation

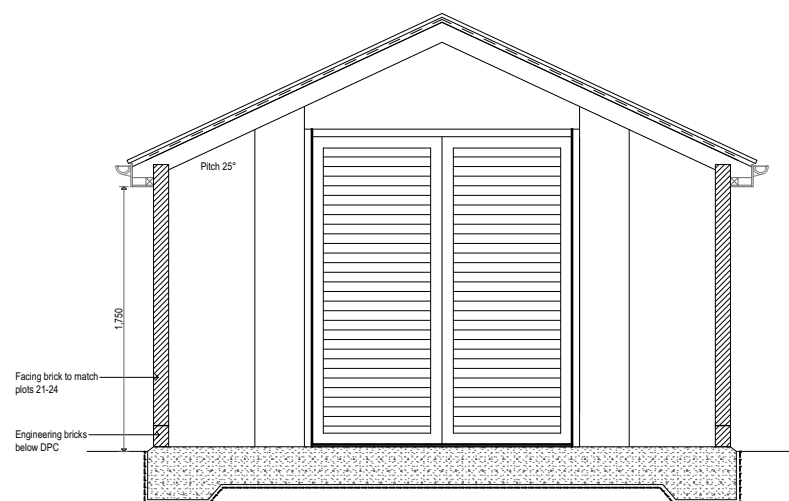

Section A-A

Materials Schedule:

Roof
SVK Montana Textured Fibre Cement Slate Tiles

Walls
Brickwork - Weinerberger Terca Olde Woodford Red Multi Facing Brick

Louvered Doors
Black painted timber

Rainwater Goods
Black half round guttering with matching downpipes.



Victoria House 14 St Johns Road Hedge End Southampton Hampshire SO30 4AB
Tel 01489 773577 * Fax 01489 797111 * E mail sales@crayfernhomes.co.uk

Do not scale this drawing. Use written dimensions only. All dimensions are to be checked on site prior to commencement of work. This drawing is the copyright of Crayfern Homes Limited and may not be copied altered or reproduced in any way without their written authority

BIN STORE- PLOTS 21-24
DEVELOPMENT AT:
CINDERS LANE
YAPTON

FOR
CRAYFERN HOMES LIMITED

Scale : 1:50 @ A3
Drawing No : 19.14.506

Date : OCT 19