




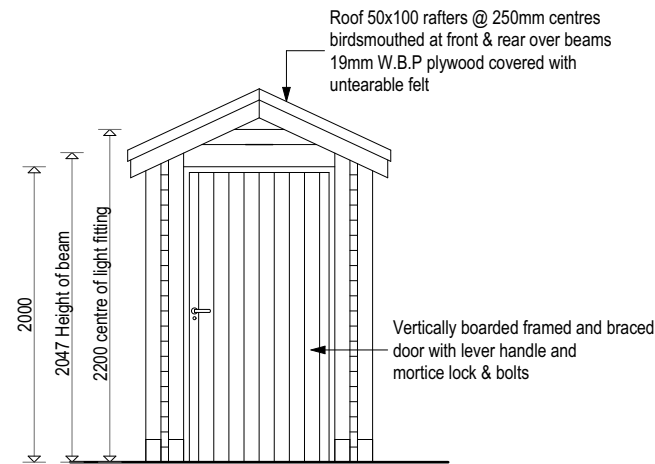

FRONT ELEVATION

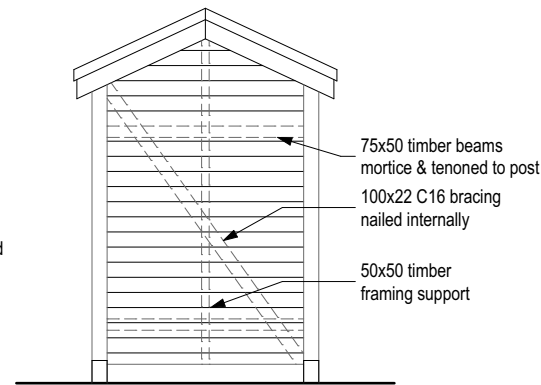


REAR ELEVATION

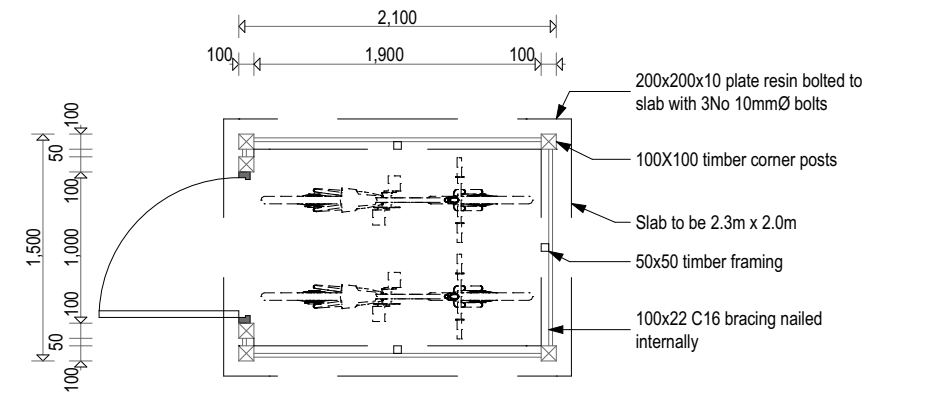


PLAN CYCLE STORE

All structural timber to be preservative treated with Protim Prevac, Tanalith or similar approved

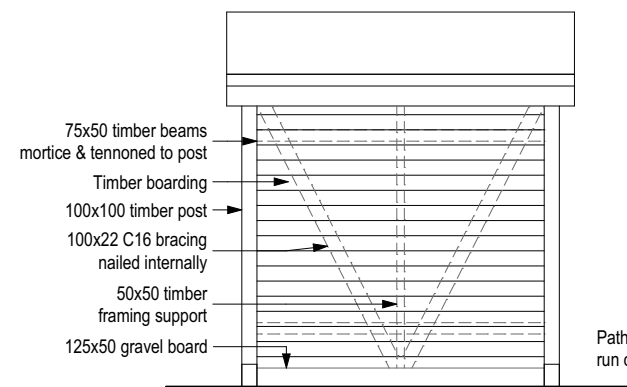

SIDE ELEVATION

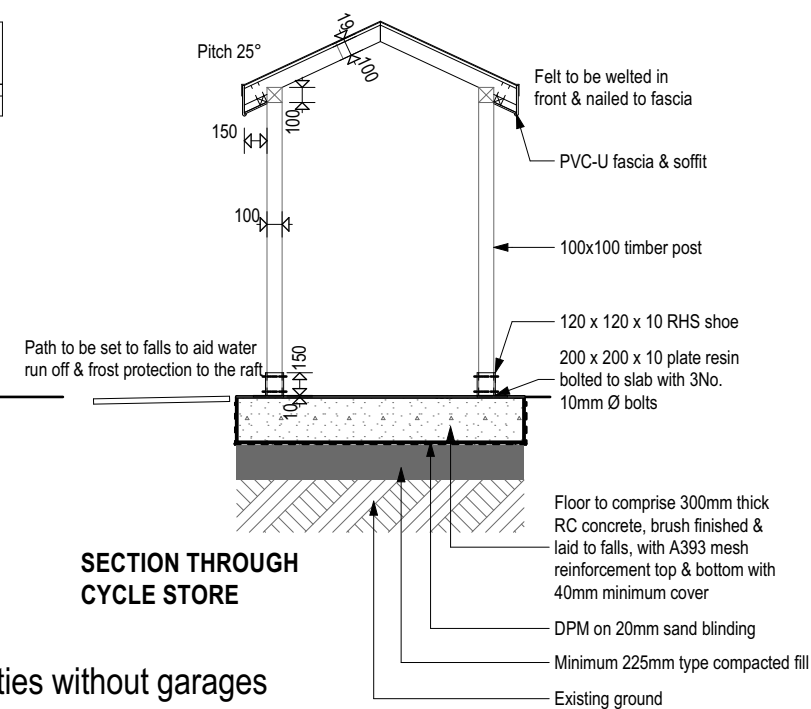

SECTION THROUGH CYCLE STORE

Cycle store for individual properties without garages



Victoria House 14 St Johns Road Hedge End Southampton Hampshire SO30 4AB
Tel 01489 773577 * Fax 01489 797111 * E mail sales@crayfernhomes.co.uk

Do not scale this drawing. Use written dimensions only. All dimensions are to be checked on site prior to commencement of work. This drawing is the copyright of Crayfern Homes Limited and may not be copied altered or reproduced in any way without their written authority

TYPICAL SHED / CYCLE STORE DETAIL

CRAYFERN HOMES LIMITED

Scale : 1:50 @ A3 Date : JAN 19

Drawing No : DT_EXT_652