



NOTES


DO NOT SCALE OFF THIS DRAWING EXCEPT FOR PLANNING PURPOSES.
CHECK ALL DIMENSIONS ON SITE BEFORE ANY WORK IS COMMENCED.
ALL GOODS MATERIALS AND WORKMANSHIP MUST CONFORM WITH CURRENT BUILDING REGULATIONS, BRITISH STANDARDS AND CODES OF PRACTICE.
COPYRIGHT OF THIS DRAWING IS RETAINED BY THE ARCHITECT AND IT MUST NOT BE REPRODUCED WITHOUT WRITTEN CONSENT.

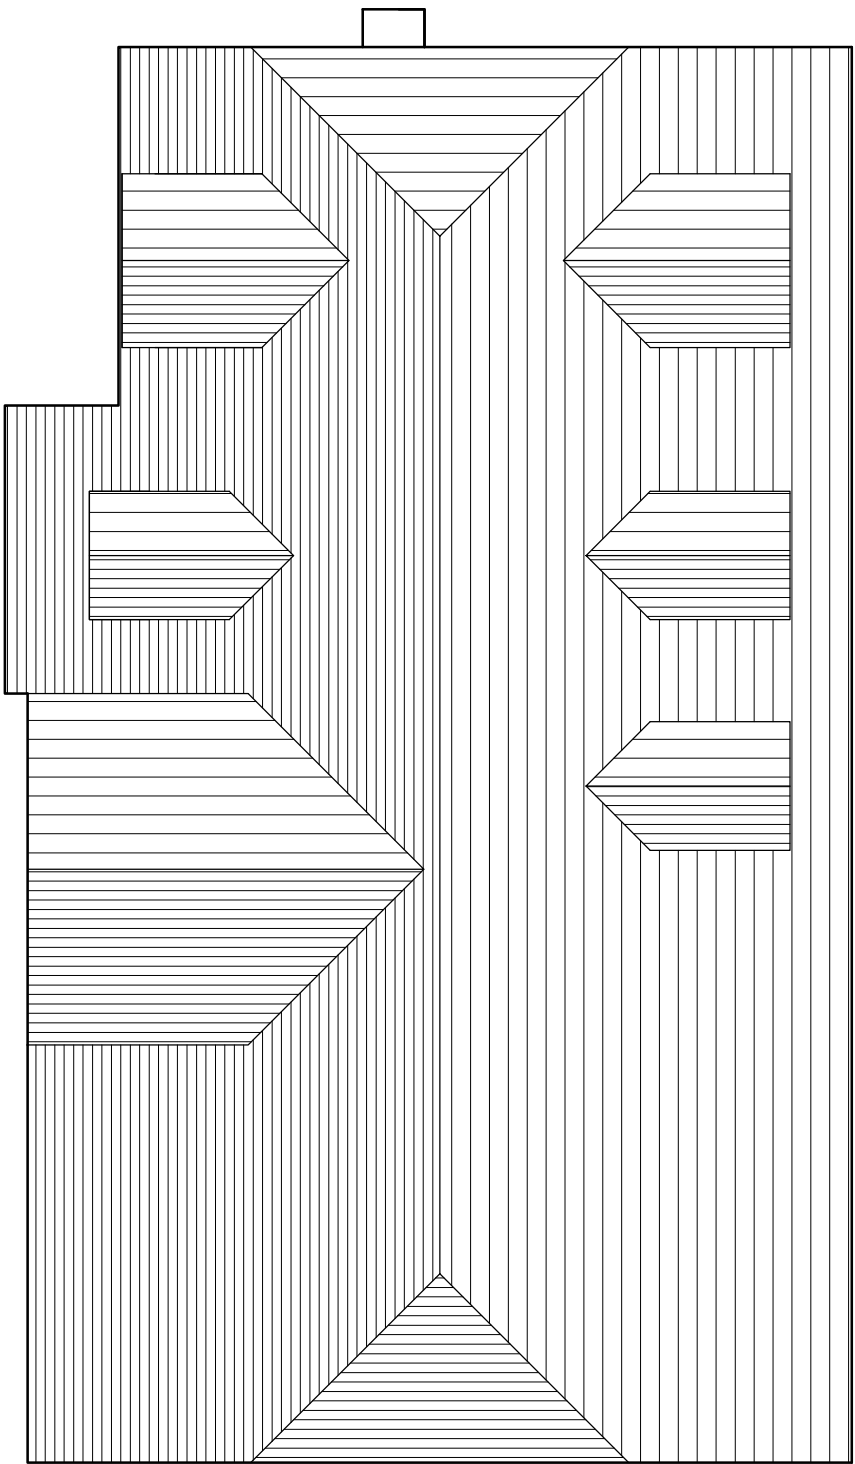


Roof Plan

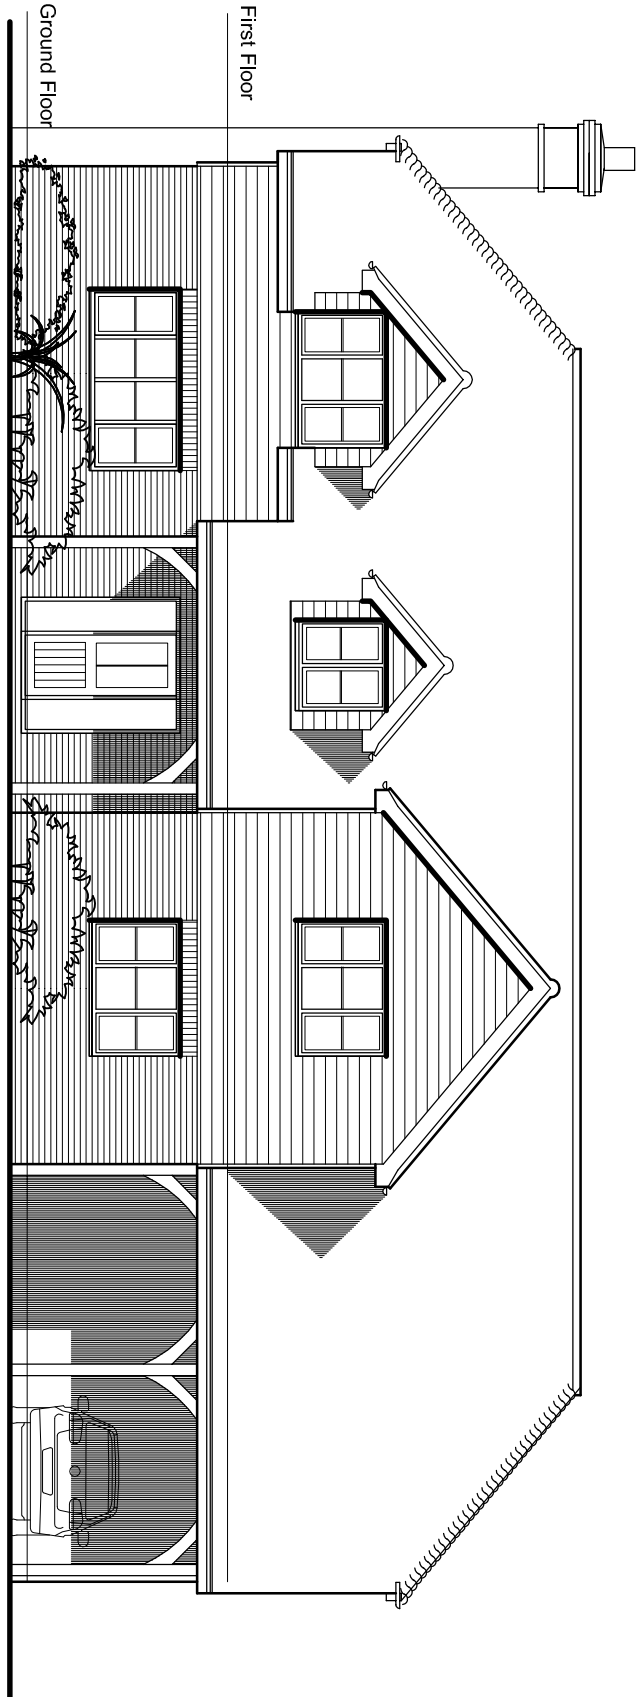


East Elevation

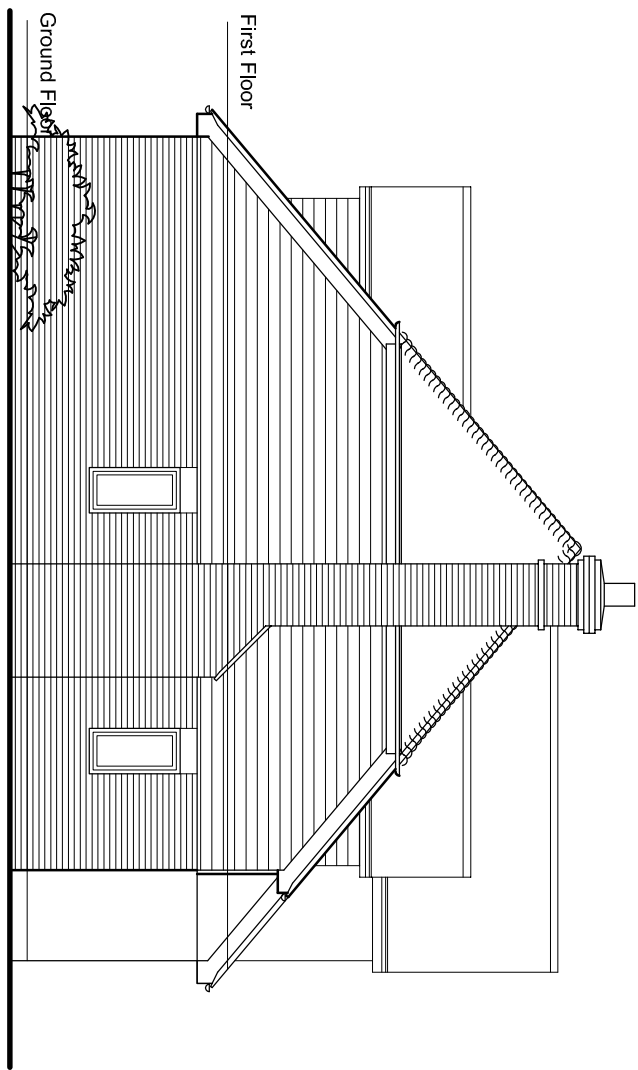


South Elevation

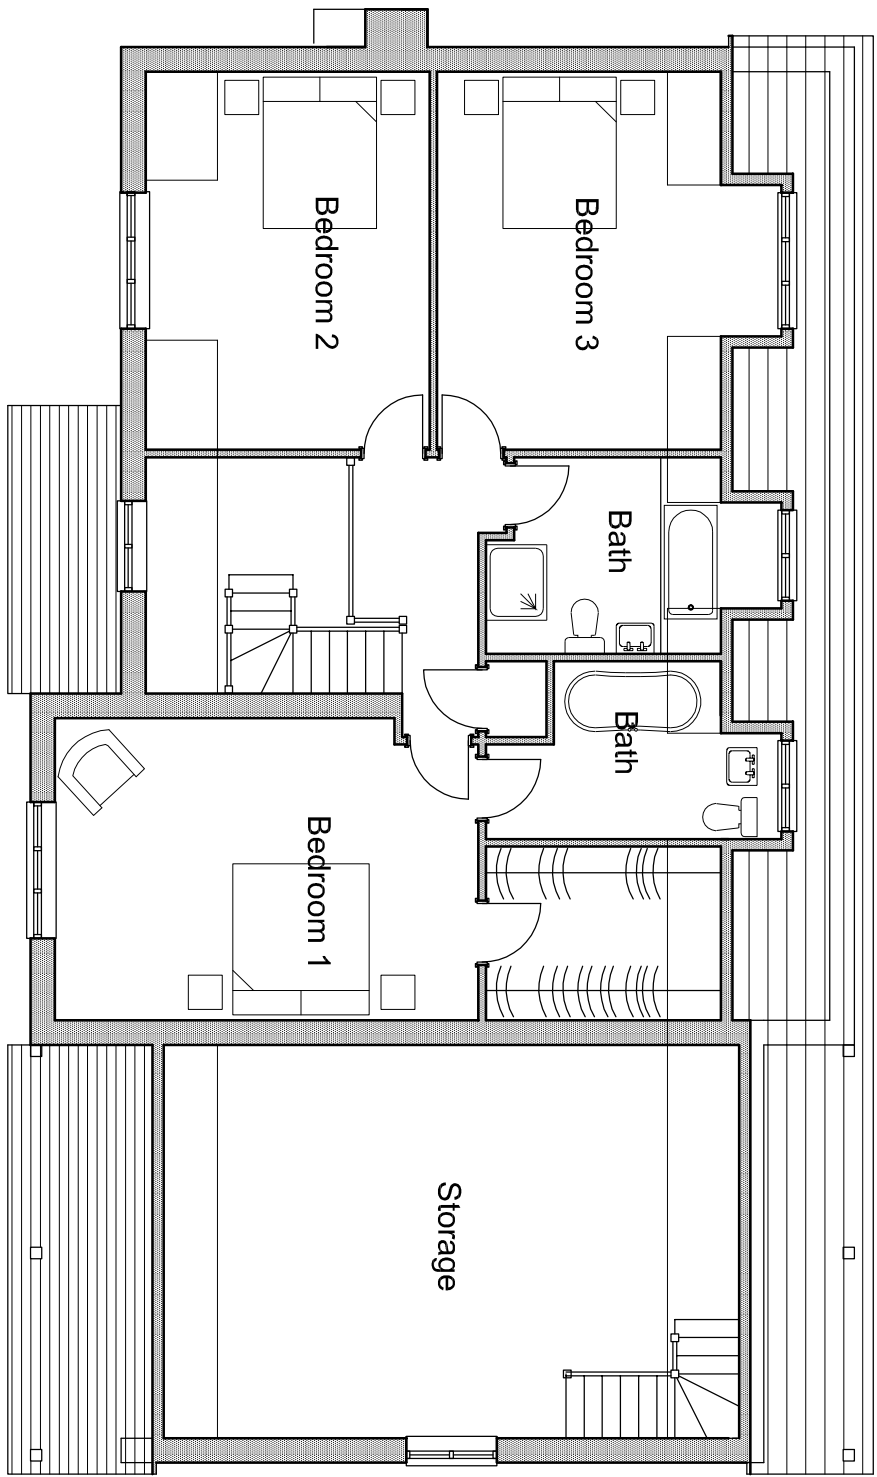


First Floor

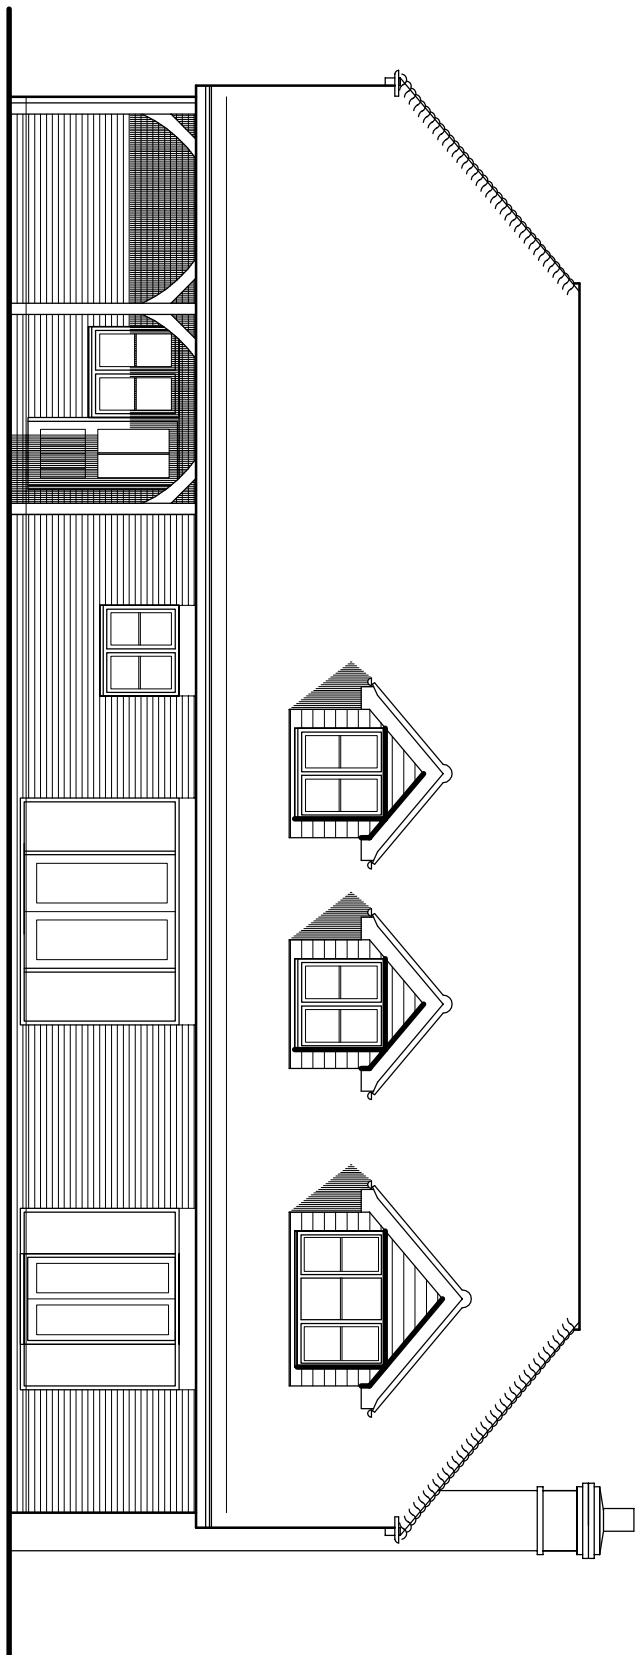


West Elevation

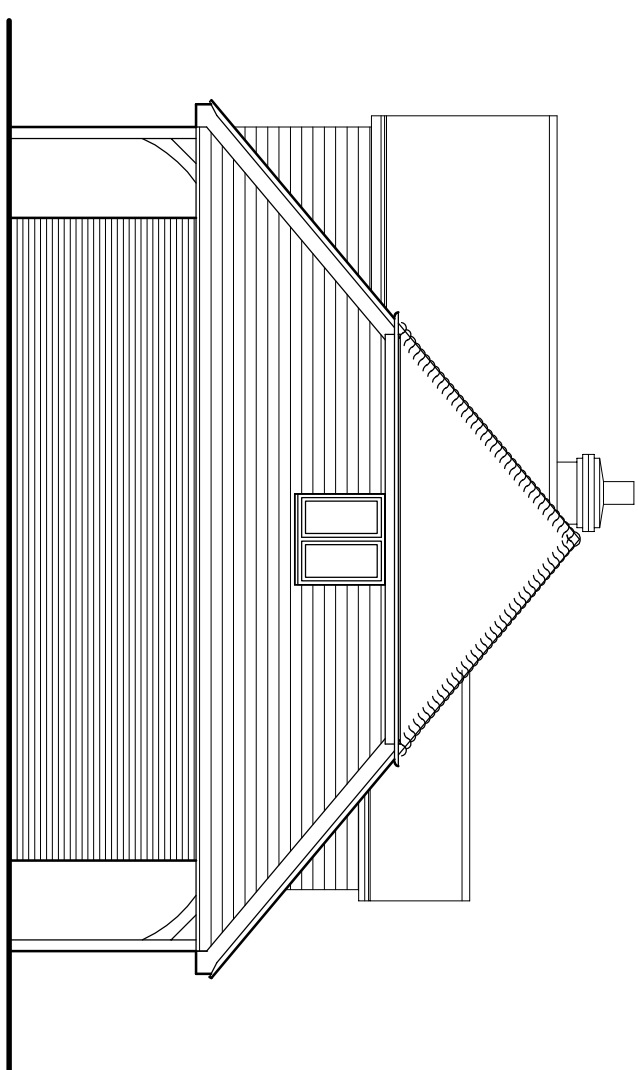

North Elevation

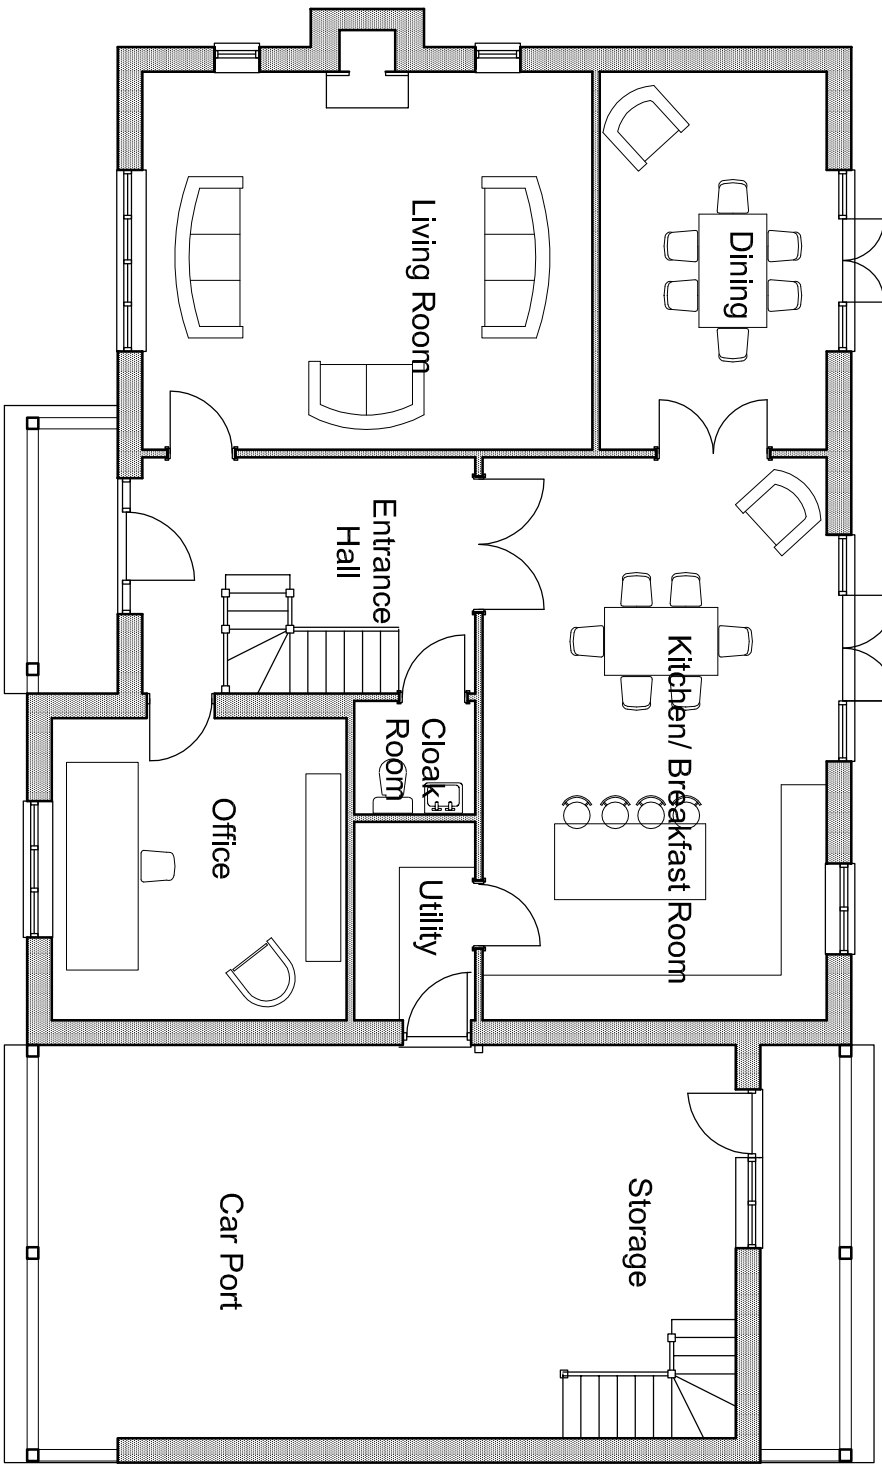

Ground Floor

 

scale - 1:100 @ A1

External Materials

Roof
Roof to be clad with plain clay tiles with bonnet hip tiles.
Dormers to be clad with stained feather edge boarding

Walls
Walls constructed with red/brown multi stock brick work.
At first floor level, where indicated on elevations, walls to be clad with stained timber feather edge boarding.

Doors and Windows
Doors and windows to be either white UPVC or painted timber

DRAWING TITLE
Proposed Plans and Elevations

DATE	SCALE	DRAWN BY	CHECKED BY
Sept 2016	1 : 100 @ A1	GIM	

JOB NO.	DRAWING NO.	REVISION
16 72	2.01	B

**folkes architects**

1.0503 00002
1.0503 00006
info@folkesarch.co.uk

THE DESIGN STUDIO
54 High Street
West Sussex
BN1 1AB

CLIENT
Mr M Langridge

JOB TITLE
Proposed new house
on site adjacent to Eastmere Stable
Eastergate Lane, Eastergate