


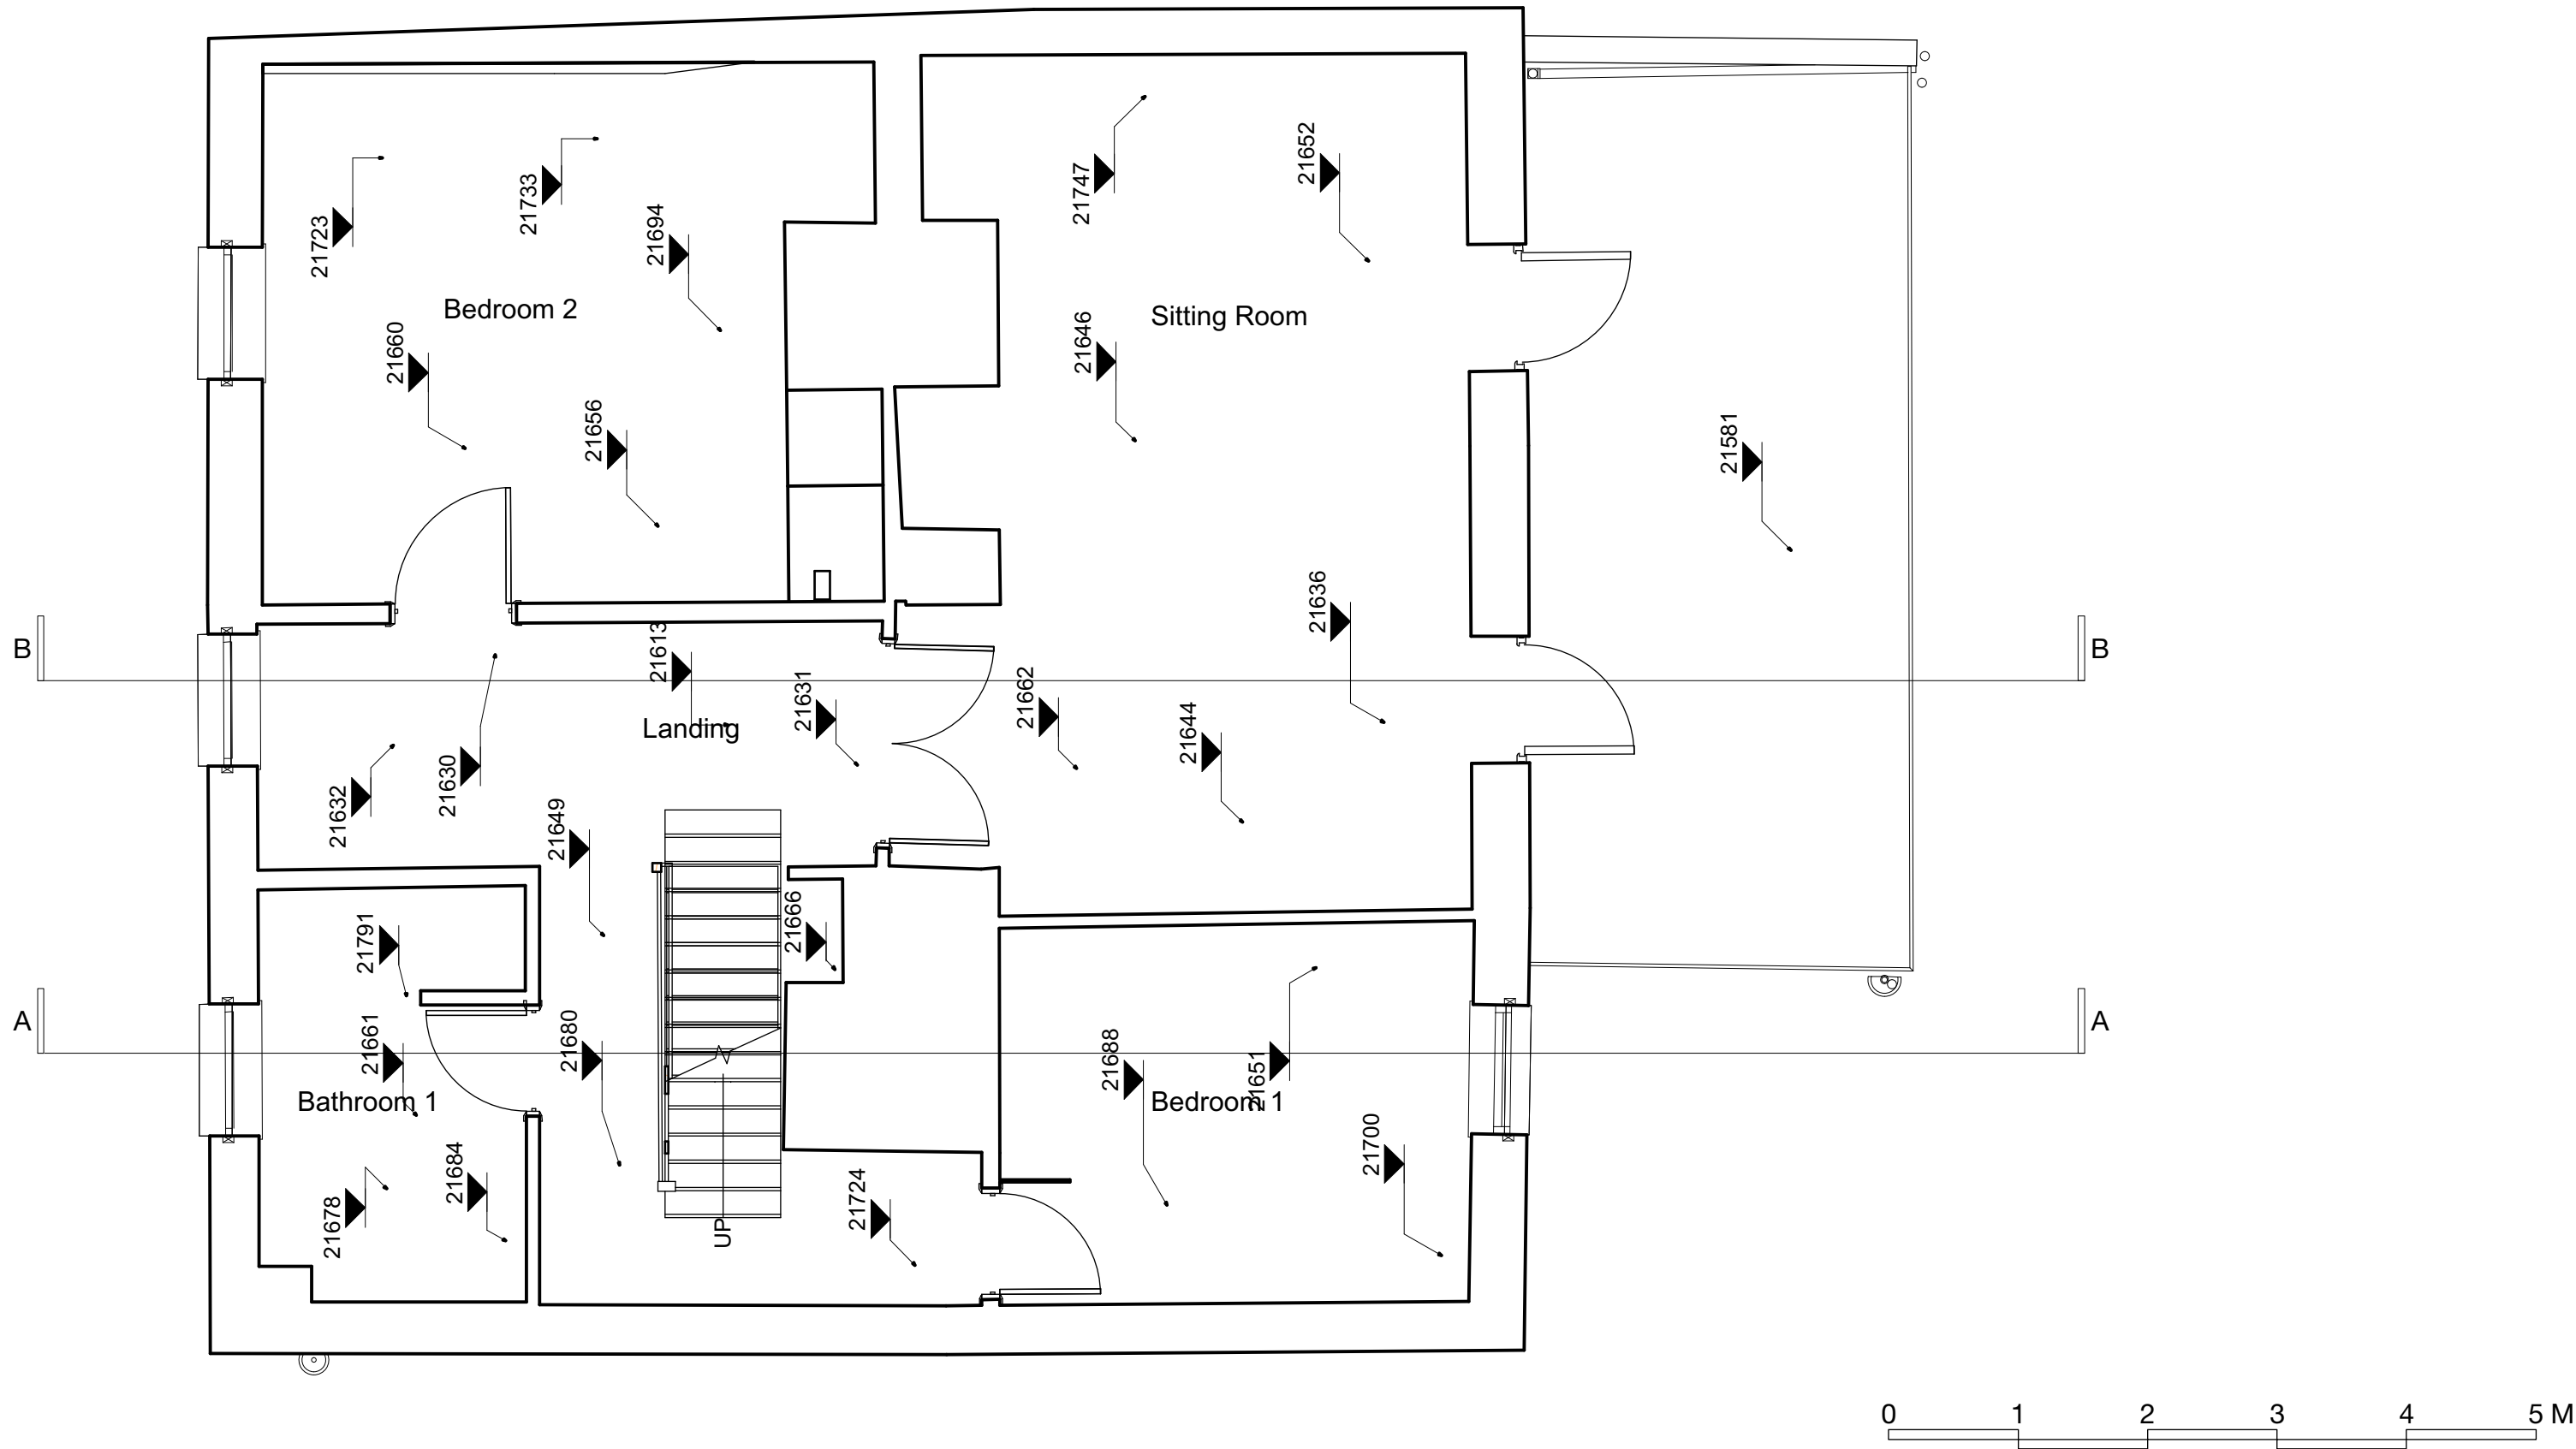

|   |  |  |   |                                                                                  |   |  |   |           |  |
|---|--|--|---|----------------------------------------------------------------------------------|---|--|---|-----------|--|
| GENERAL NOTES   |  |  | DRAWING ISSUE STATUS   |                                                                                  | REVISIONS   |  | <div>HAINES<br/>PHILLIPS<br/>ARCHITECTS</div> <div>Tankerton Works<br/>12 Argyle Walk<br/>London WC1H 8HA<br/><div><div>t</div> 020 7833 9324<br/><div>f</div> 020 7837 2864<br/><div>e</div> office@hainesphillips.co.uk</div></div> | JOB TITLE |  |
| <div><div>1.</div><div>This drawing is the copyright of Haines Phillips Architects.</div></div> <div><div>2.</div><div>Do not scale from this drawing. Use figured dimensions only.</div></div> <div><div>3.</div><div>This drawing must not be used for land transfer purposes, or for construction purposes unless accompanied by an Architect's Instruction.</div></div> |  |  | <div><div>ISSUE</div><div>STATUS</div></div> <div><div>P</div><div>PL</div><div>BR</div><div>T</div><div>C</div><div>FC</div><div>L</div></div> <div><div>PRELIMINARY<br/>PLANNING</div><div>BUILDING REGS<br/>TENDER<br/>CONSTRUCTION</div><div>FINAL CONSTRUCTION<br/>LEGAL</div></div> <div><div>For comment and review<br/>Planning/Listed Building<br/>Application</div><div>Building Regs Application<br/>For pricing purposes only<br/>For procurement &amp;<br/>construction</div><div>Record drawings on completion<br/>Conveyancing or other<br/>legal purposes</div></div> <td><div><div>REV</div><div>DATE</div><div>NOTES</div></div><div></div><div></div></td> <td colspan="2"><div>DRAWING TITLE</div><div>31 Maltravers Street<br/>Arundel</div><div>First Floor Plan<br/>As existing</div><div><div>DRAWN</div><div>DATE</div><div>SCALE</div></div><div><div>MaP</div><div>06.09.2019</div><div>1:50</div></div><div><div>JOB NR</div><div>DRAWING - ISSUE - REVISION</div></div><div><div>4120</div><div>GA005 PL</div></div></td> | <div><div>REV</div><div>DATE</div><div>NOTES</div></div> <div></div> <div></div> | <div>DRAWING TITLE</div> <div>31 Maltravers Street<br/>Arundel</div> <div>First Floor Plan<br/>As existing</div> <div><div>DRAWN</div><div>DATE</div><div>SCALE</div></div> <div><div>MaP</div><div>06.09.2019</div><div>1:50</div></div> <div><div>JOB NR</div><div>DRAWING - ISSUE - REVISION</div></div> <div><div>4120</div><div>GA005 PL</div></div> |  |   |           |  |