
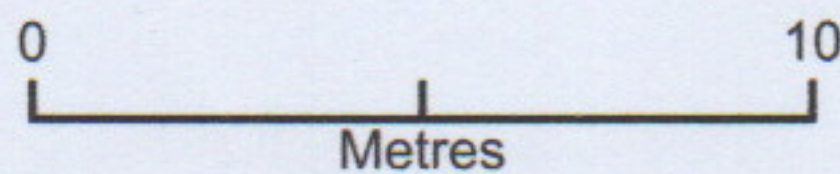


17 Maltravers St, ARUNDEL

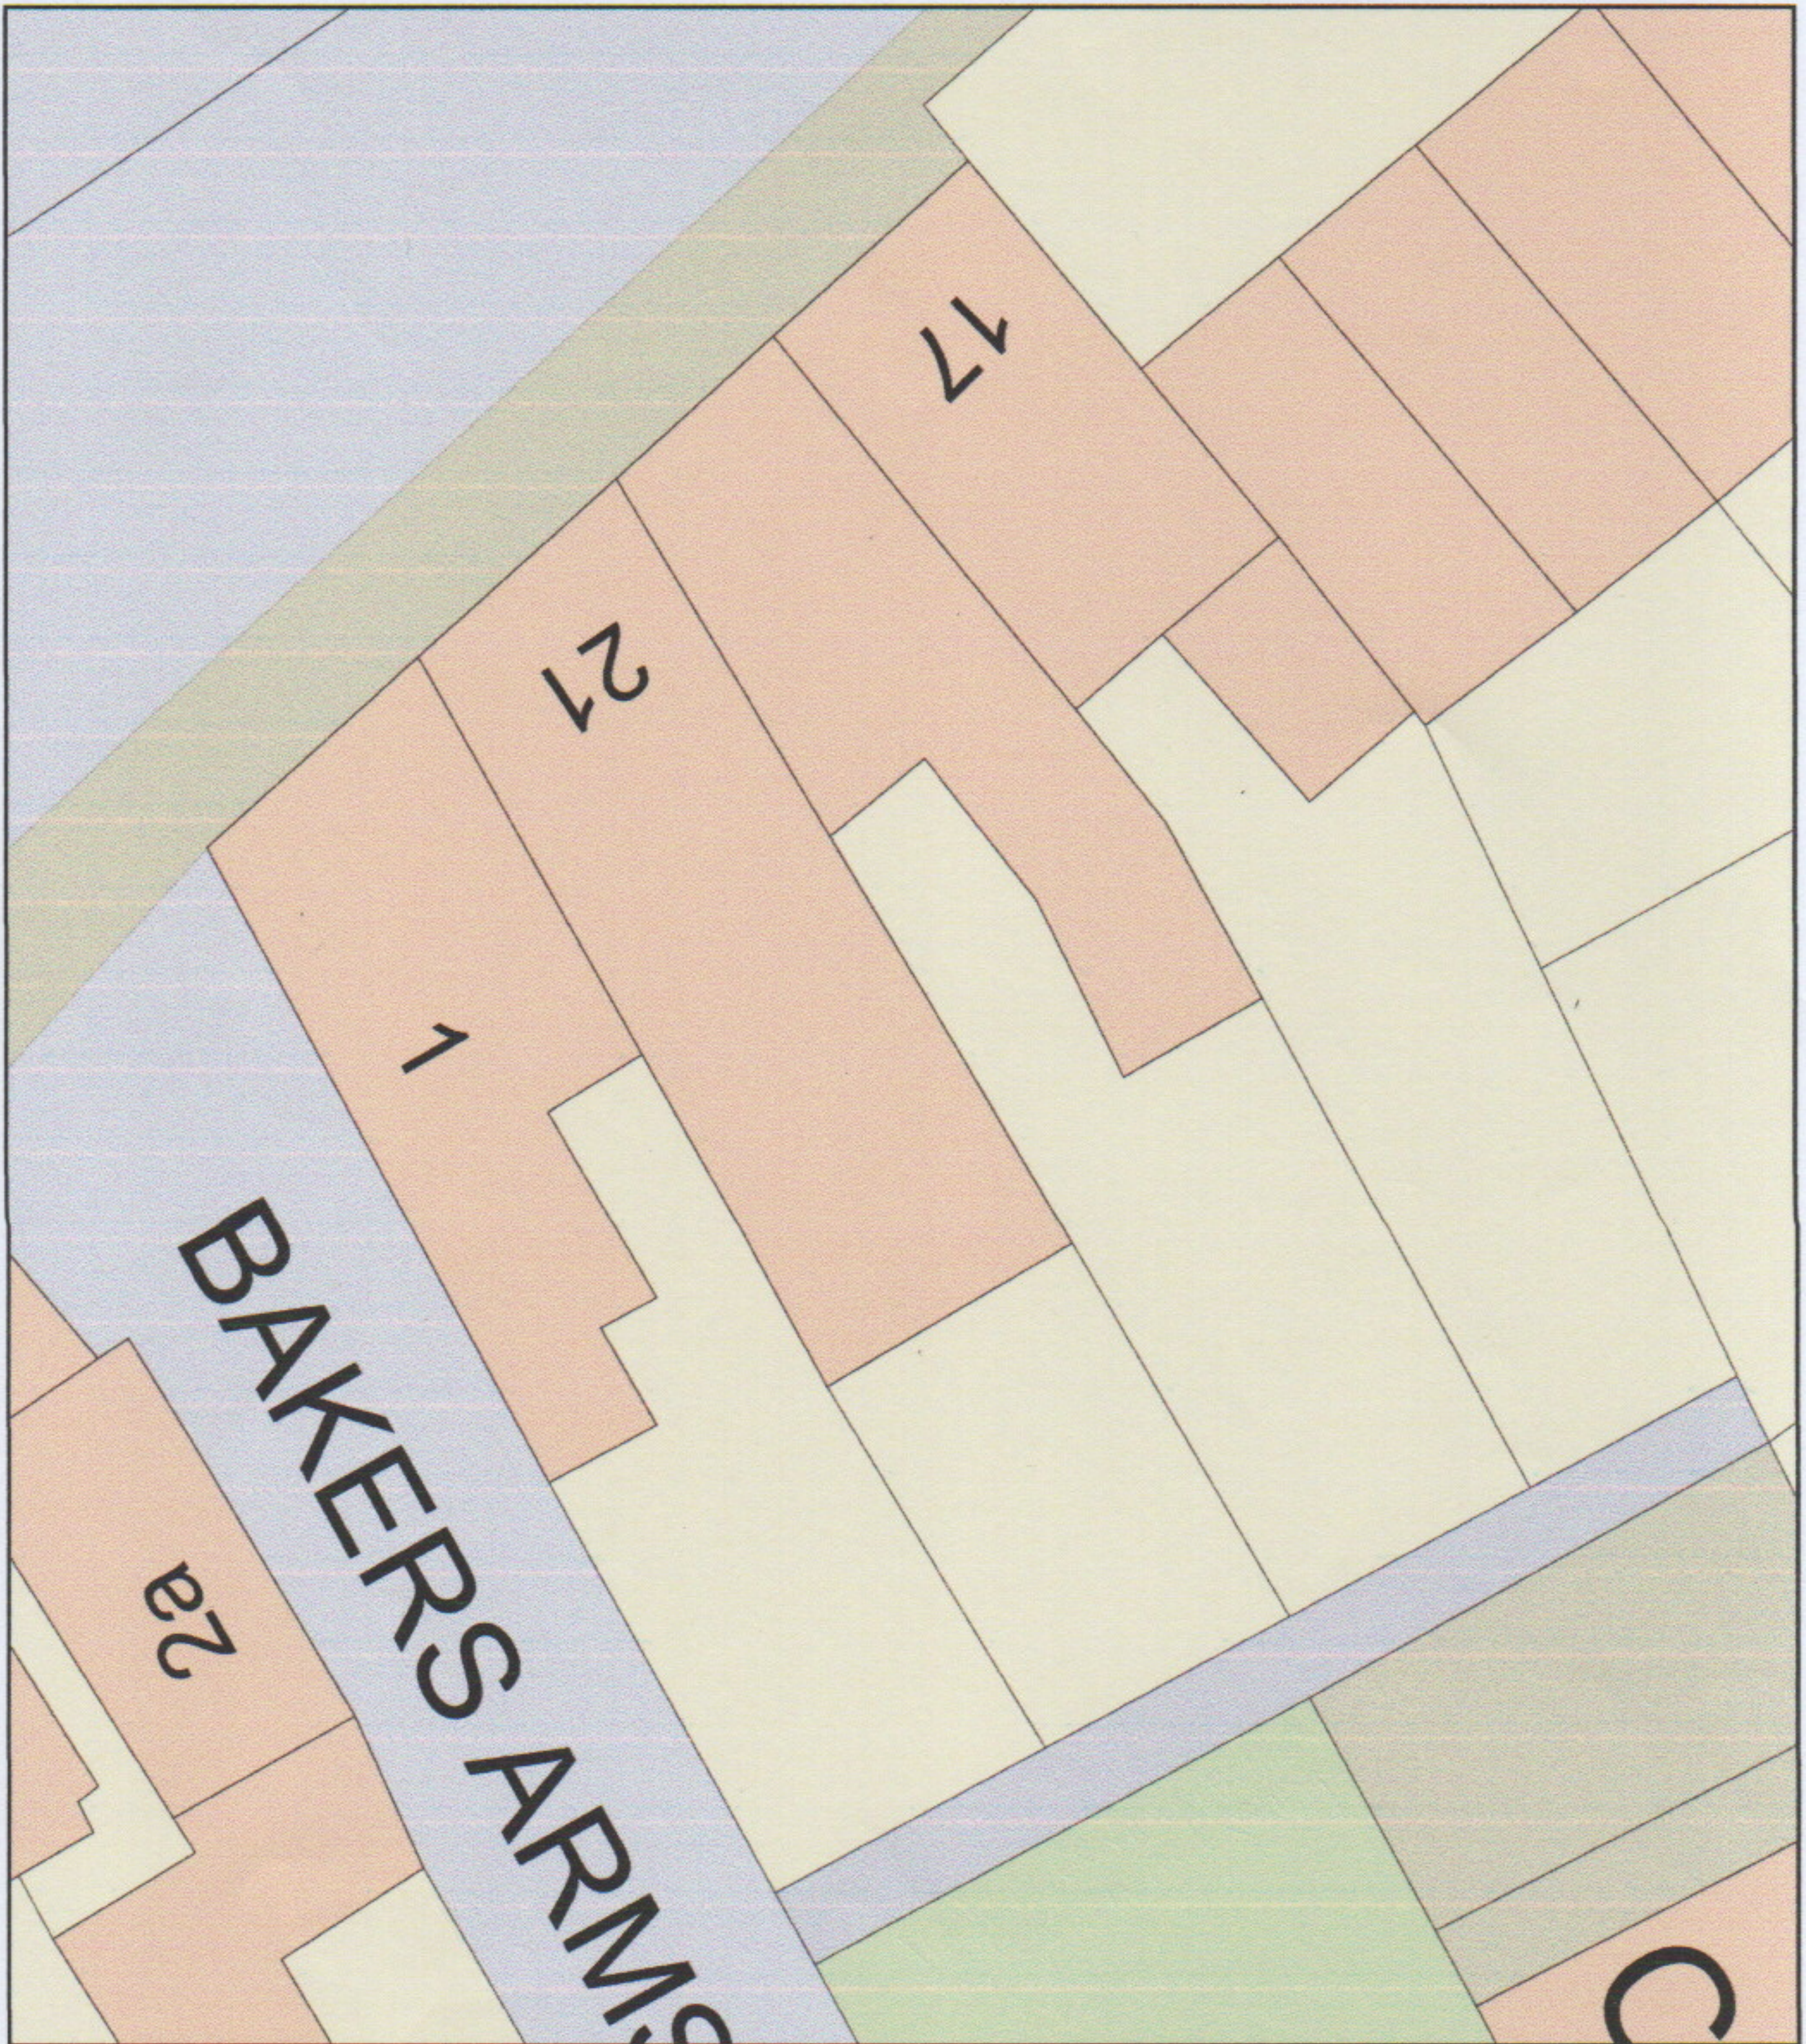

Plan Produced for: Planning application

Date Produced: 22 Feb 2021

Plan Reference Number: TQRQM21053182649352

Scale: 1:200 @ A4

Proposed Works at 17 Maltravers St. ARUNDEL BN18 9AP	
Site Plan.	2
1:200 Feb'21	