


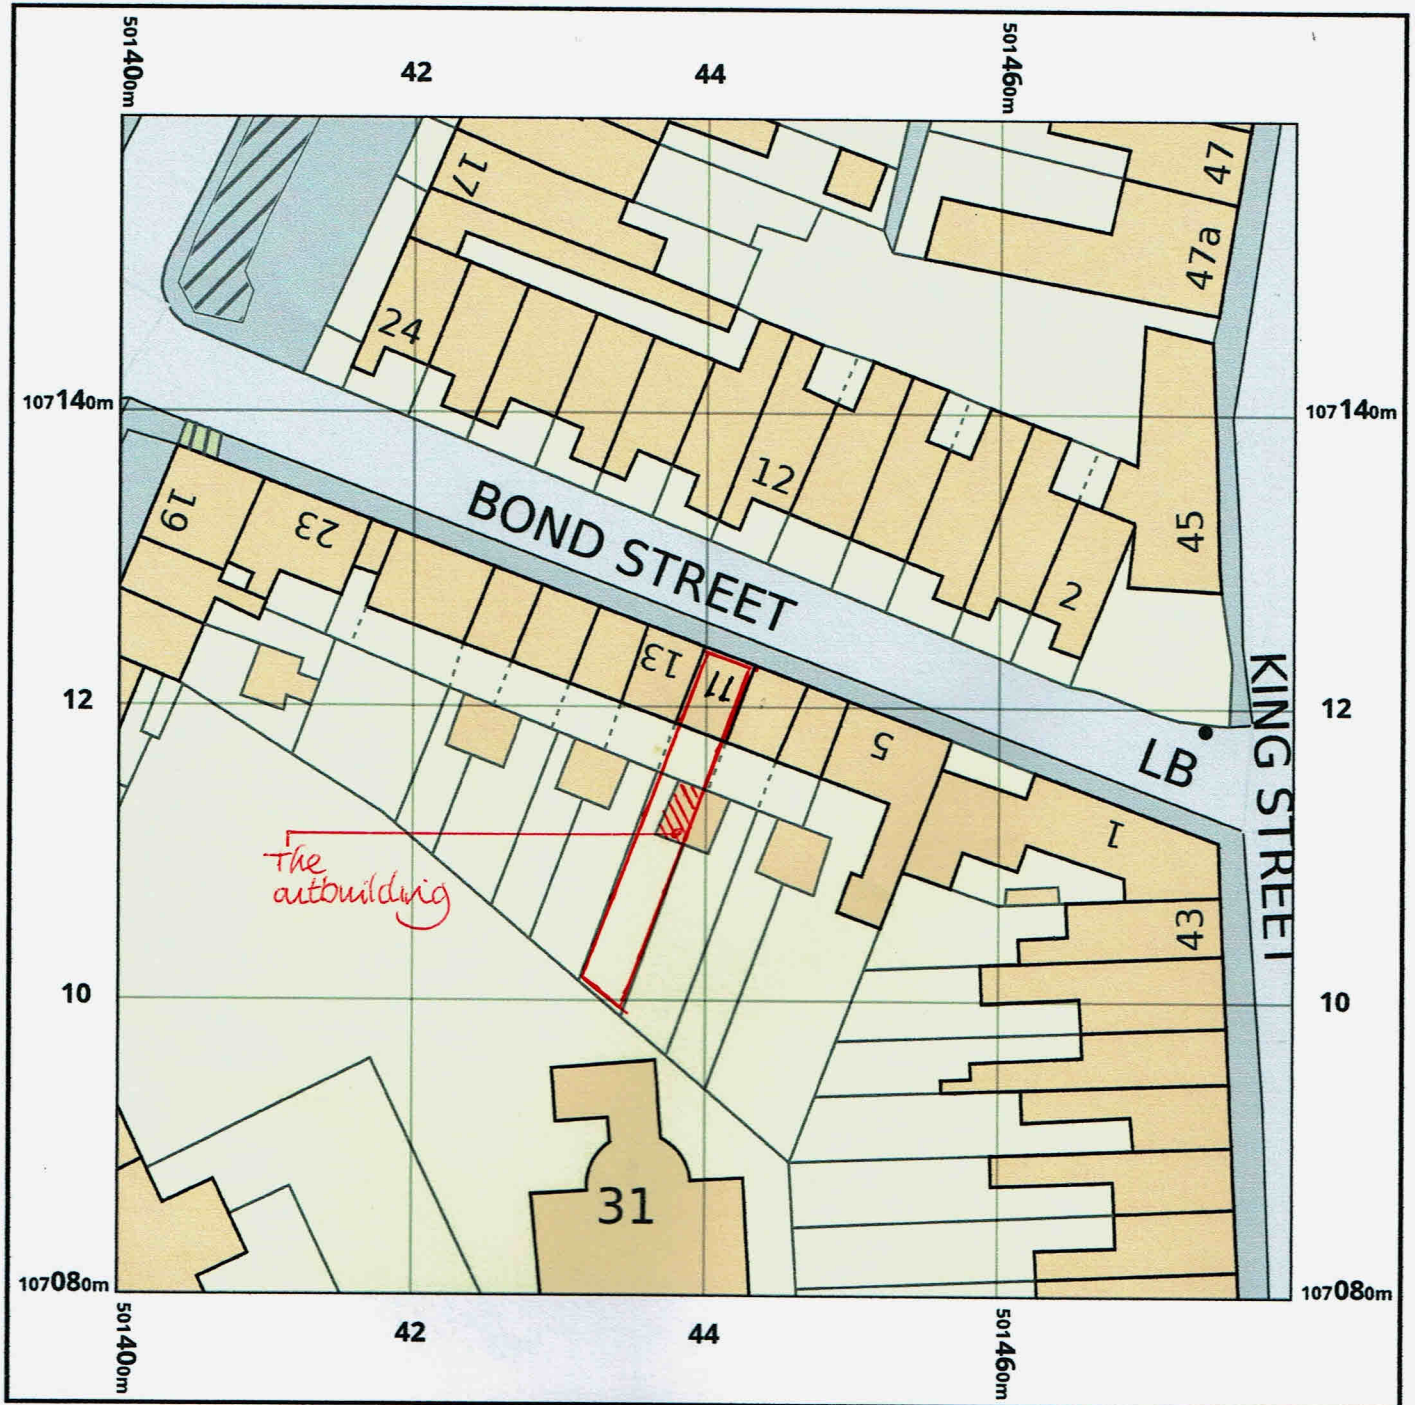

© Crown copyright and database rights 2021 Ordnance survey 100048957. The representation of road, track or path is no evidence of a boundary or right of way. The representation of features as lines is no evidence of a property boundary



Supplied by: www.ukmapcentre.com
Serial No: 214617
Centre Coordinates: 501440,107120
Production Date: 27/05/2021 11:02:43

TUNMORE DESIGN and BUILD
UNIT 2 HOLLYACRE TODDINGTON LANE
LITTLEHAMPTON W.SUSSEX
BN17 7PP

11 Bond Street
ARUNDEL
BN18 9BL
SITE PLAN

Date.

Scale.

May-21

1:500 at A4

Dwg No 654

t: 01903 723791

e: contact@tunmoredesign.co.uk