
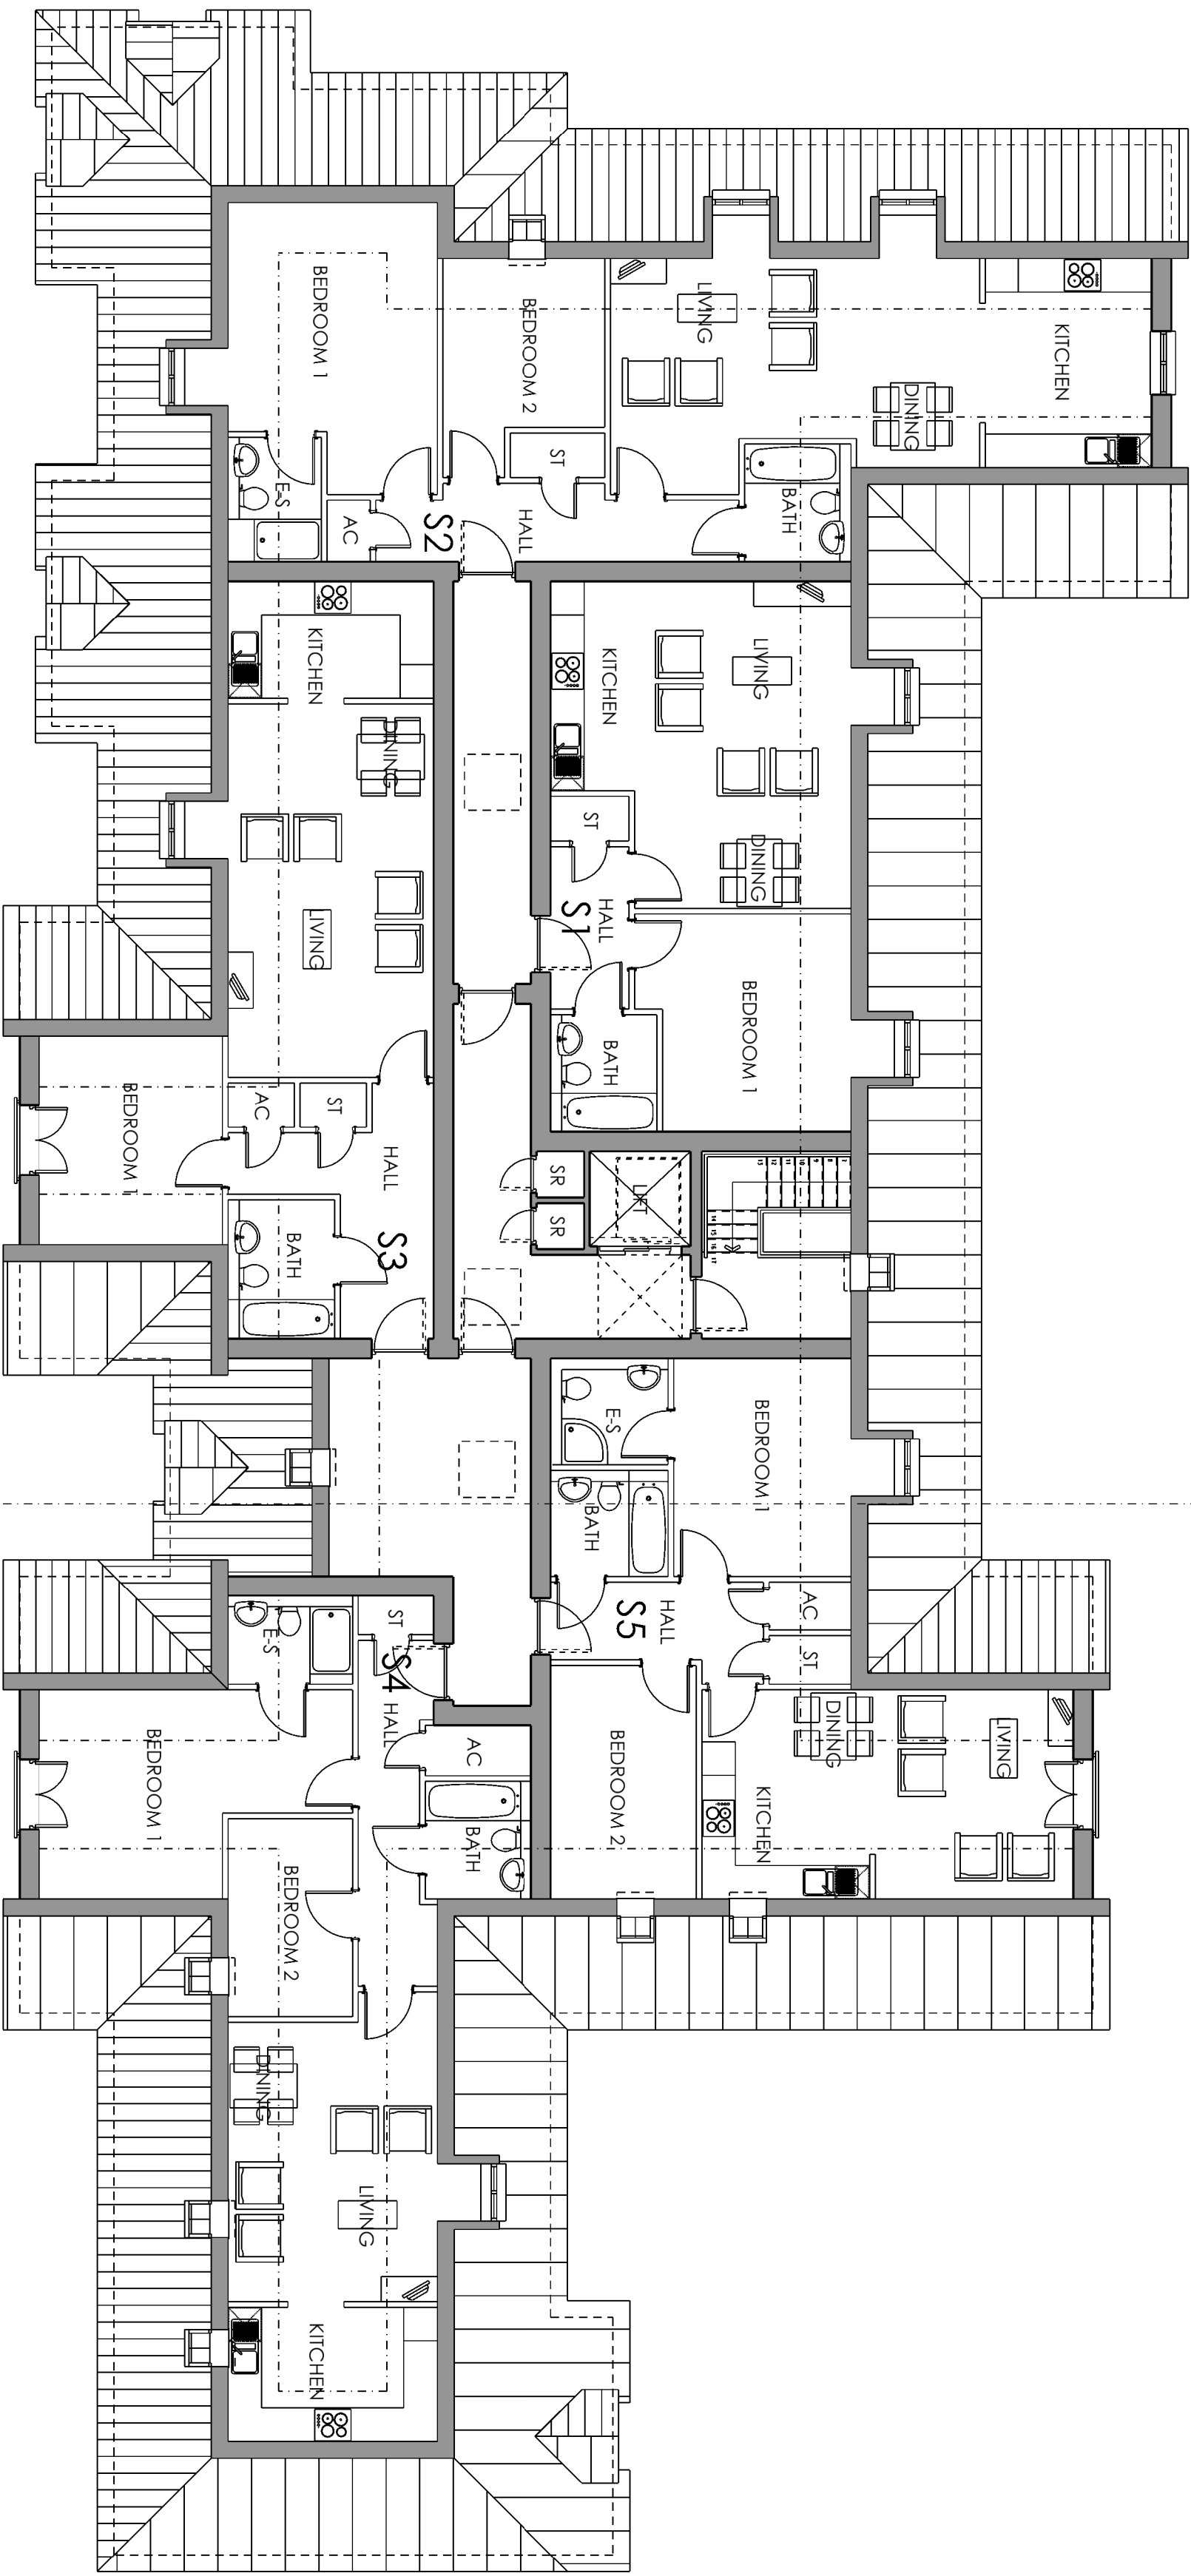


ACCOMMODATION SCHEDULE			
SECOND FLOOR PLAN			
APARTMENT NUMBER	NUMBER OF BEDROOMS	FLOOR AREA SQ. METRES	FLOOR AREA SQ. FEET
S1	1	54.5	587
S2	2	86.6	932
S3	1	43.1	679
S4	2	74.9	806
S5	2	67.6	728
S6	2	86.9	935
S7	2	70.9	763
S8	2	67.0	721
S9	1	54.3	584
S10	1	58.5	630
TOTAL = 4 No. 1 Bedroom & 6 No. 2 Bedroom Flats			

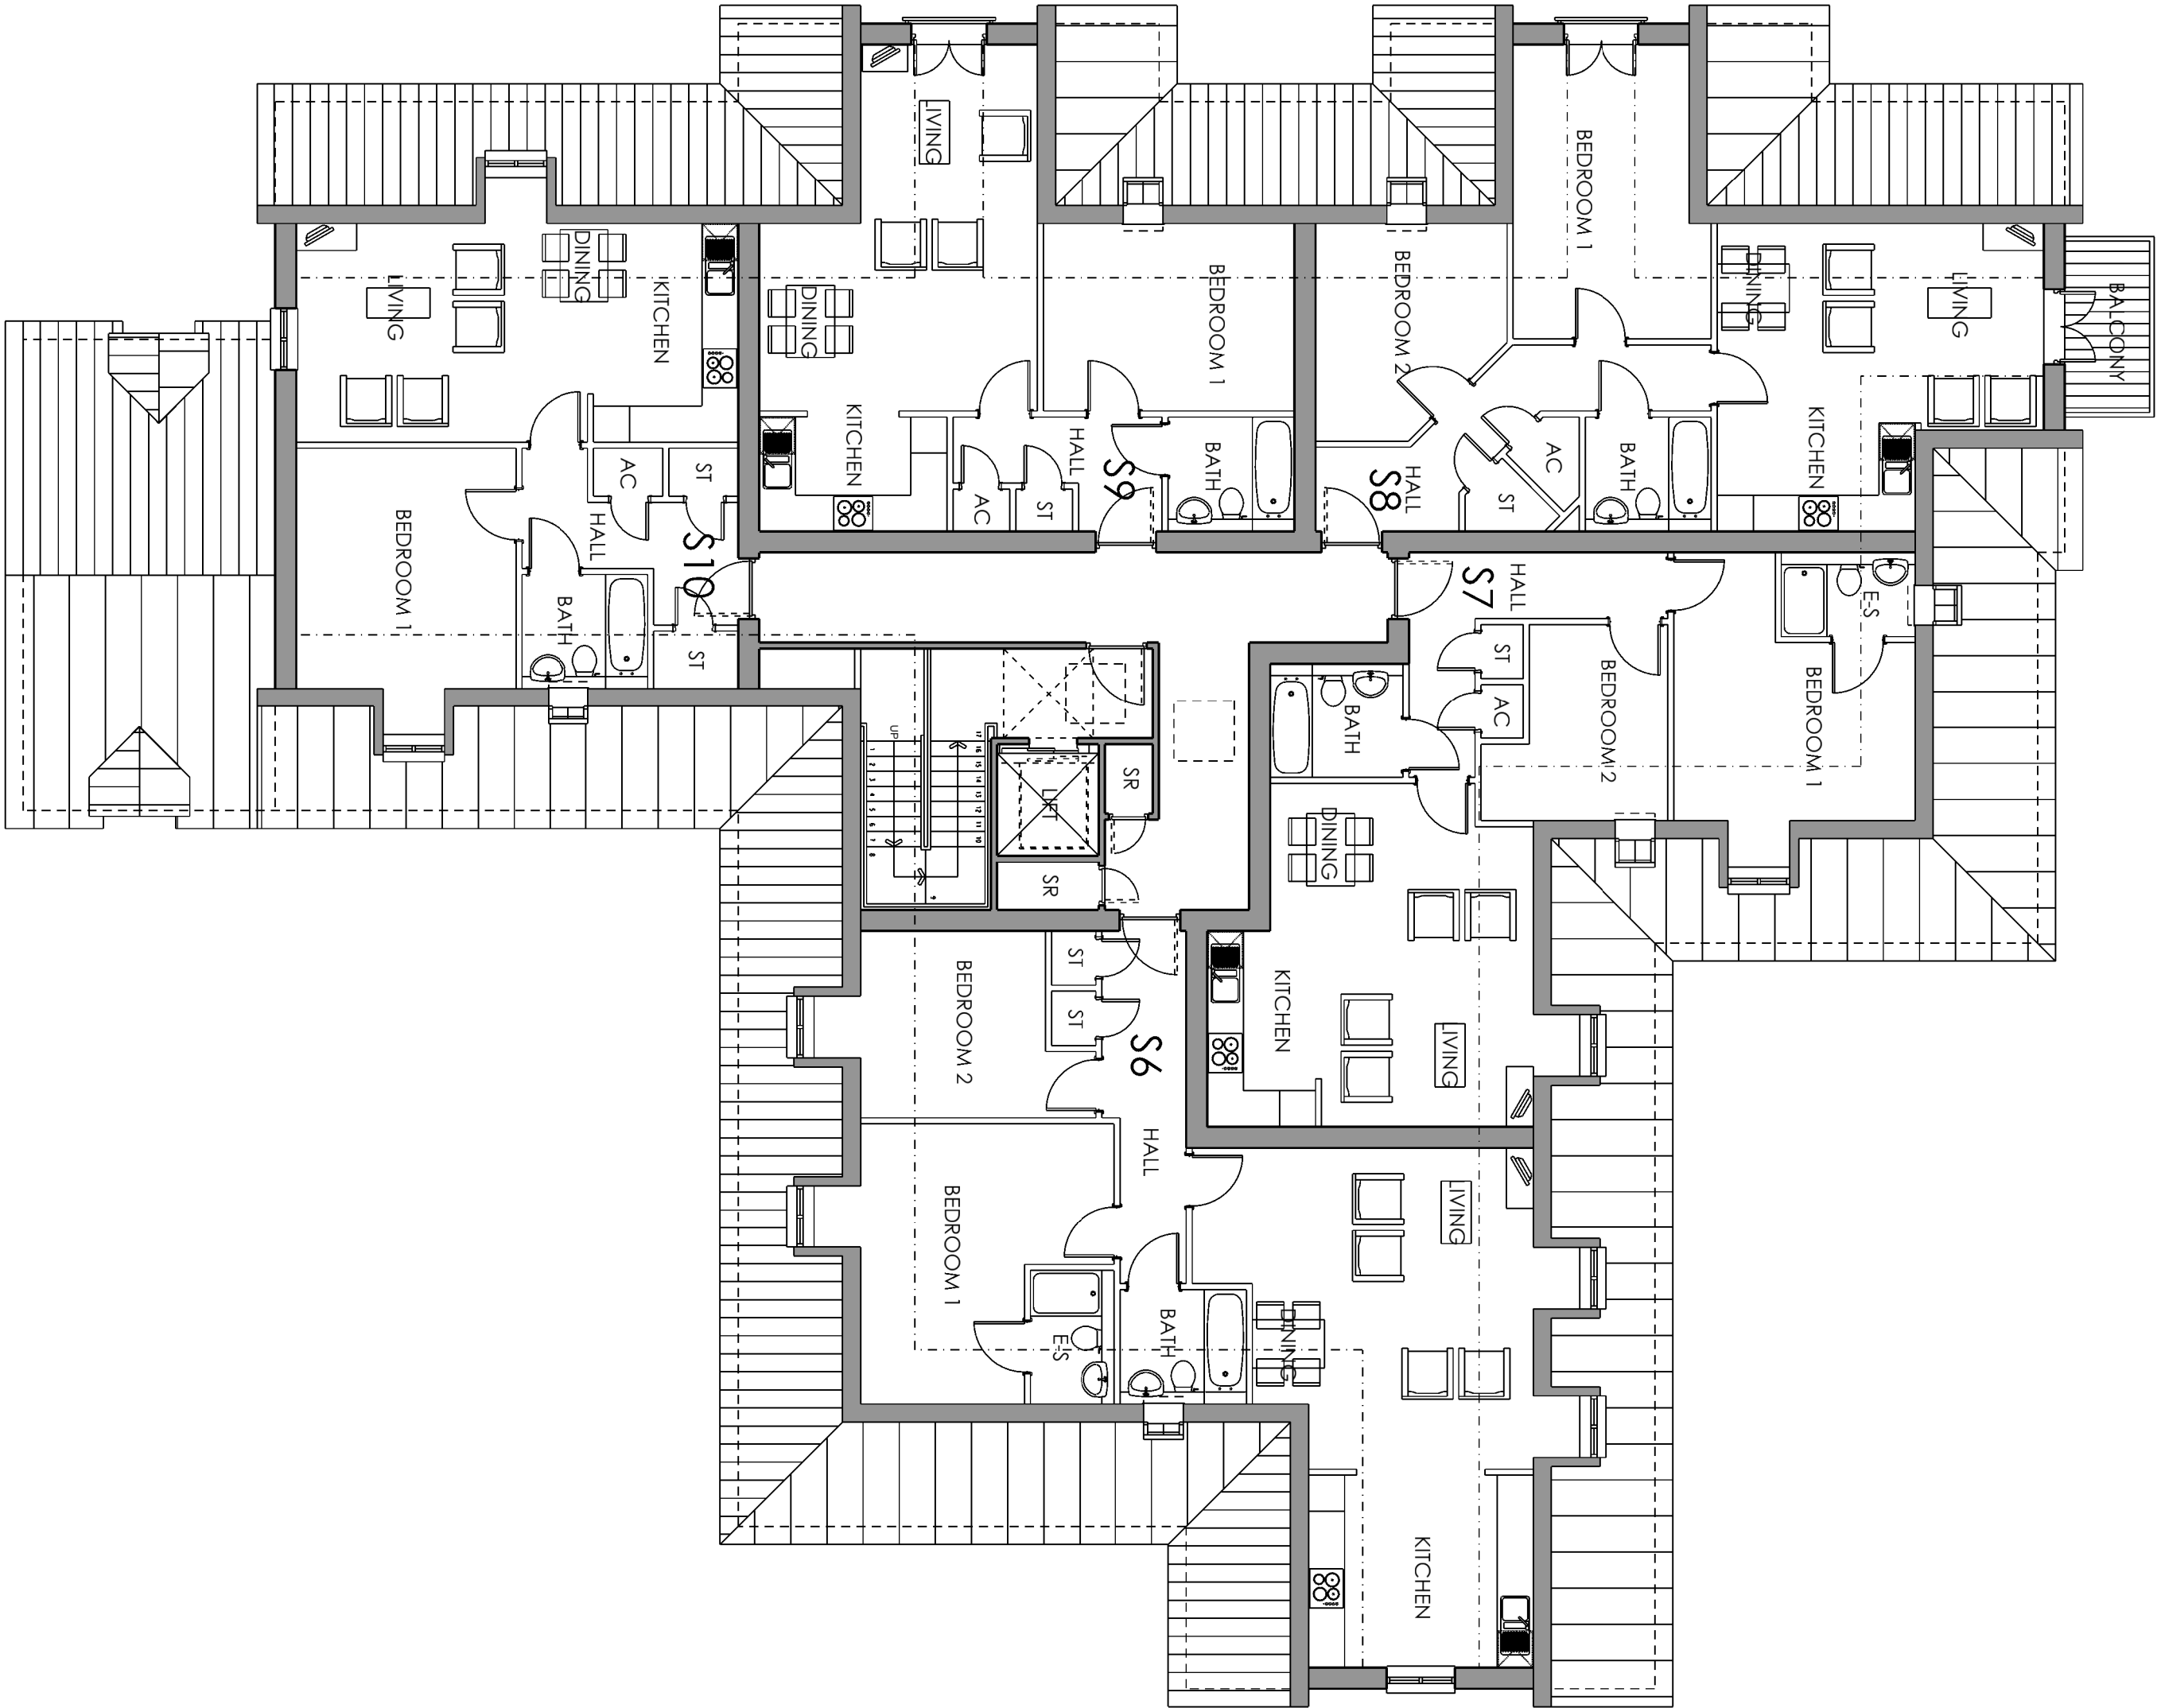

SECOND FLOOR PLANS

POPE PRIESTLEY ARCHITECTS

ARCHITECTURE TOWN PLANNING URBAN DESIGN

RESIDENTIAL DEVELOPMENT

FORD ROAD

ARUNDEL

FOR OAKFORD HOMES

PP1249/110-04

P3

PRELIMINARY ISSUE

1

2

SCALE 1:100

DATE FEB 2019

AC

DR

PP1249/110-04

P3

1

2

1

2

32</