

Notes:

- This drawing is to be read in conjunction with all the relevant contract documentation.
- All dimensions are in m unless otherwise stated.
- Drawings marked Preliminary are for guidance/approval only.
- Drawing based on:
  - Carlton Design Partnership - "Phase 1, Site External Works Layout", dwg No. H9390-2428-MSREXTW-01 rev.C07, dated 07/10/2025.
  - Stiline Geospatial "Site Survey", dwg. No. 36WJ01A, rev.A, dated January 2025.
  - Encompas Geospatial "Topographical survey", dwg. No. ENC160525/3700-S1, dated May 2025.
  - various documents provided by Client: Flood Risk Assessments, Drainage Strategy Layouts, sewer records utilities drawings, etc.

Key:


- Proposed foul water gravity sewer to be adopted under S104 agreement
- Proposed storm water gravity sewer to be adopted under S104 agreement
- Existing foul water sewer
- Foul water rising main to be adopted under S104 agreement
- Proposed private surface water sewer
- Proposed RWP connection to storm
- Proposed floor FW gully for bin store
- Trapped floor FW gully for bin store
- Proposed private/yard gully
- Proposed ditch channel with gully
- Rain water downpipe to be relocated to optimize length of private SW drainage
- Filter strip with perforated 1500 drain
- Permeable block paving with interception unit
- Proposed attenuation pond (shown in key NTS)
- sewer diameter
- sewer gradient
- pipe length
- drainage model pipe reference
- Adoptable PCC manhole
- Adoptable SW PCC manhole / catchpit
- Private FW manhole / 4600 IC / 3200 IC
- Private SW manhole / 4600 IC / rodding eye
- Surface water hydro-brake chamber

General Key:

- Phase 1 boundary
- Phase 2 boundary
- Area of Phase 2

Key Plan

Scale 1:5000@A1

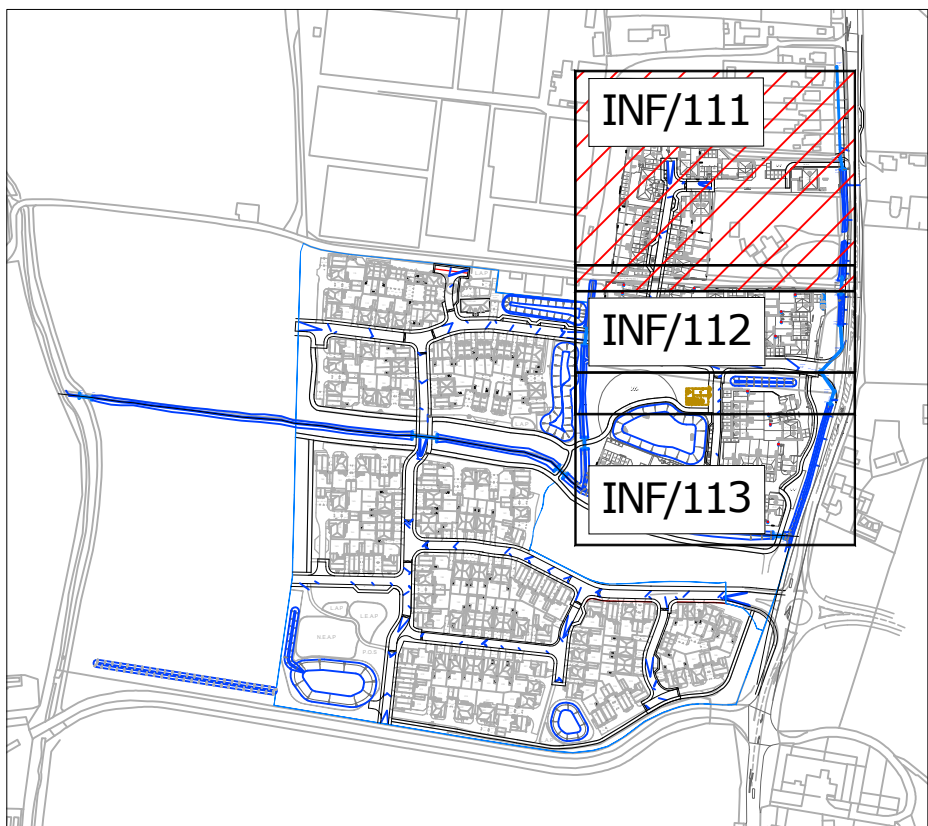

For adoptable and private drainage notes see drawing DS\_0707\_15/INF/112

- ADOPTABLE STORM WATER AND FOUL WATER DRAINAGE ARE SUBJECT TO S104 APPROVAL.
- ADOPTABLE ROADS ARE SUBJECT TO S38 APPROVAL.
- ANY ADOPTABLE ROADS AND DRAINAGE CONSTRUCTION WORKS THAT COMMENCE PRIOR TO S104 AND S38 TECHNICAL APPROVAL IS DONE AT THE DEVELOPERS RISK.

|   |            |   |           |
|---|------------|---|-----------|
| E | 15.12.2025 | Permeable paving added to shared private drives. Attenuation pond changed from permanent water to dry. Key amended.   | AJM / PDB |
| D | 28.11.2025 | Filter trenches and dry swale added. Further co-ordination between proposed trees and private SW/FW drainage carried out. Rainwater downpipes relocated to optimise length of private SW drainage. Dwg key amended.                               | AJM / PDB |
| C | 17.10.2025 | Proposed landscaping layout attached. Private SW/FW drainage amended to avoid locations of proposed trees.   | AJM / PDB |
| B | 08.10.2025 | Construction issue. Updated external works layout attached. Private SW/FW drainage layout updated. Existing FW sewer between MHs ref. 790287903 surveyed. Adoptable FW drainage from MH F1.2 to F1.3 redesigning to suit new location and levels. | AJM / PDB |
| A | 20.06.2025 | Planning layout replaced with site external works layout. Block sub-structure layout updated. Private drainage layout updated to suit external works layout and sub-structure layout.                                                             | AJM / PDB |

|      |      |                      |          |
|------|------|----------------------|----------|
| Rev. | Date | Description of issue | Rev/Chkd |
|------|------|----------------------|----------|

Issue Purpose:  
**CONSTRUCTION**

Project  
Barratt Homes  
Land West of Lidsley Road,  
Woodgate, West Sussex

Drawing Title:  
Phase 1  
Storm Water and Foul Water  
Drainage Layout.  
Sheet 1

Designer's Risk Assessment Reference:  
DS\_0707\_15/DRA/Civils

Specification Reference:

Drawn By: AJM Checked By: PDB

Scale: 1:250@A1 Date: May 2025

Drawing No. Rev.

DS\_0707\_15/INF/111 E

Hardgrove Innovation Centre,  
Arlford Business Park, Leicester Road  
Market Harborough,  
Leicestershire,  
LE16 7WS  
info@wilsondee.co.uk

WD WILSONDEE  
Civil Designers

Copyright © WilsonDee Ltd. This drawing shall remain the copyright of WilsonDee Ltd.  
Any dimensions derived by scaling are done so at your own risk. If there should be any doubt or query regarding the interpretation of the information given on this drawing, please ensure directly to WilsonDee Ltd. before executing such part of the works.

For guidance only. Do not scale off this drawing.  
Scale 1:1 10m 20m 30m 40m 50m

FOR CONTINUATION SEE DRAWING DS\_0707\_15/INF/112