




From: Elizabeth Halton [REDACTED]
Sent: 16 April 2021 15:00
To: Planning.Responses <[REDACTED]>
Subject: RE: Request for further information AL/40/21/PL

Good Afternoon,

Thankyou for your email.

Please find the attached Block Plan .

I confirm that the relevant proposed roof plan is Dwg No: 104-BYF-ZZ-ZZ-PLA-A-1004 Rev PP.
The measurement to the rear boundary is 11.55 metres.

Kind regards,

