




From: Natalie McKellar [REDACTED]
Sent: 12 September 2019 12:08
To: Simon Davis <Simon.Davis@arun.gov.uk>
Subject: FW: Hook Lane, Aldingbourne: Proposed Layout

Dear Simon,

I attach revised site plan drawing no: SK04 Rev 02 which shows the garages to Plots 3 & 4 moved forward slightly in order to accommodate the necessary details for the drainage strategy.

Please confirm receipt and if you have any comments please come back to me.

Kind regards,
Natalie

Natalie McKellar
[REDACTED]

Tel:
Web: www.genesistp.co.uk



Sponsors of the Surrey Property Awards 2019



This message contains confidential information and is intended only for the (Message Recipient(s)). If you are not the (Message Recipient(s)) you should not disseminate, distribute or copy this e-mail. Please notify (Display Name) immediately by e-mail if you have received this e-mail by mistake and delete this e-mail from your system. E-mail transmission cannot be guaranteed to be secure or error-free as information could be intercepted, corrupted, lost, destroyed, arrive late or incomplete, or contain viruses. Ltd therefore does not accept liability for any errors or omissions in the contents of this message, which arise as a result of e-mail transmission. If verification is required please request a hard copy version.

Genesis Town Planning Ltd, Annika House, Crescent Road, Worthing, West Sussex BN11 1QR. Registered in England and Wales. Company number: 6049369