



White Mill House

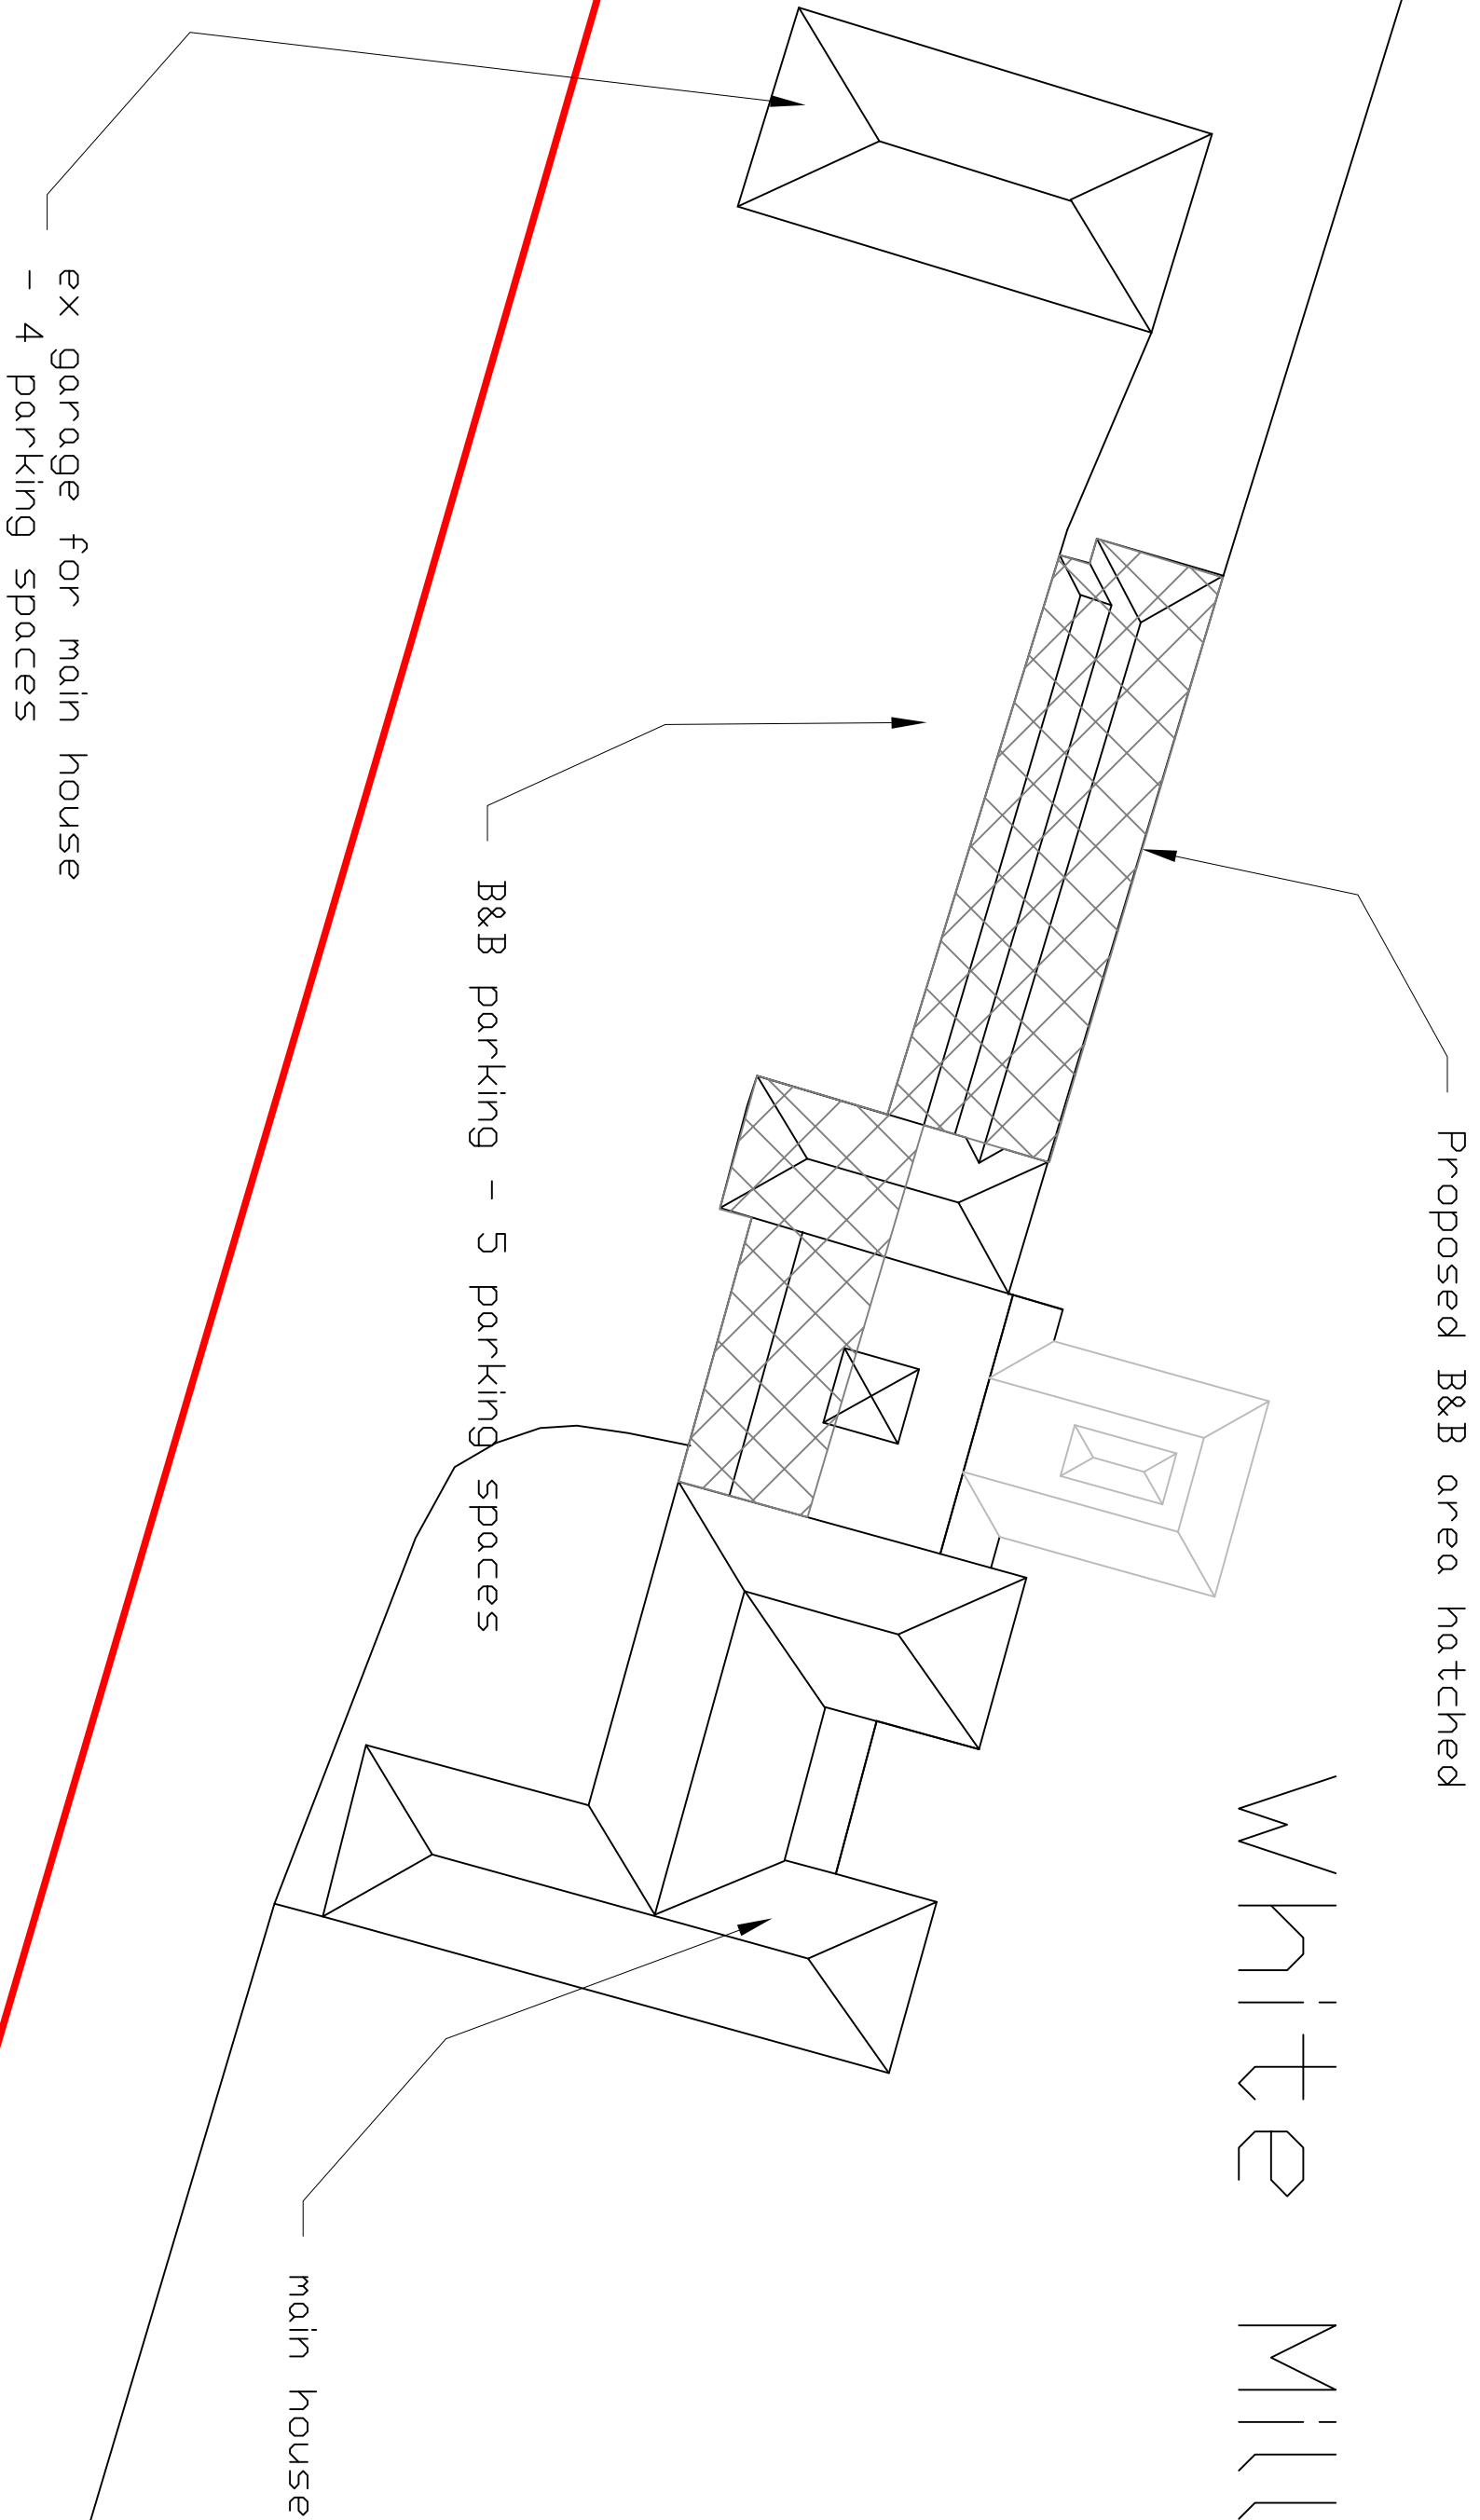

Purchase Reference: 00/037536
Vendor: Stephen Jupp
(c) Crown Copyright 2012
Reproduction in whole or in part is prohibited
without the prior permission of Ordnance Survey

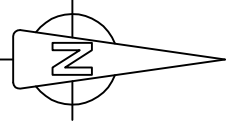

Sheet 3A - Site Plan
Scale 1:200 @ A2