

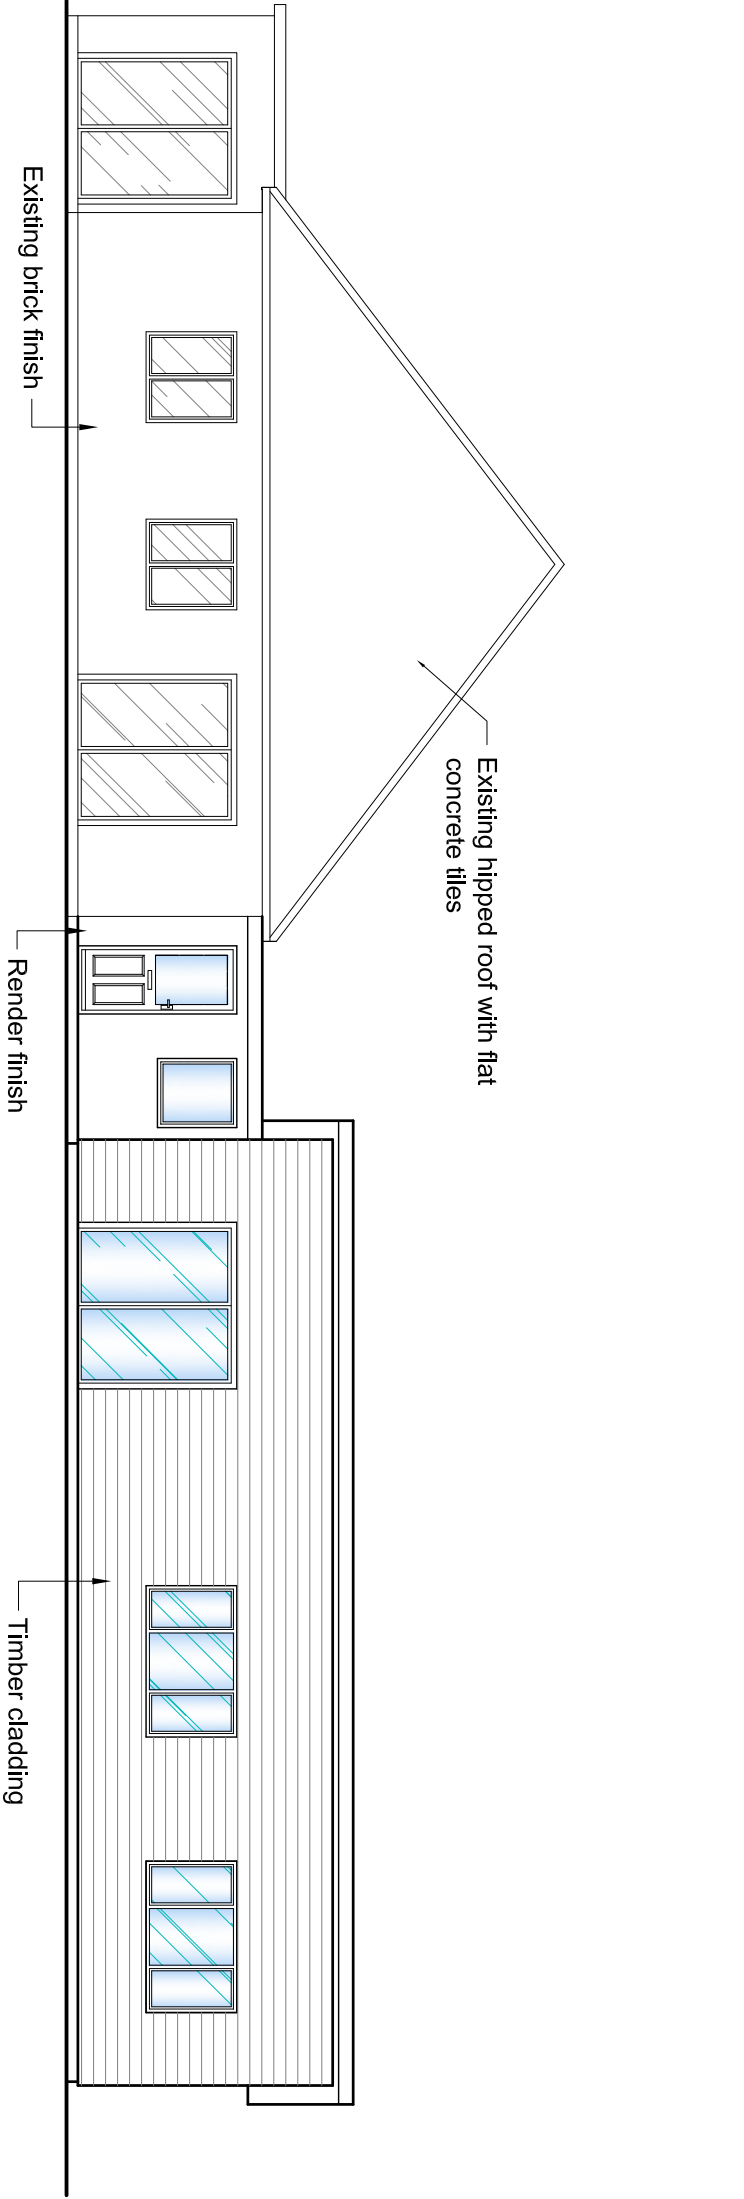


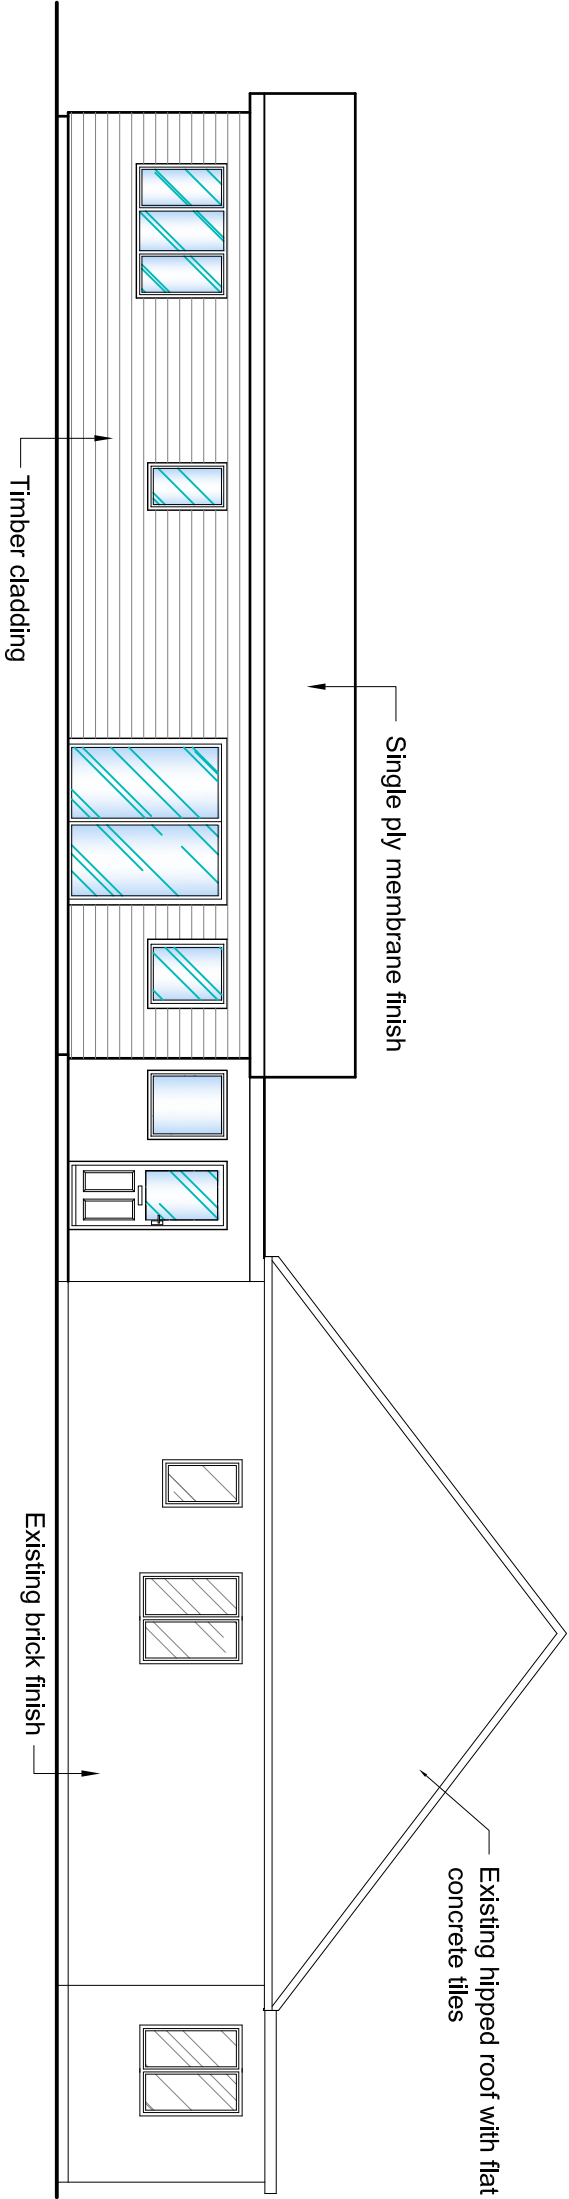

01 - Front Elevation as Proposed.

Scale 1:100 @ A3

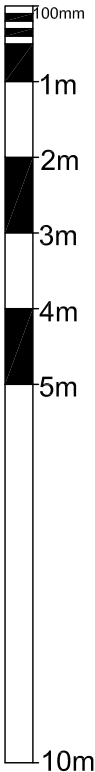

02 - Rear Elevation as Proposed.

Scale 1:100 @ A3

|   |                    |           |
|---|--------------------|-----------|
| REV.   | REASON FOR ISSUE   | DATE      |
| 00   | FIRST ISSUE        | 01/04/15  |
| A   | ELEVATIONS AMENDED | 17/08/15  |
|   |                    |           |
|   |                    |           |
| DRAWING TITLE: DRG NO:   |                    |           |
| FRONT & REAR PROP. ELEVATIONS   |                    | 08        |
| DATE:   | REV:               |           |
| 01/04/2015   | A                  |           |
| SCALE:   |                    | DRAWN BY: |
| 1:100 @ A3   |                    | SJA       |
| CLIENT:   |                    |           |
| WOOD   |                    |           |
| ADDRESS:   |                    |           |
| THE PADDOCK<br>LIDSEY ROAD<br>WOODGATE<br>CHICHETSER<br>PO20 3SU   |                    |           |
| SIPS ECO PANELS REFERENCE:   |                    |           |
| 82248   |                    |           |
| <div><div><div>SIPS Eco Panels</div><div>Administration Office<br/>South Suffolk Business Centre,<br/>Alexandra Road, Sudbury, Suffolk. CO10 2ZX.<br/>Tel: UK (01787) 377388 Fax: (01787) 377940<br/>Email: admin@sipseco.co.uk</div><div>Registered Office<br/>P.O Box 267, Horey, Surrey, RH6 9FA, England.</div></div></div>   |                    |           |
| DRAWING STATUS:   |                    |           |
| <div><div><input type="checkbox"/> FEASIBILITY</div><div><input checked="" type="checkbox"/> PLANNING</div><div><input type="checkbox"/> BUILDING REGULATIONS.</div></div>   |                    |           |
| <div><div>All work to be carried out to comply with</div><div><div>1. The latest building regulations approved documents.</div><div>2. N.H.B.C. or SIPS Eco Panels.</div><div>3. I.R.A.D.A. for timber frames.</div><div>4. SIPS Eco Panels reserves the right to amend any detail or specifications as required for manufacturing.</div><div>5. SIPS Eco Panels important information Handbook.</div><div>6. SIPS Eco Panels Construction Manual.</div></div><div>Copyright:</div><div>This document and the design are the copyright of SIPS Eco Panels and are made available on the express condition that they shall not be used in connection with the erection of any building or production of any components for such a building unless the building is to be erected or the timber frame components supplied by SIPS Eco Panels. This drawing is not to be used or copied without written authorisation from SIPS Eco Panels.</div><div>©SIPS Eco Panels</div></div> |                    |           |