




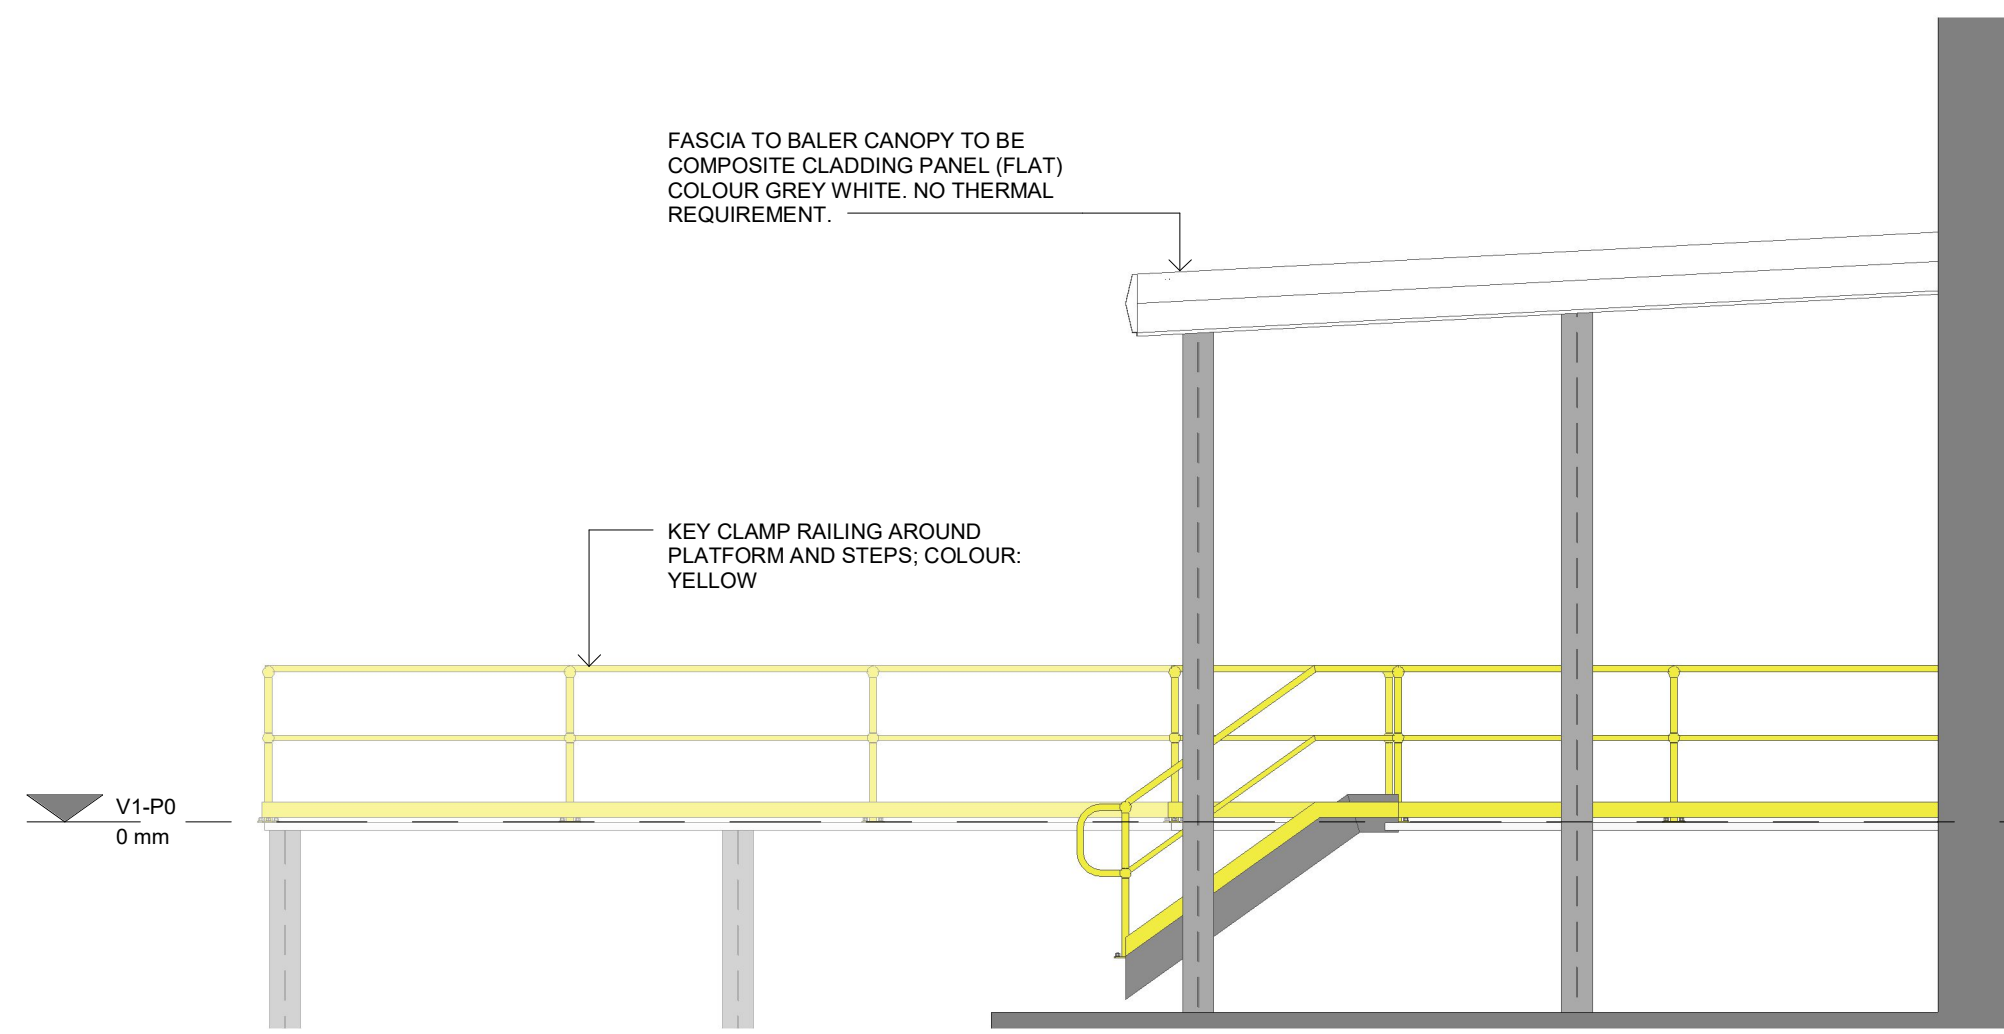


Waste Platform Side 1
1 : 50

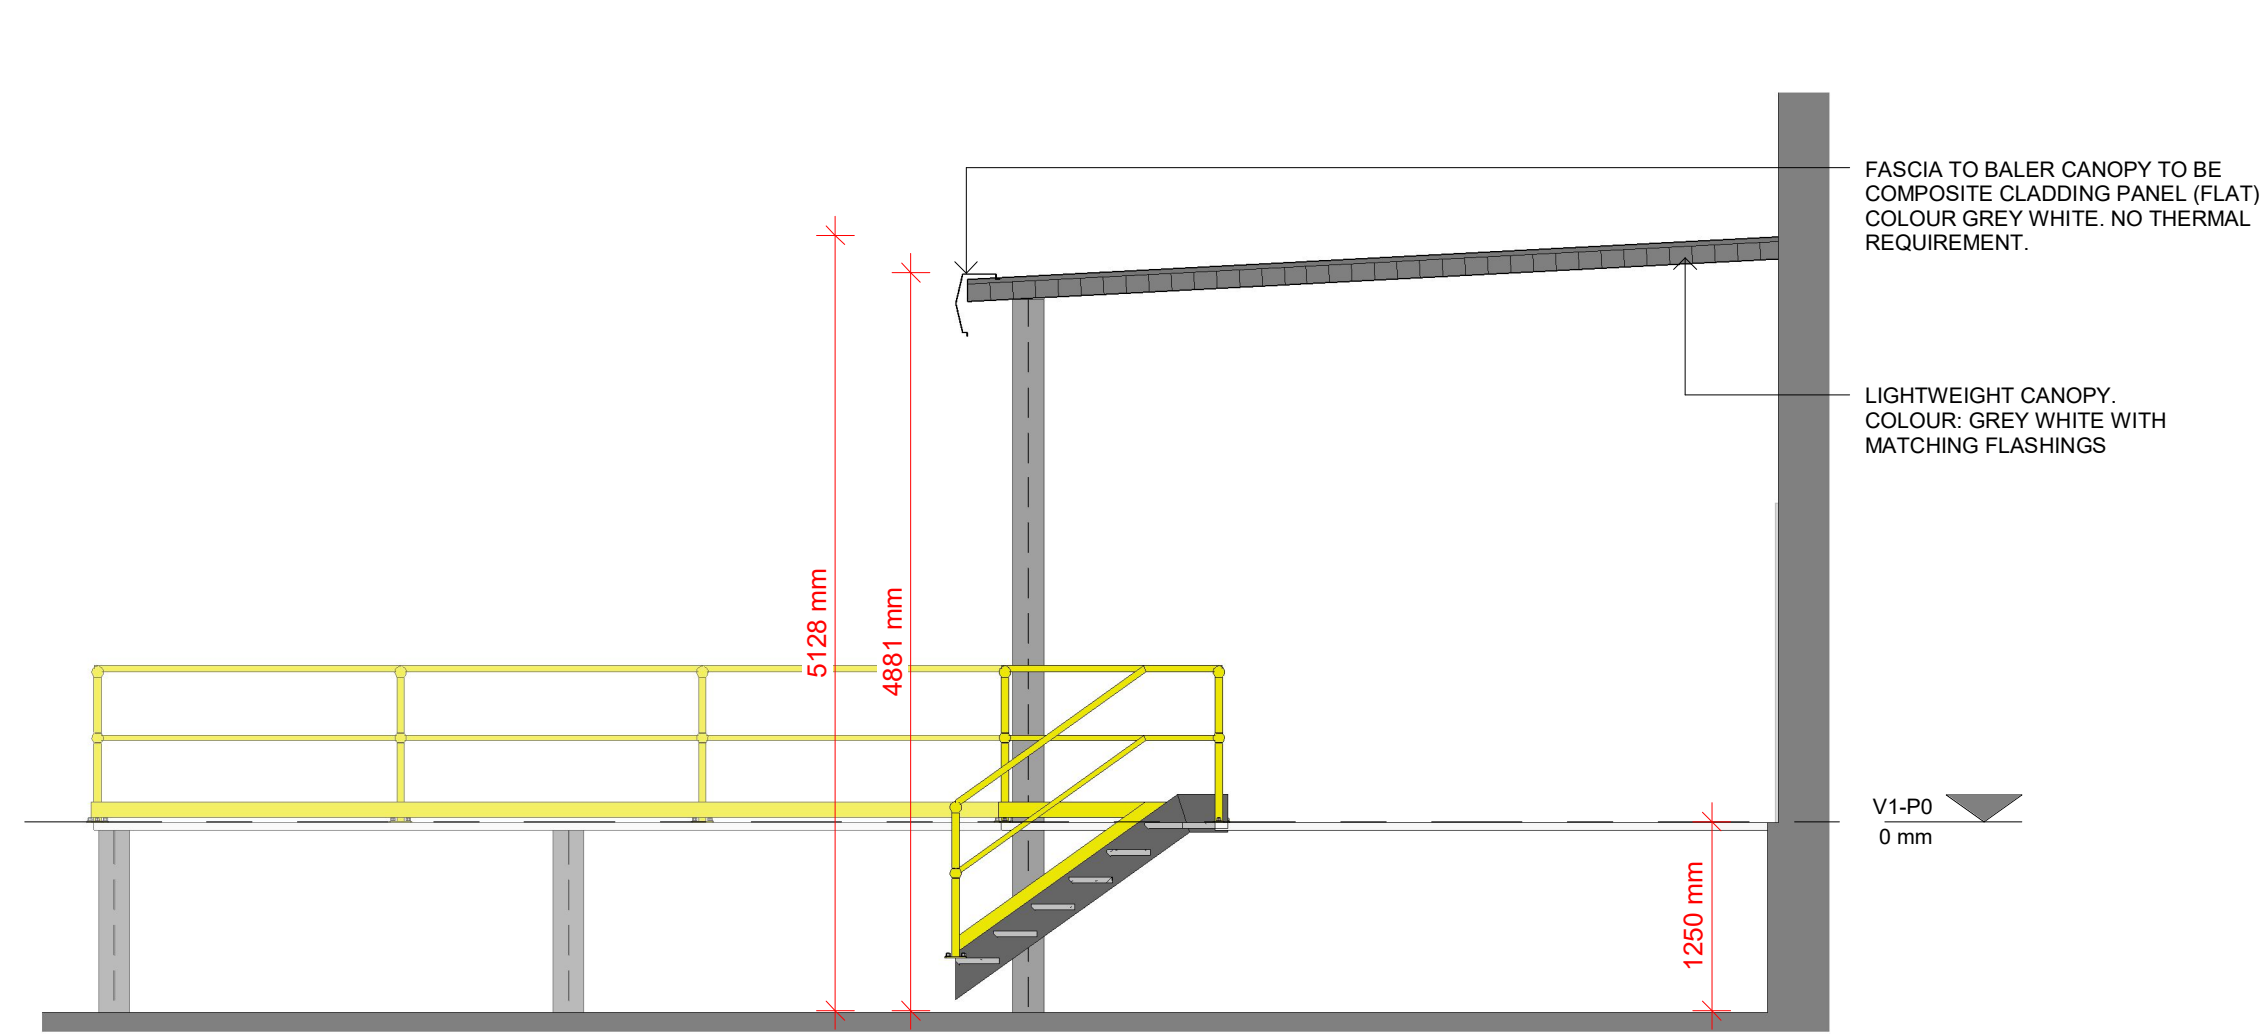


Typical Section
1 : 50

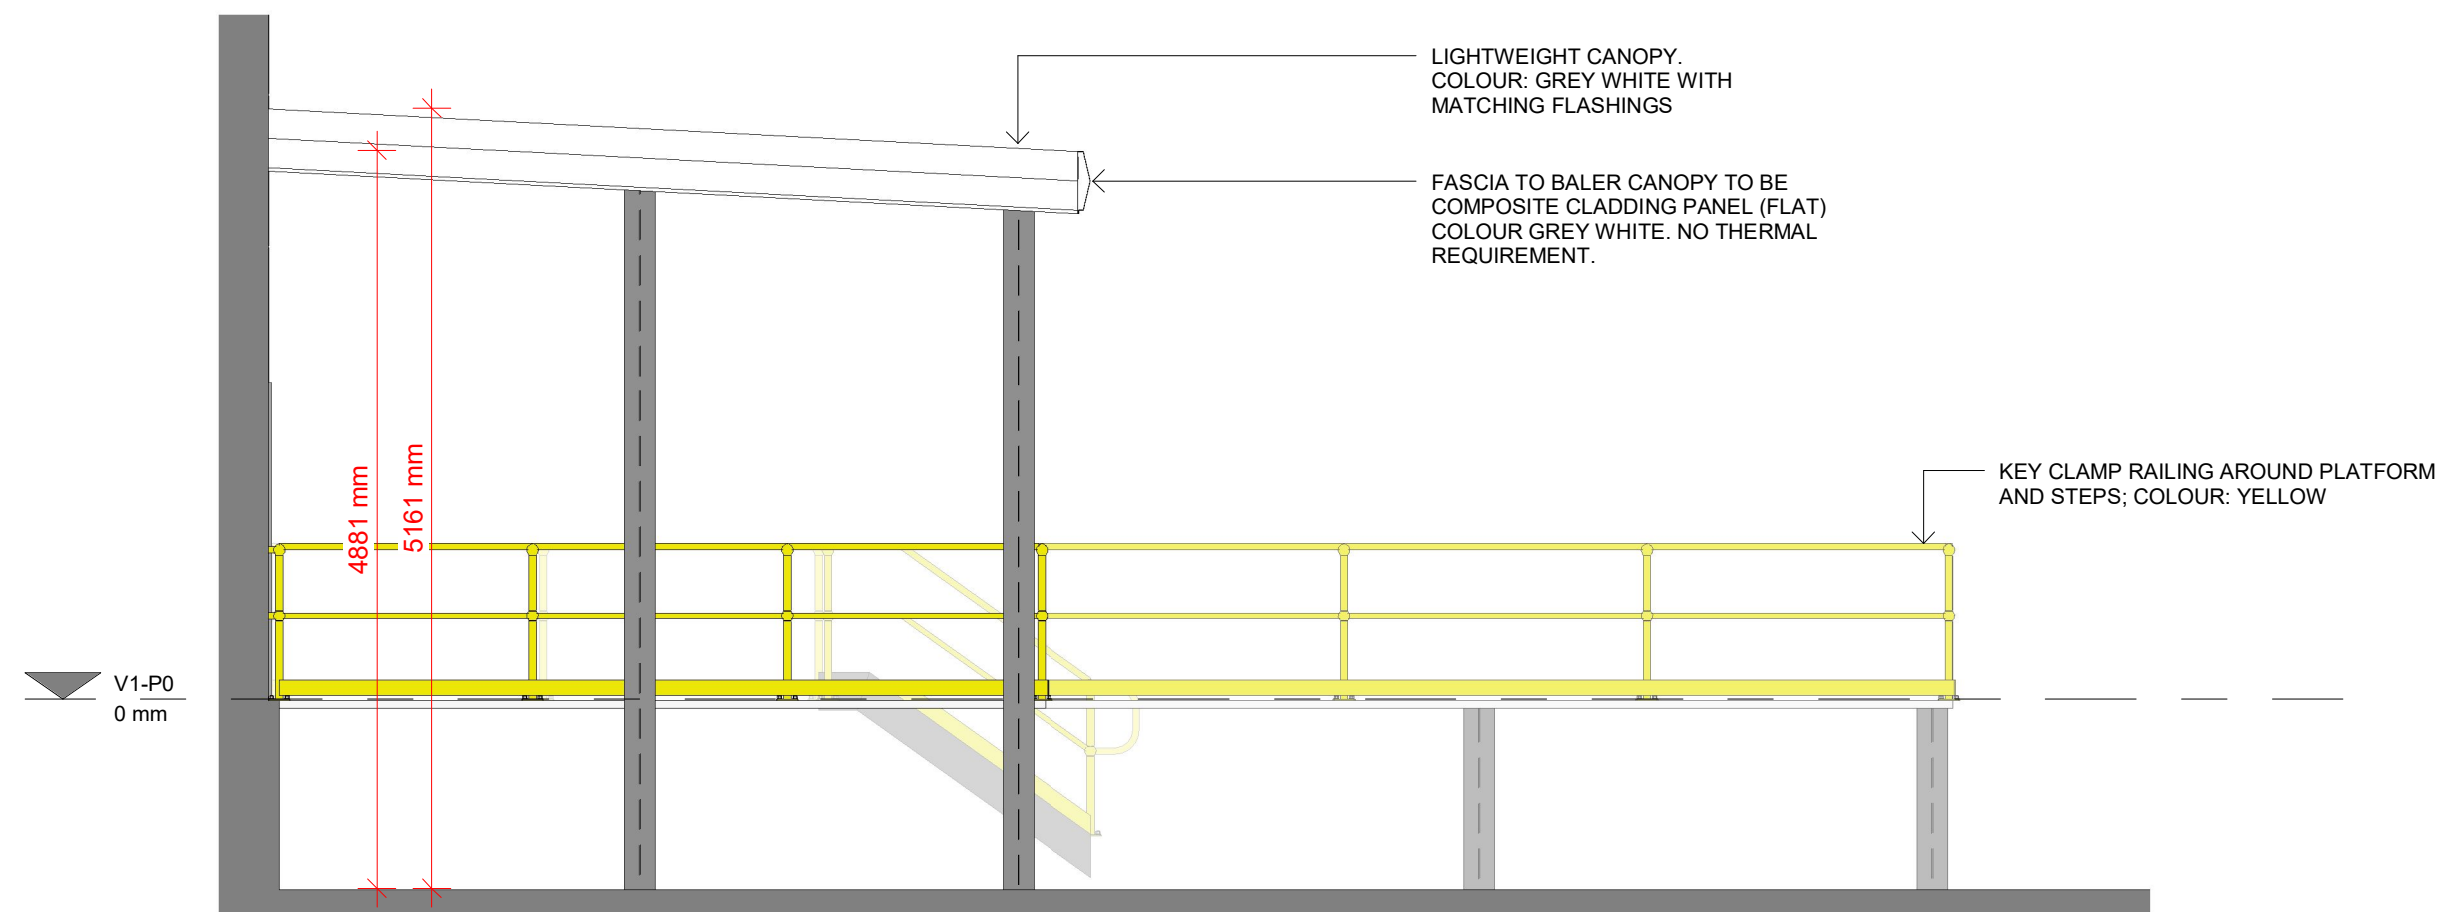


Waste Platform Side 2
1 : 50

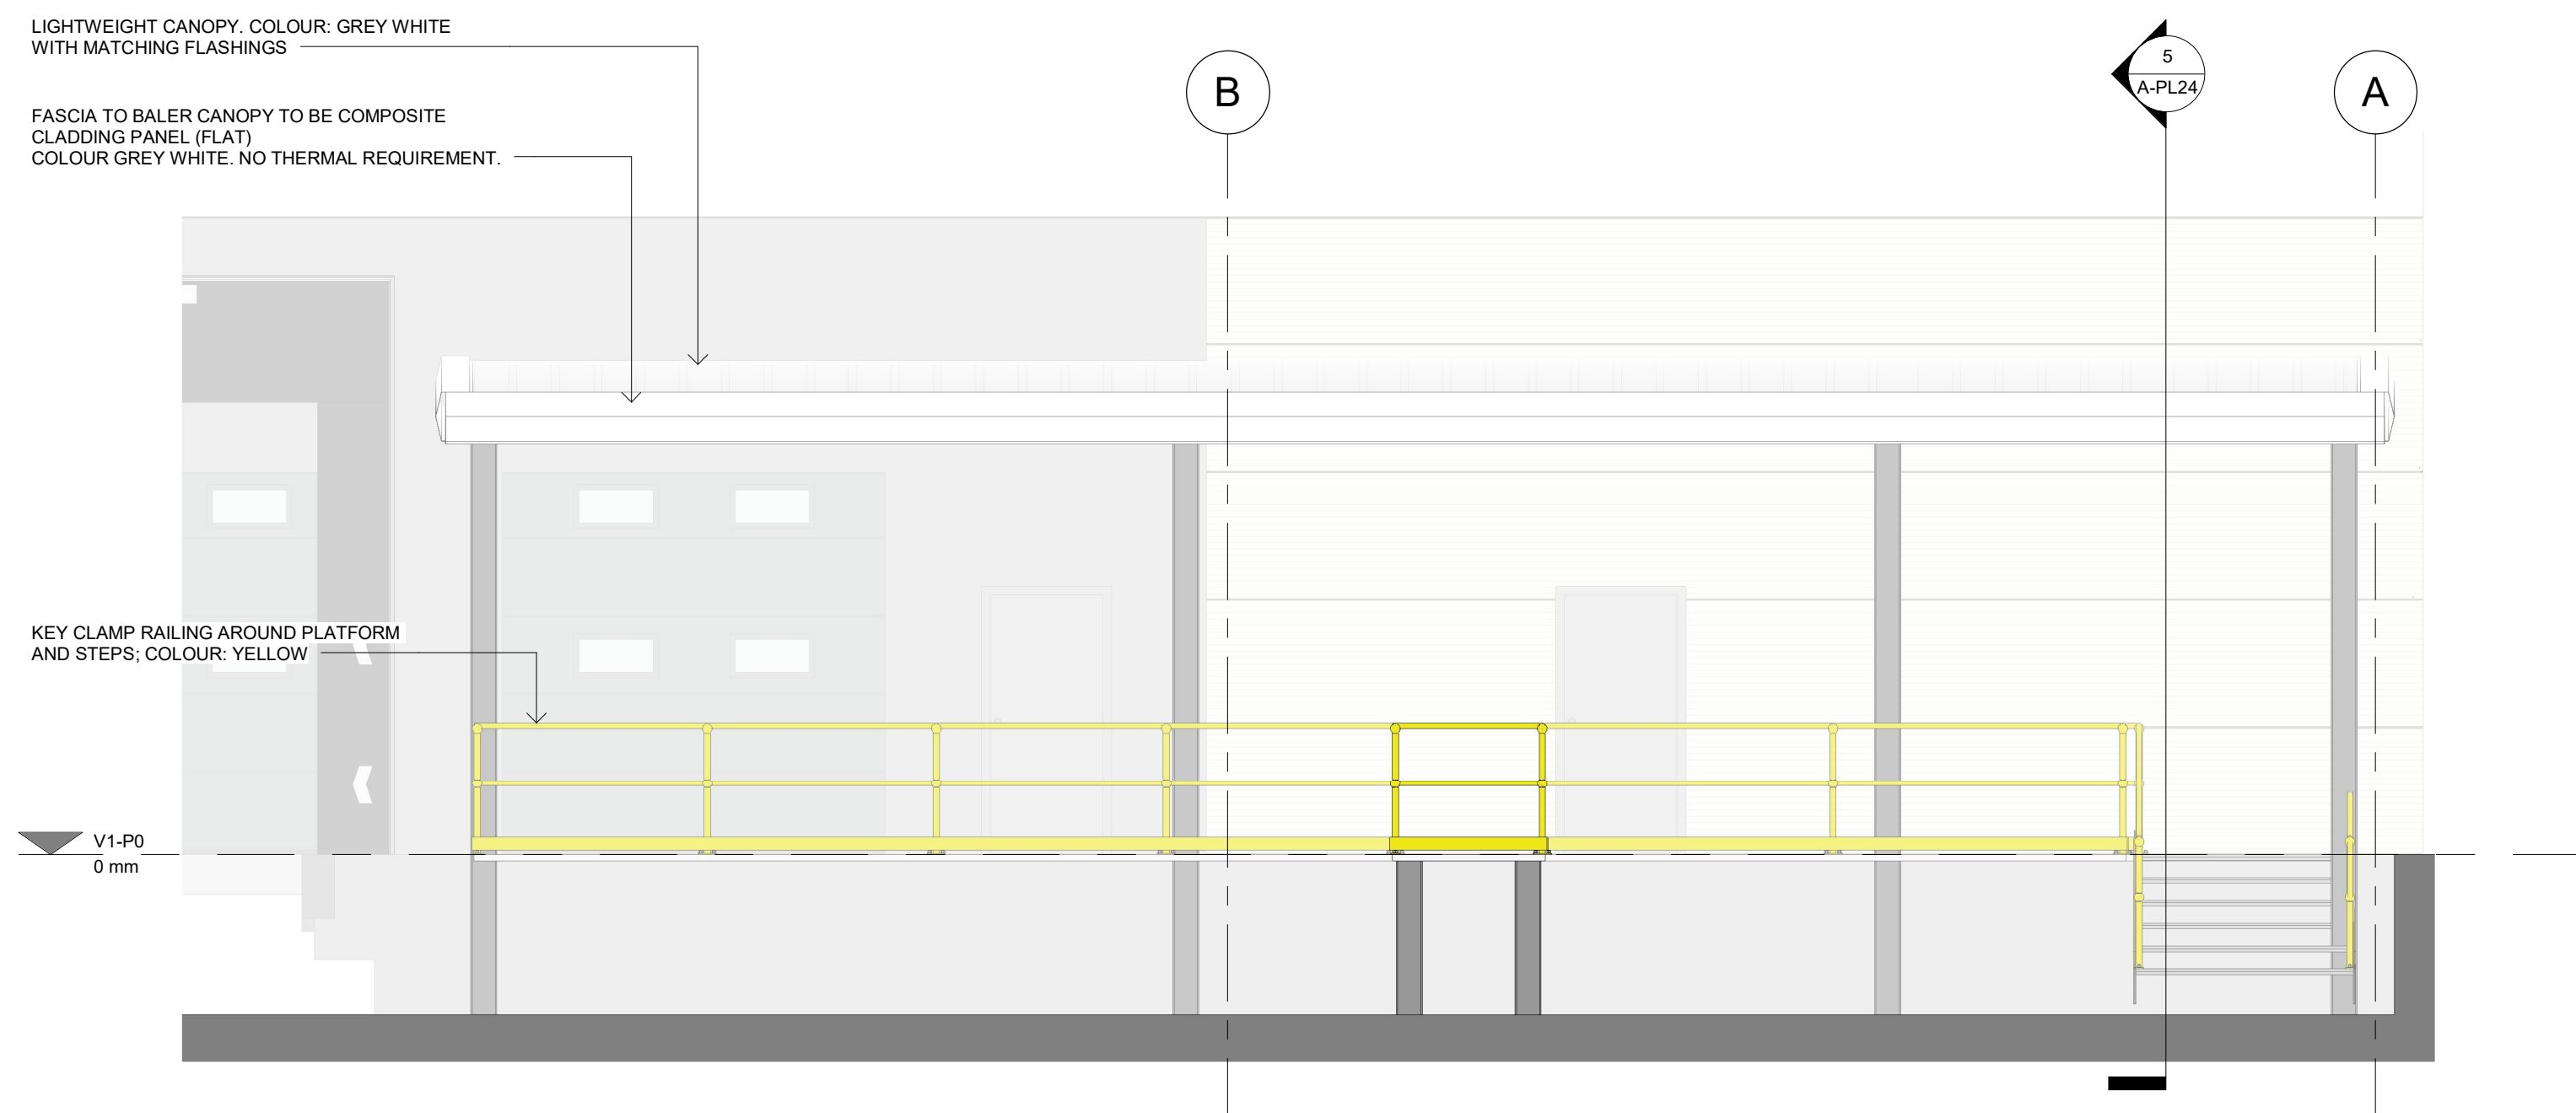


Waste Platform Front
1 : 50

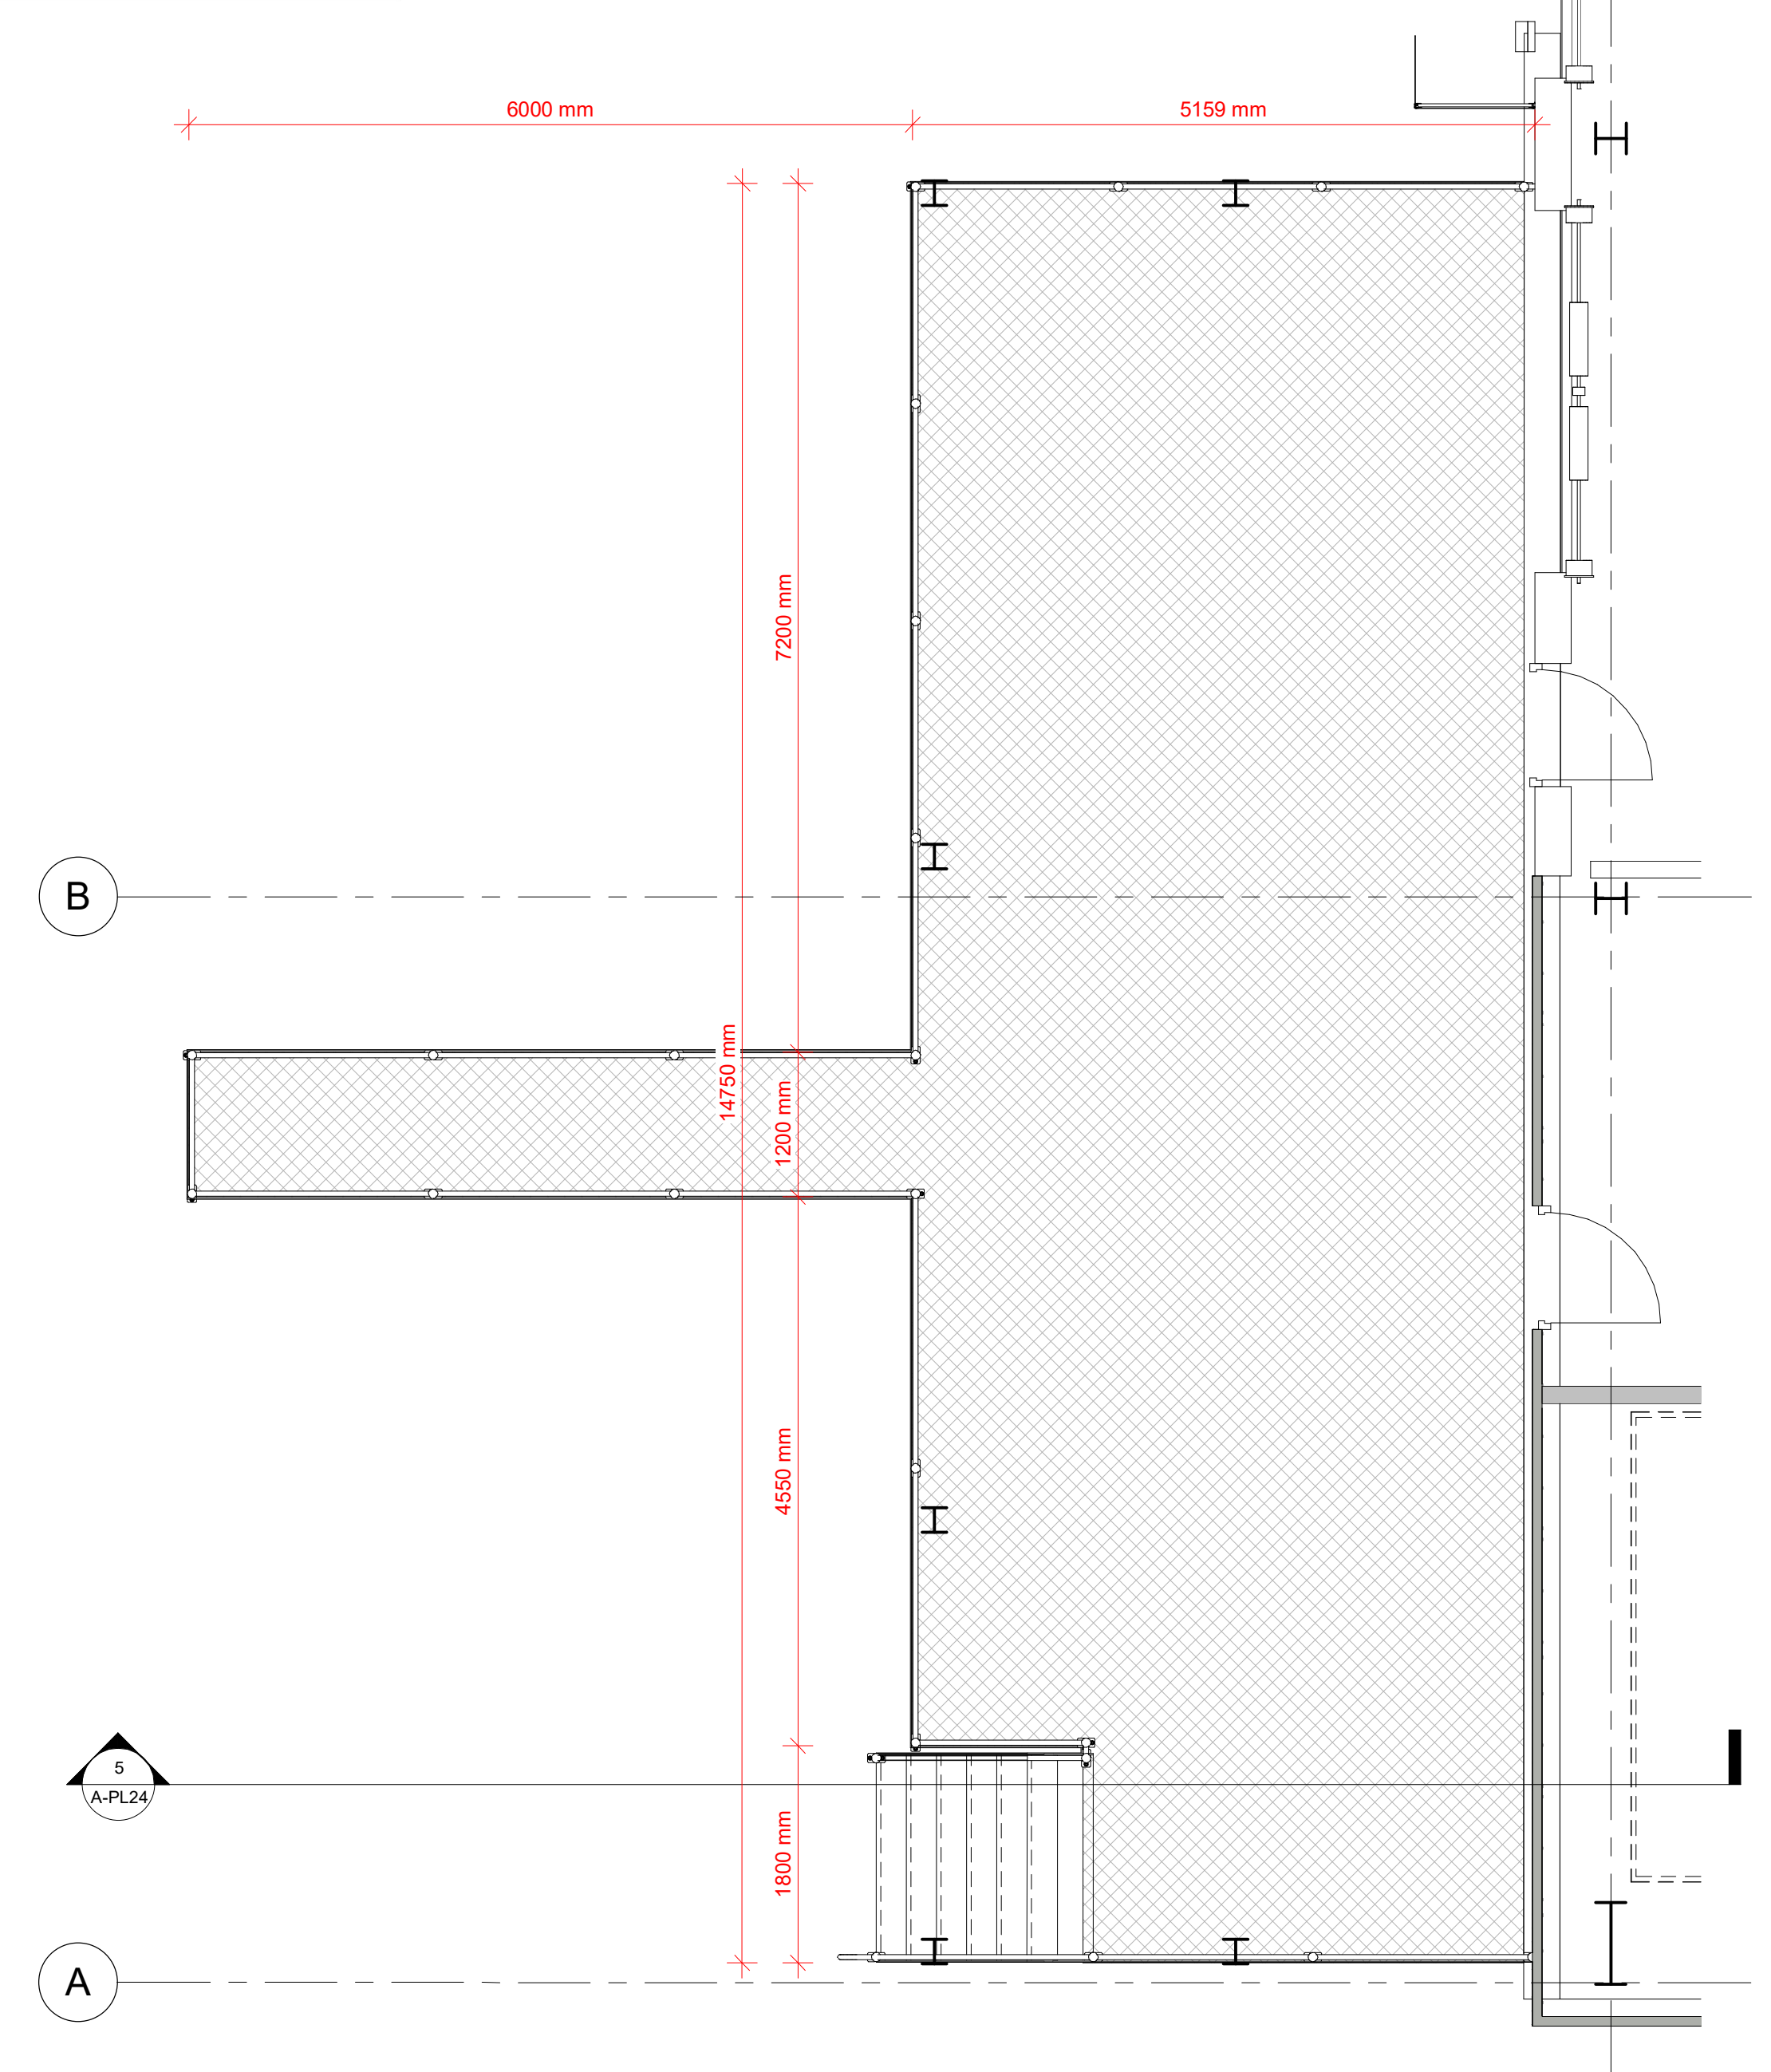

V1-P0 Ground Floor Plan
1 : 50

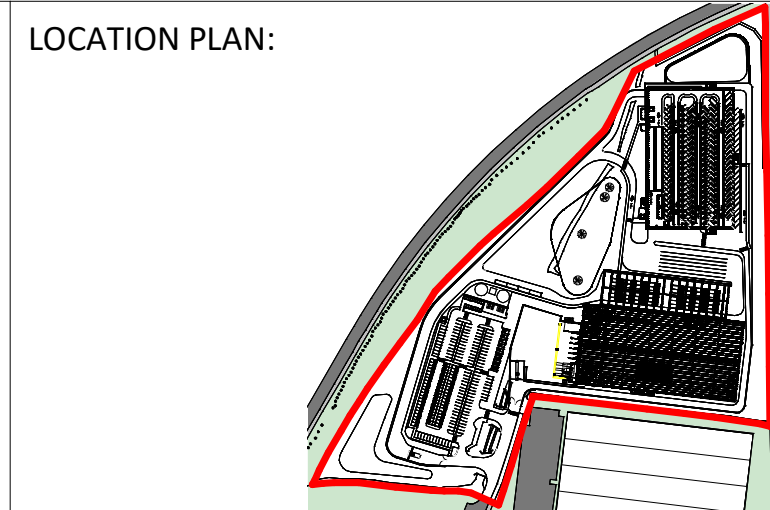

NOTES:

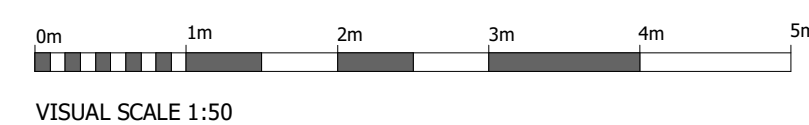

P1	17/05/2021	Updated following Planning Consultants comments	DE	GC
P2	21/05/2021	Pond relocated to North of site	DE	GC
P3	27/05/2021	Updated following DWG comments and derogation review	DE	GC
REV	DATE	DESCRIPTION	DRAWN BY	CHECK BY
REVISIONS				

PROJECT TITLE		Bognor Regis	
DRAWING TITLE		Proposed Waste Platform	
RIBA STAGE	STATUS	DRAWN BY	CHECKED BY
PLANNING		DE	GC
SHEET	SCALE	DATE	SUITABILITY
A1	As indicated	30/04/2021	S2
DRAWING NO.	REVISION		P3
21023 - ASA - V0 - XX - DR - A - PL24 - (S2 - P3)			

CLIENT

LYSANDER

ashtonsmith
beyond design

Ashton Smith, Belvedere House, 2 Victoria Avenue, Harrogate, North Yorkshire, HG1 1EL
Tel: 01423 522882 Fax: 01423 565104
www.ashtonsmith.co.uk