
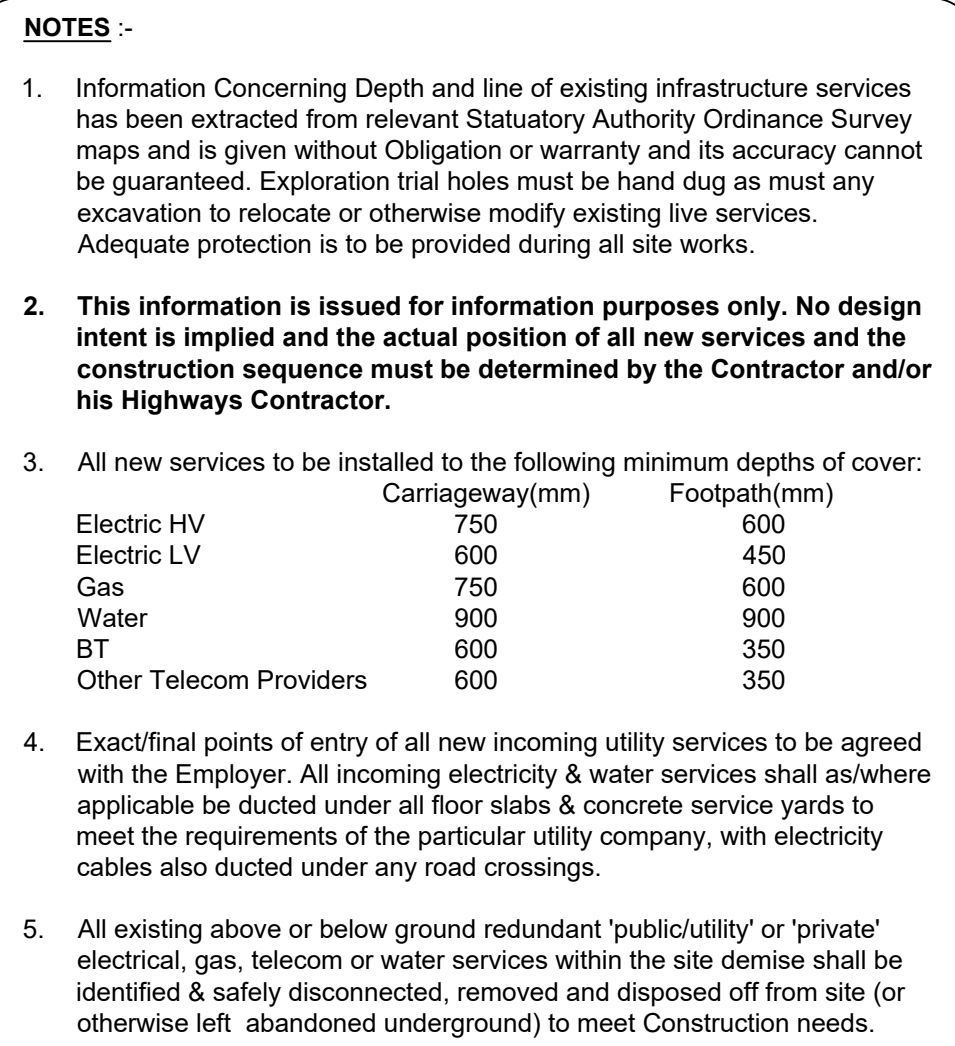


Revisions				
Rev. A	By CA	Date 09.09.21	Description Updated to latest proposed site plan.	Chk YJ

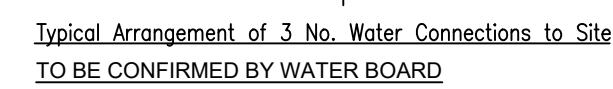

CDM DESIGNER RISK INFORMATION

In addition to the hazards/risks normally associated with the types of work detailed on this drawing **NOTE THE FOLLOWING:-**

- CONSTRUCTION

Contractor to be aware of safe working practices in the vicinity of NGNSP and HV as per HSE Guide lines.

- **MAINTENANCE/CLEANING**

N/A

- **DECOMMISSIONING/DEMOLITION**

Contractor to be aware of safe working practices in the vicinity of NGNSP and HV as per HSE Guide lines.

It is assumed that all works will be carried out by a contractor competent under CDM 2015 working to an approved method statement

Client _____

LYSANDER

Architect

 **AshtonSmith**
Beyond Design

Project Address

OLDLANDS
BOGNOR REGIS

Drawing Title

Hydrant Main & Pits
Location Layout

KTA 
KELLY TAYLOR & ASSOCIATES
ENGINEERING & ENVIRONMENTAL CONSULTANTS
 1 ASHLEIGH WAY, LANGAGE BUSINESS PARK,
 PLYMOUTH, DEVON, PL7 5JX.
 TEL: +44(0)1752 332890 FAX: +44(0)1752 344282
 E-MAIL: general@kellytaylor.net

FOR INFORMATION

Drawn by MK	Checked by BM	Authorised by JDG
Scale 1:500	Size A0	Date Aug '21
Drawing no. 10383-SK-100		Rev. A