


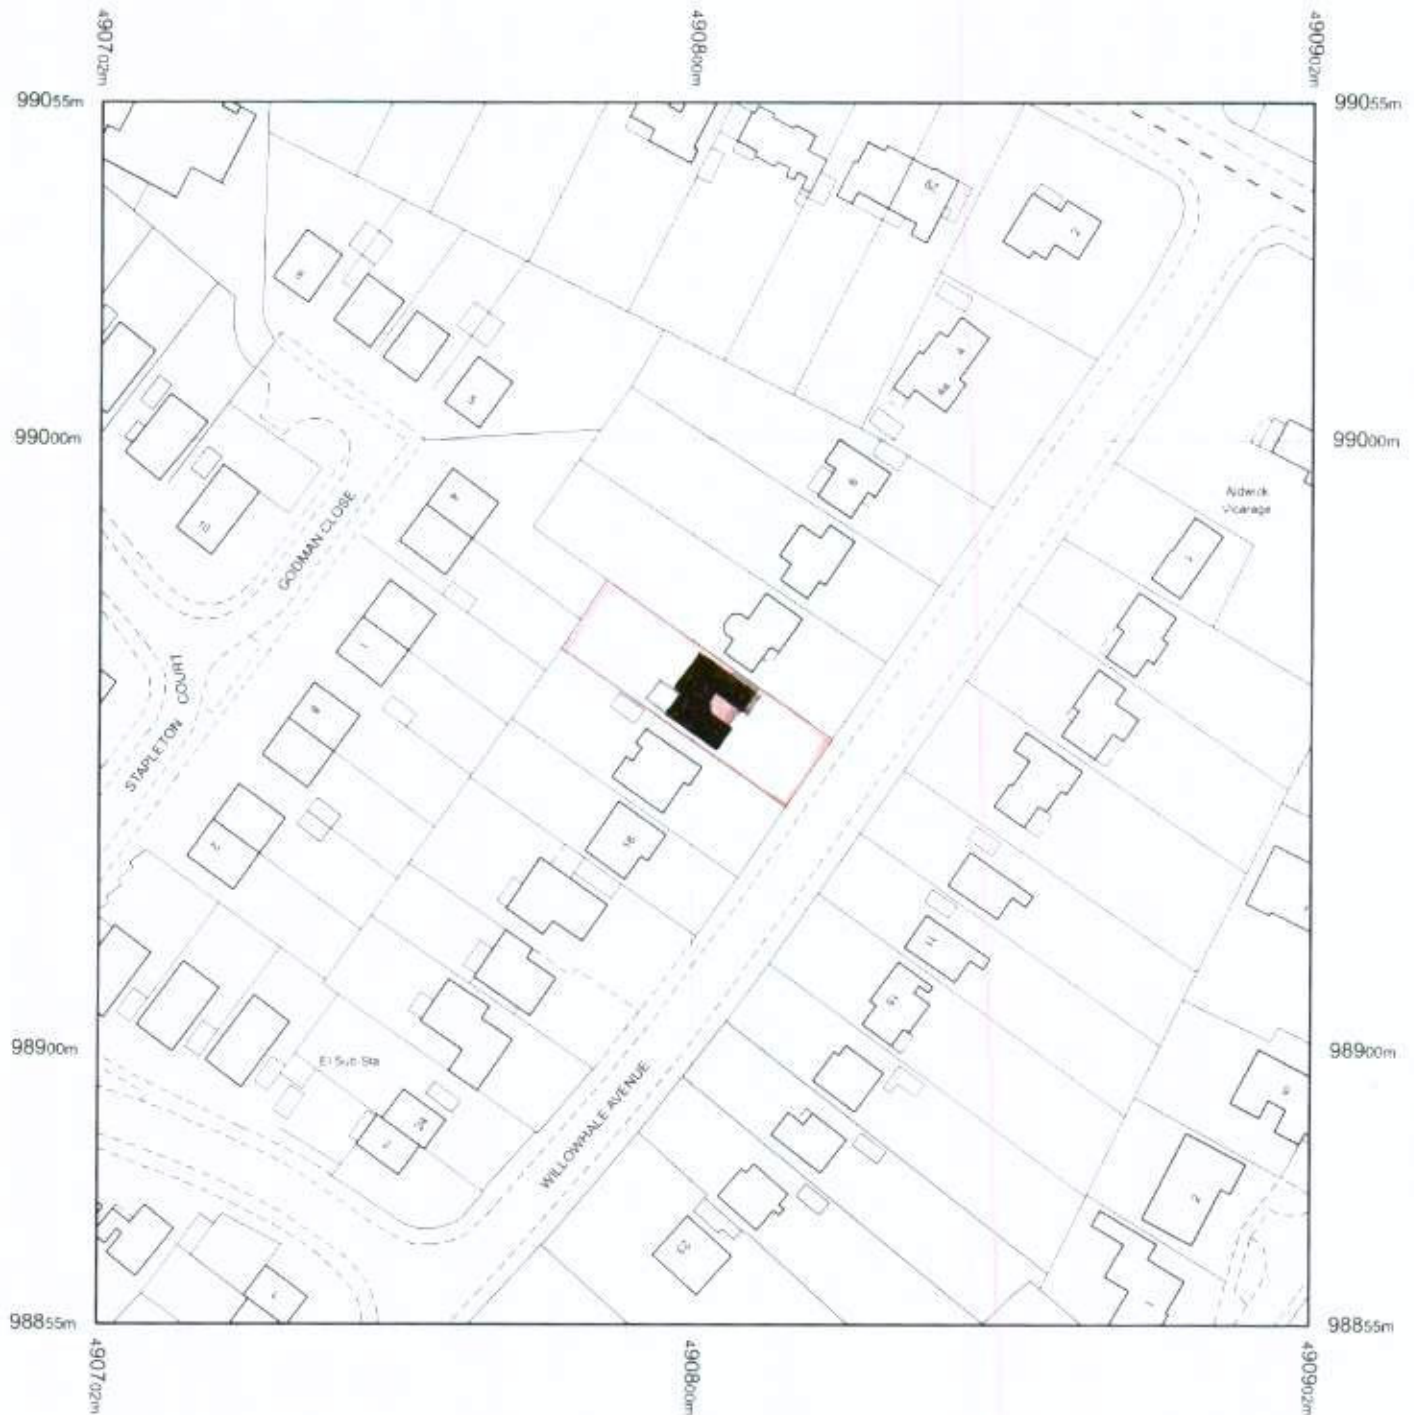

Produced 07.05.2010 from the Ordnance Survey National Geographic Database and incorporating surveyed revision available at this date © Crown Copyright 2010.


Reproduction in whole or part is prohibited without the prior permission of Ordnance Survey.

Ordnance Survey, the OS Symbol and OS Sitemap are registered trademarks of Ordnance Survey, the national mapping agency of Great Britain.

The representation of a road, track or path is no evidence of a right of way.

The representation of features as lines is no evidence of a property boundary.

SITE PLAN • 12. Willowdale Avenue
Aldwick, BOARNE Havant PO14 4AT
• Drawing No. 270310/4/8

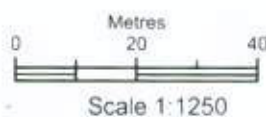

Supplied by: **Zipprint Ltd**
Serial number: 00130800
Centre coordinates: 490802 13 98955

Further information can be found on the OS Sitemap Information leaflet or the Ordnance Survey web site:
www.ordnancesurvey.co.uk