
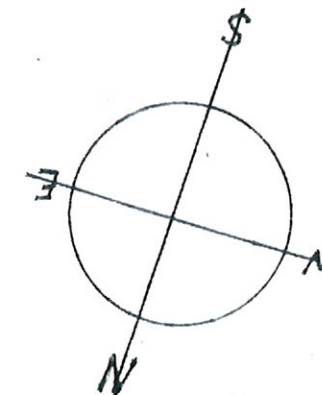


SITE PLAN
LOCATION
SCALE 1:500

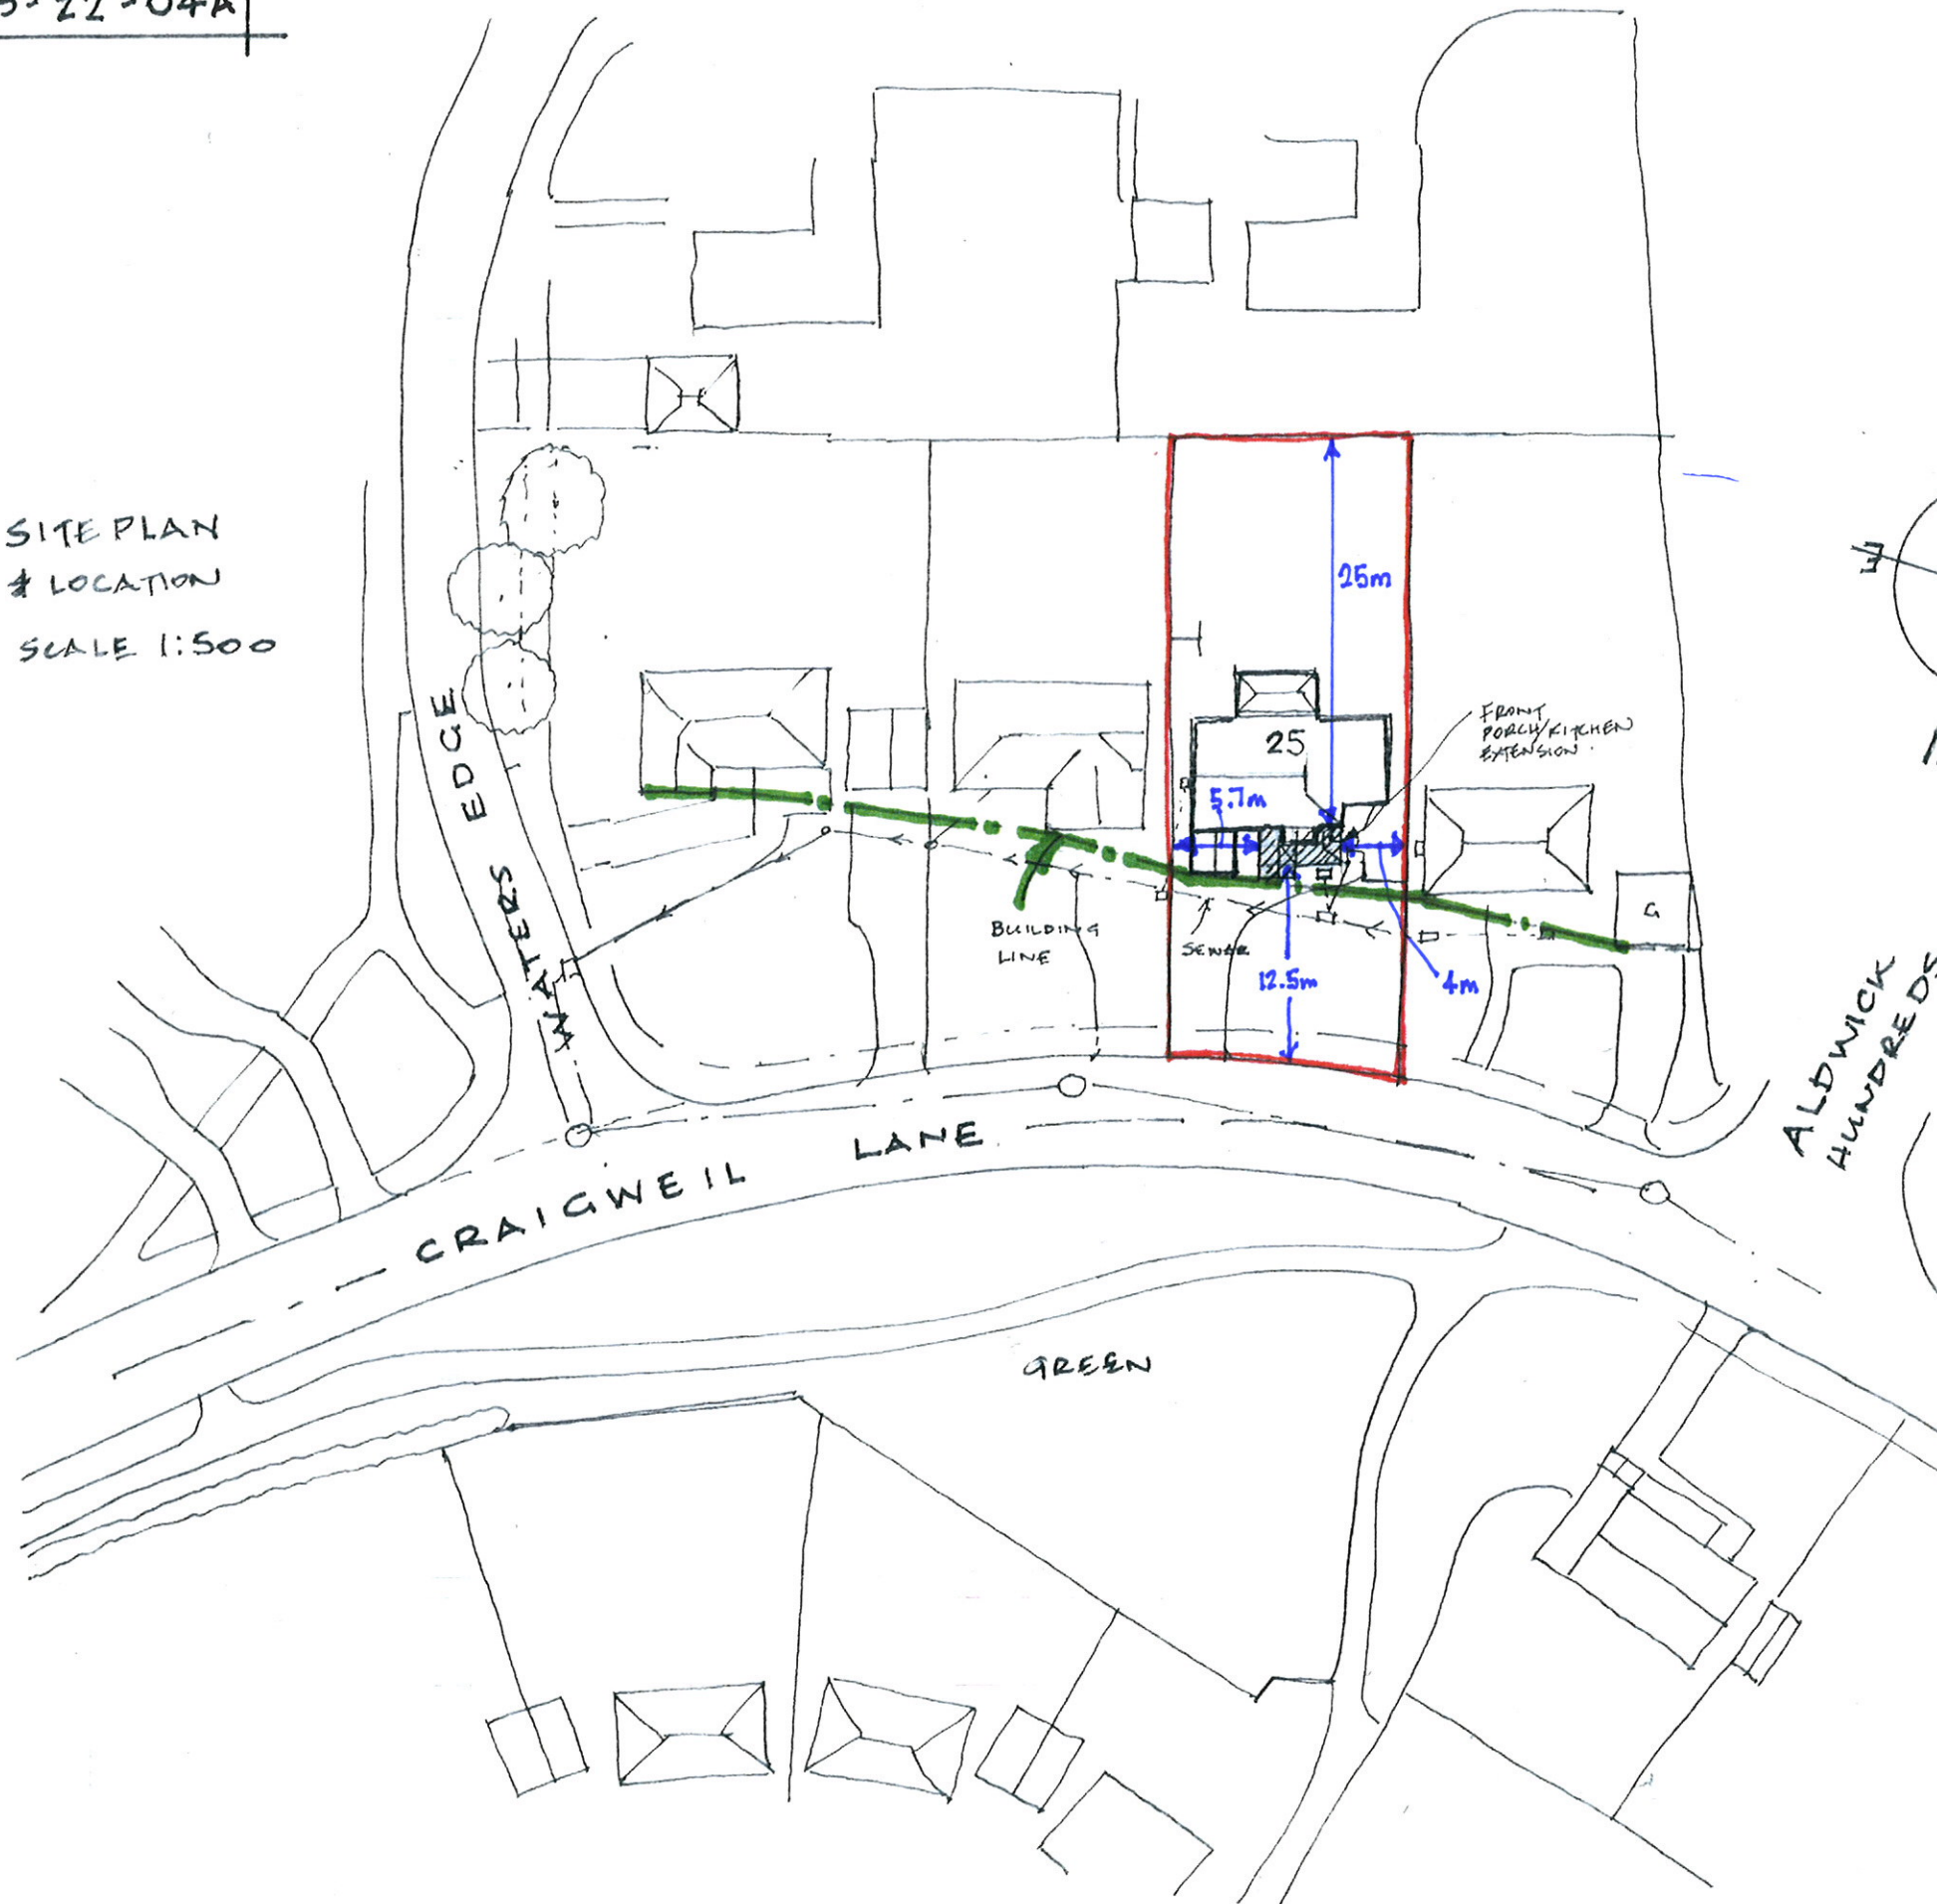

4m
DISTANCE TO BOUNDARIES.
(in metres)

ALDWICK
HUNDREDS

AMENDMENTS
3/5/22 Add distances to
A boundaries.

TITLE:
25 CRAIGWEIL LANE
BOGNOR REGIS
WEST SUSSEX
PO21 4AN
SITE # LOCATION PLAN

GJTAYLOR
CONSULTANCY
ALMOND COTTAGE
THE CAUSEWAY
ARUNDEL
WEST SUSSEX
BN18 9JL