


A263-22-04

SITE PLAN
& LOCATION
SCALE 1:500

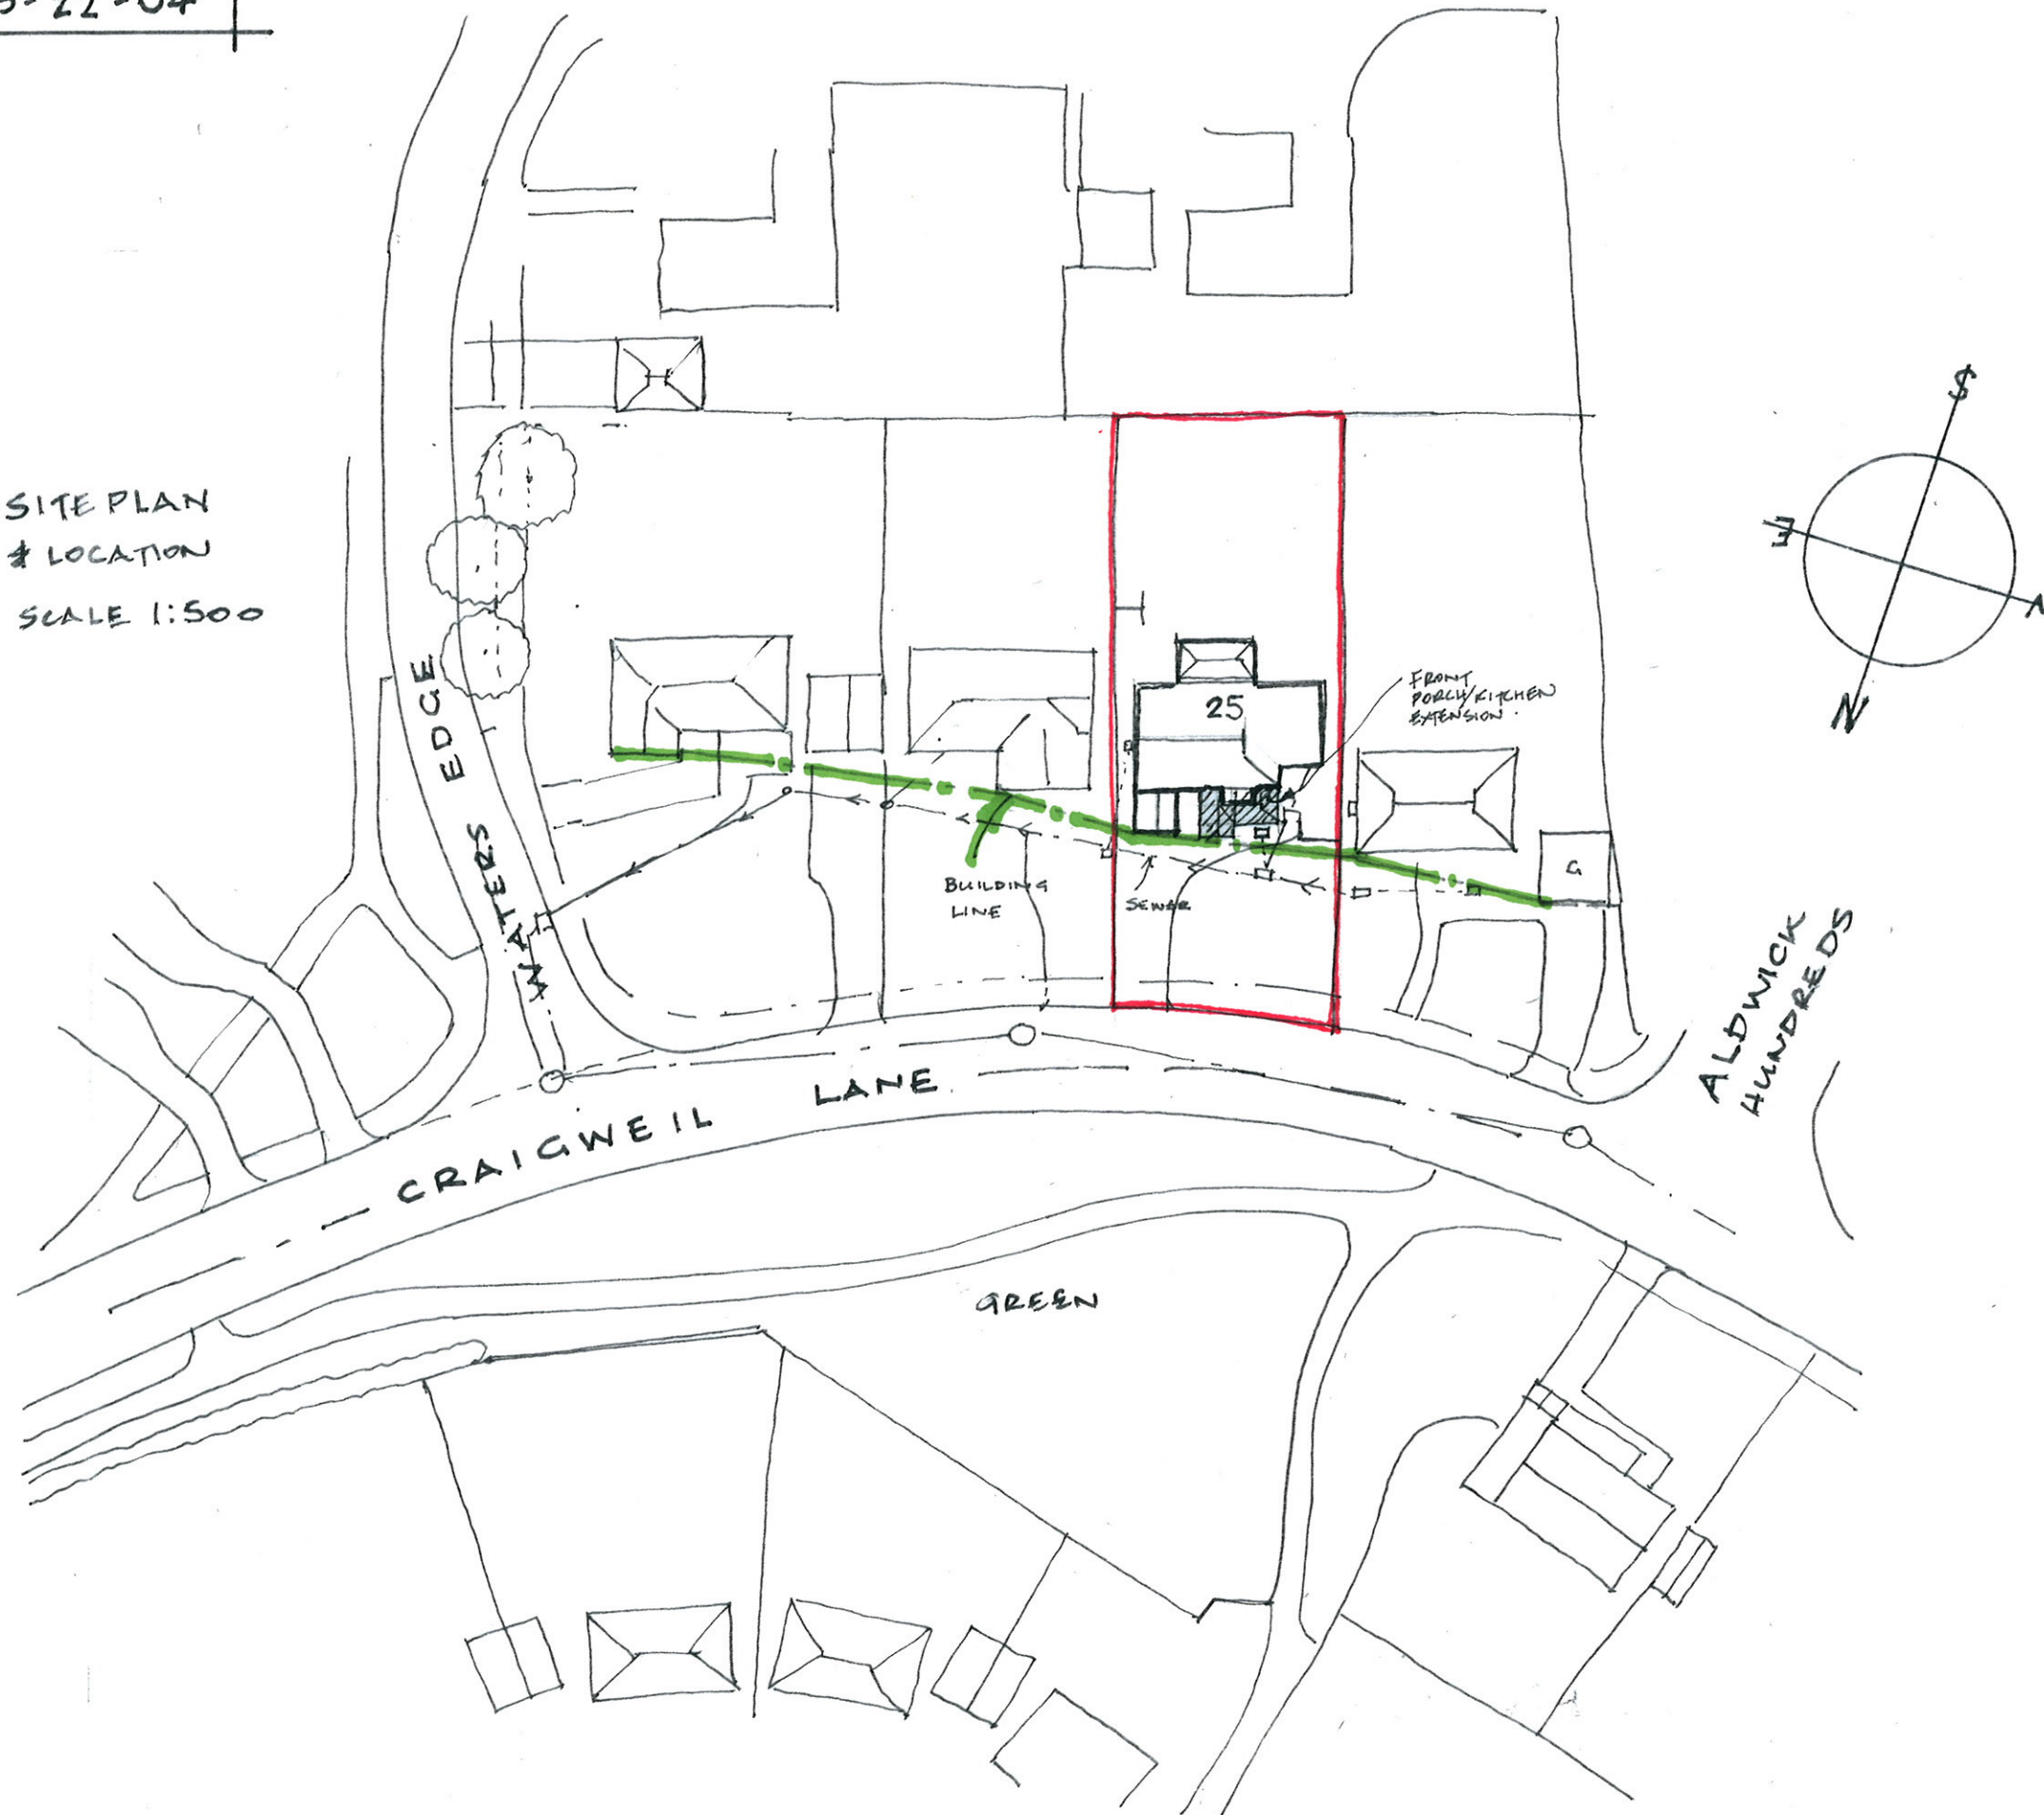

AMENDMENTS

TITLE:
25 CRAIGWEIL LANE
BOGNOR REGIS
WEST SUSSEX
PO21 4AN
SITE & LOCATION PLAN

GJ TAYLOR
CONSULTANCY
ALMOND COTTAGE
THE CAUSEWAY
ARUNDEL
WEST SUSSEX
BN18 9IL

A263-22-04