


SITE PLAN
LOCATION
SCALE 1:500

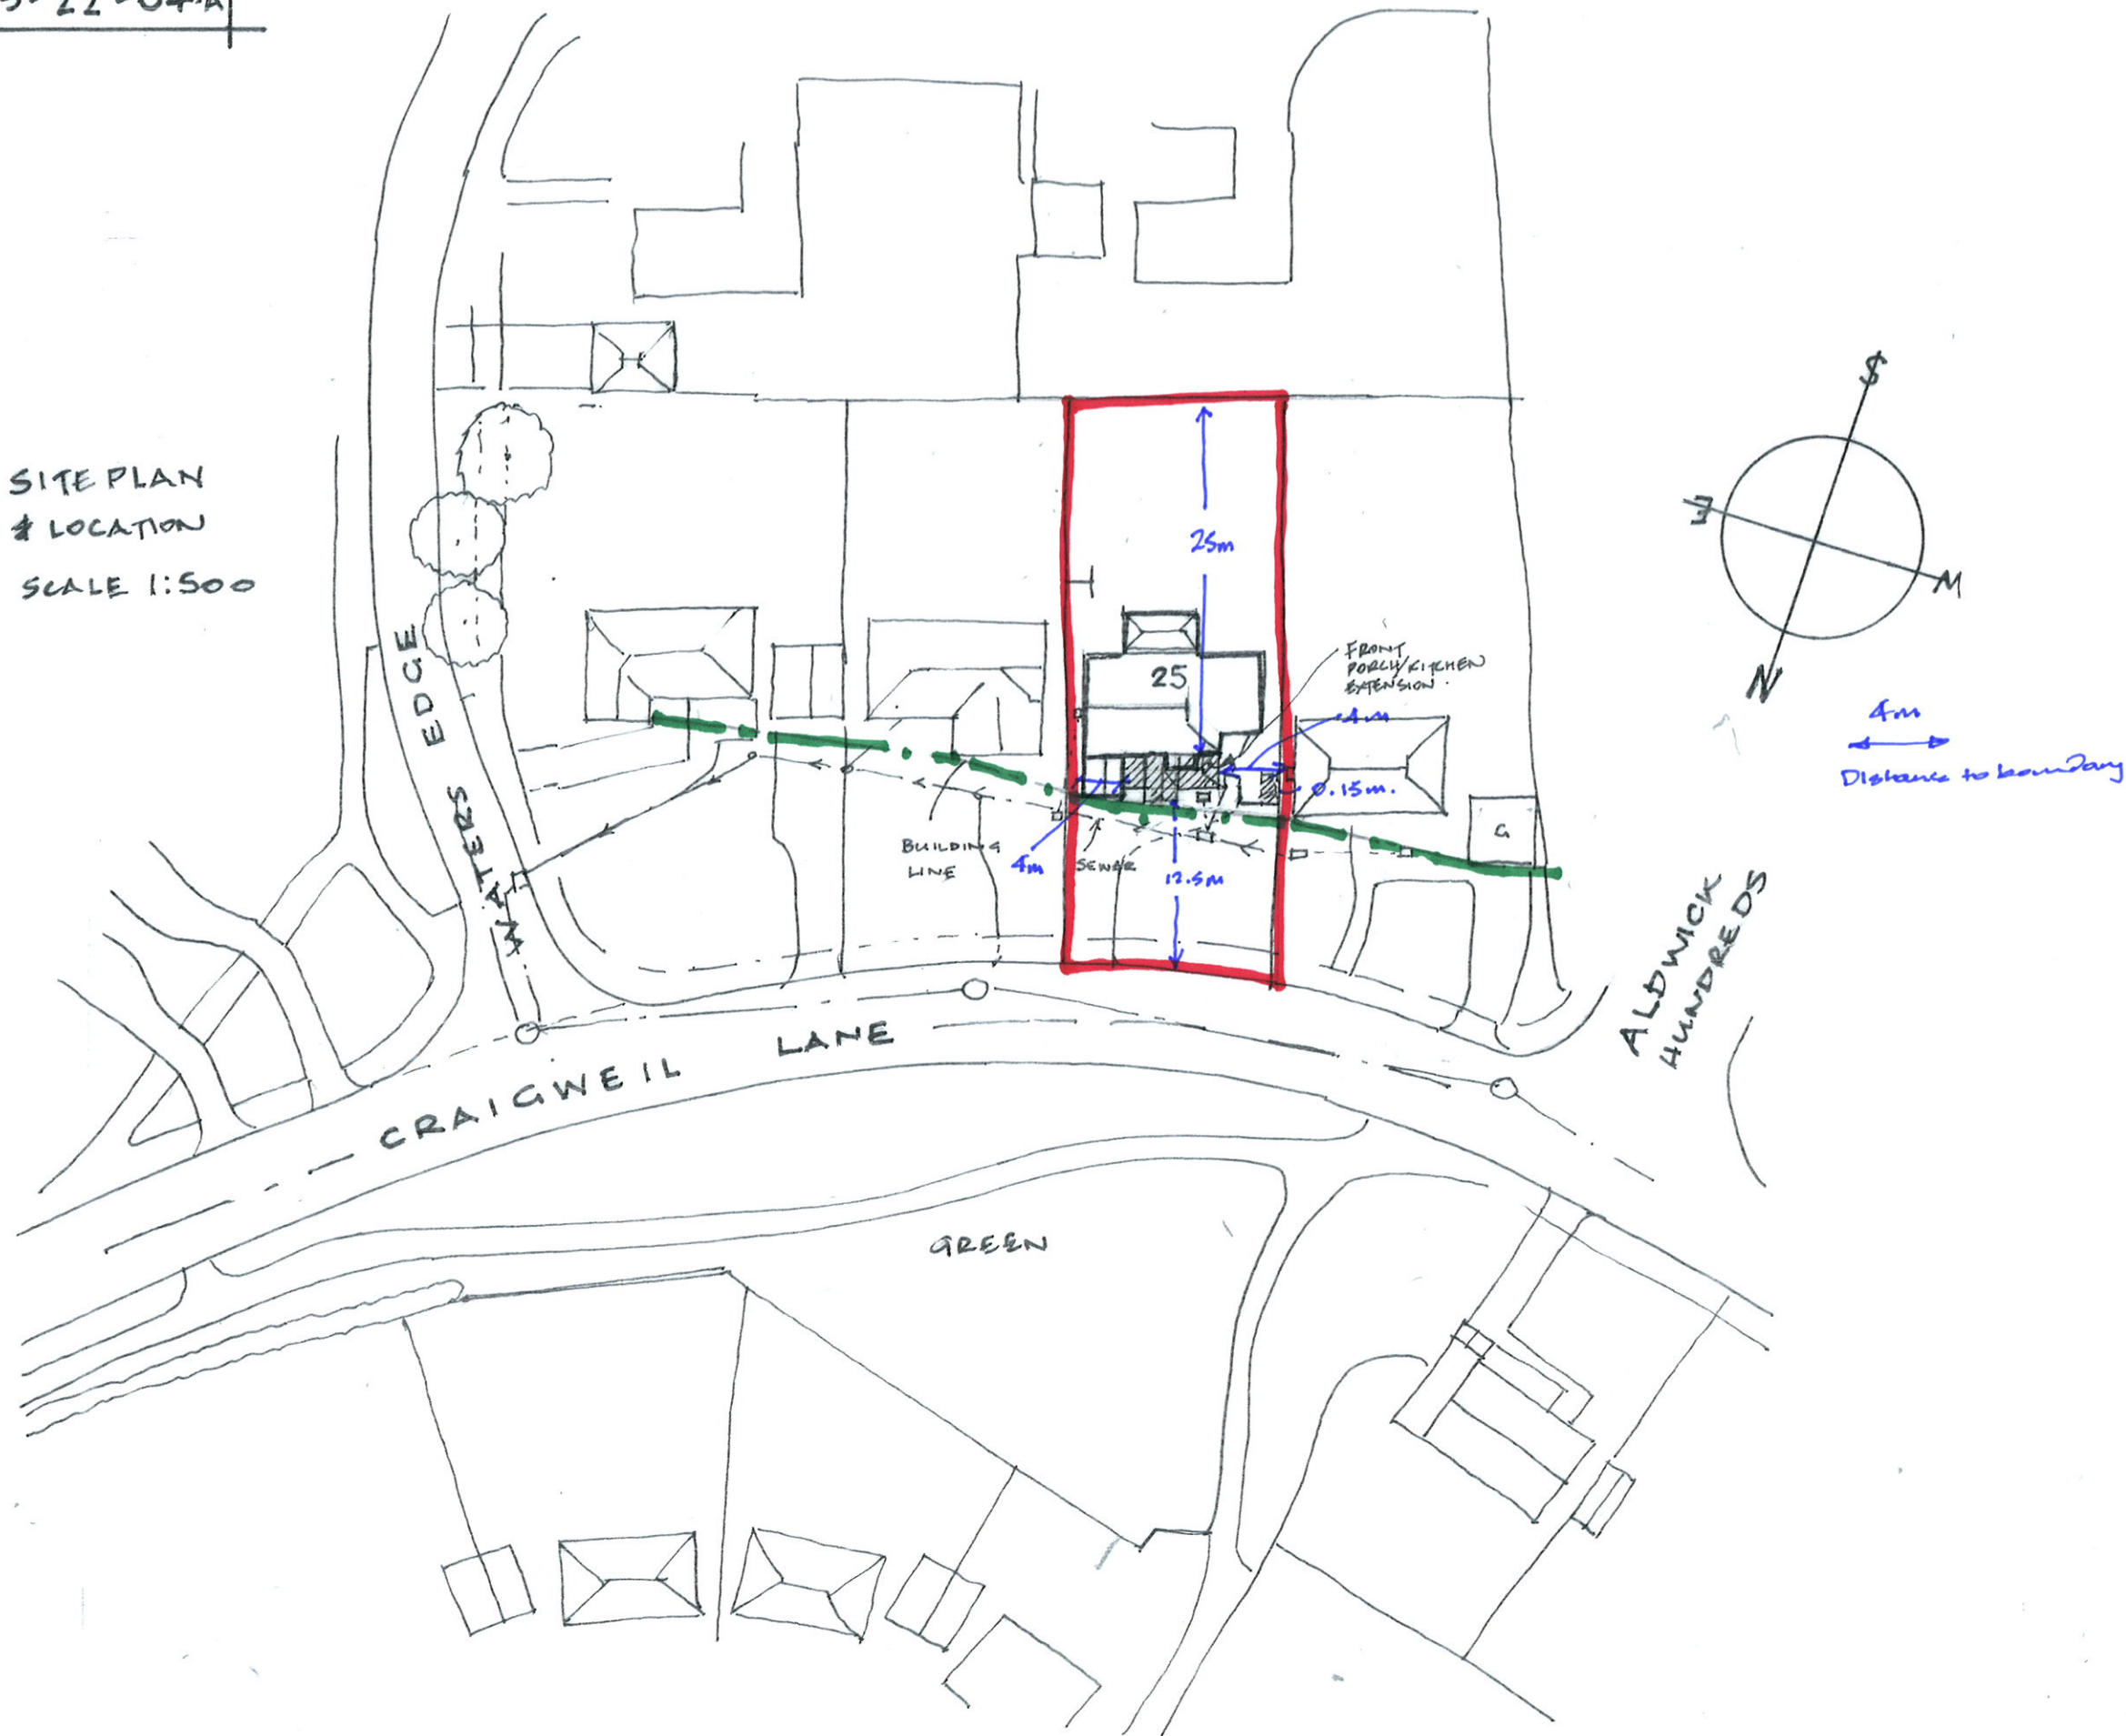

AMENDMENTS

23-01-10 STORES ADDED TO GARAGE.
A NEXT BRICK SHED TO BEHIND BOUNDARY WALL NOT VISIBLE TO FRONT AS BEHIND WALL

TITLE:
25 CRAIGWEIL LANE
BOGNOR REGIS
WEST SUSSEX
PO21 4AN
SITE # LOCATION PLAN

GT TAYLOR
CONSULTANCY
ALMOND COTTAGE
THE CAUSEWAY
ARUNDEL
WEST SUSSEX
BN18 9IL