


15. Bradlond Close, Aldwick, West Sussex, PO21 2RQ

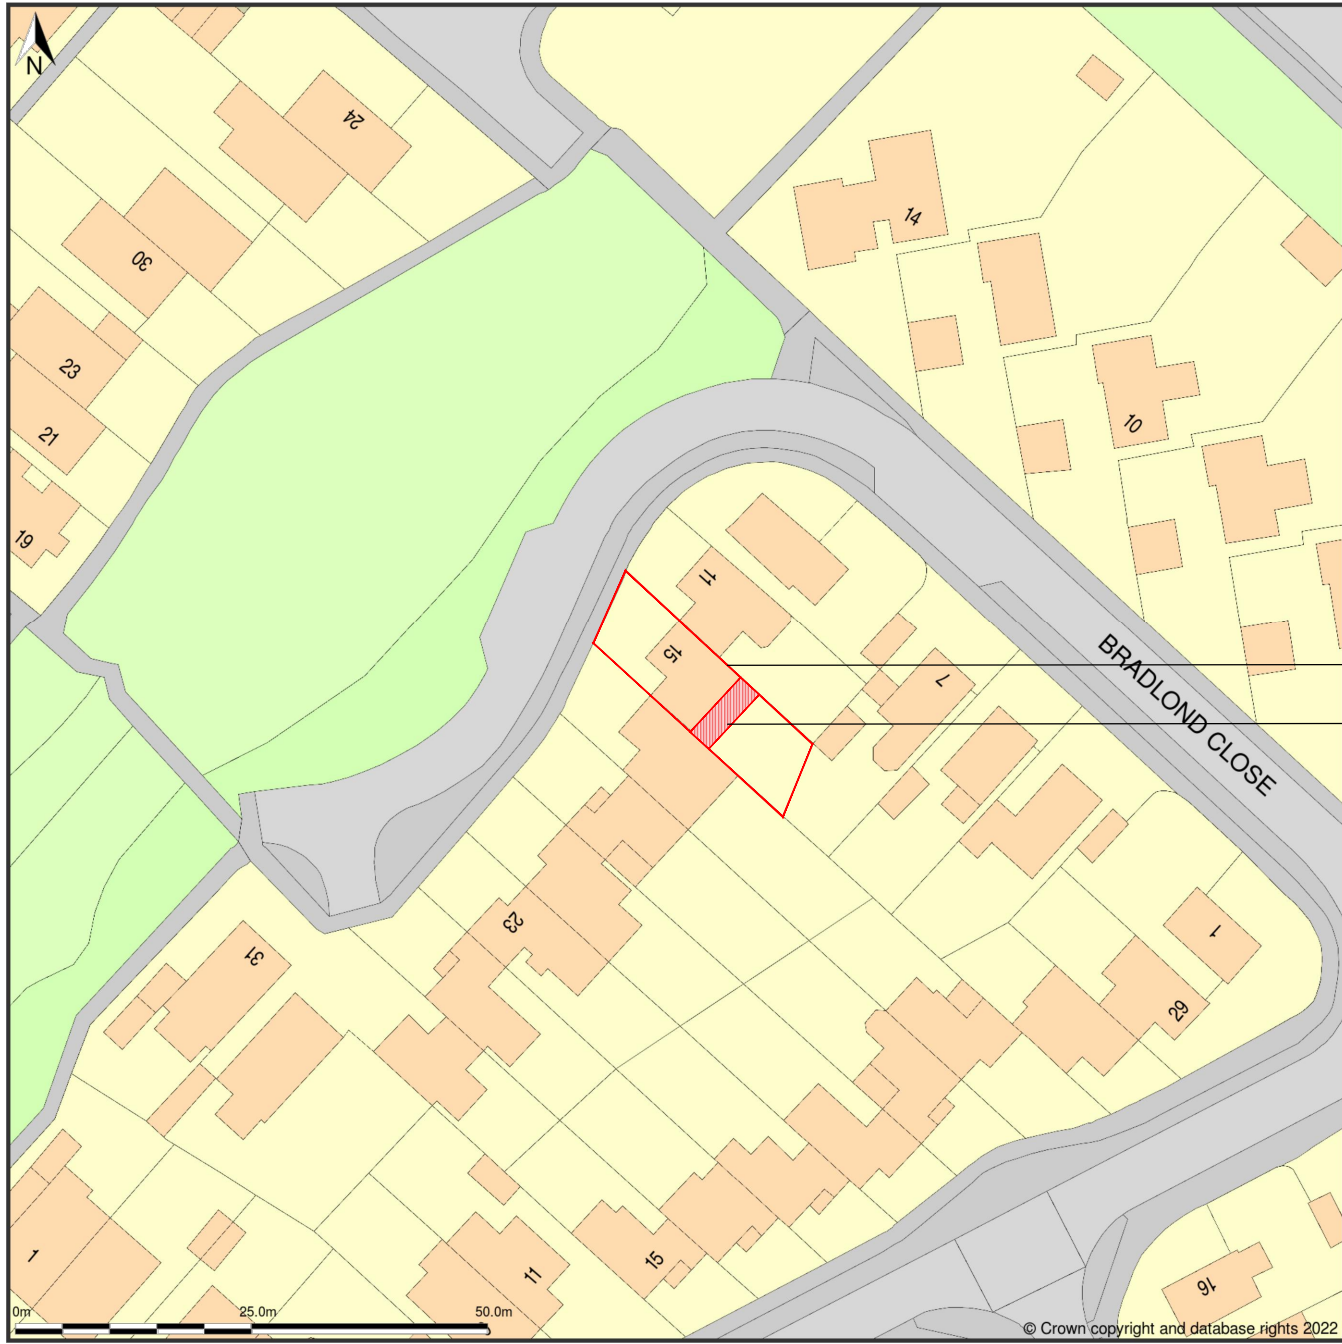

Site Boundary


Proposed Extension

Site Plan shows area bounded by: 492119.28, 98913.36 492260.7, 99054.79 (at a scale of 1:1250), OSGridRef: SZ92189898. The representation of a road, track or path is no evidence of a right of way. The representation of features as lines is no evidence of a property boundary.

Produced on 27th May 2022 from the Ordnance Survey National Geographic Database and incorporating surveyed revision available at this date. Reproduction in whole or part is prohibited without the prior permission of Ordnance Survey. © Crown copyright 2022. Supplied by <https://www.buyaplan.co.uk> digital mapping a licensed Ordnance Survey partner (100053143). Unique plan reference: #00736090-A1CCCD

Ordnance Survey and the OS Symbol are registered trademarks of Ordnance Survey, the national mapping agency of Great Britain. Buy A Plan logo, pdf design and the www.buyaplan.co.uk website are Copyright © Pass Inc Ltd 2022

Location Plan
Scale 1:1250

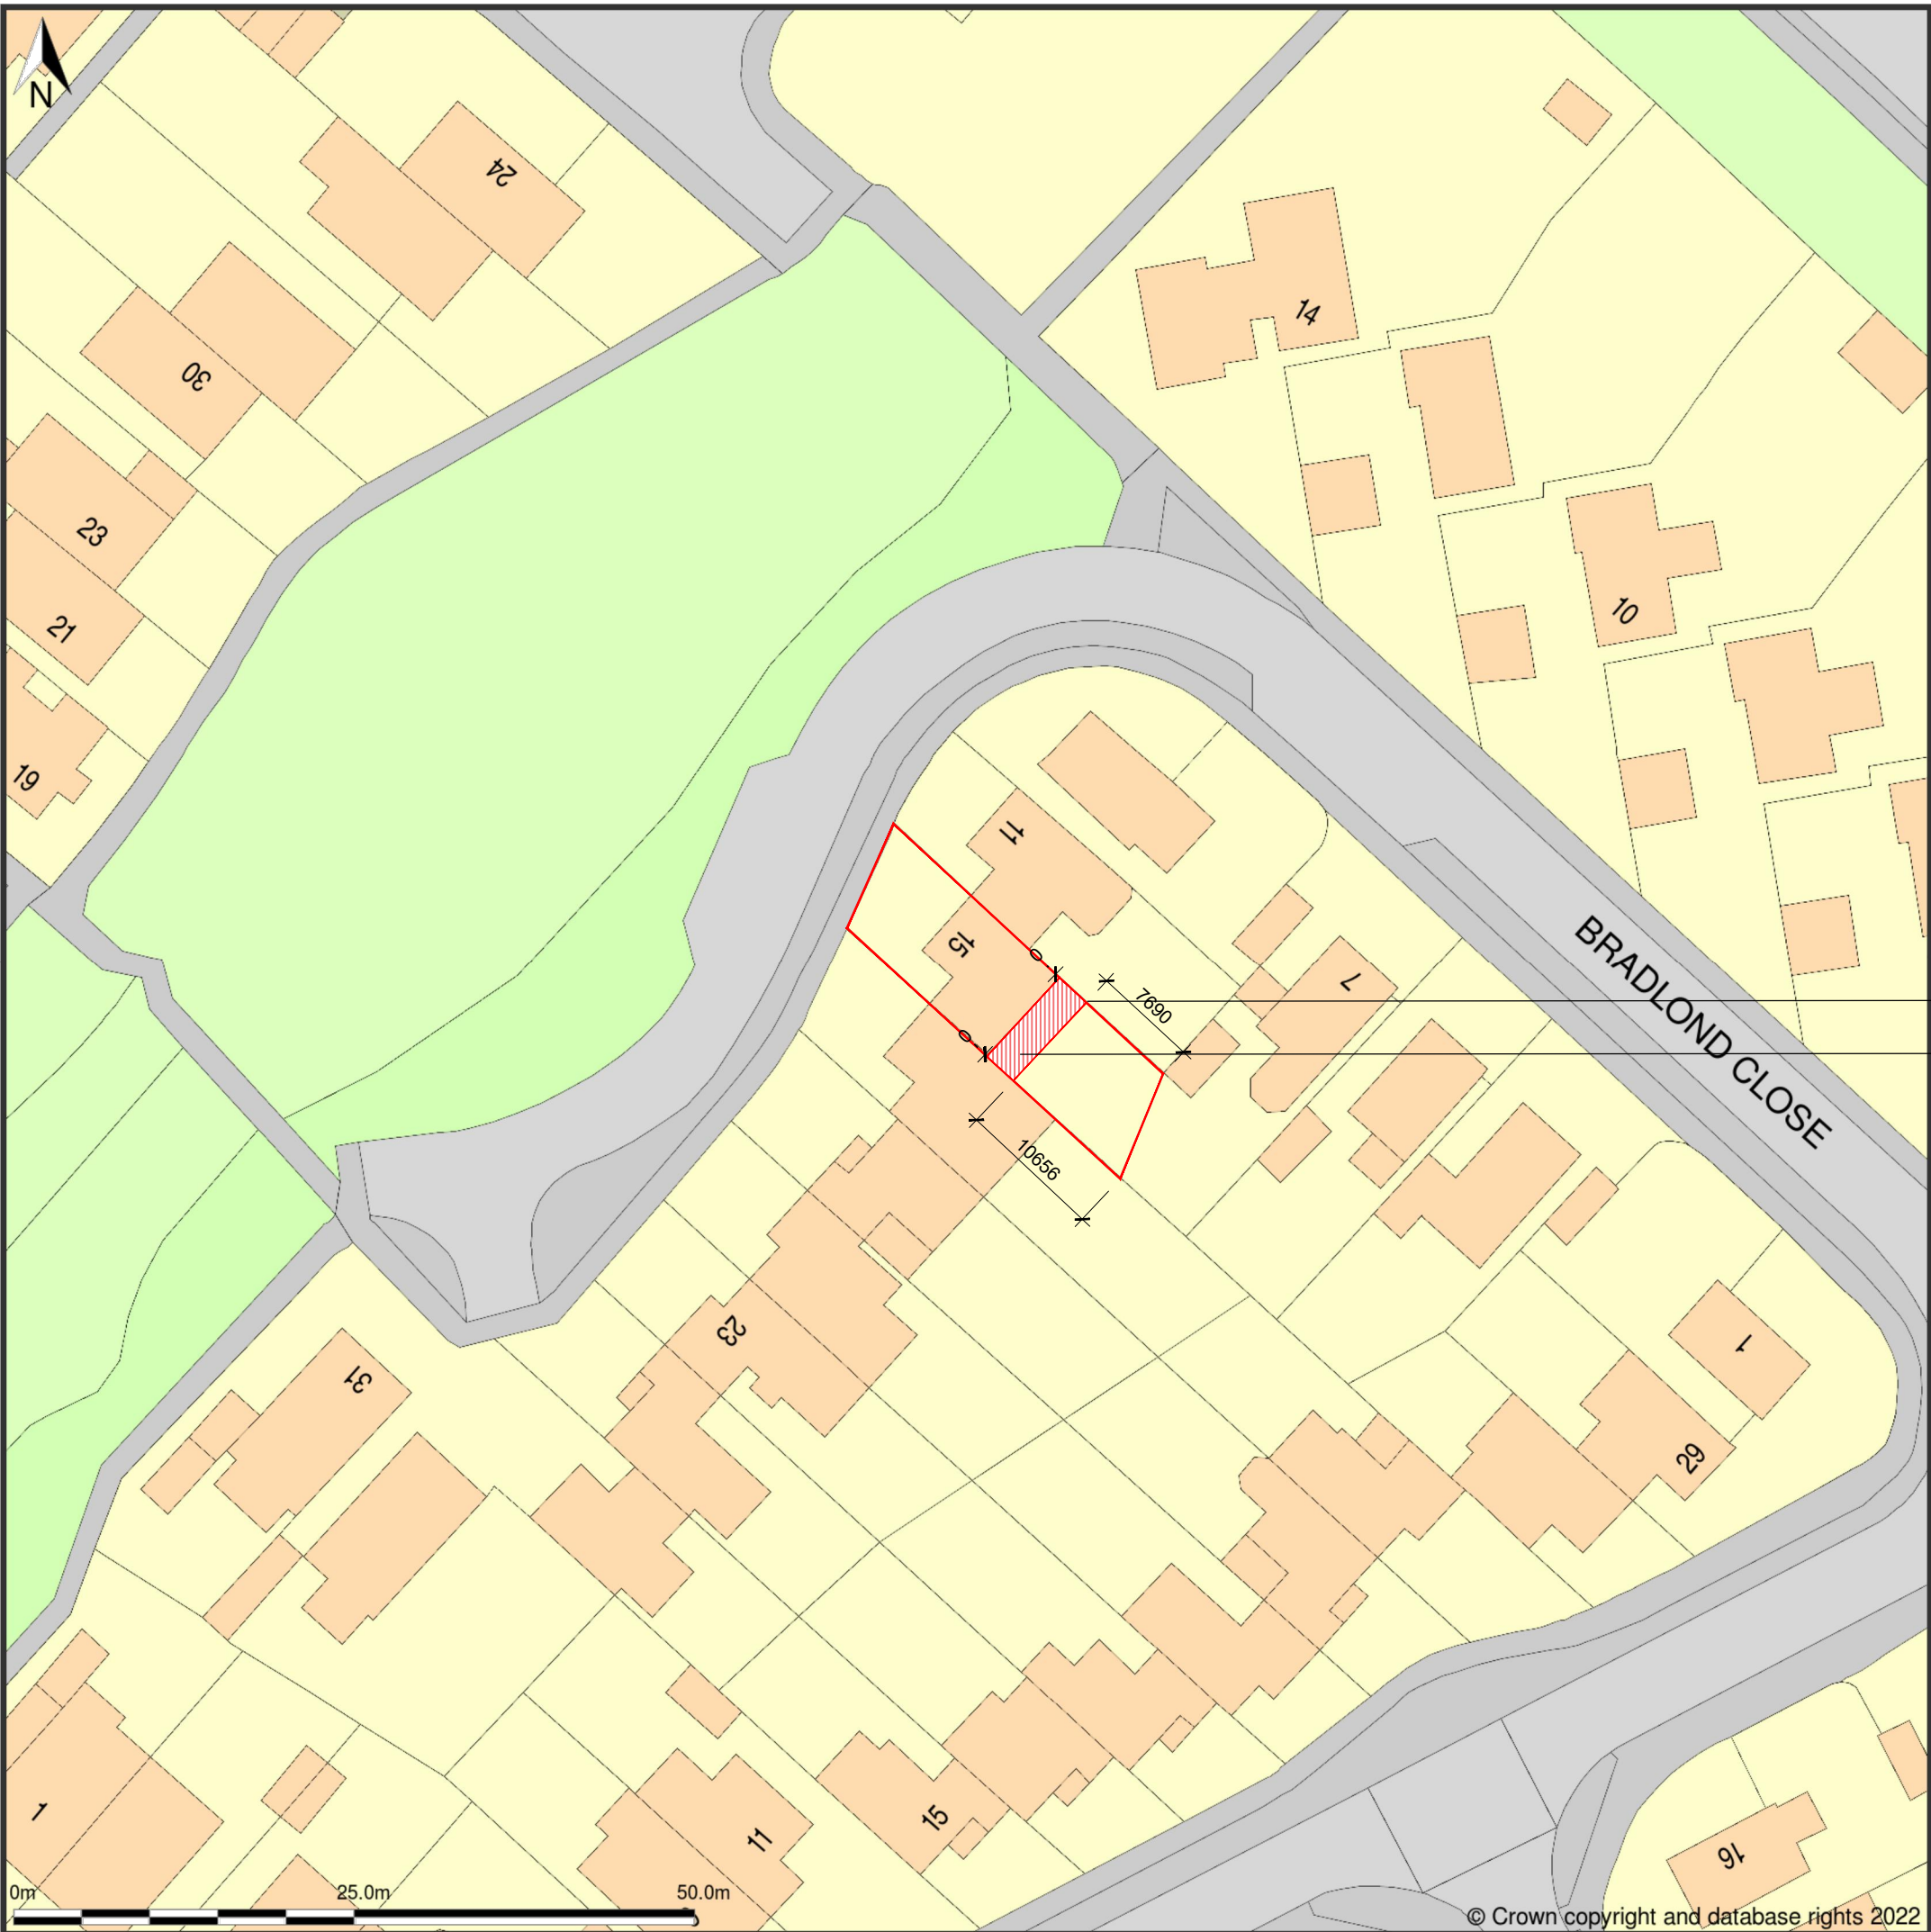

Site Boundary

Proposed Extension

Block Plan
Scale 1:500

B	31.05.22	Dimensions Added	SM	SM
A	30.05.22	Block Plan Added	SM	SM
Rev	Date	Revision Details	Dr	Ch

Client's Name
Victoria Coe

Job Title
15 Bradlond Close

Drawing Title
Location and Block Plan

Scale
1:1250 @ A1 / 1:2500 @ A3

metres 20 40 60 80 100 120

Drawn	Checked	Date
SM	SM	27.05.22

Job No	Drawing No	Rev
2022	5-0201	B

Status
APPROVAL